



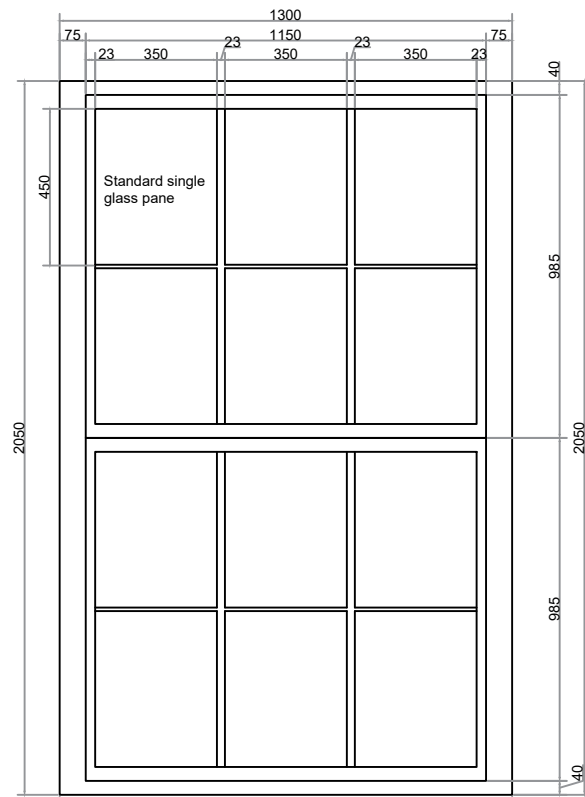


EXISTING WINDOW

SCALE:1:20=1MM

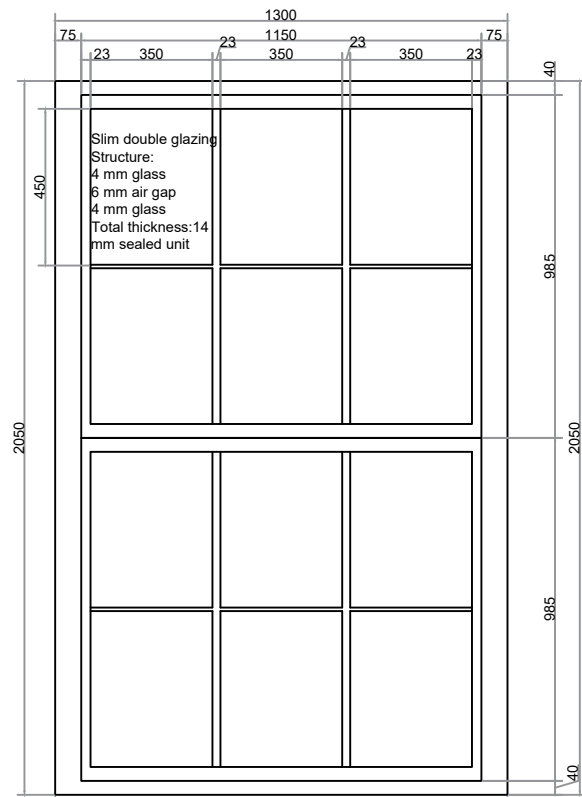


PROPOSED WINDOW

SCALE:1:20=1MM

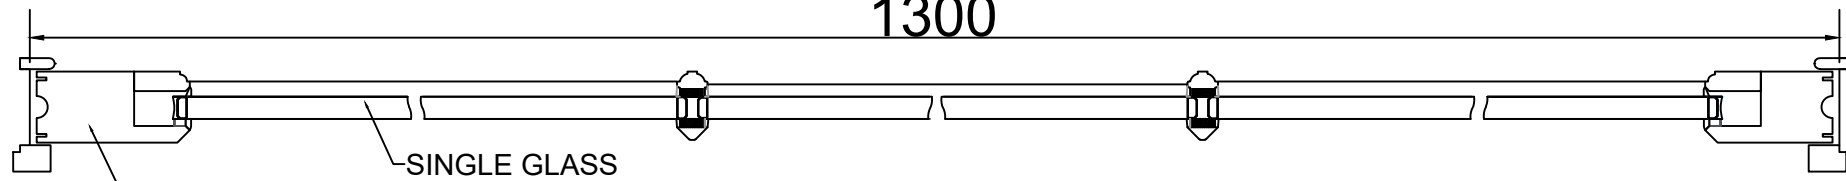


EXISTING WINDOW SECTION THROUGH PANE

SCALE:1:5=1MM

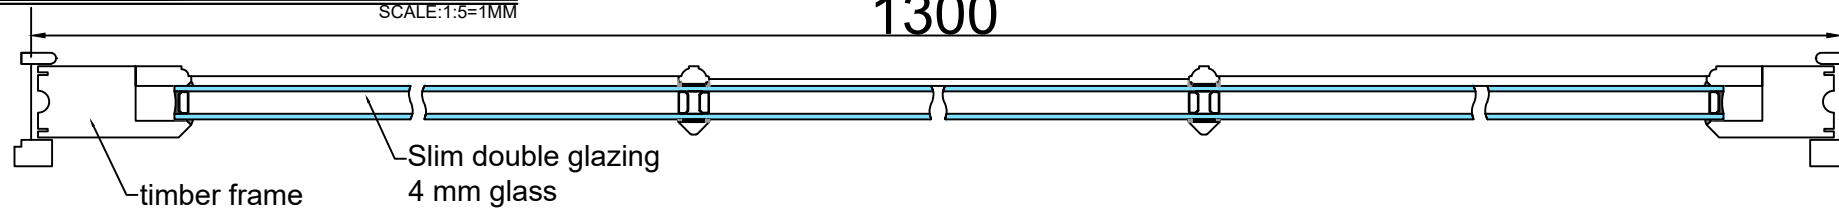


PROPOSED WINDOW SECTION THROUGH PANE

SCALE:1:5=1MM

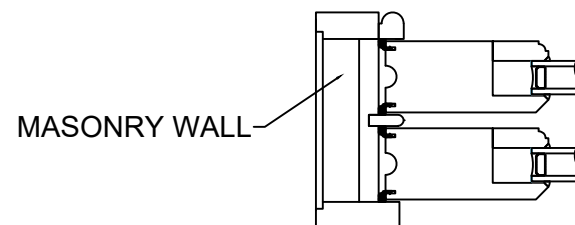

PROPOSED FRAME WITH WALL SECTION

SCALE:1:5=1MM

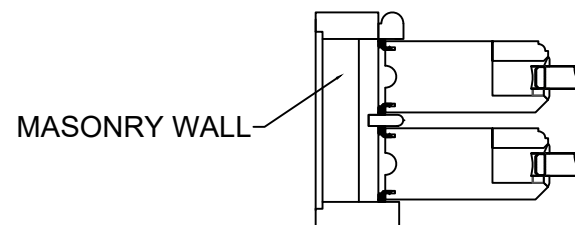

EXISTING FRAME WITH WALL SECTION

SCALE:1:5=1MM

LOGO

REVISION	NO. DATE DESCRIPTION				
	NO.	DATE	DESCRIPTION		

ADDRESS

CLIENT

DRAWN BY:

CHECK BY:

SCALE
AS PER SHEET

PROJECT

DATE

SHEET
BEDROOM
WINDOW