


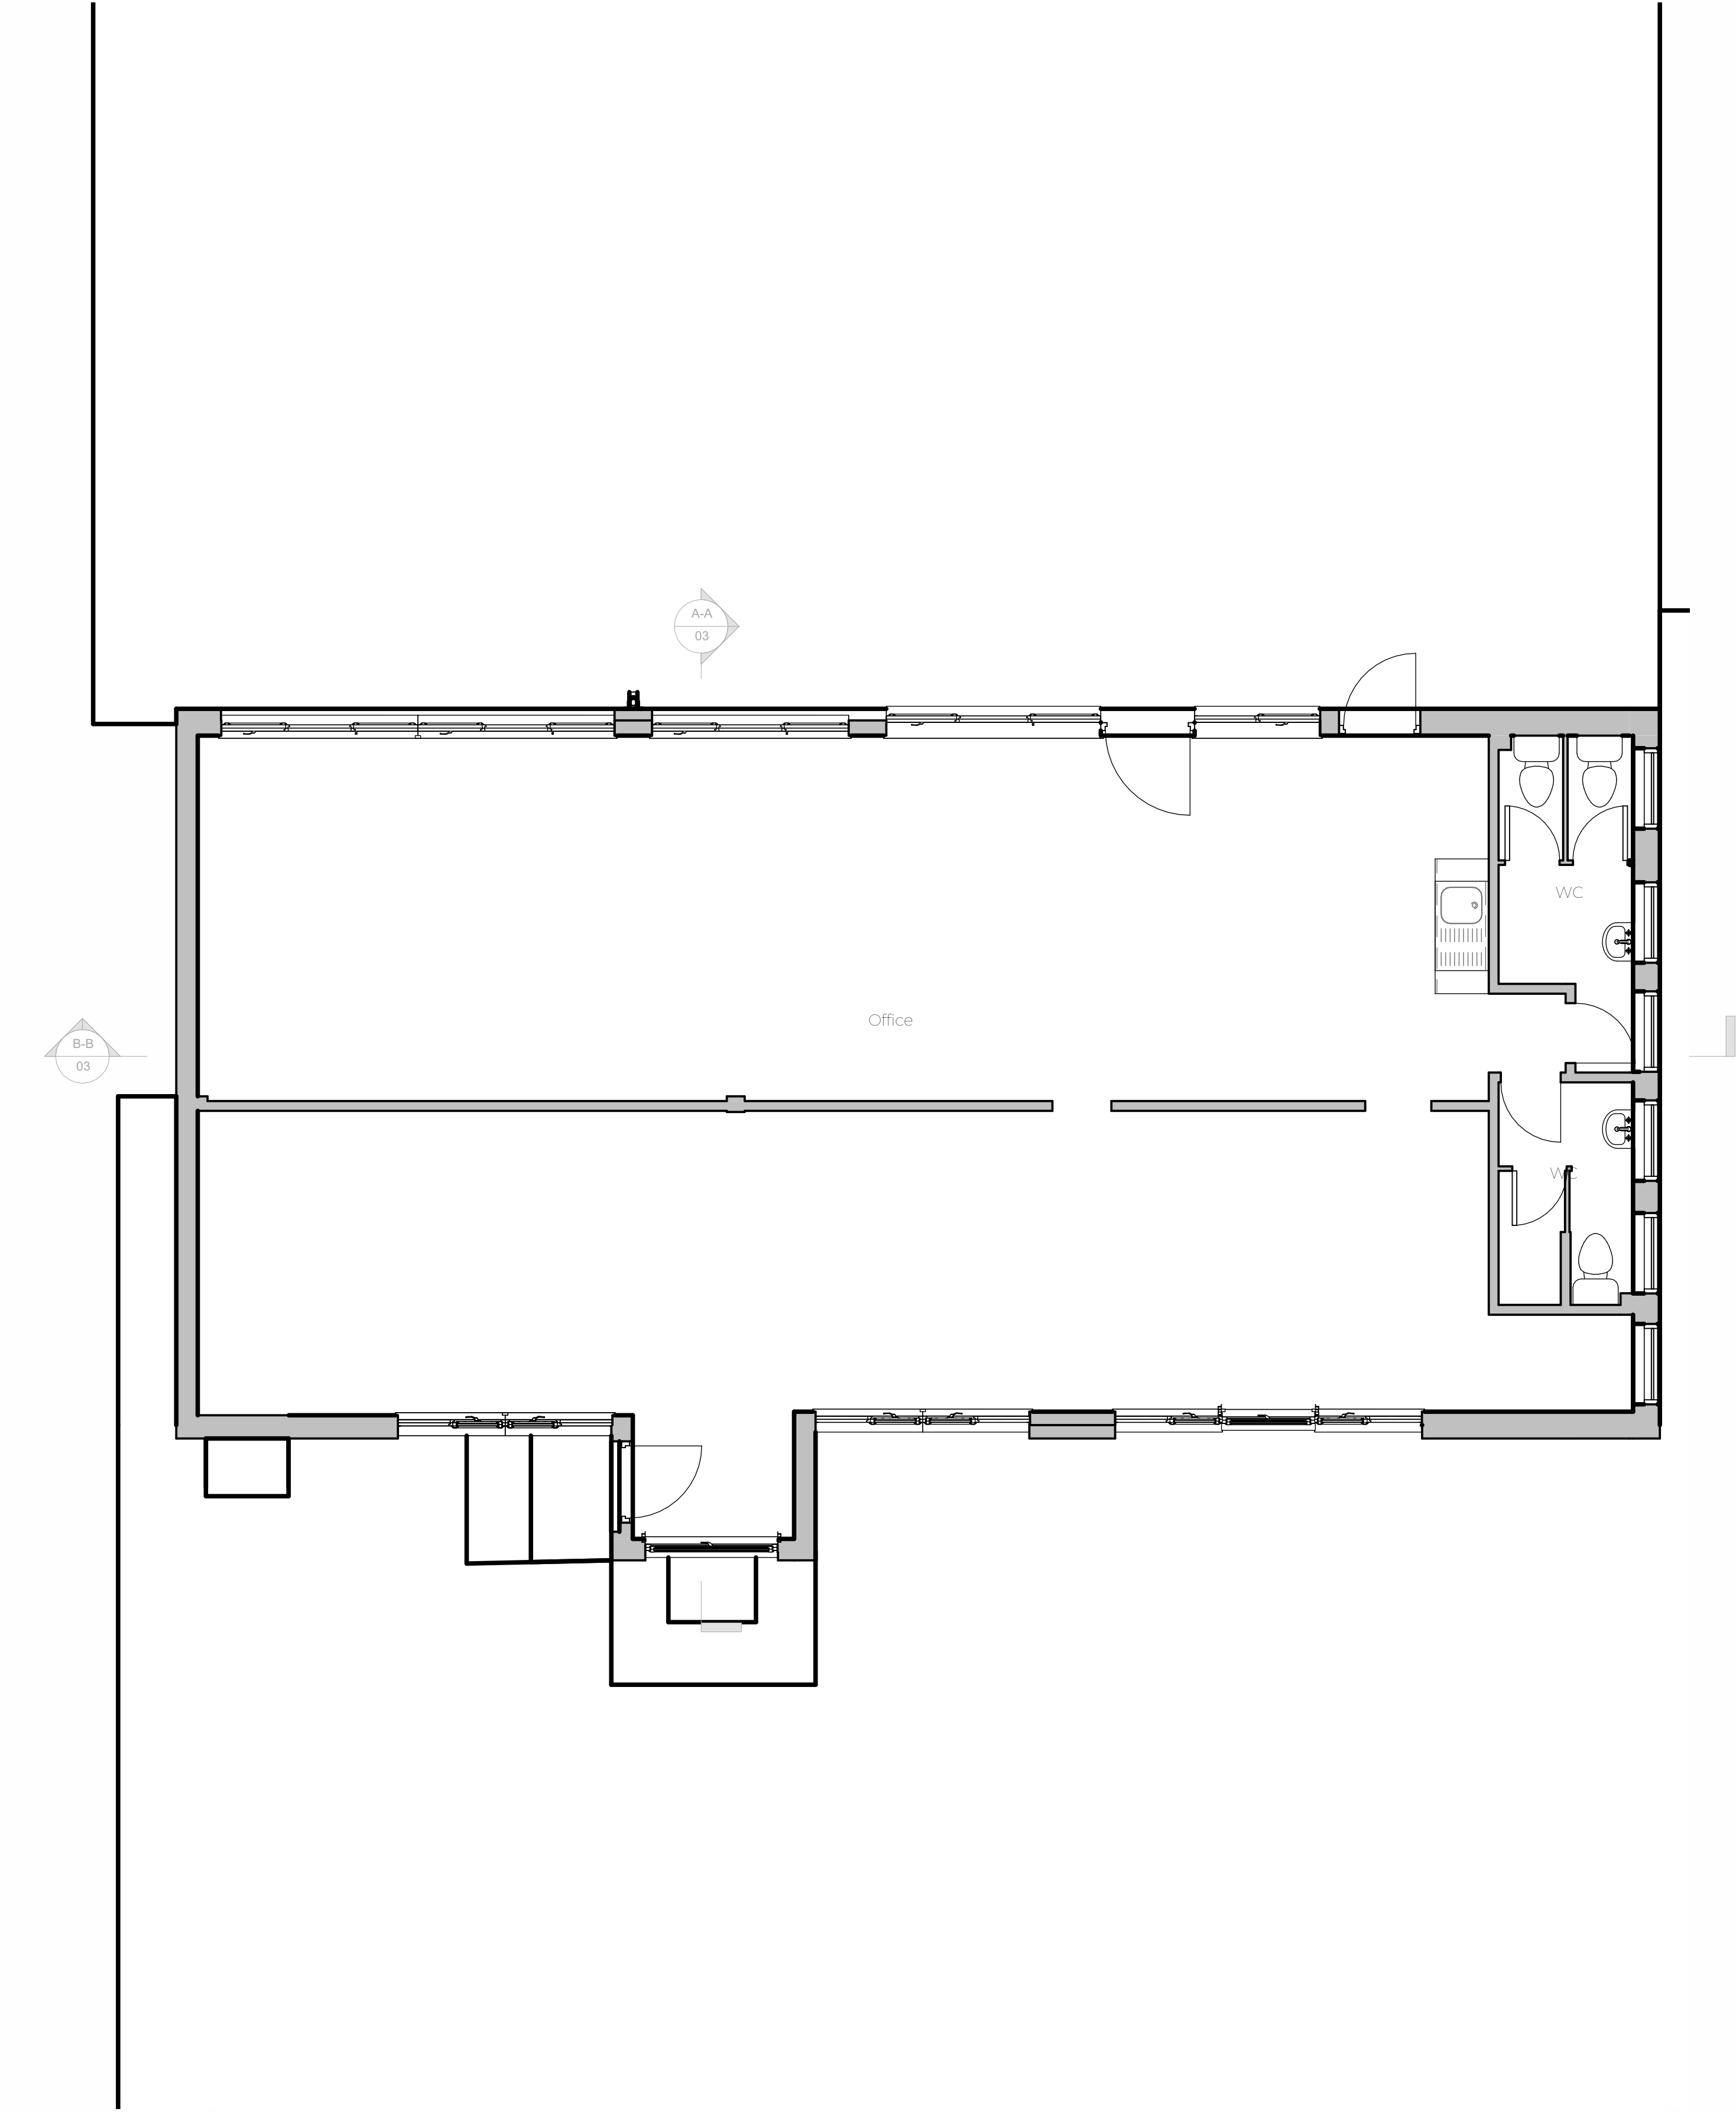
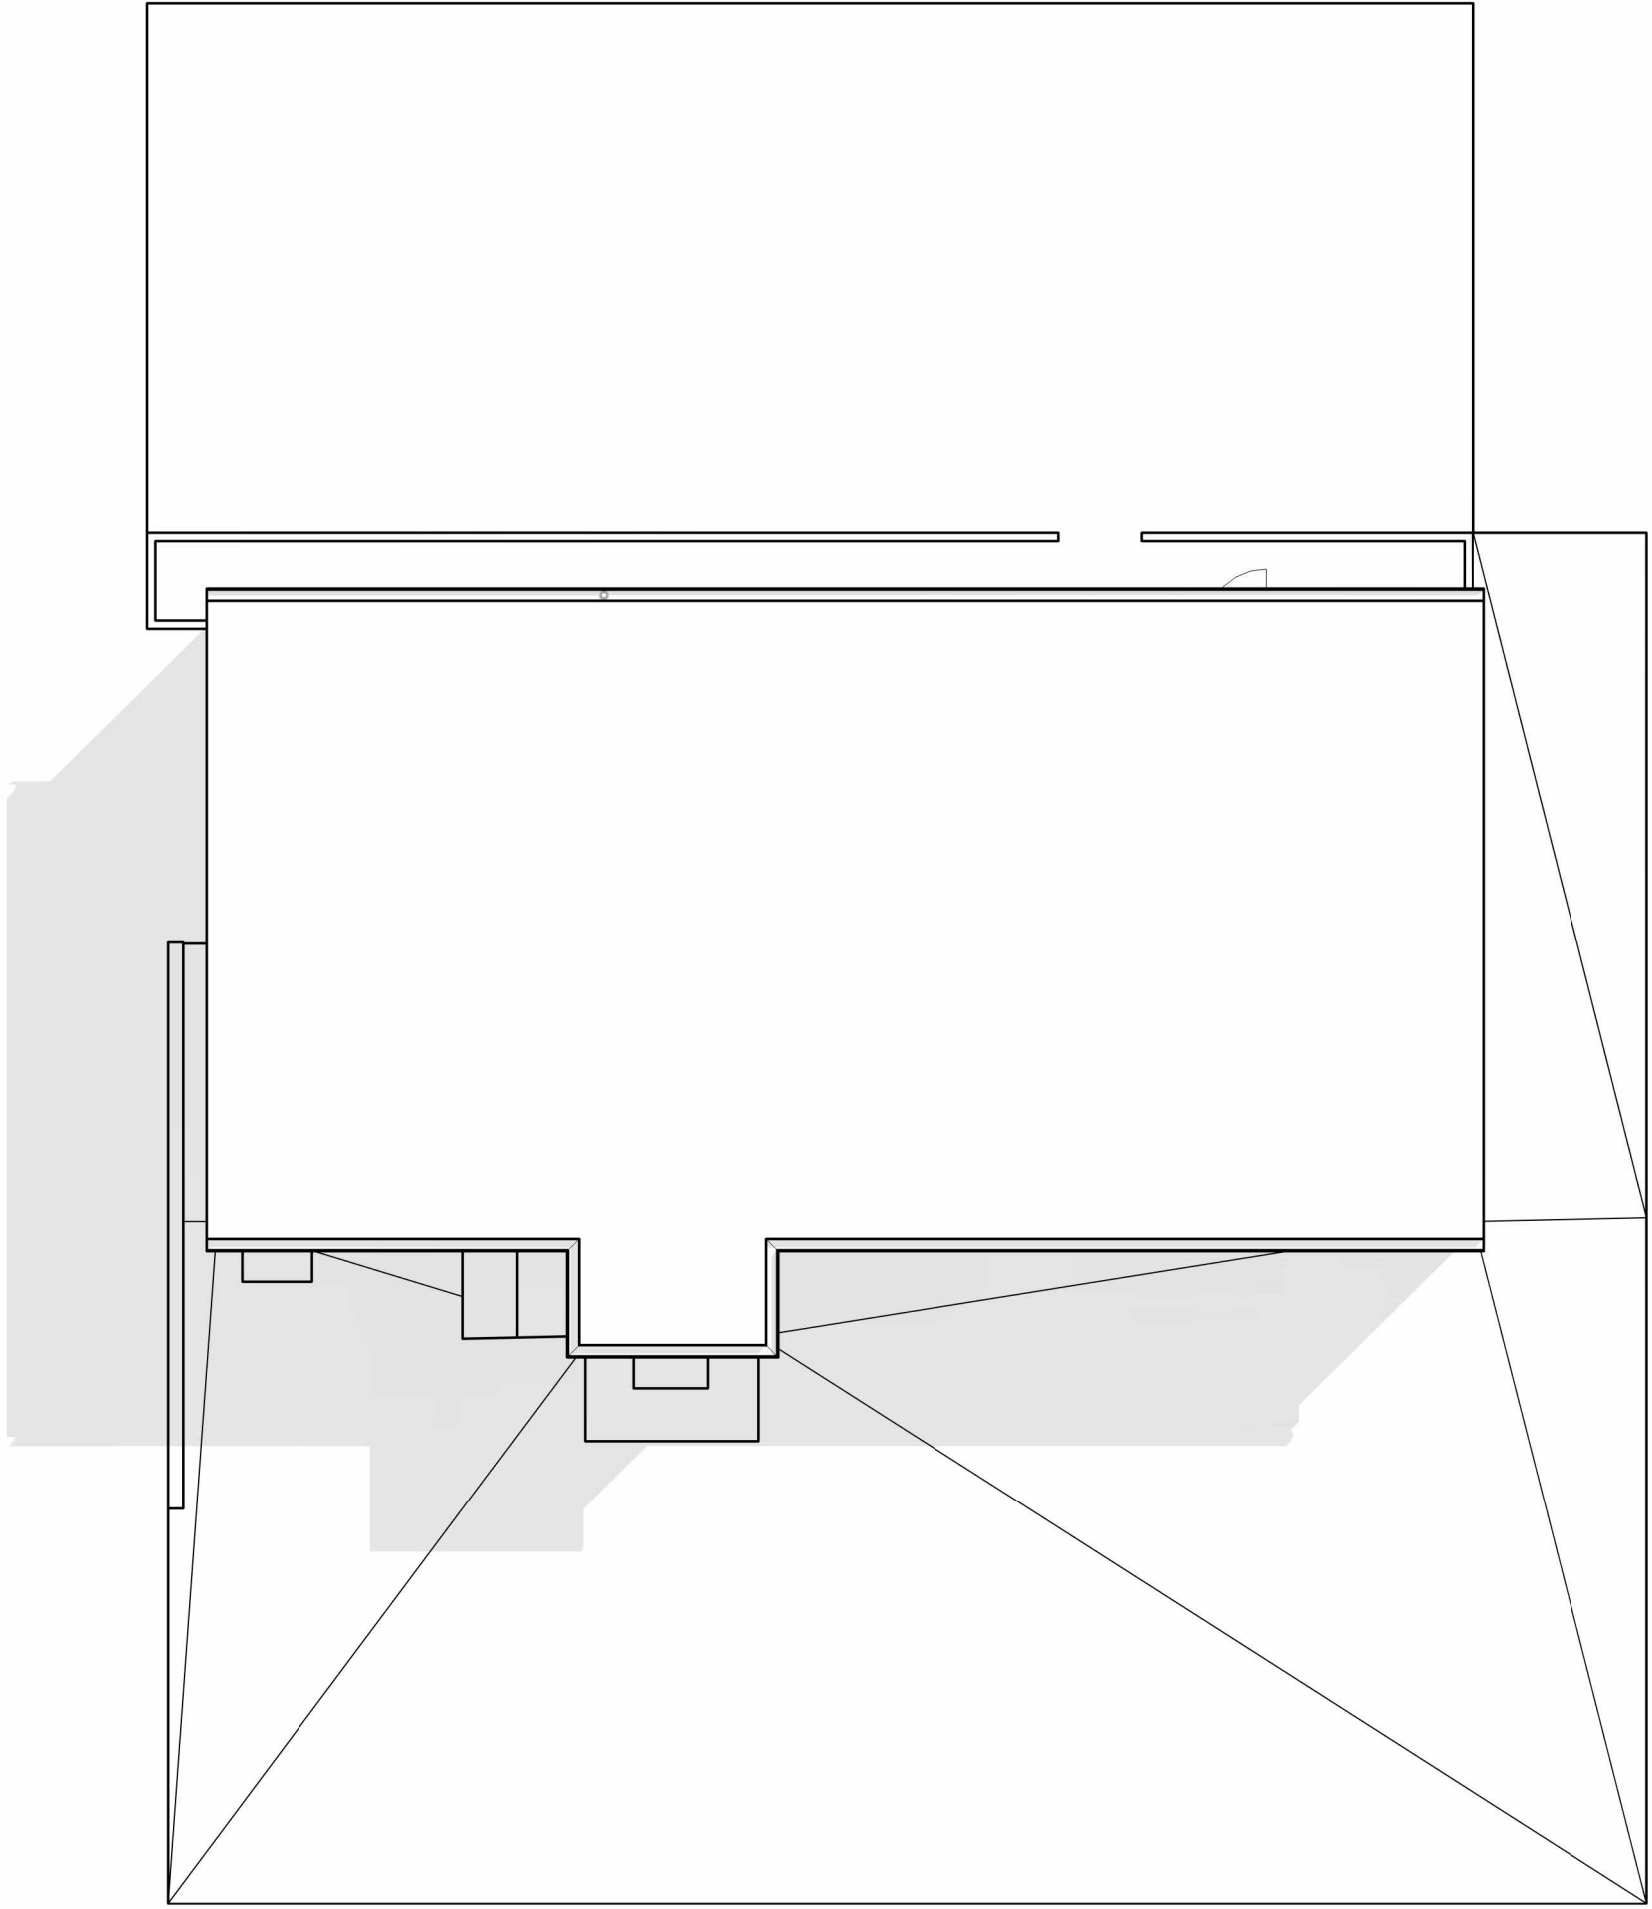


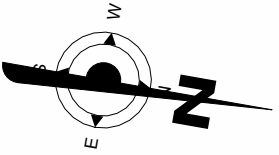

Existing Ground Floor Plan
1 : 50

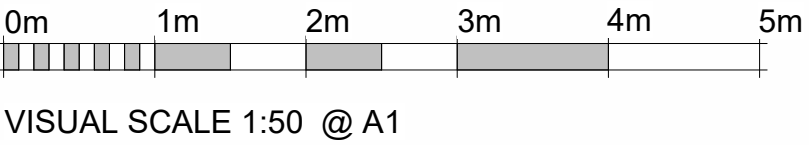

Existing Roof Plan
1 : 100

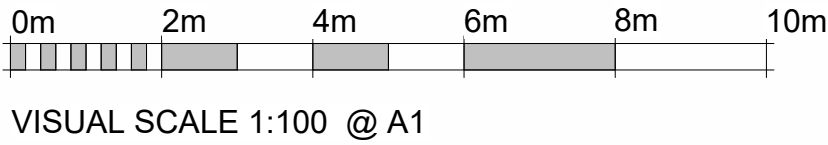

- Notes:
1. THE COPYRIGHT OF THIS DRAWING IS VESTED IN ARCHEVOLVE AND IT MAY NOT BE REPRODUCED IN WHOLE OR PART OR USED FOR THE MANUFACTURE OF ANY ARTICLE WITHOUT THE EXPRESS PERMISSION OF THE COPYRIGHT HOLDERS.
 2. WORK TO FIGURED DIMENSIONS ONLY.
 3. THIS DRAWING IS TO BE READ IN CONJUNCTION WITH ALL RELEVANT ARCHITECT'S, SERVICE ENGINEER'S AND ARCHEVOLVE AND SPECIFICATIONS.

Rev_A	IUpdated Plans Following Validation	AP	06/05/26
Revision Number	Revision Description	Issued by	Revision Date

DATE:	STATUS:	SHEET SIZE:
07/11/25	PLANNING ISSUE	A1

SCALE:	DRAWN:	CHECKED:
As indicated	AP	

CLIENT:	SITE ADDRESS:
Marias Ologu	Unit 4a Commerce Way Lancing Business Park Lancing BN15 8TA

DRAWING:
**Repairs to External
Alterations**
TITLE:
Existing Floor Plans


ARCHEVOLVE
✉ // design @archevolve.co.uk
WEB // [www. archevolve.co.uk](http://www.archevolve.co.uk)
☎ // 01798 879894
  

REVISION:
Rev_A

DRAWING NO:
APC/185/ 25/01

PROJECT NO: