




Existing East Front Elevation  
1 : 50

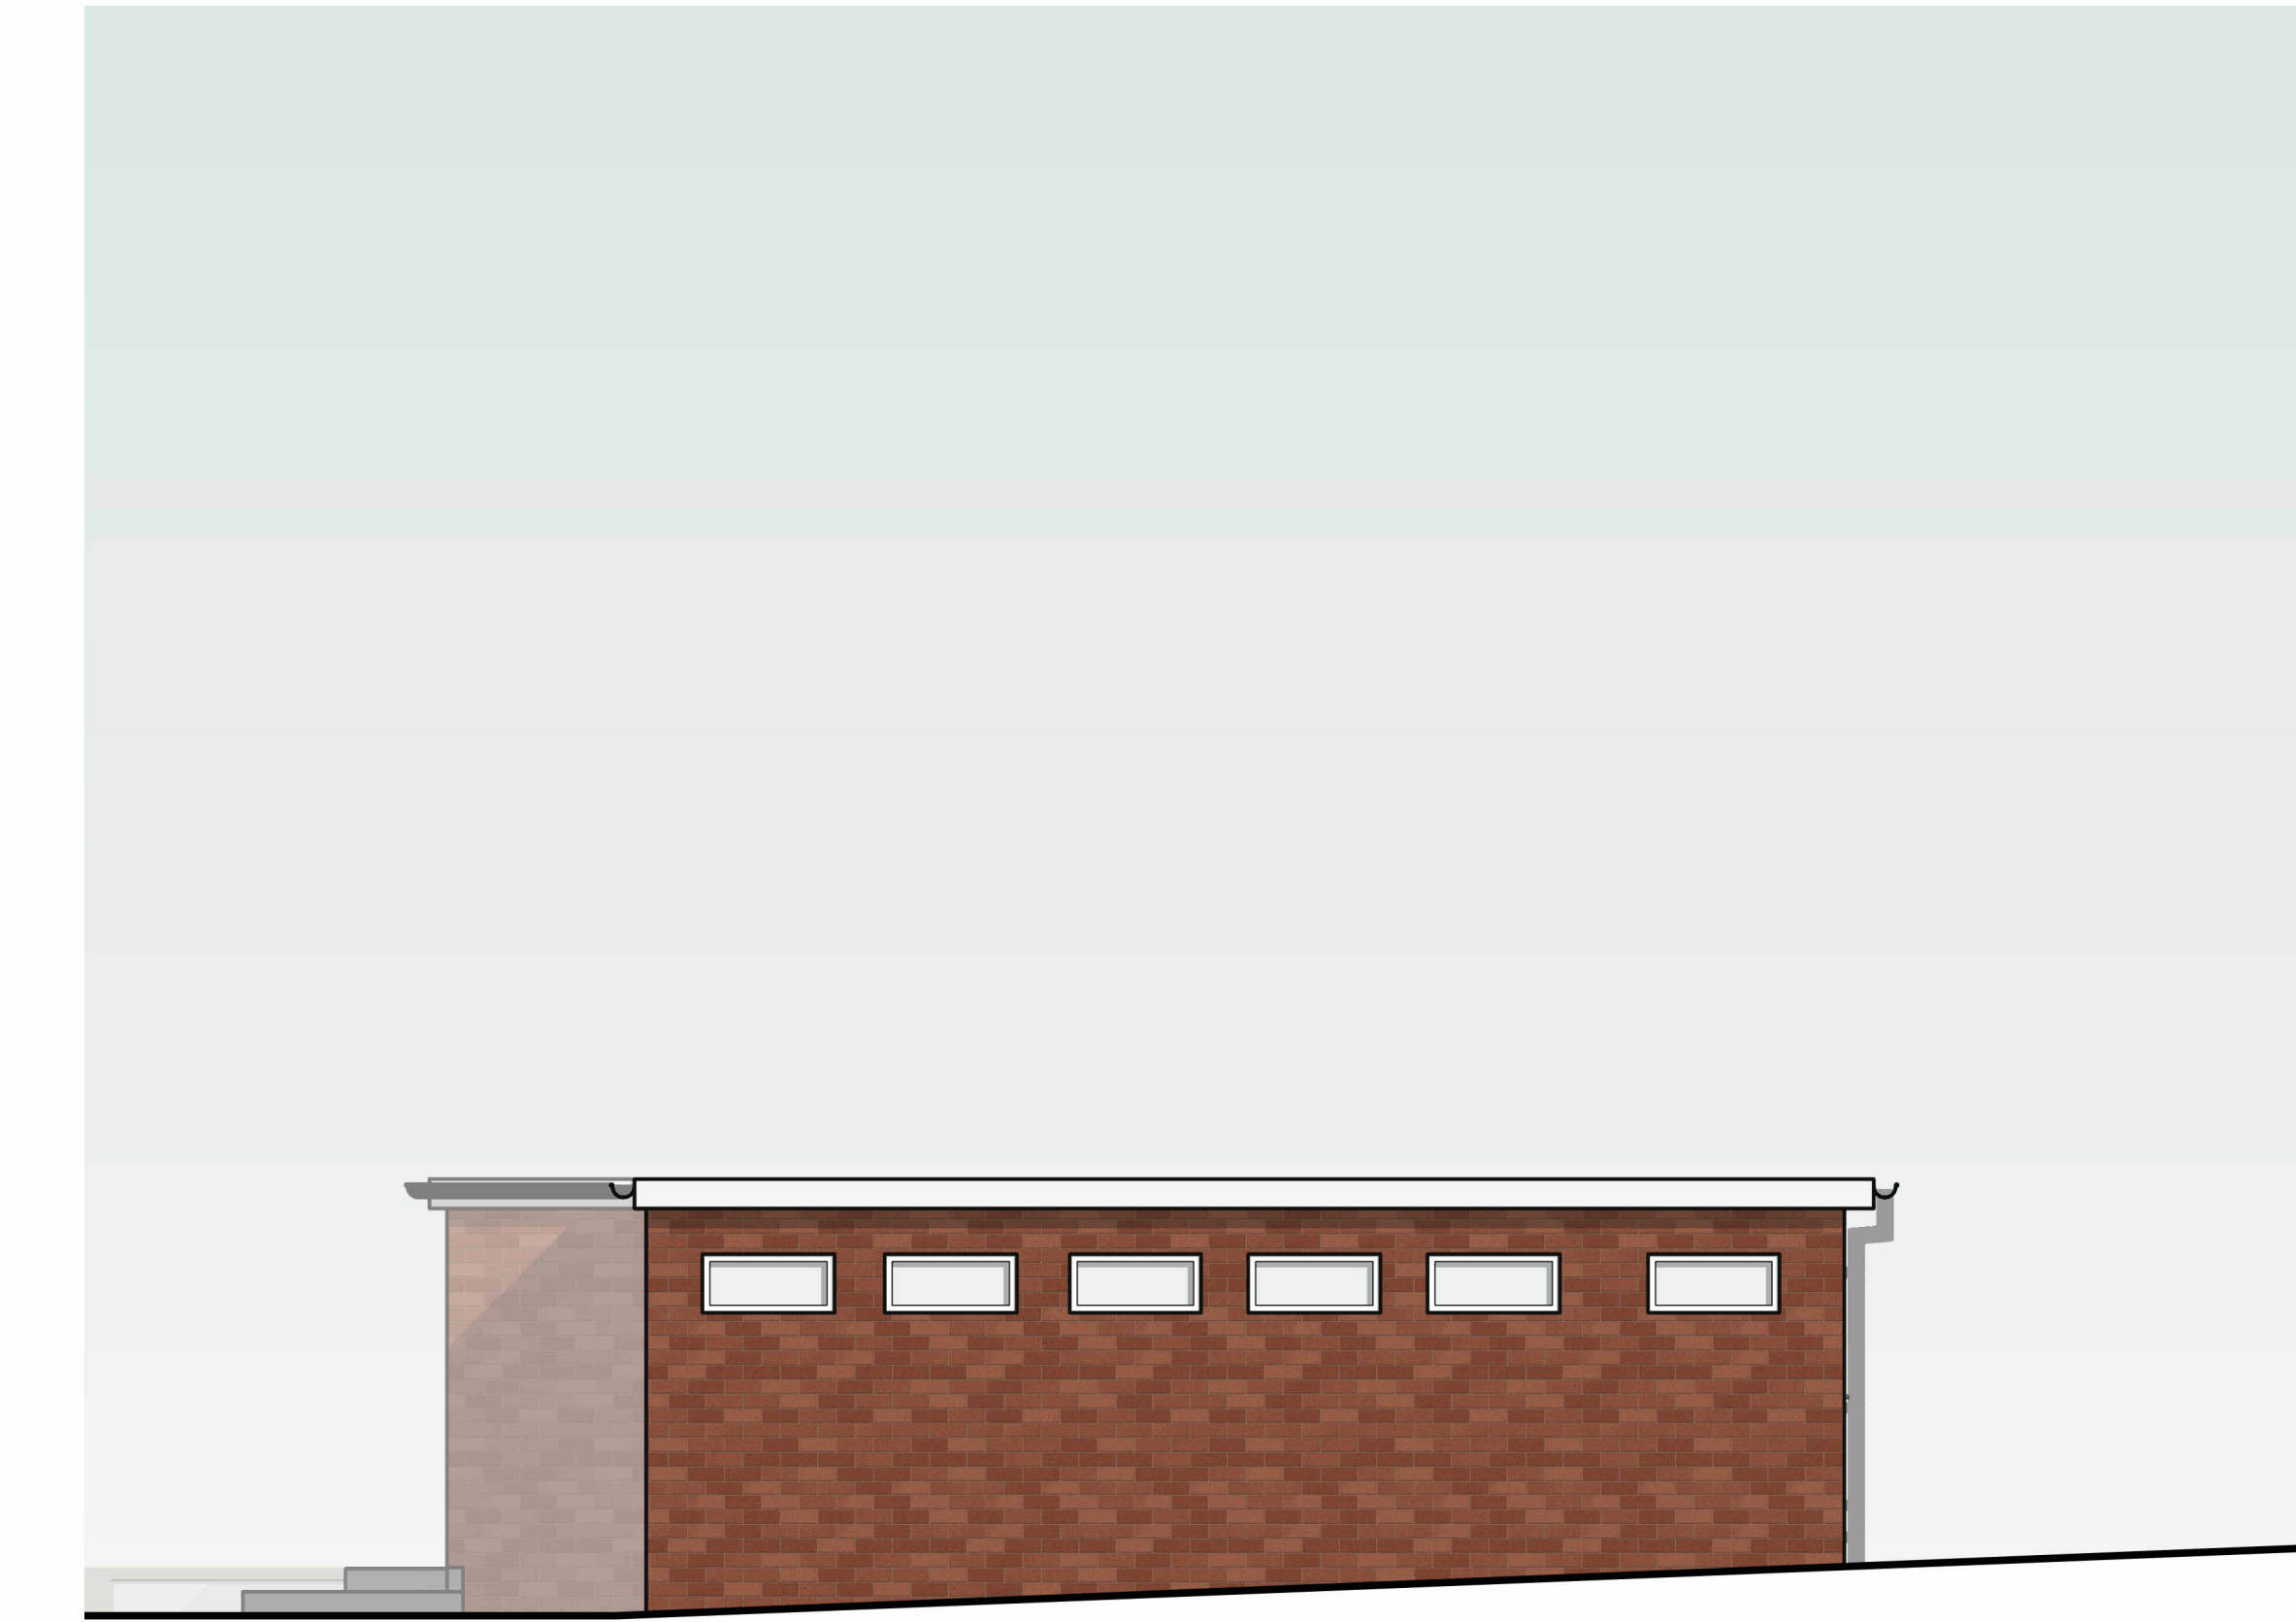


Existing South Side Elevation  
1 : 50



Existing North Side Elevation  
1 : 50



Existing West Rear Elevation  
1 : 50

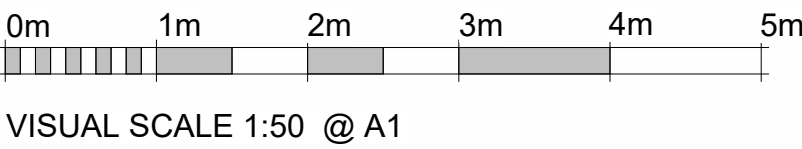


Notes:

1. THE COPYRIGHT OF THIS DRAWING IS VESTED IN ARCHEVOLVE AND IT MAY NOT BE REPRODUCED IN WHOLE OR PART OR USED FOR THE MANUFACTURE OF ANY ARTICLE WITHOUT THE EXPRESS PERMISSION OF THE COPYRIGHT HOLDERS.

2. WORK TO FIGURED DIMENSIONS ONLY.

3. THIS DRAWING IS TO BE READ IN CONJUNCTION WITH ALL RELEVANT ARCHITECT'S, SERVICE ENGINEER'S AND ARCHEVOLVE AND SPECIFICATIONS.

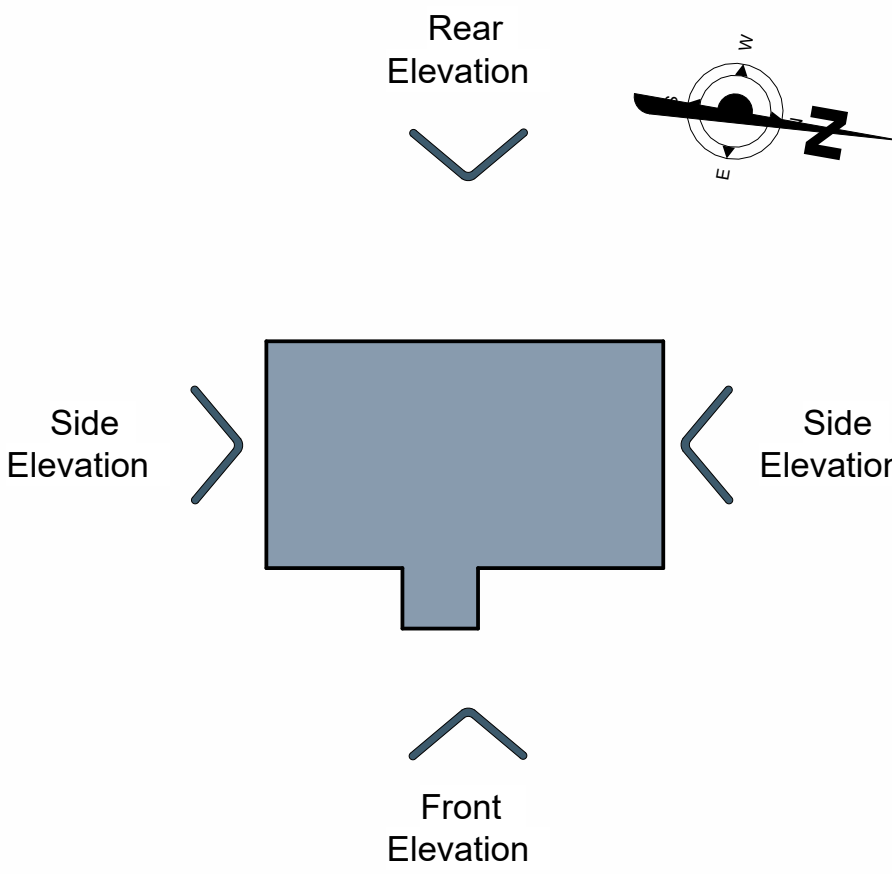

| Rev_A           | Updated Plans Following Validation | AP          | 06/05/26      |
|-----------------|------------------------------------|-------------|---------------|
| Revision Number | Revision Description               | Issued by   | Revision Date |
| DATE:           | STATUS:                            | SHEET SIZE: |               |
| 07/11/25        | PLANNING ISSUE                     | A1          |               |
| SCALE:          | DRAWN:                             | CHECKED:    |               |
| 1 : 50          | AP                                 |             |               |

CLIENT:  
Marias Ologu

SITE ADDRESS:  
Unit 4a  
Commerce Way  
Lancing Business  
Park  
Lancing  
BN15 8TA

REVISION:  
Rev\_A

DRAWING:  
Repairs to External  
Alterations

TITLE:  
Existing Elevations

DRAWING NO:  
APC/185/25/02

PROJECT NO:

ARCHEVOLVE

// design @archevolve.co.uk

// www. archevolve.co.uk

// 01798 879894

CIAT  
CHARTERED PRACTICE