




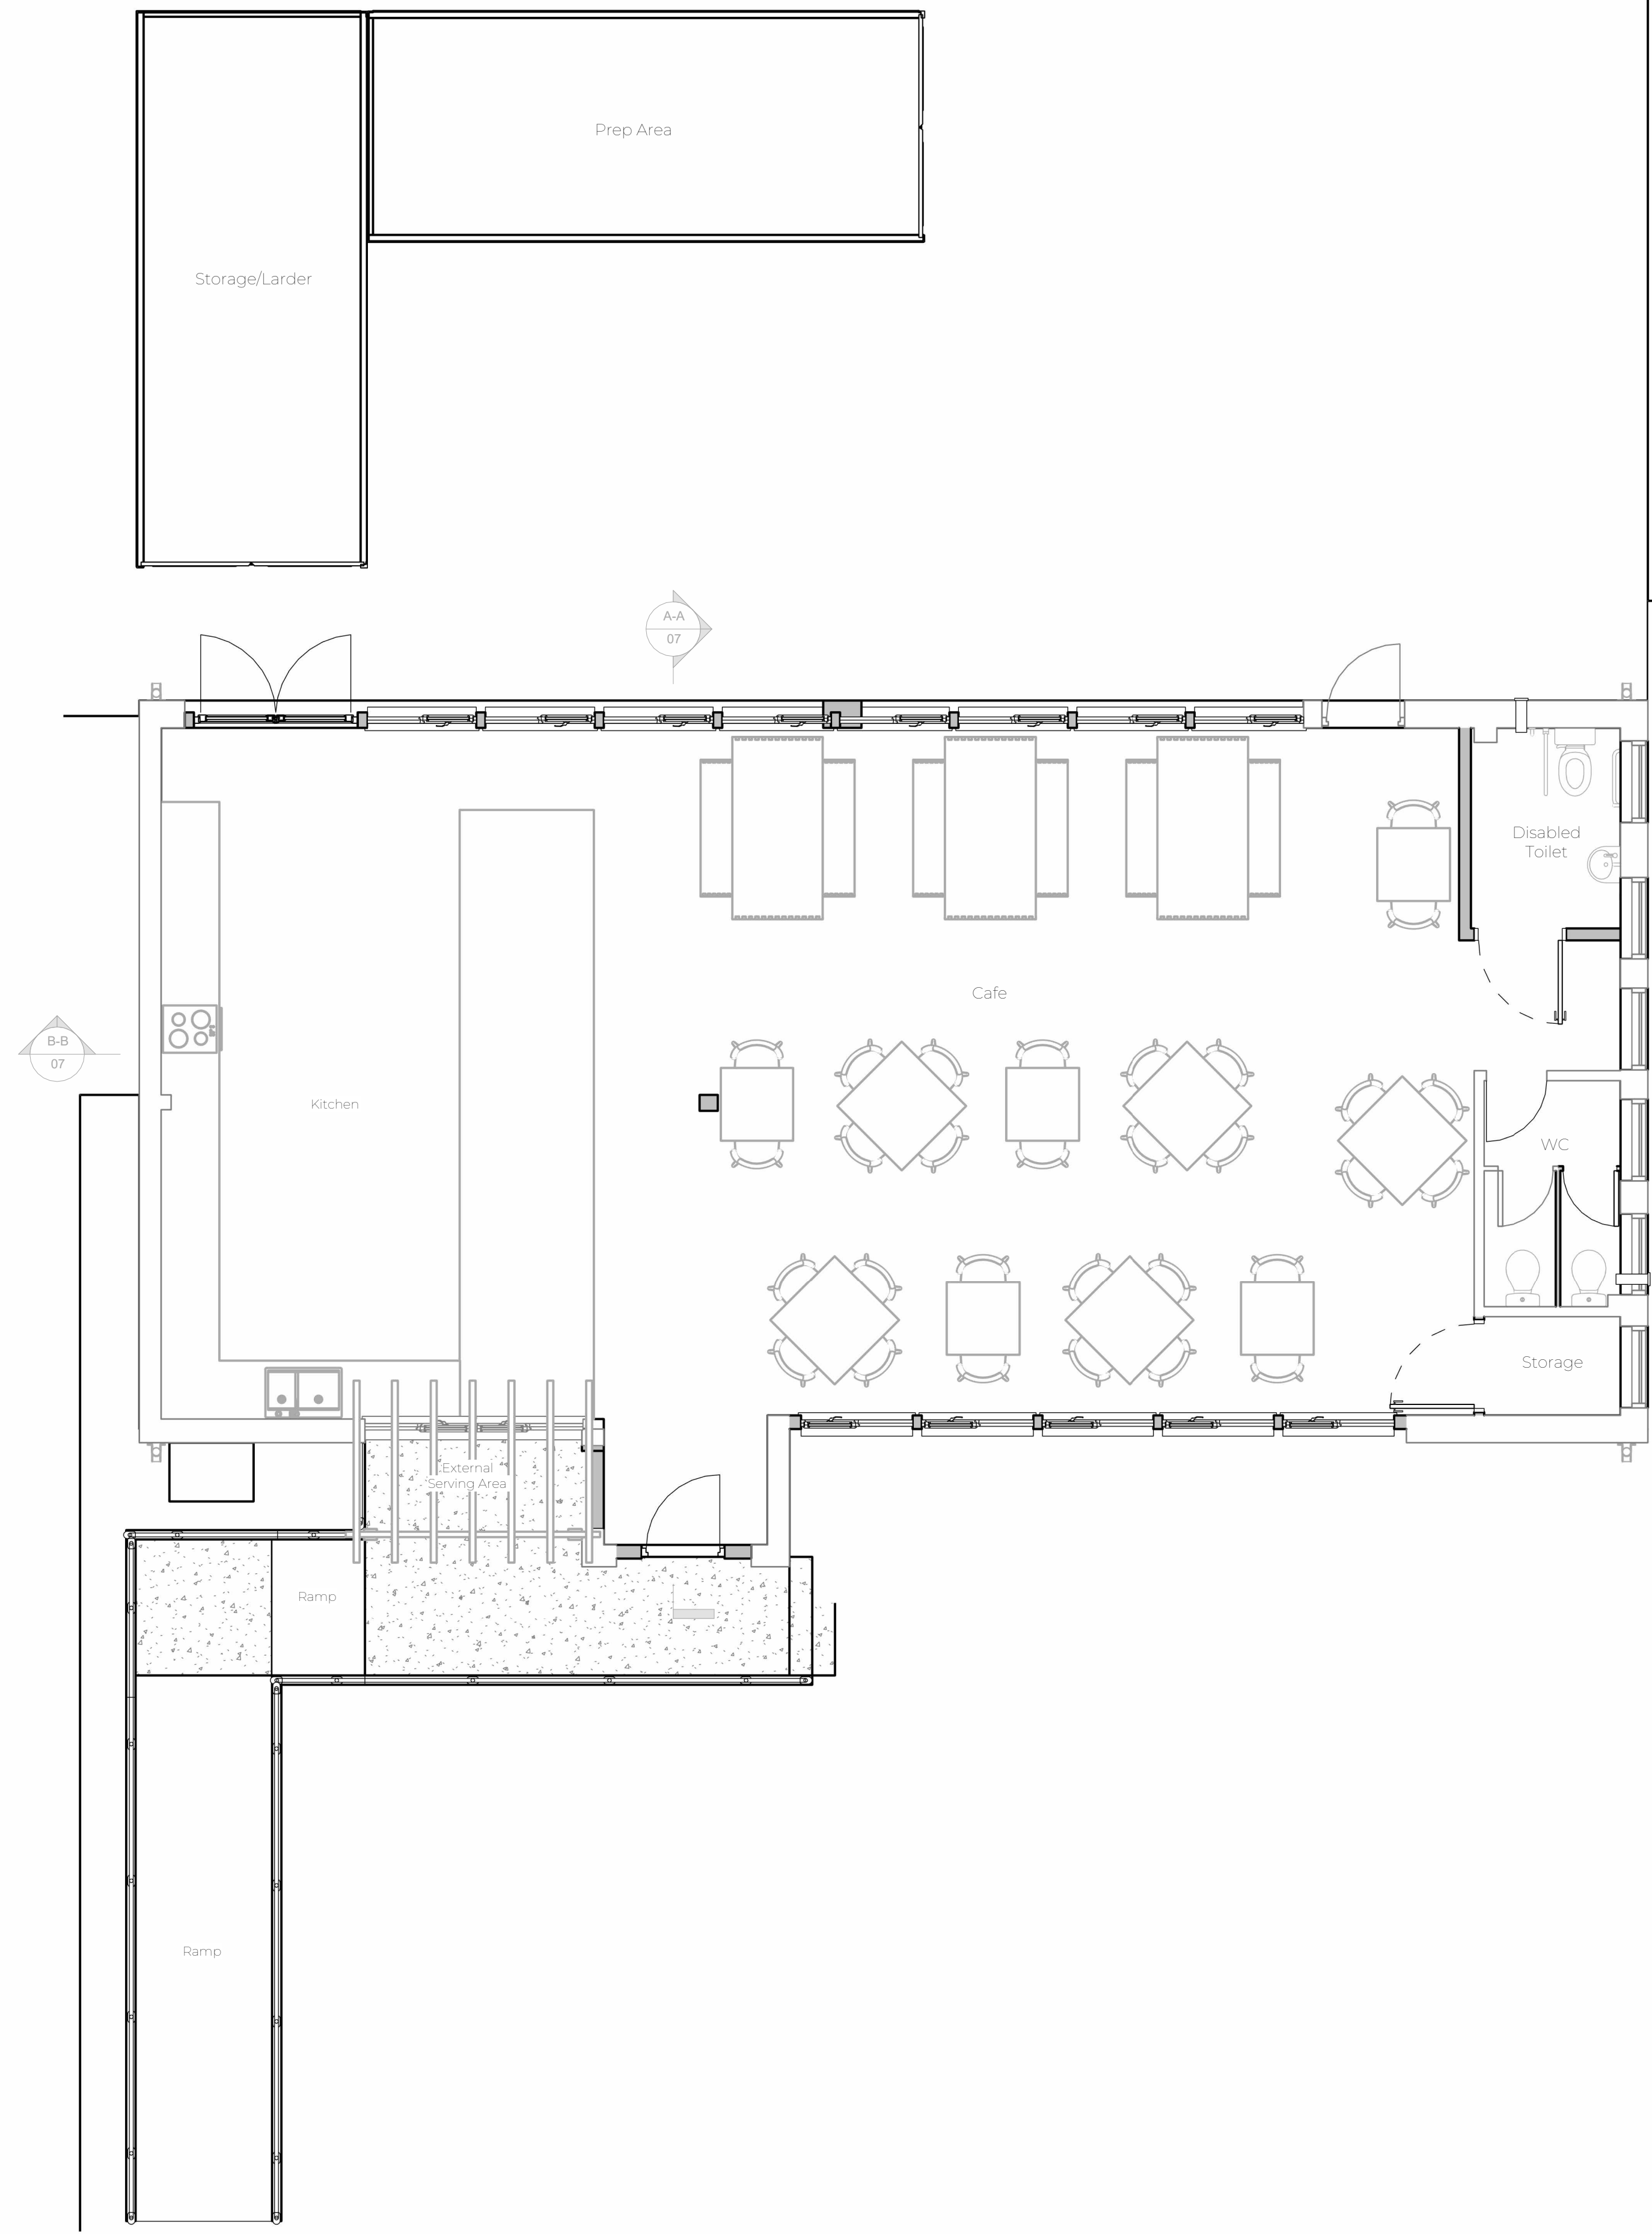

Proposed Ground Floor Plan
1 : 50

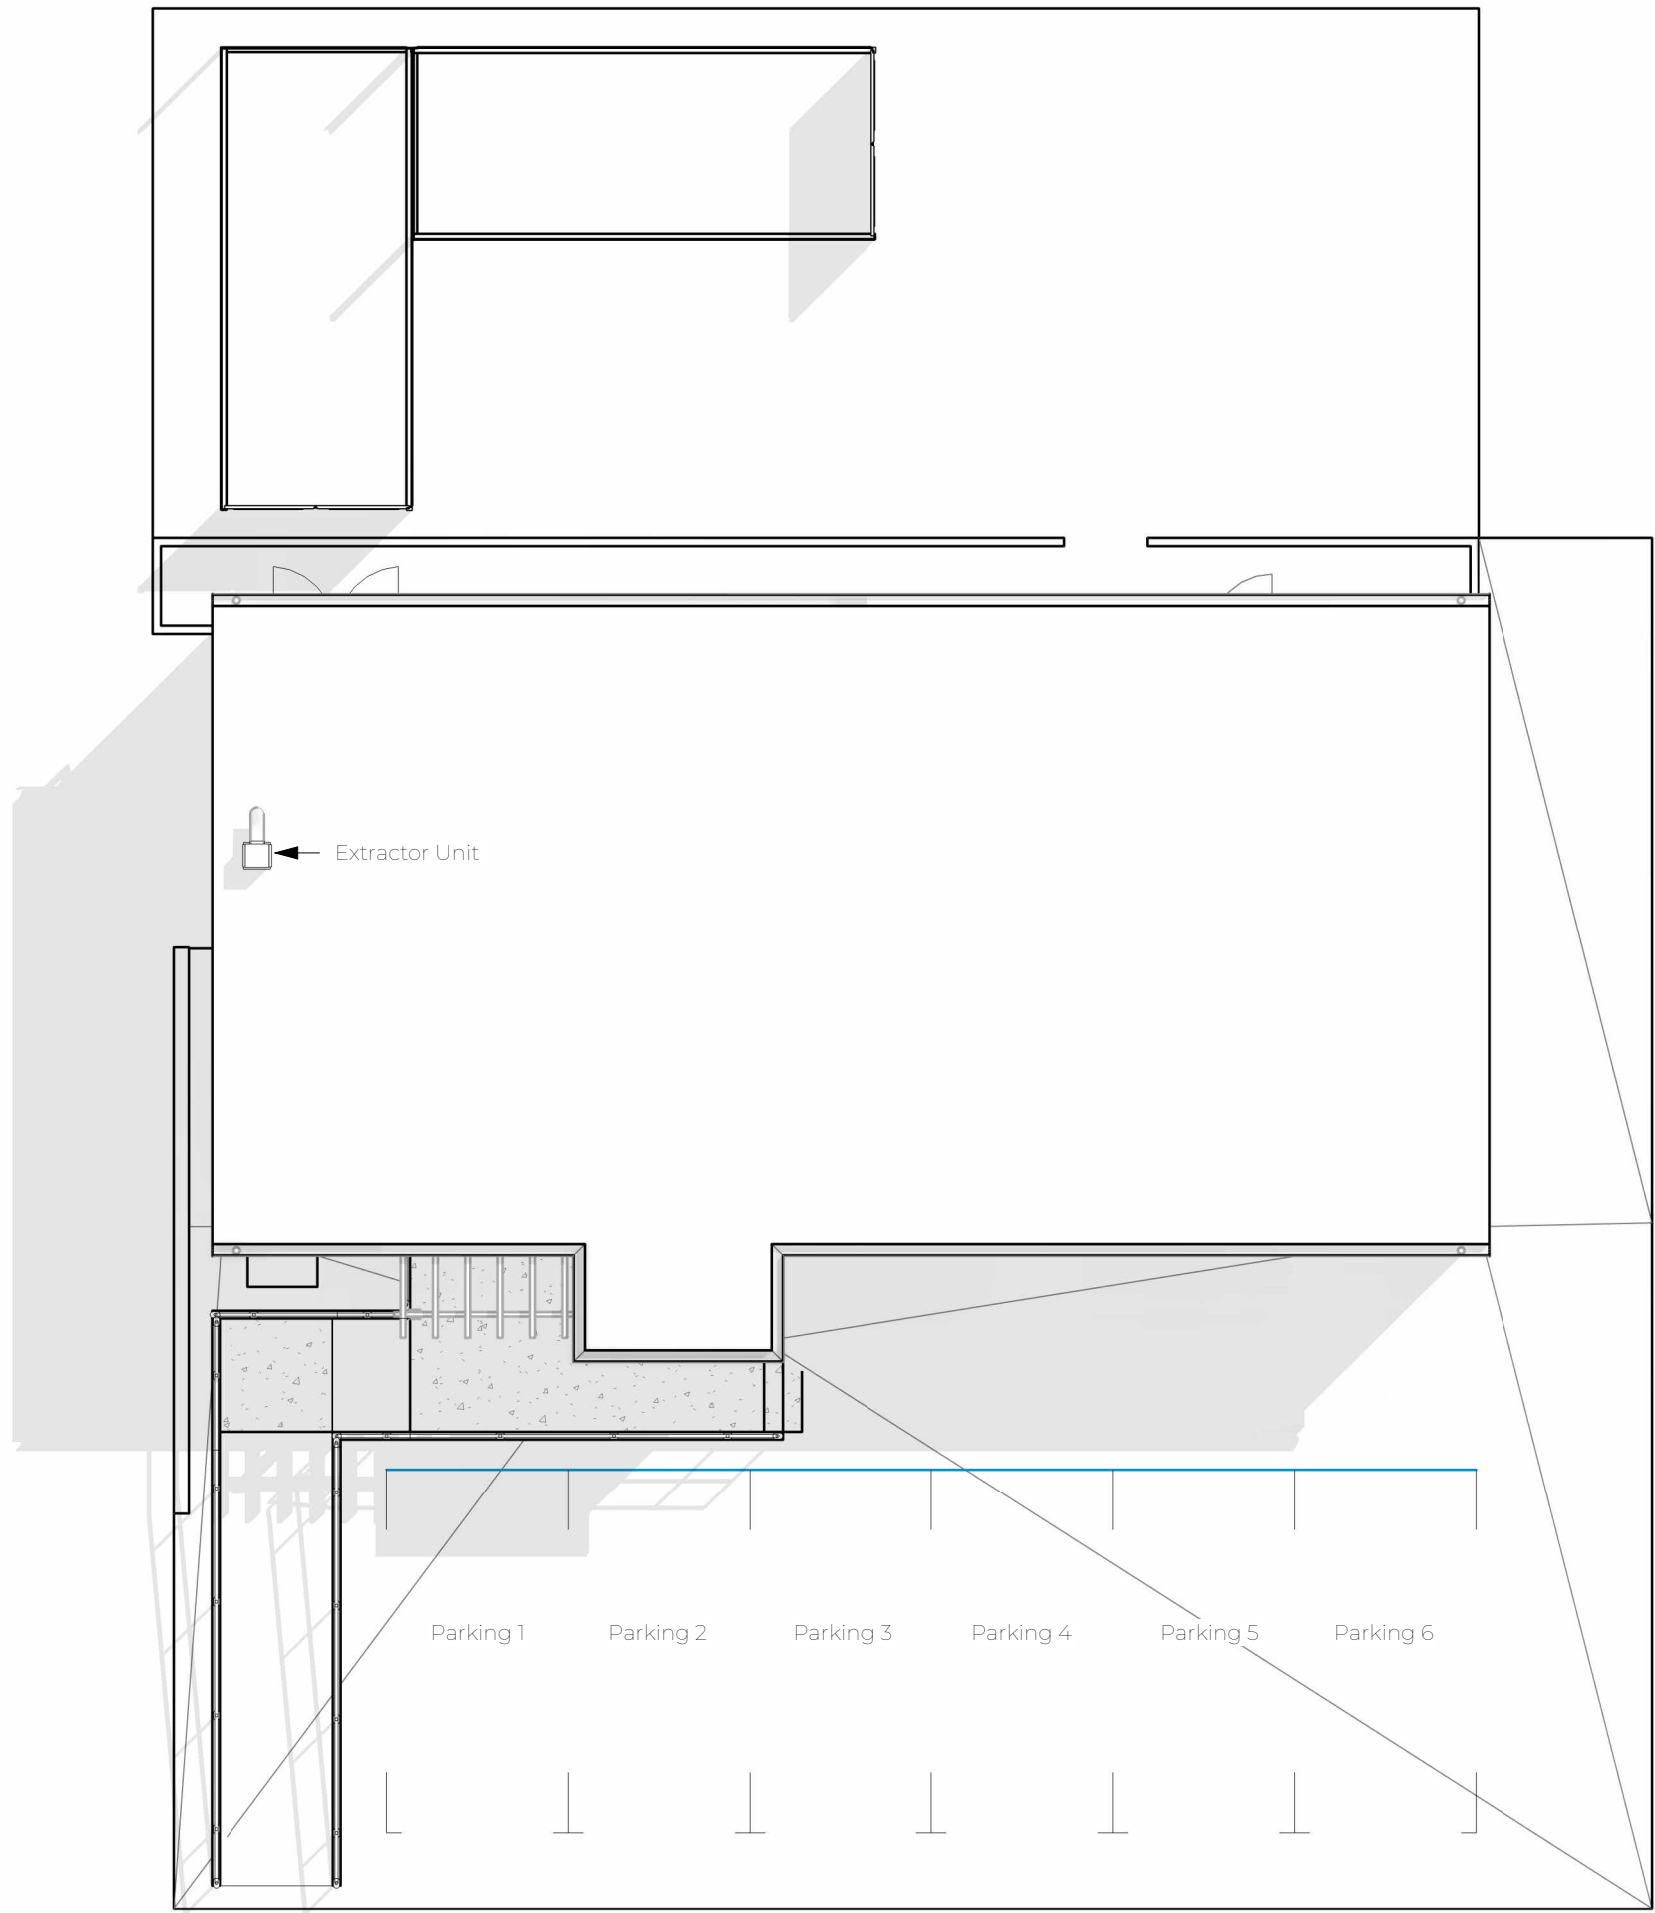


Roof Plan
1 : 100

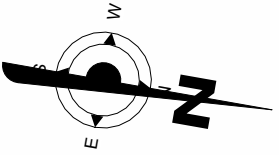


Notes:

1. THE COPYRIGHT OF THIS DRAWING IS VESTED IN ARCHEVOLVE AND IT MAY NOT BE REPRODUCED IN WHOLE OR PART OR USED FOR THE MANUFACTURE OF ANY ARTICLE WITHOUT THE EXPRESS PERMISSION OF THE COPYRIGHT HOLDERS.
2. WORK TO FIGURED DIMENSIONS ONLY.
3. THIS DRAWING IS TO BE READ IN CONJUNCTION WITH ALL RELEVANT ARCHITECT'S, SERVICE ENGINEER'S AND ARCHEVOLVE AND SPECIFICATIONS.

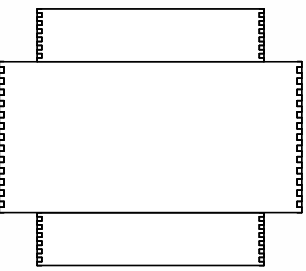

6 Seat Table

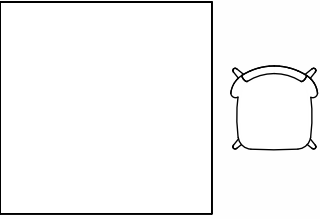

2 & 4 Seating Table

48 Covers over All

Rev_B	Updated, Floor Plans & Elevations For Validation	AP	15/05/26
Rev_A	Updated Plans Following Validation	AP	06/05/26

Revision Number	Revision Description	Issued by	Revision Date
-----------------	----------------------	-----------	---------------

DATE:	STATUS:	SHEET SIZE:
07/11/25	PLANNING ISSUE	A1

SCALE:	DRAWN:	CHECKED:
As indicated	AP	

CLIENT:	SITE ADDRESS:
Marias Ologu	Unit 4a Commerce Way Lancing Business Park Lancing BN15 8TA

REVISION:
Rev_B

DRAWING NO:
APC/185/ 25/05

PROJECT NO:

DRAWING:
Repairs to External Alterations
TITLE:
Proposed Floor Plans



ARCHEVOLVE


✉ // design @archevolve.co.uk

WEB // www. archevolve.co.uk

☎ // 01798 879894



VISUAL SCALE 1:100 @ A1

 

VISUAL SCALE 1:50 @ A1