





Proposed East Front Elevation  
1 : 50




Proposed West Rear Elevation  
1 : 50

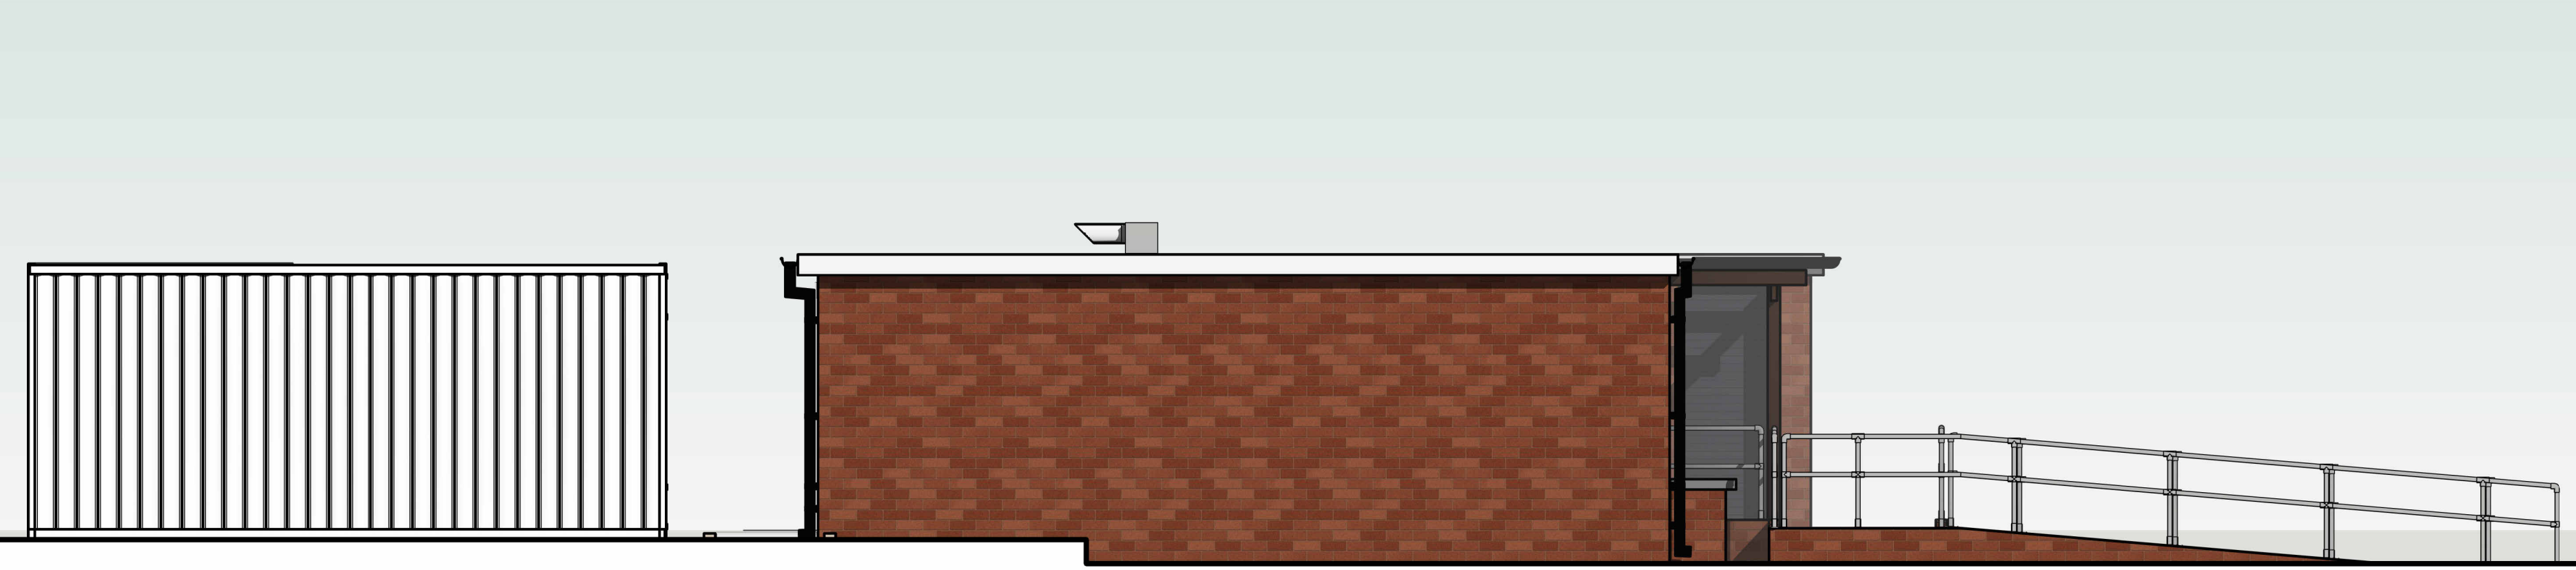


Proposed South Side Elevation  
1 : 50

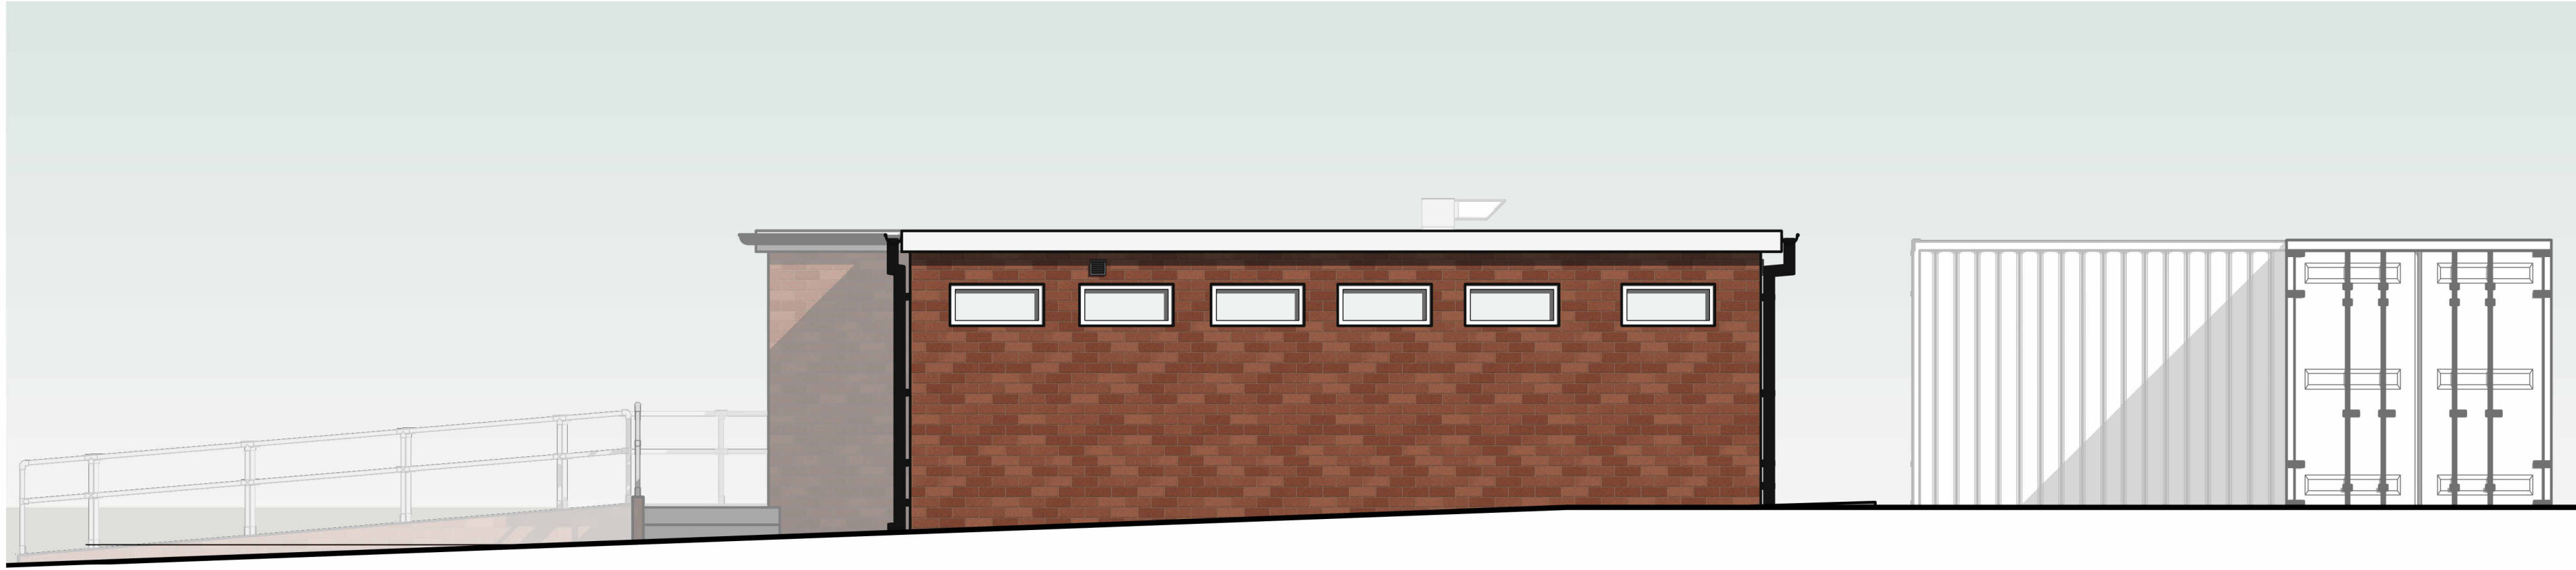


Proposed North Side Elevation  
1 : 50

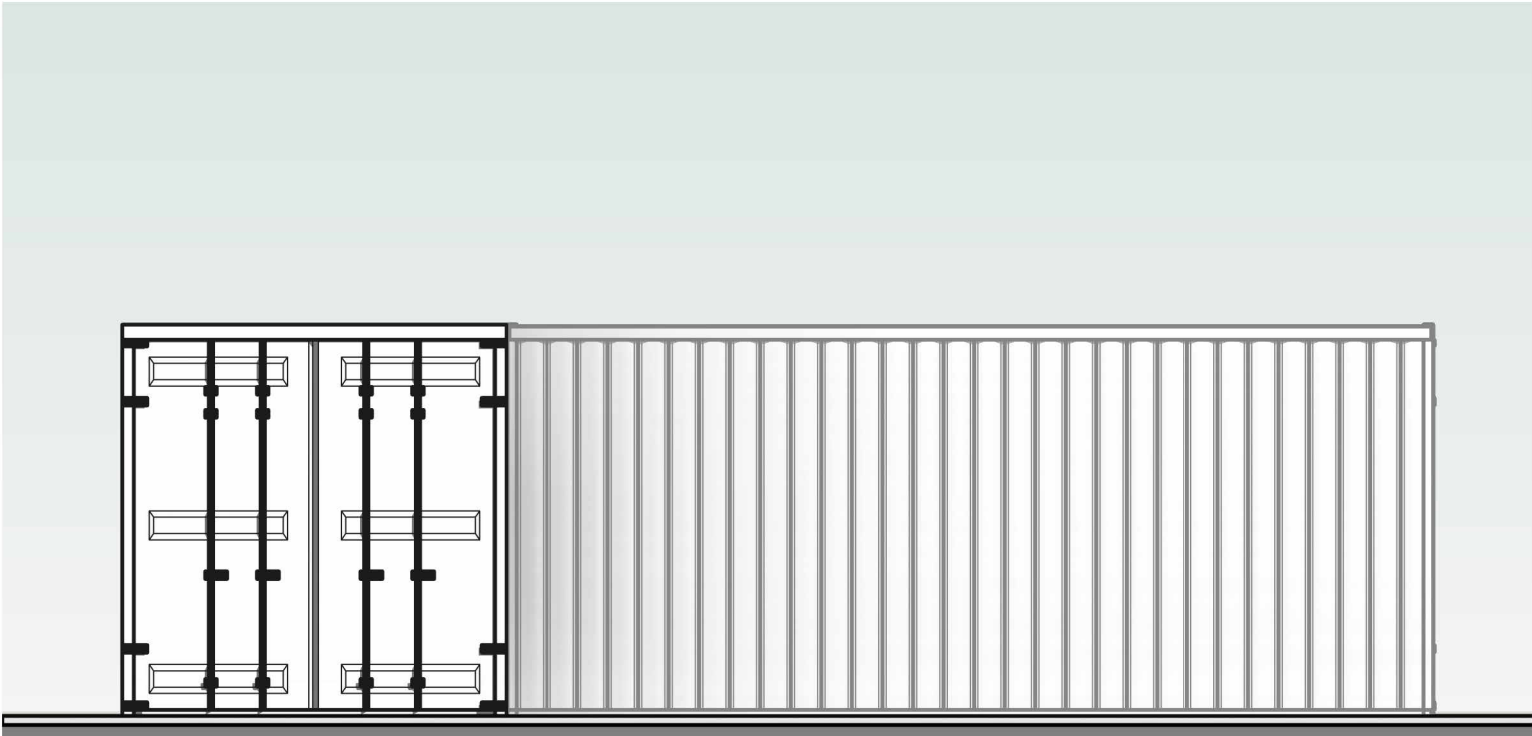

East Elevation  
1 : 50

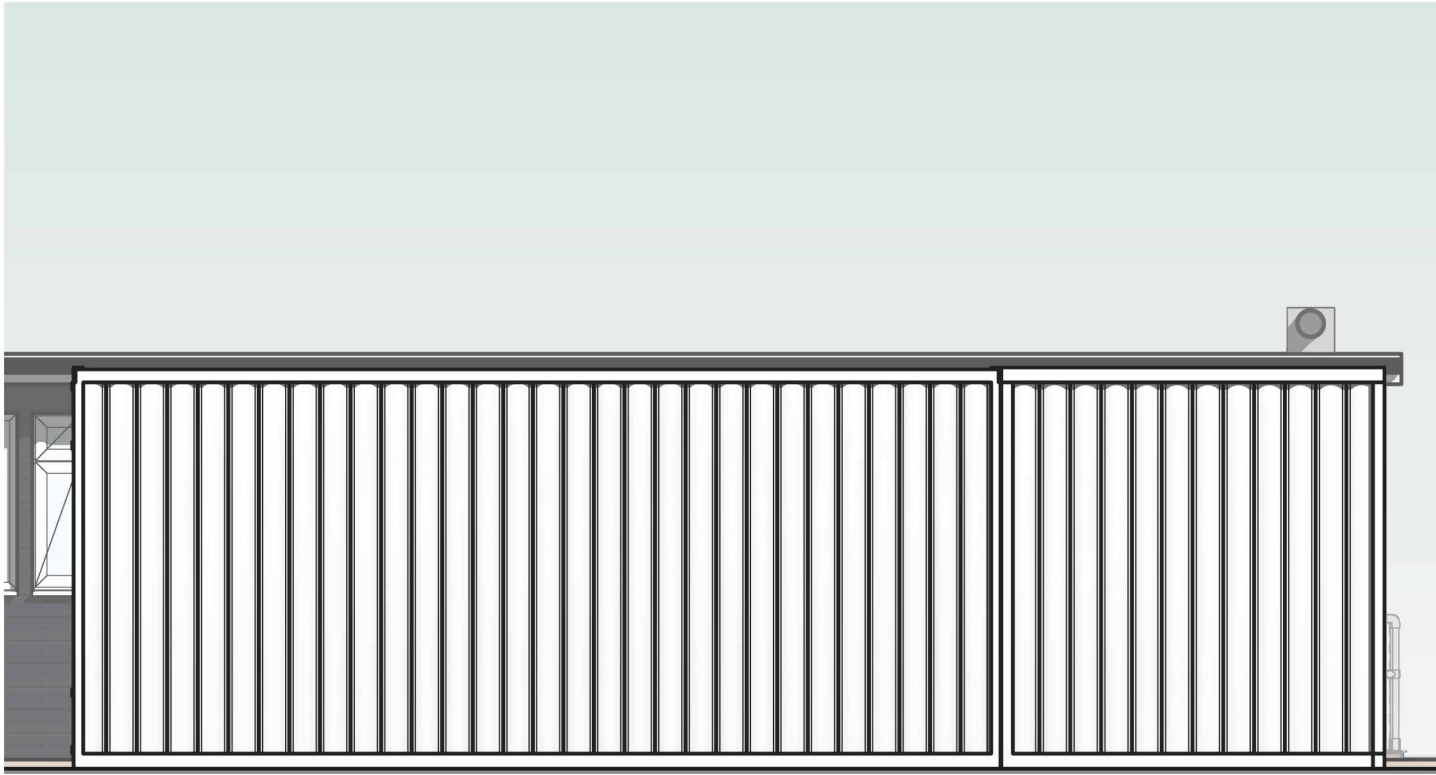

West Elevation  
1 : 50

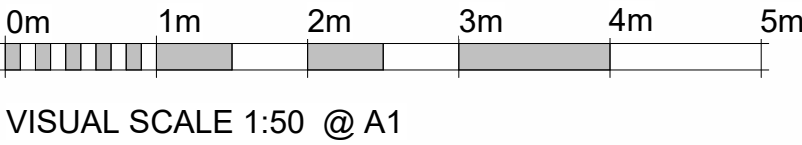


Notes:

1. THE COPYRIGHT OF THIS DRAWING IS VESTED IN ARCHEVOLVE AND IT MAY NOT BE REPRODUCED IN WHOLE OR PART OR USED FOR THE MANUFACTURE OF ANY ARTICLE WITHOUT THE EXPRESS PERMISSION OF THE COPYRIGHT HOLDERS.

2. WORK TO FIGURED DIMENSIONS ONLY.

3. THIS DRAWING IS TO BE READ IN CONJUNCTION WITH ALL RELEVANT ARCHITECT'S, SERVICE ENGINEER'S AND ARCHEVOLVE AND SPECIFICATIONS.

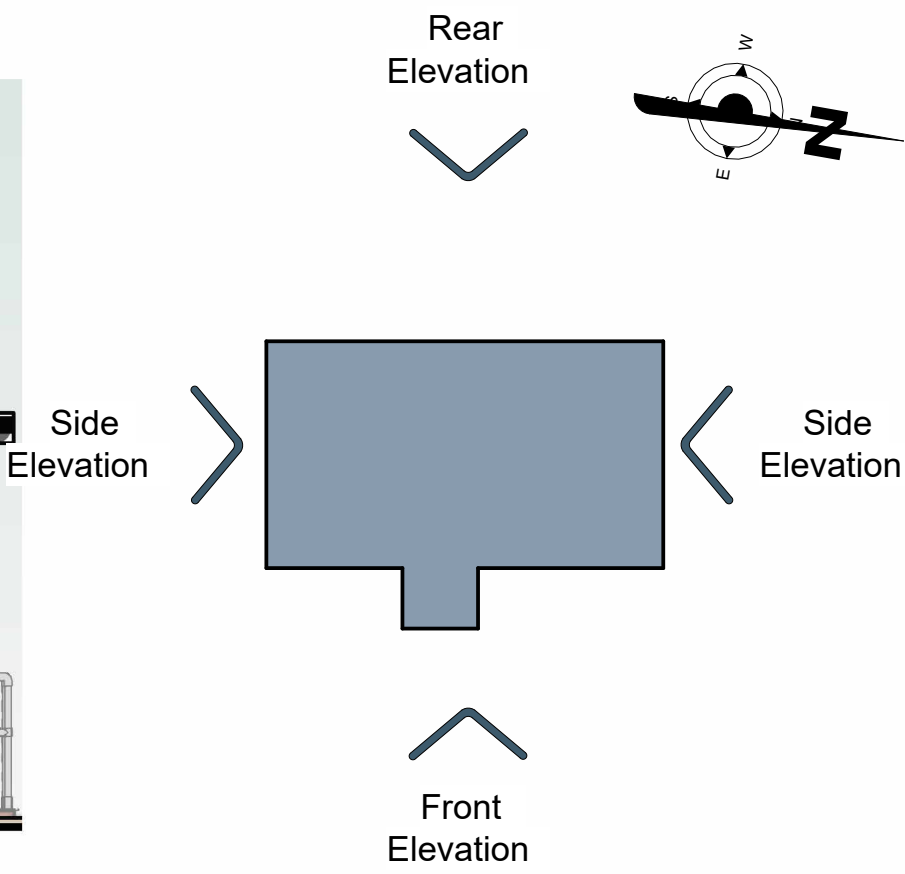

|       |                                                  |    |          |
|-------|--------------------------------------------------|----|----------|
| Rev_B | Updated, Floor Plans & Elevations For Validation | AP | 15/05/26 |
| Rev_A | Updated Plans Following Validation               | AP | 06/05/26 |

| Revision Number | Revision Description | Issued by | Revision Date |
|-----------------|----------------------|-----------|---------------|
|-----------------|----------------------|-----------|---------------|

|          |                |             |
|----------|----------------|-------------|
| DATE:    | STATUS:        | SHEET SIZE: |
| 07/11/25 | PLANNING ISSUE | A1          |

|        |        |          |
|--------|--------|----------|
| SCALE: | DRAWN: | CHECKED: |
| 1 : 50 | AP     |          |

|              |                                                                         |
|--------------|-------------------------------------------------------------------------|
| CLIENT:      | SITE ADDRESS:                                                           |
| Marias Ologu | Unit 4a<br>Commerce Way<br>Lancing Business Park<br>Lancing<br>BN15 8TA |

|           |       |
|-----------|-------|
| REVISION: | Rev_B |
|-----------|-------|

|             |               |
|-------------|---------------|
| DRAWING NO: | APC/185/25/06 |
| PROJECT NO: |               |

|        |                                 |
|--------|---------------------------------|
| TITLE: | Repairs to External Alterations |
| TITLE: | Proposed Elevations             |

ARCHEVOLVE

// design @archevolve.co.uk

// www. archevolve.co.uk

// 01798 879894

CIAT CHARTERED PRACTICE