
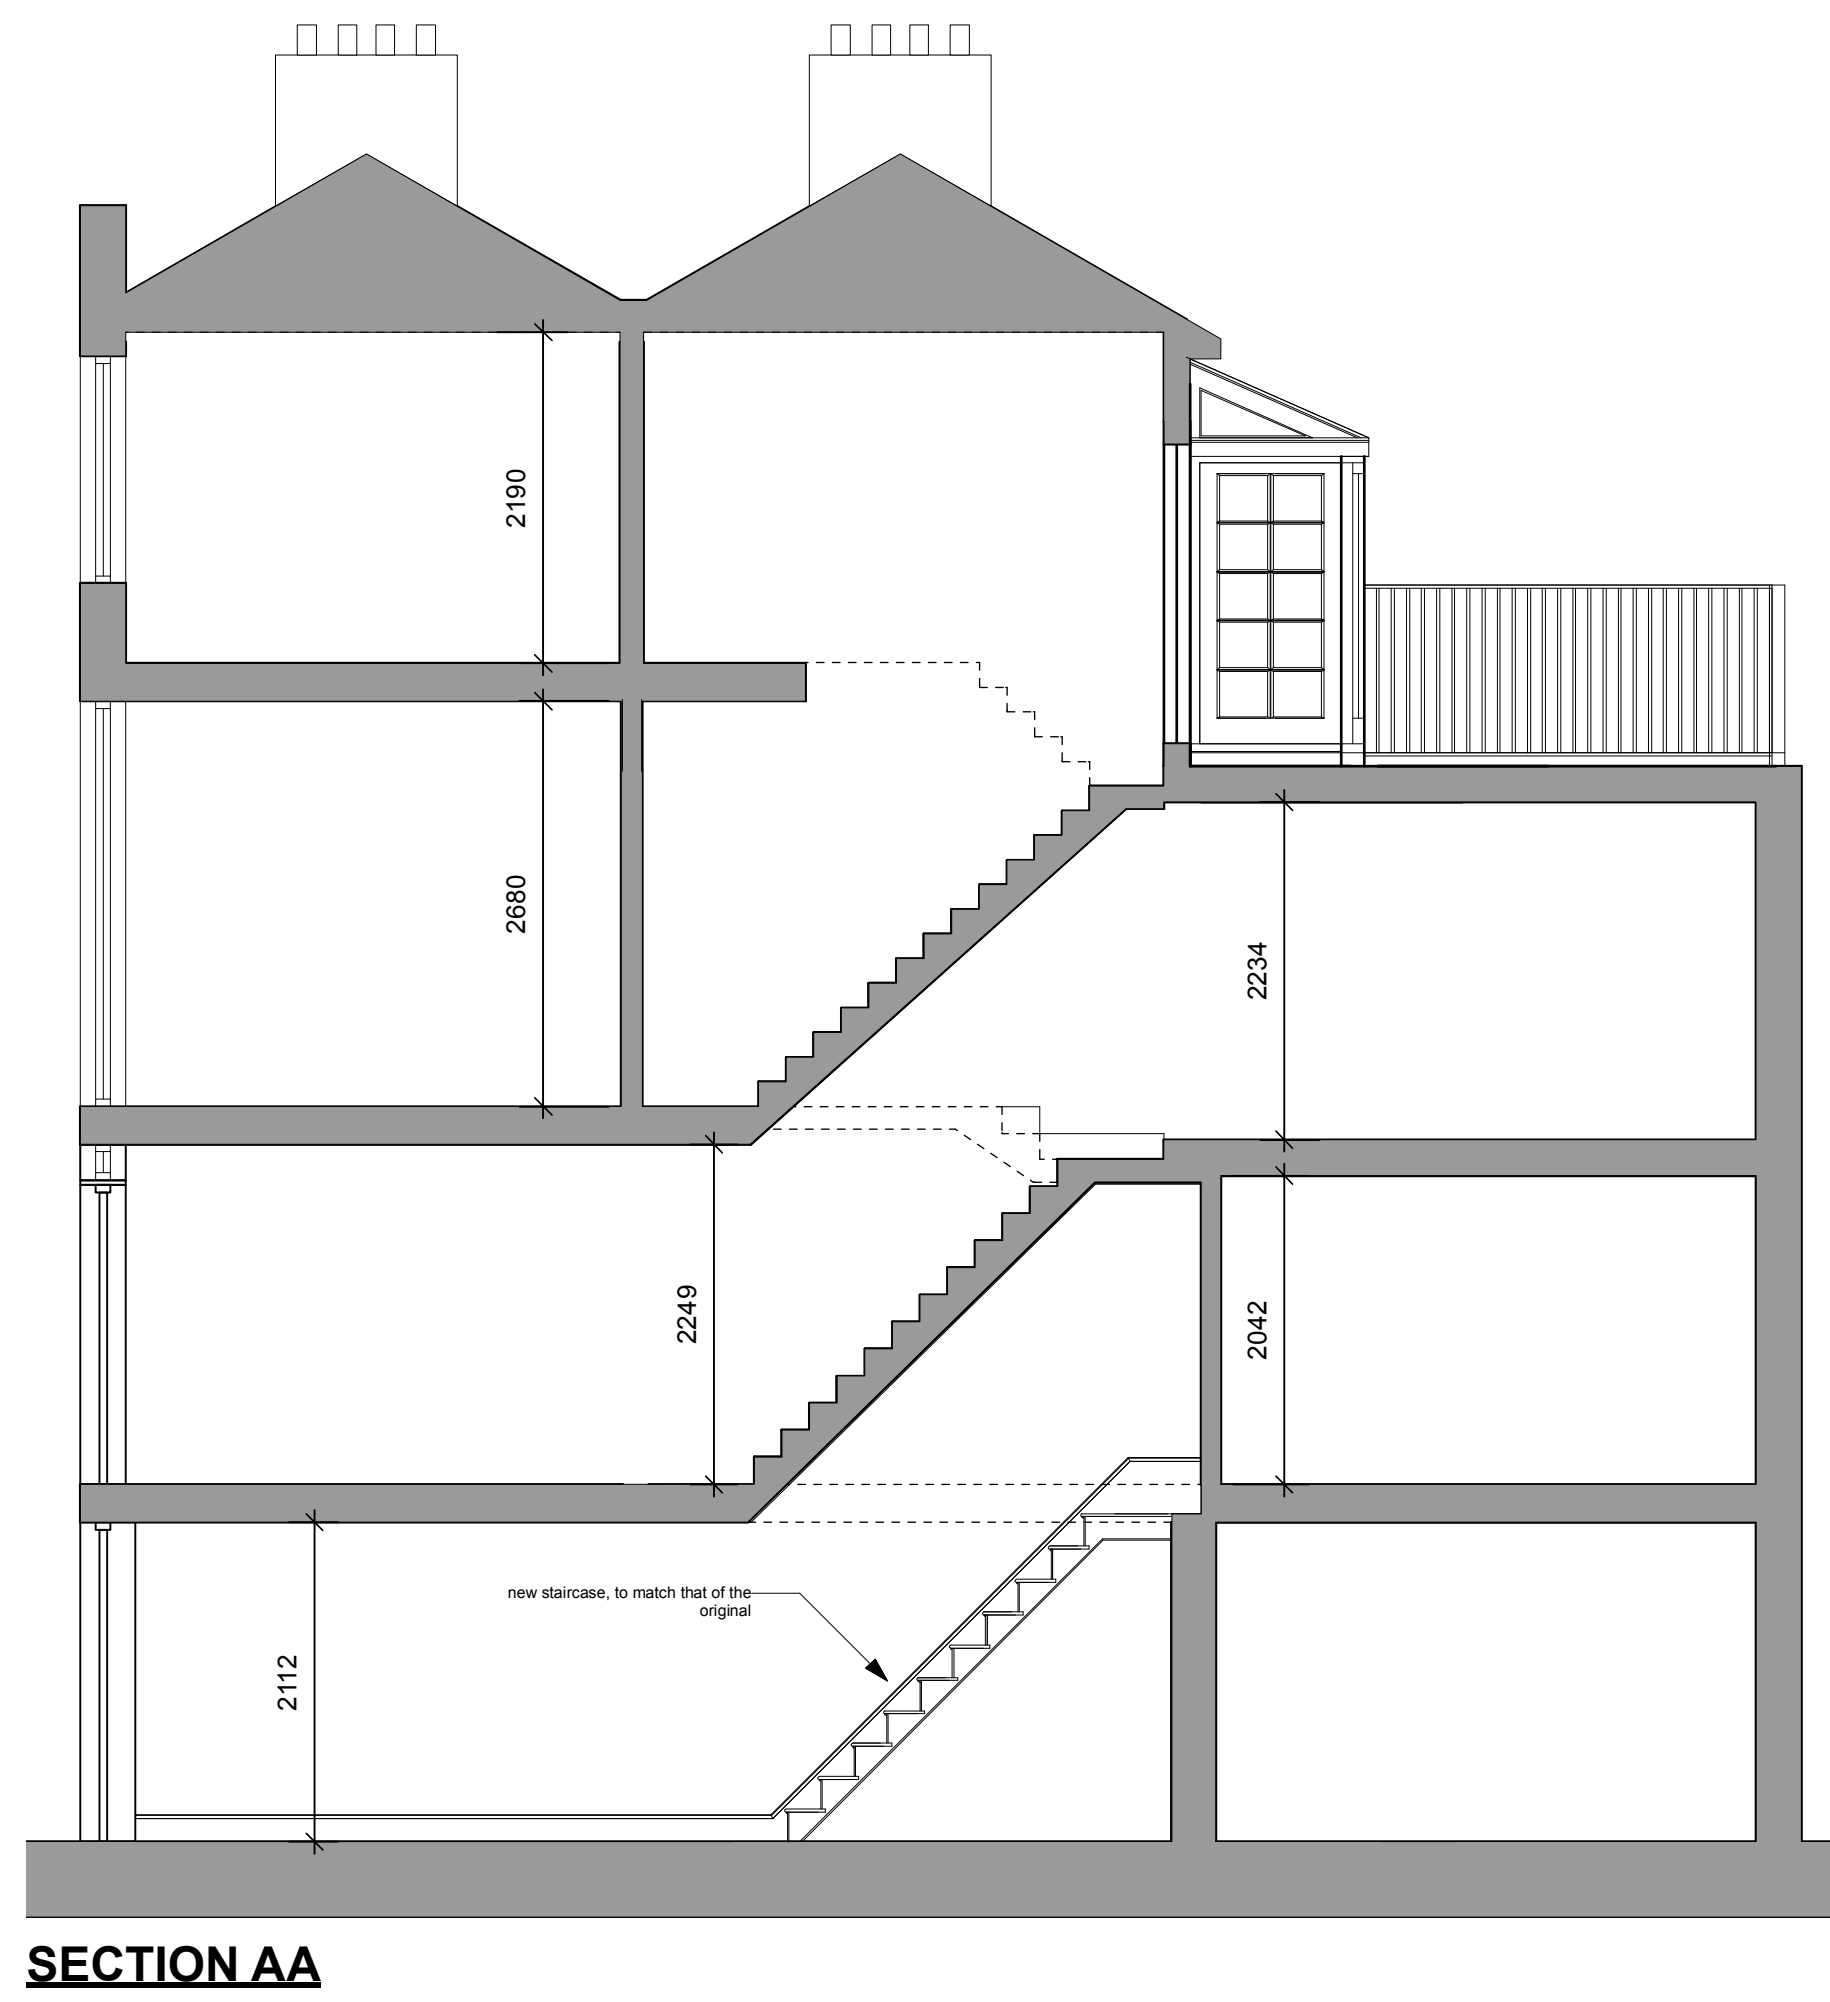
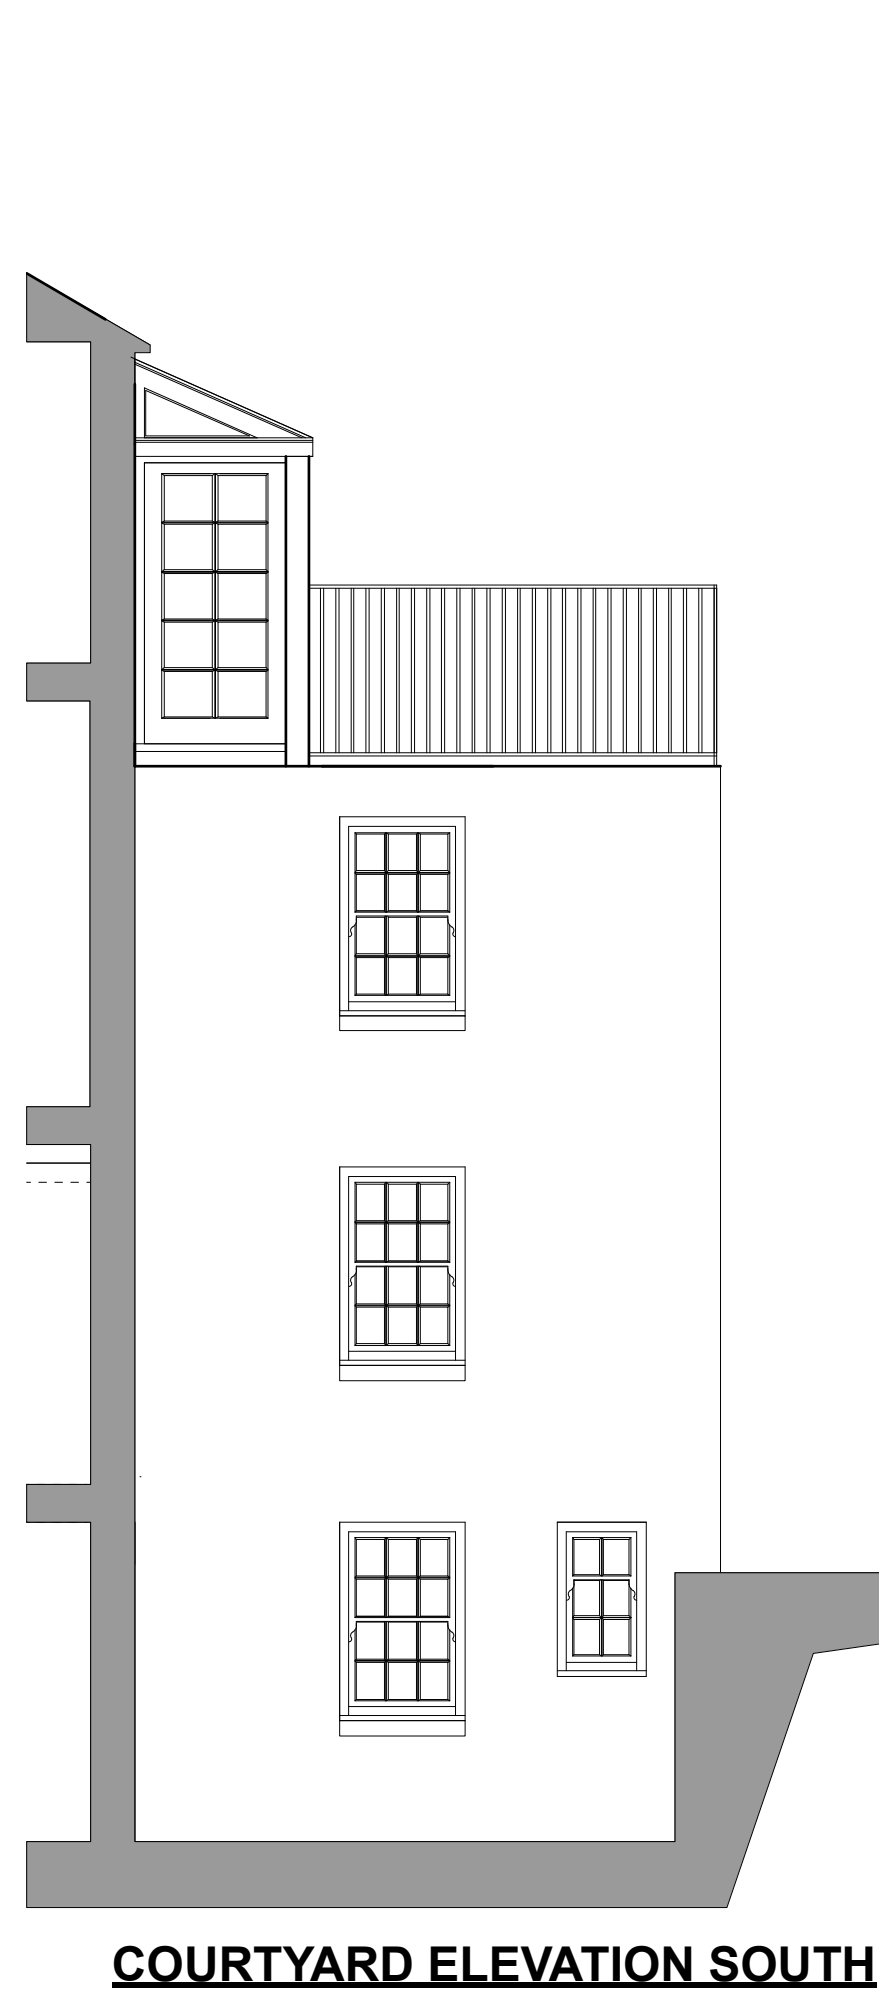
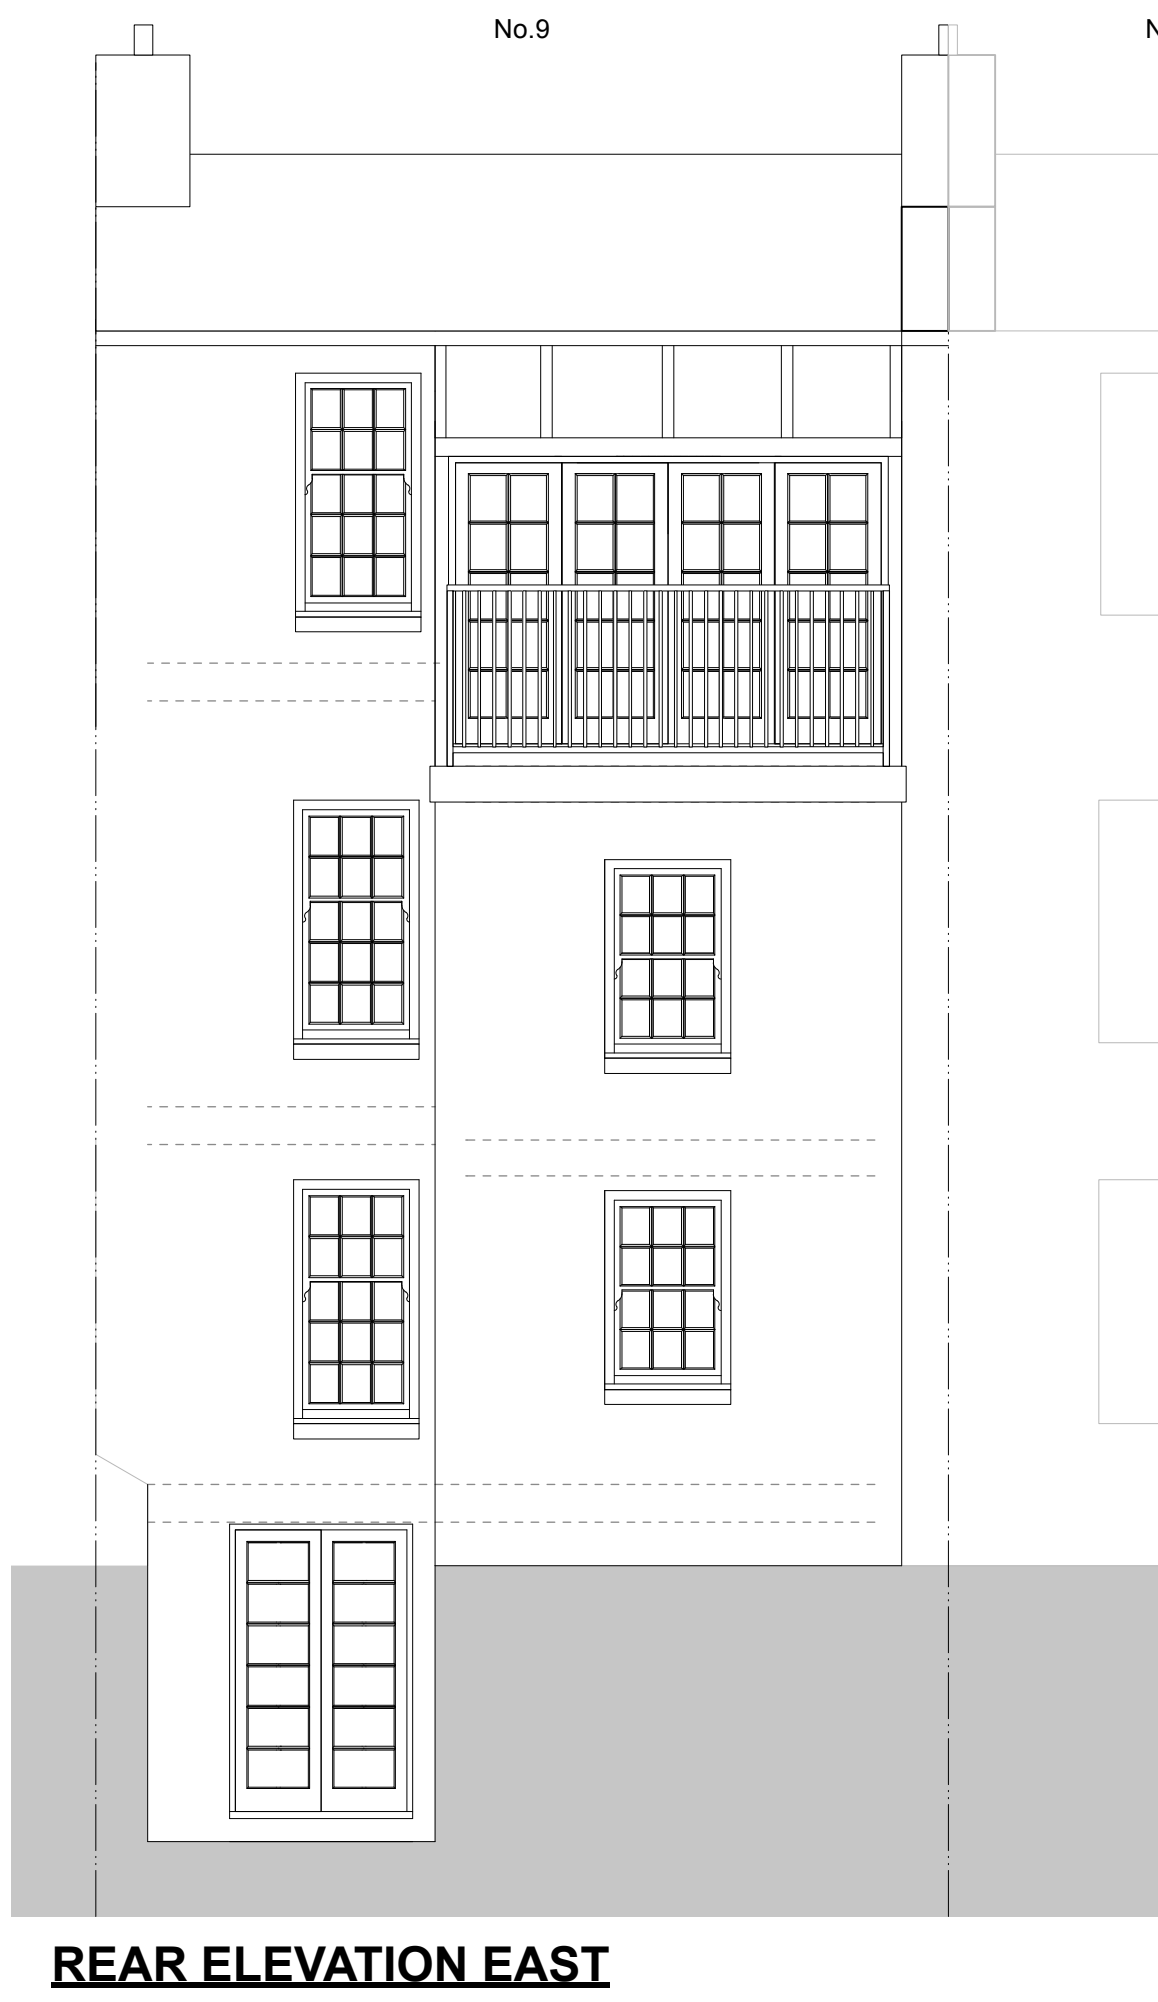
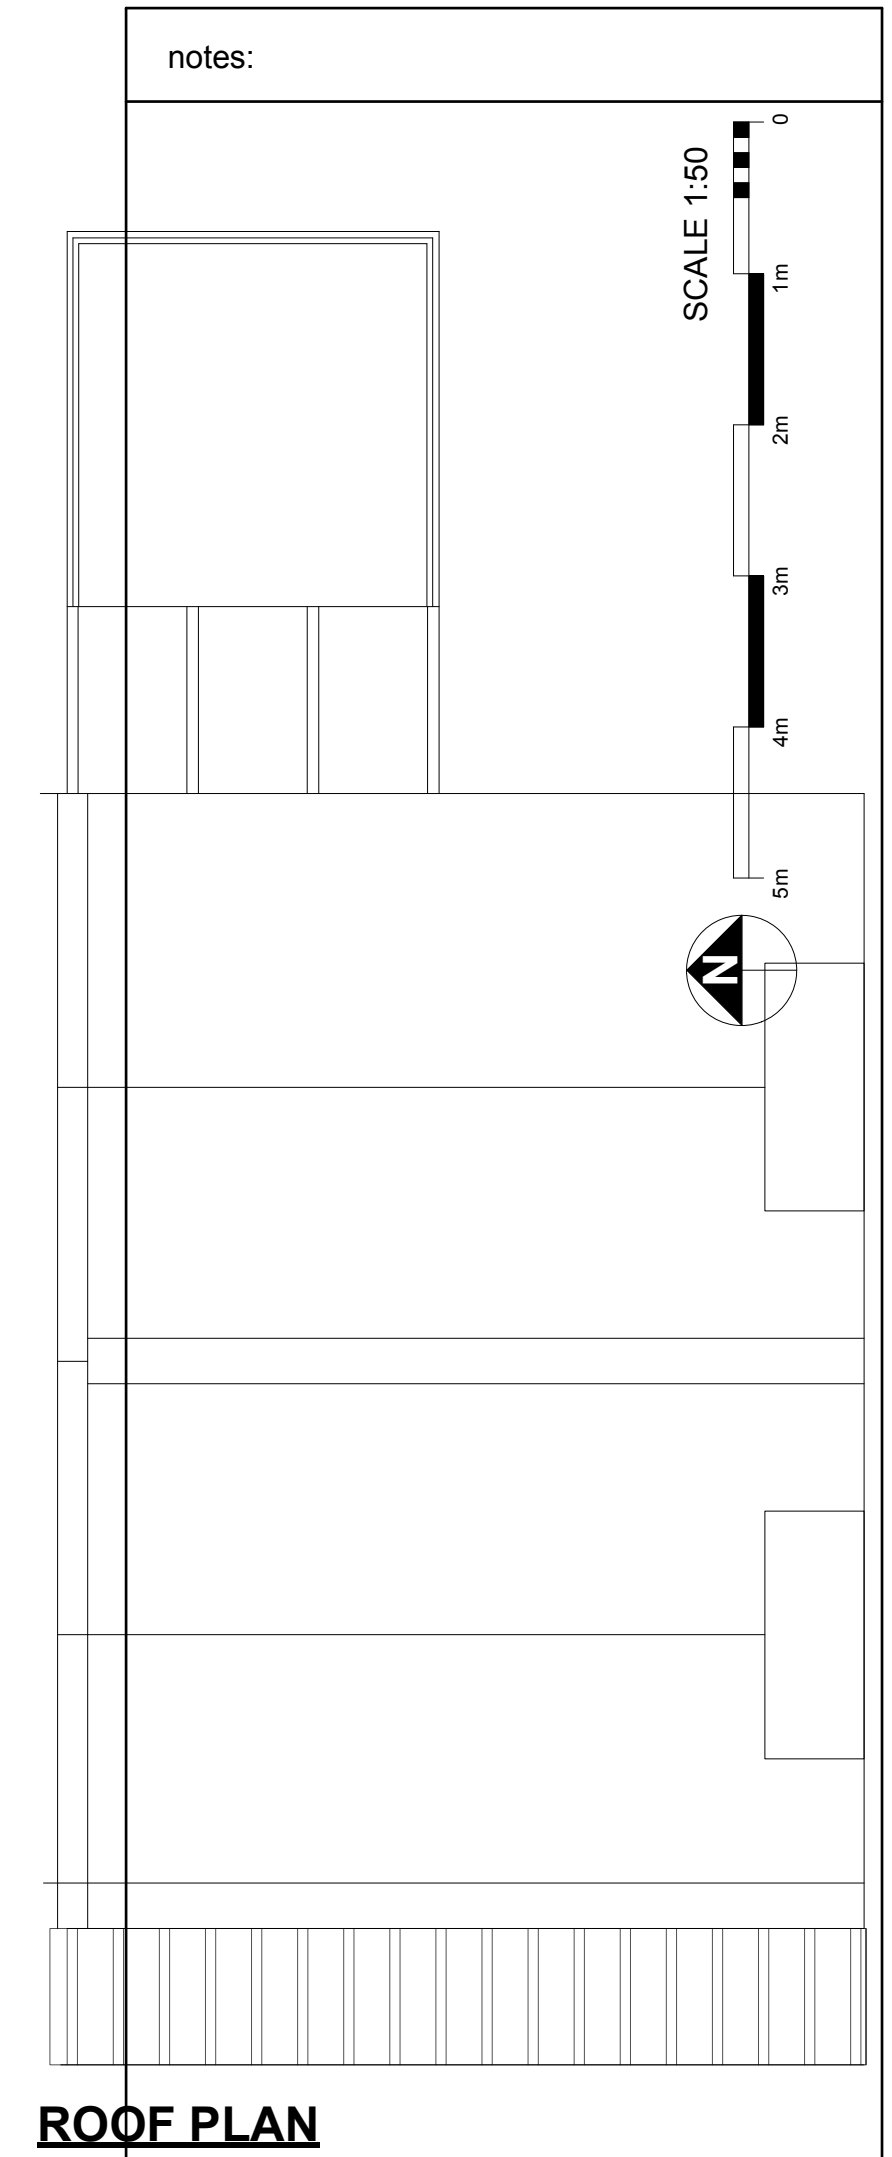
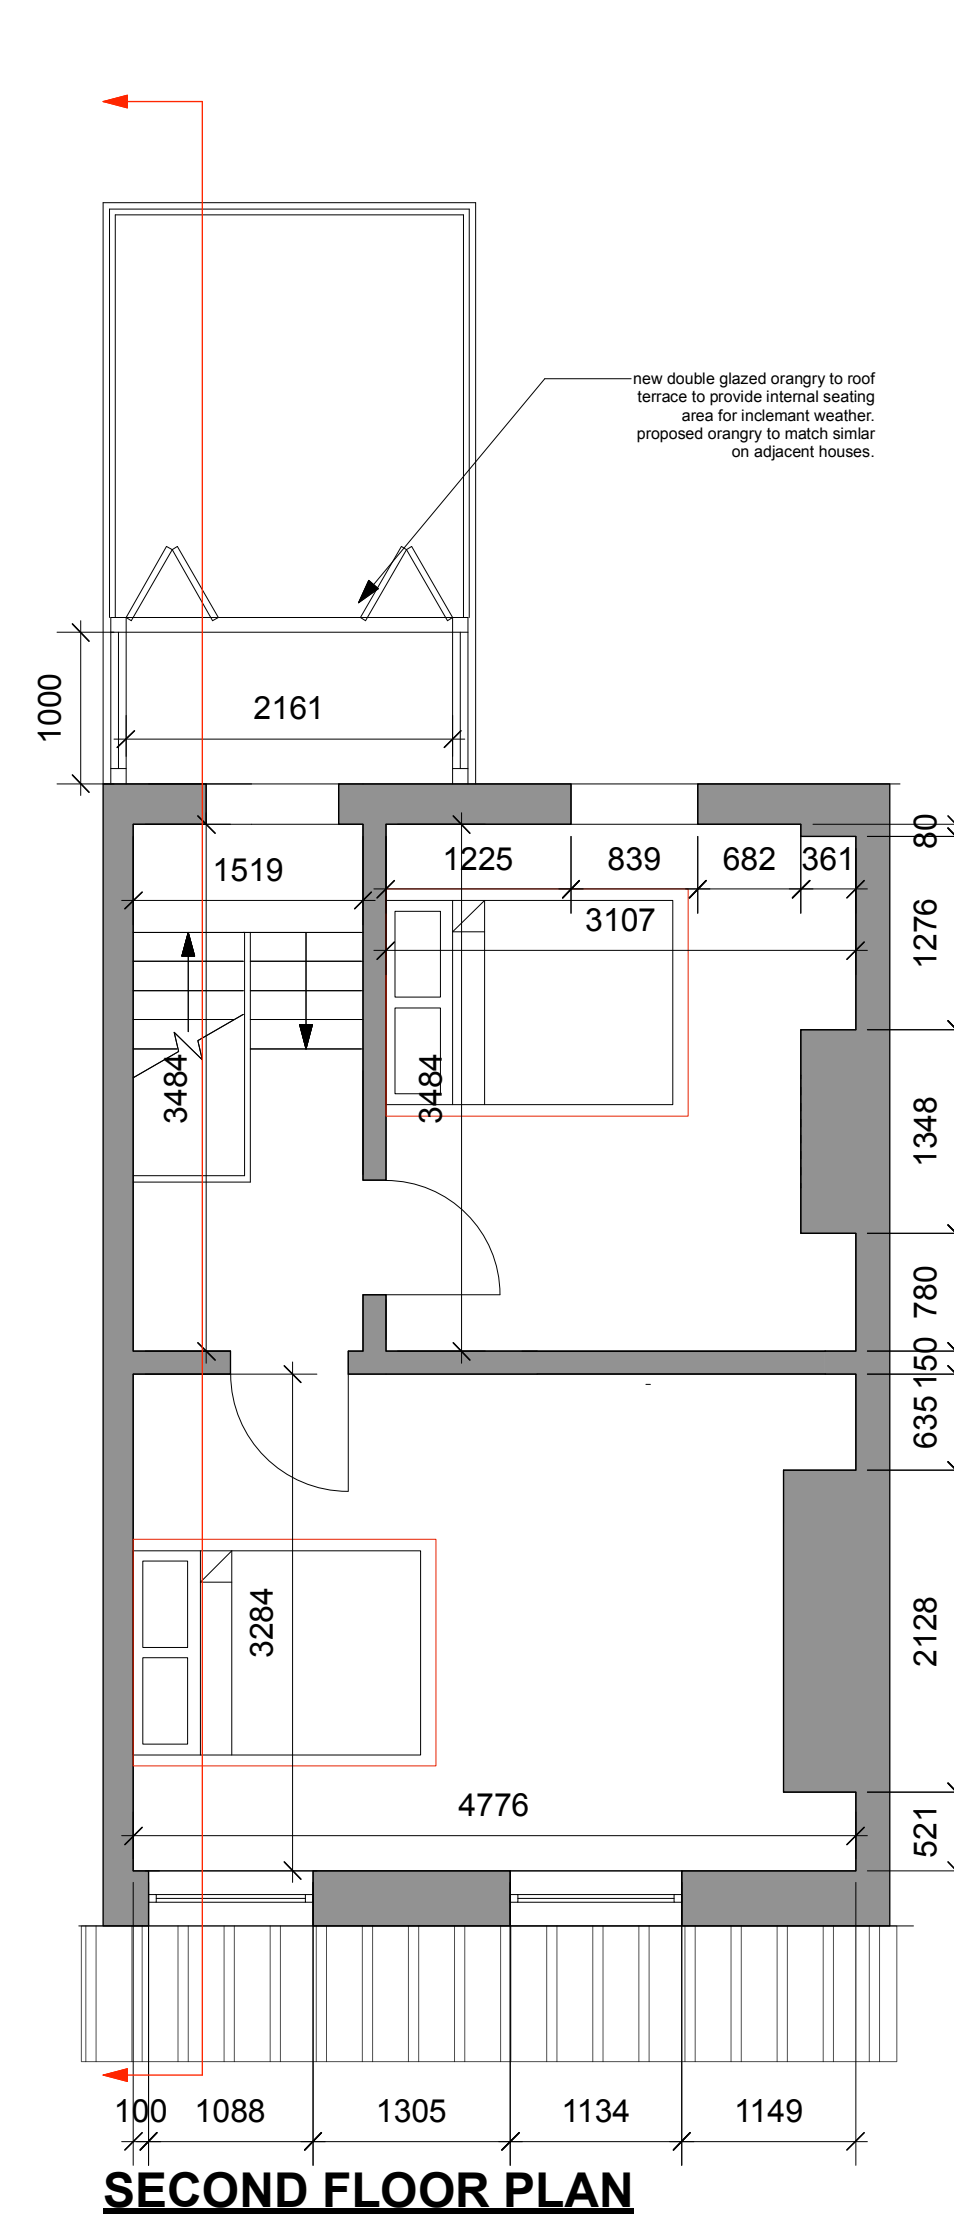
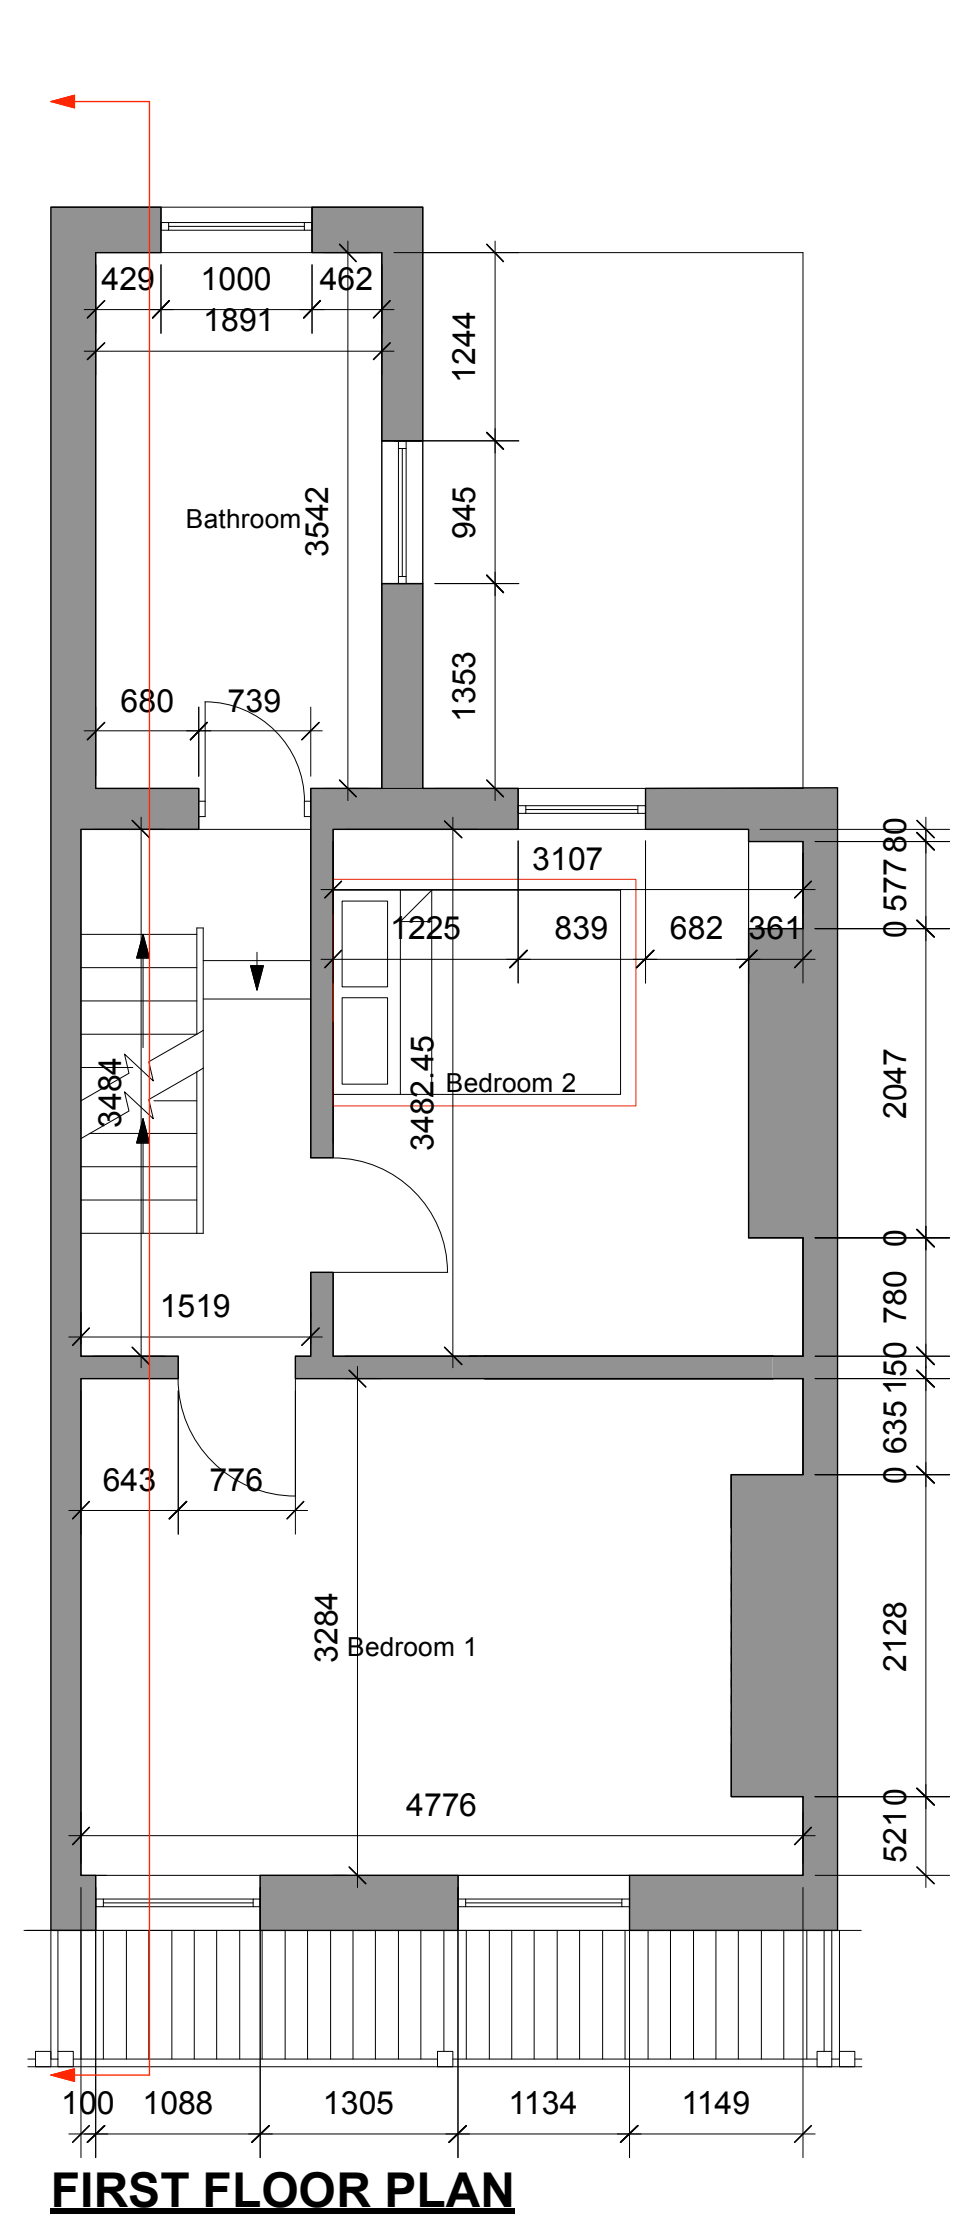
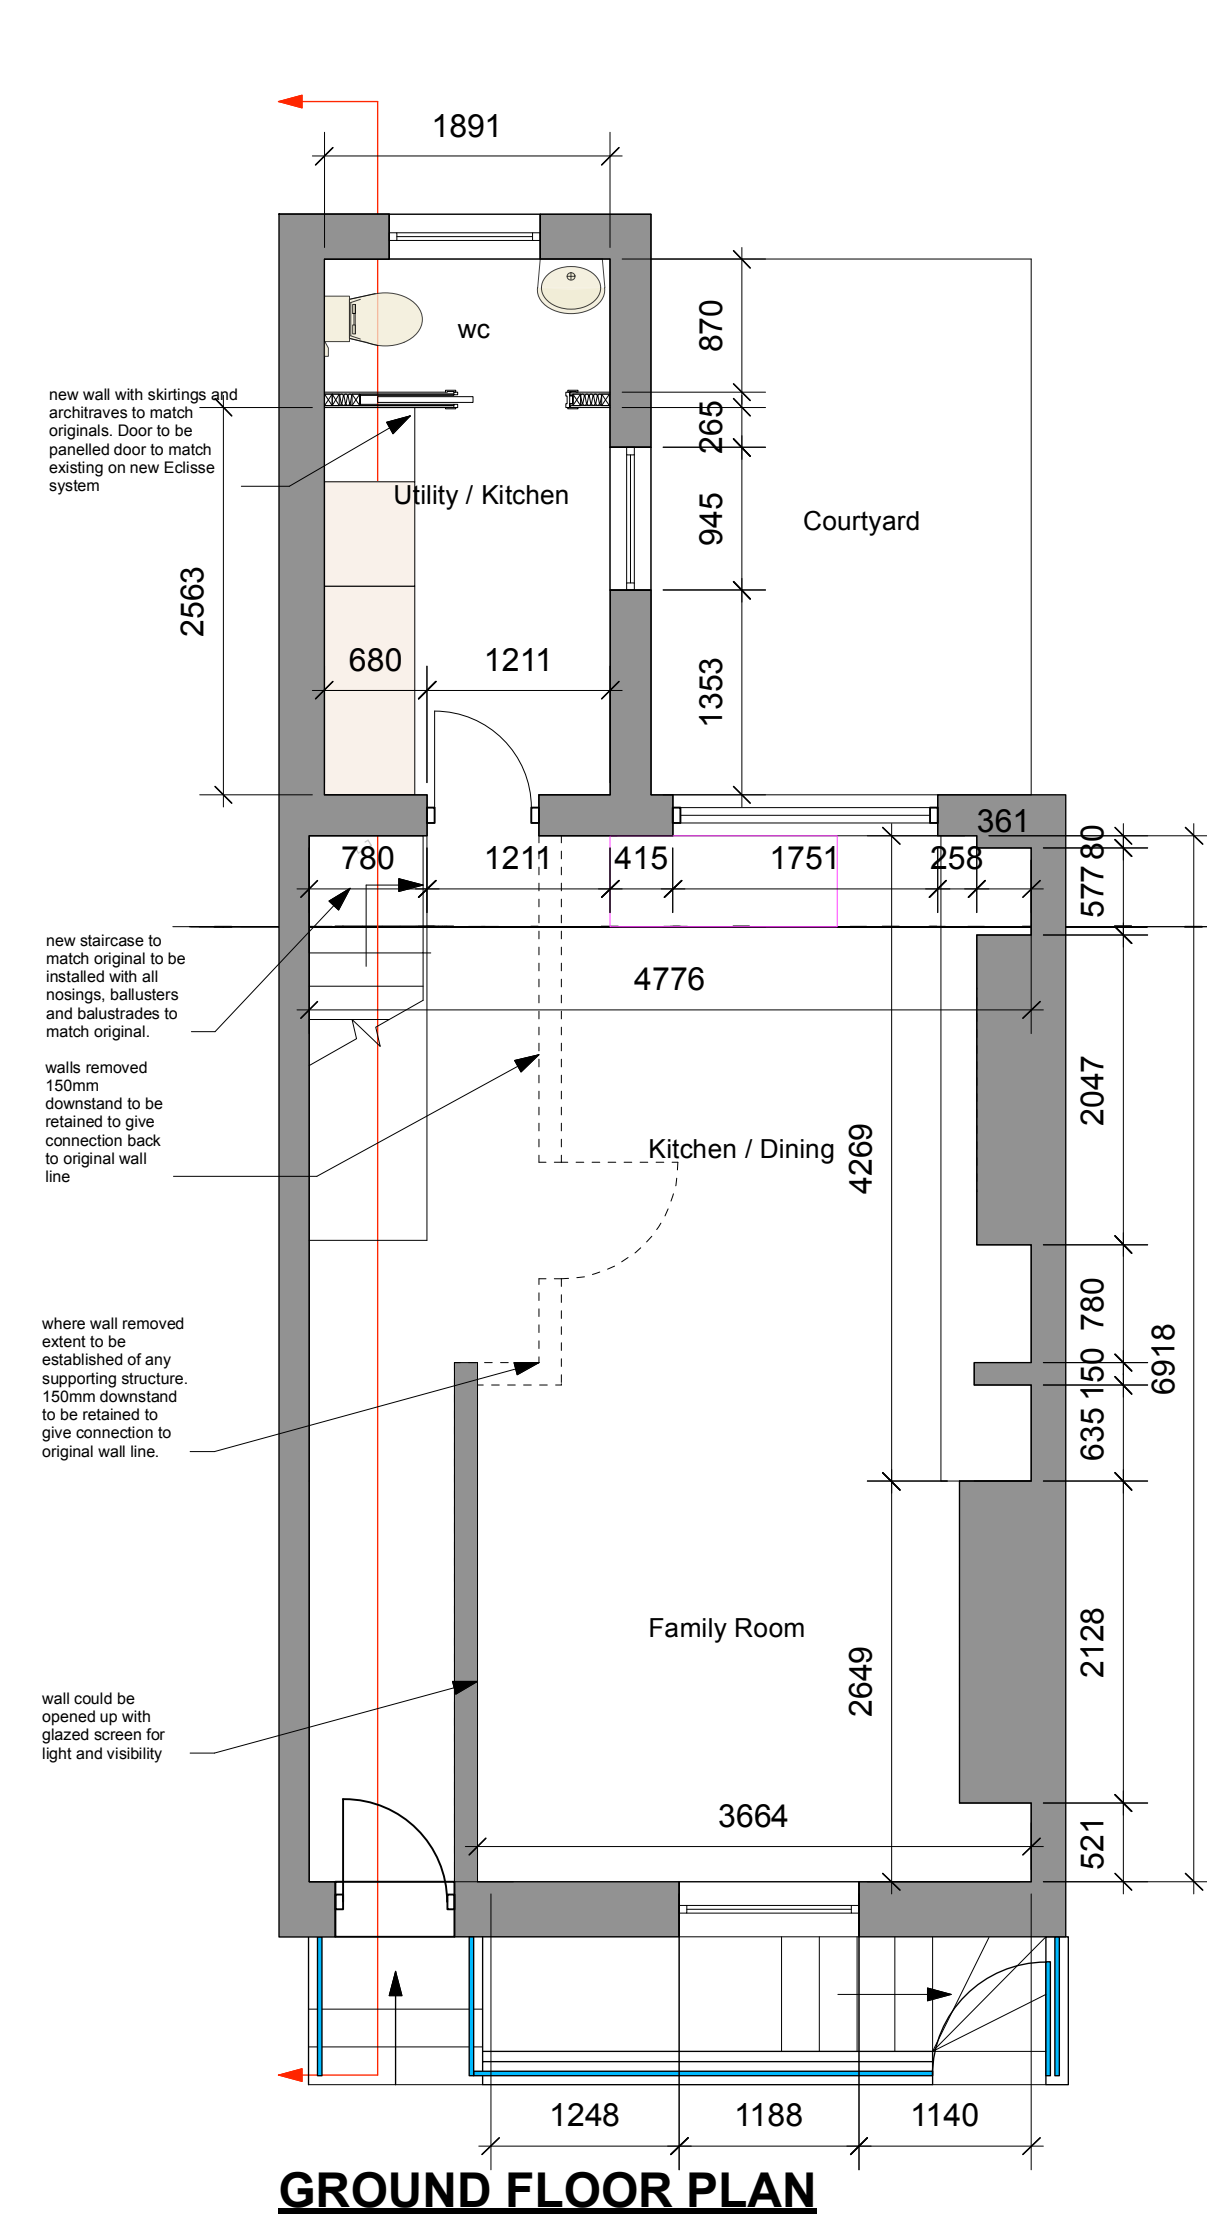


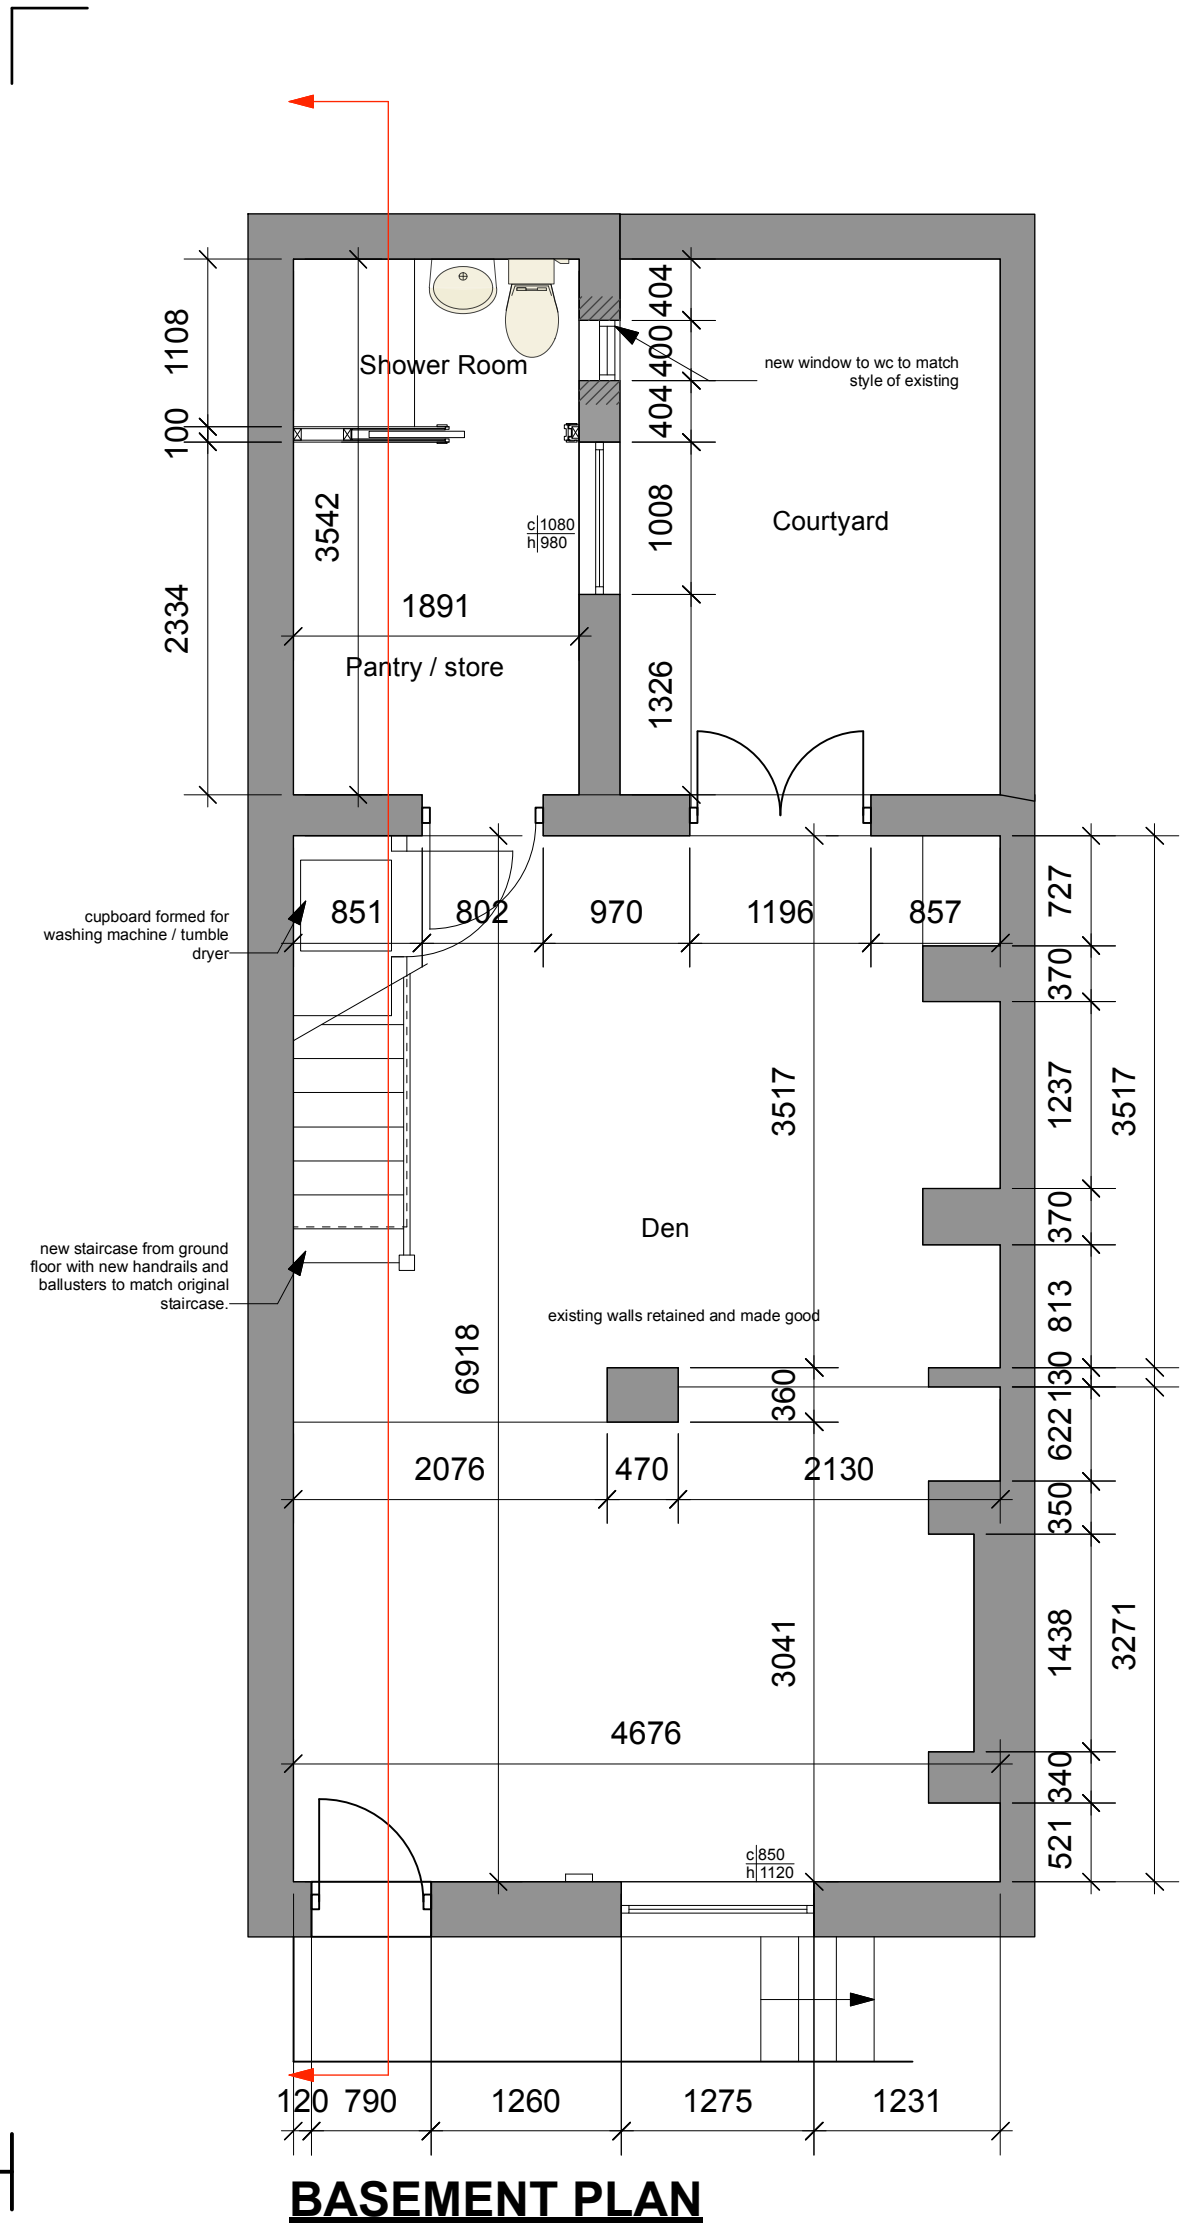

amendments:

X
xx.xx.xxxx

REAR ELEVATION

Basement Proposed

Dimensions: 590, 40, 2, 18, 190, 253, 63, 464, 63, 35, 545, 318, 63, 1019.

Felce & Guy Partnership LLP
Architects

Studio 5 | English Close | Hove | BN3 7ET
T: 01273 736217 E: info@felceandguy.co.uk

project: Internal alterations to improve accommodation.
location: 9 Warrick Road, Worthing
client: Mr S Jackson & Mrs S Johnson
drawing: Proposed plans, elevations and section
scale: 1:50 & 1:20 page: A1
drawn by: SM checked by: SM
date: Nov. 2025 drawing number: 2838 - 02 revision: D
© Felce & Guy Partnership LLP