






Location Plan
1 : 1250

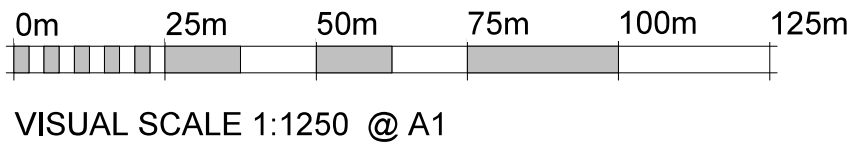


VISUAL SCALE 1:1250 @ A1

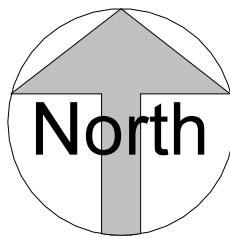

Proposed Site Plan
1 : 500

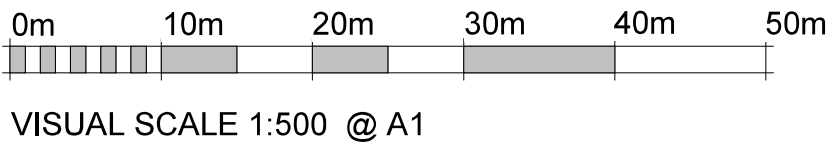

VISUAL SCALE 1:500 @ A1

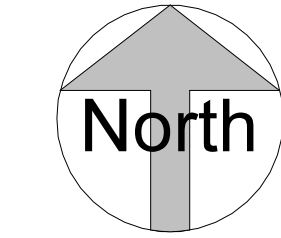

Notes:			
1. THE COPYRIGHT OF THIS DRAWING IS VESTED IN ARCHEVOLVE AND IT MAY NOT BE REPRODUCED IN WHOLE OR PART OR USED FOR THE MANUFACTURE OF ANY ARTICLE WITHOUT THE EXPRESS PERMISSION OF THE COPYRIGHT HOLDERS.			
2. WORK TO FIGURED DIMENSIONS ONLY.			
3. THIS DRAWING IS TO BE READ IN CONJUNCTION WITH ALL RELEVANT ARCHITECT'S, SERVICE ENGINEER'S AND ARCHEVOLVE AND SPECIFICATIONS.			

Rev_B	Updated Scale Bar	AP	05/05/26
Rev_A	Updated Site Plan Scale		30/03/26

Revision Number	Revision Description	Issued by	Revision Date
-----------------	----------------------	-----------	---------------

DATE: STATUS: SHEET SIZE:

16/12/25 PLANNING ISSUE

SCALE: DRAWN: CHECKED:

As indicated AP

CLIENT: ARUN Properties
SITE ADDRESS: 34-38 Montague St Worthing BN11 3HB

REVISION: Rev_B

DRAWING NO: APC/147/25/04
PROJECT NO: MONTST

DRAWING: 9 Flat Scheme
TITLE: Proposed Site and Location



ARCHEVOLVE

✉ // design @archevolve.co.uk

🌐 // www. archevolve.co.uk

☎ // 01798 879894

