



Notes:

1. THE COPYRIGHT OF THIS DRAWING IS VESTED IN ARCHEVOLVE AND IT MAY NOT BE REPRODUCED IN WHOLE OR PART OR USED FOR THE MANUFACTURE OF ANY ARTICLE WITHOUT THE EXPRESS PERMISSION OF THE COPYRIGHT HOLDERS.
2. WORK TO FIGURED DIMENSIONS ONLY.
3. THIS DRAWING IS TO BE READ IN CONJUNCTION WITH ALL RELEVANT ARCHITECT'S, SERVICE ENGINEER'S AND ARCHEVOLVE AND SPECIFICATIONS.

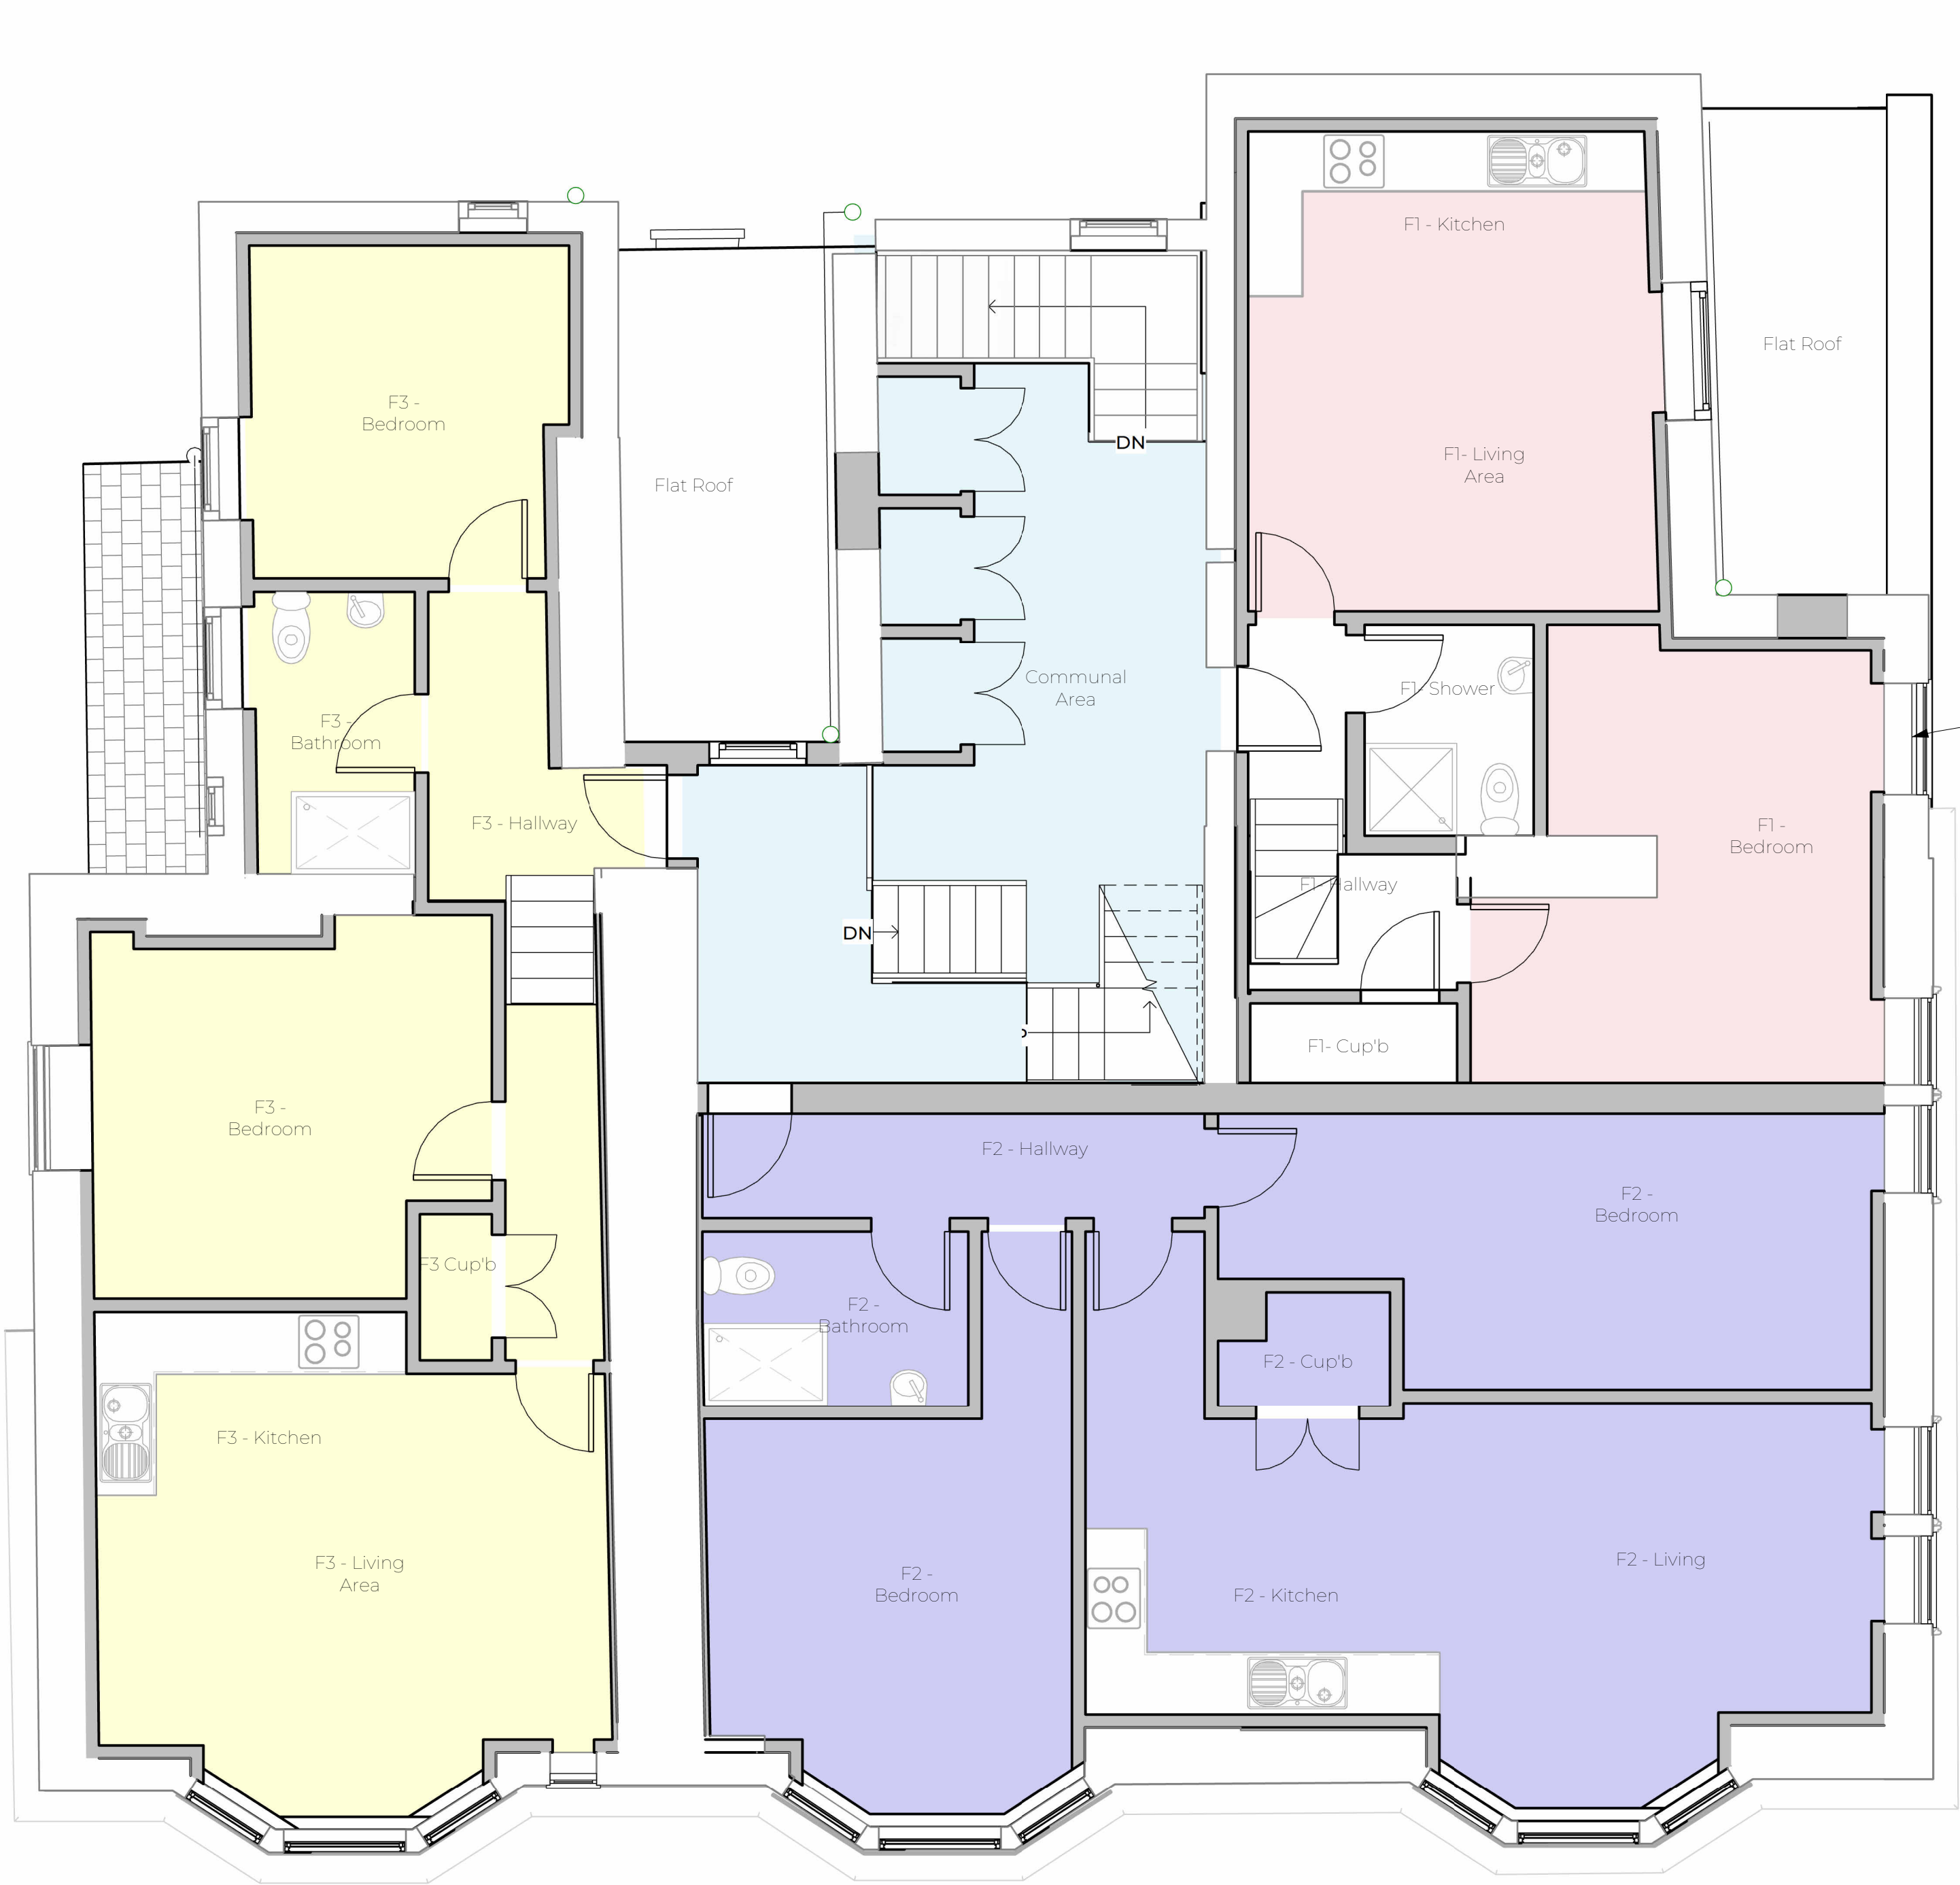

First Floor  
1 : 50

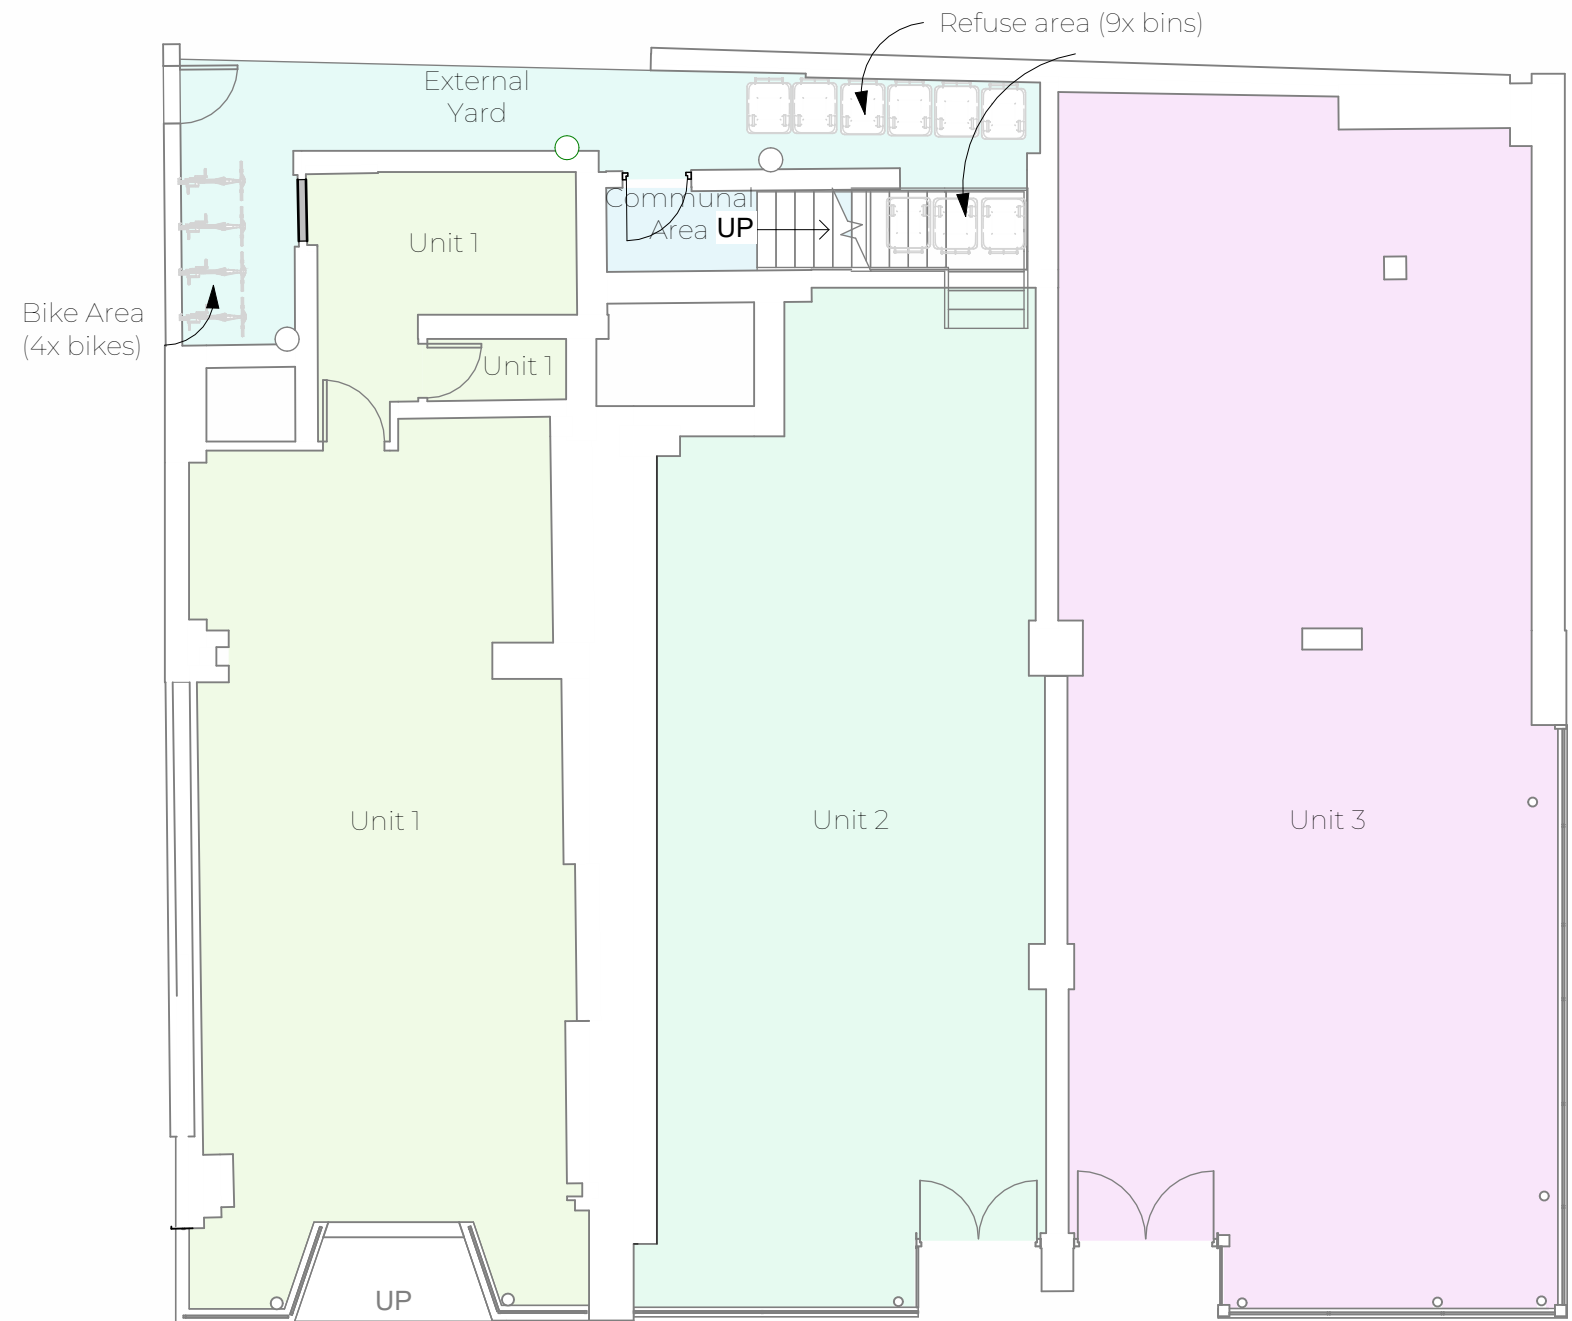

Ground Floor  
1 : 100


| Retail Units    |              |        |
|-----------------|--------------|--------|
| Name            | Level        | Area   |
| Unit 1          | <varies>     | 62 m²  |
| Unit 2          | Ground Floor | 64 m²  |
| Unit 3          | Ground Floor | 98 m²  |
| Grand total: 11 |              | 225 m² |

| Communal Area  |          |       |
|----------------|----------|-------|
| Name           | Level    | Area  |
| Communal Area  | <varies> | 61 m² |
| Grand total: 6 |          | 61 m² |


| External Yard  |              |       |
|----------------|--------------|-------|
| Name           | Level        | Area  |
| External Yard  | Ground Floor | 18 m² |
| Grand total: 1 |              | 18 m² |

| Proposed GIA    |       |                       |
|-----------------|-------|-----------------------|
| Name            | Area  | Level                 |
| COMMUNAL        | 31 m² | New First Floor Level |
| F1              | 51 m² | New First Floor Level |
| F2              | 74 m² | New First Floor Level |
| F3              | 65 m² | New First Floor Level |
| F4              | 65 m² | Second Floor          |
| F5              | 69 m² | Second Floor          |
| F6              | 68 m² | Second Floor          |
| F7              | 51 m² | Third Floor           |
| F8              | 51 m² | Third Floor           |
| F9              | 51 m² | Third Floor           |
| Grand total: 10 |       | 576 m²                |

Commercial GIA: 261 Sqm   Residential GIA: 576 Sqm

 

VISUAL SCALE 1:50 @ A1

 

VISUAL SCALE 1:100 @ A1

| Revision Number           | Revision Description | Issued by | Revision Date |
|---------------------------|----------------------|-----------|---------------|
| DATE: STATUS: SHEET SIZE: |                      |           |               |
| 16/12/25 PLANNING ISSUE   |                      |           |               |
| SCALE: DRAWN: CHECKED:    |                      |           |               |
| As indicated AP           |                      |           |               |

|                 |                                              |
|-----------------|----------------------------------------------|
| CLIENT:         | SITE ADDRESS:                                |
| ARUN Properties | 34-38<br>Montague St<br>Worthing<br>BN11 3HB |

DRAWING NO: ARC/147/25/05

PROJECT NO: MONTST

REVISION:

TITLE: Proposed Ground & First Floor Plans

DRAWING: 9 Flat Scheme

ARCHEVOLVE

// design @archevolve.co.uk

// www. archevolve.co.uk

// 01798 879894

CIAT CHARTERED PRACTICE