


Notes:

1. THE COPYRIGHT OF THIS DRAWING IS VESTED IN ARCHEVOLVE AND IT MAY NOT BE REPRODUCED IN WHOLE OR PART OR USED FOR THE MANUFACTURE OF ANY ARTICLE WITHOUT THE EXPRESS PERMISSION OF THE COPYRIGHT HOLDERS.
2. WORK TO FIGURED DIMENSIONS ONLY.
3. THIS DRAWING IS TO BE READ IN CONJUNCTION WITH ALL RELEVANT ARCHITECT'S, SERVICE ENGINEER'S AND ARCHEVOLVE AND SPECIFICATIONS.

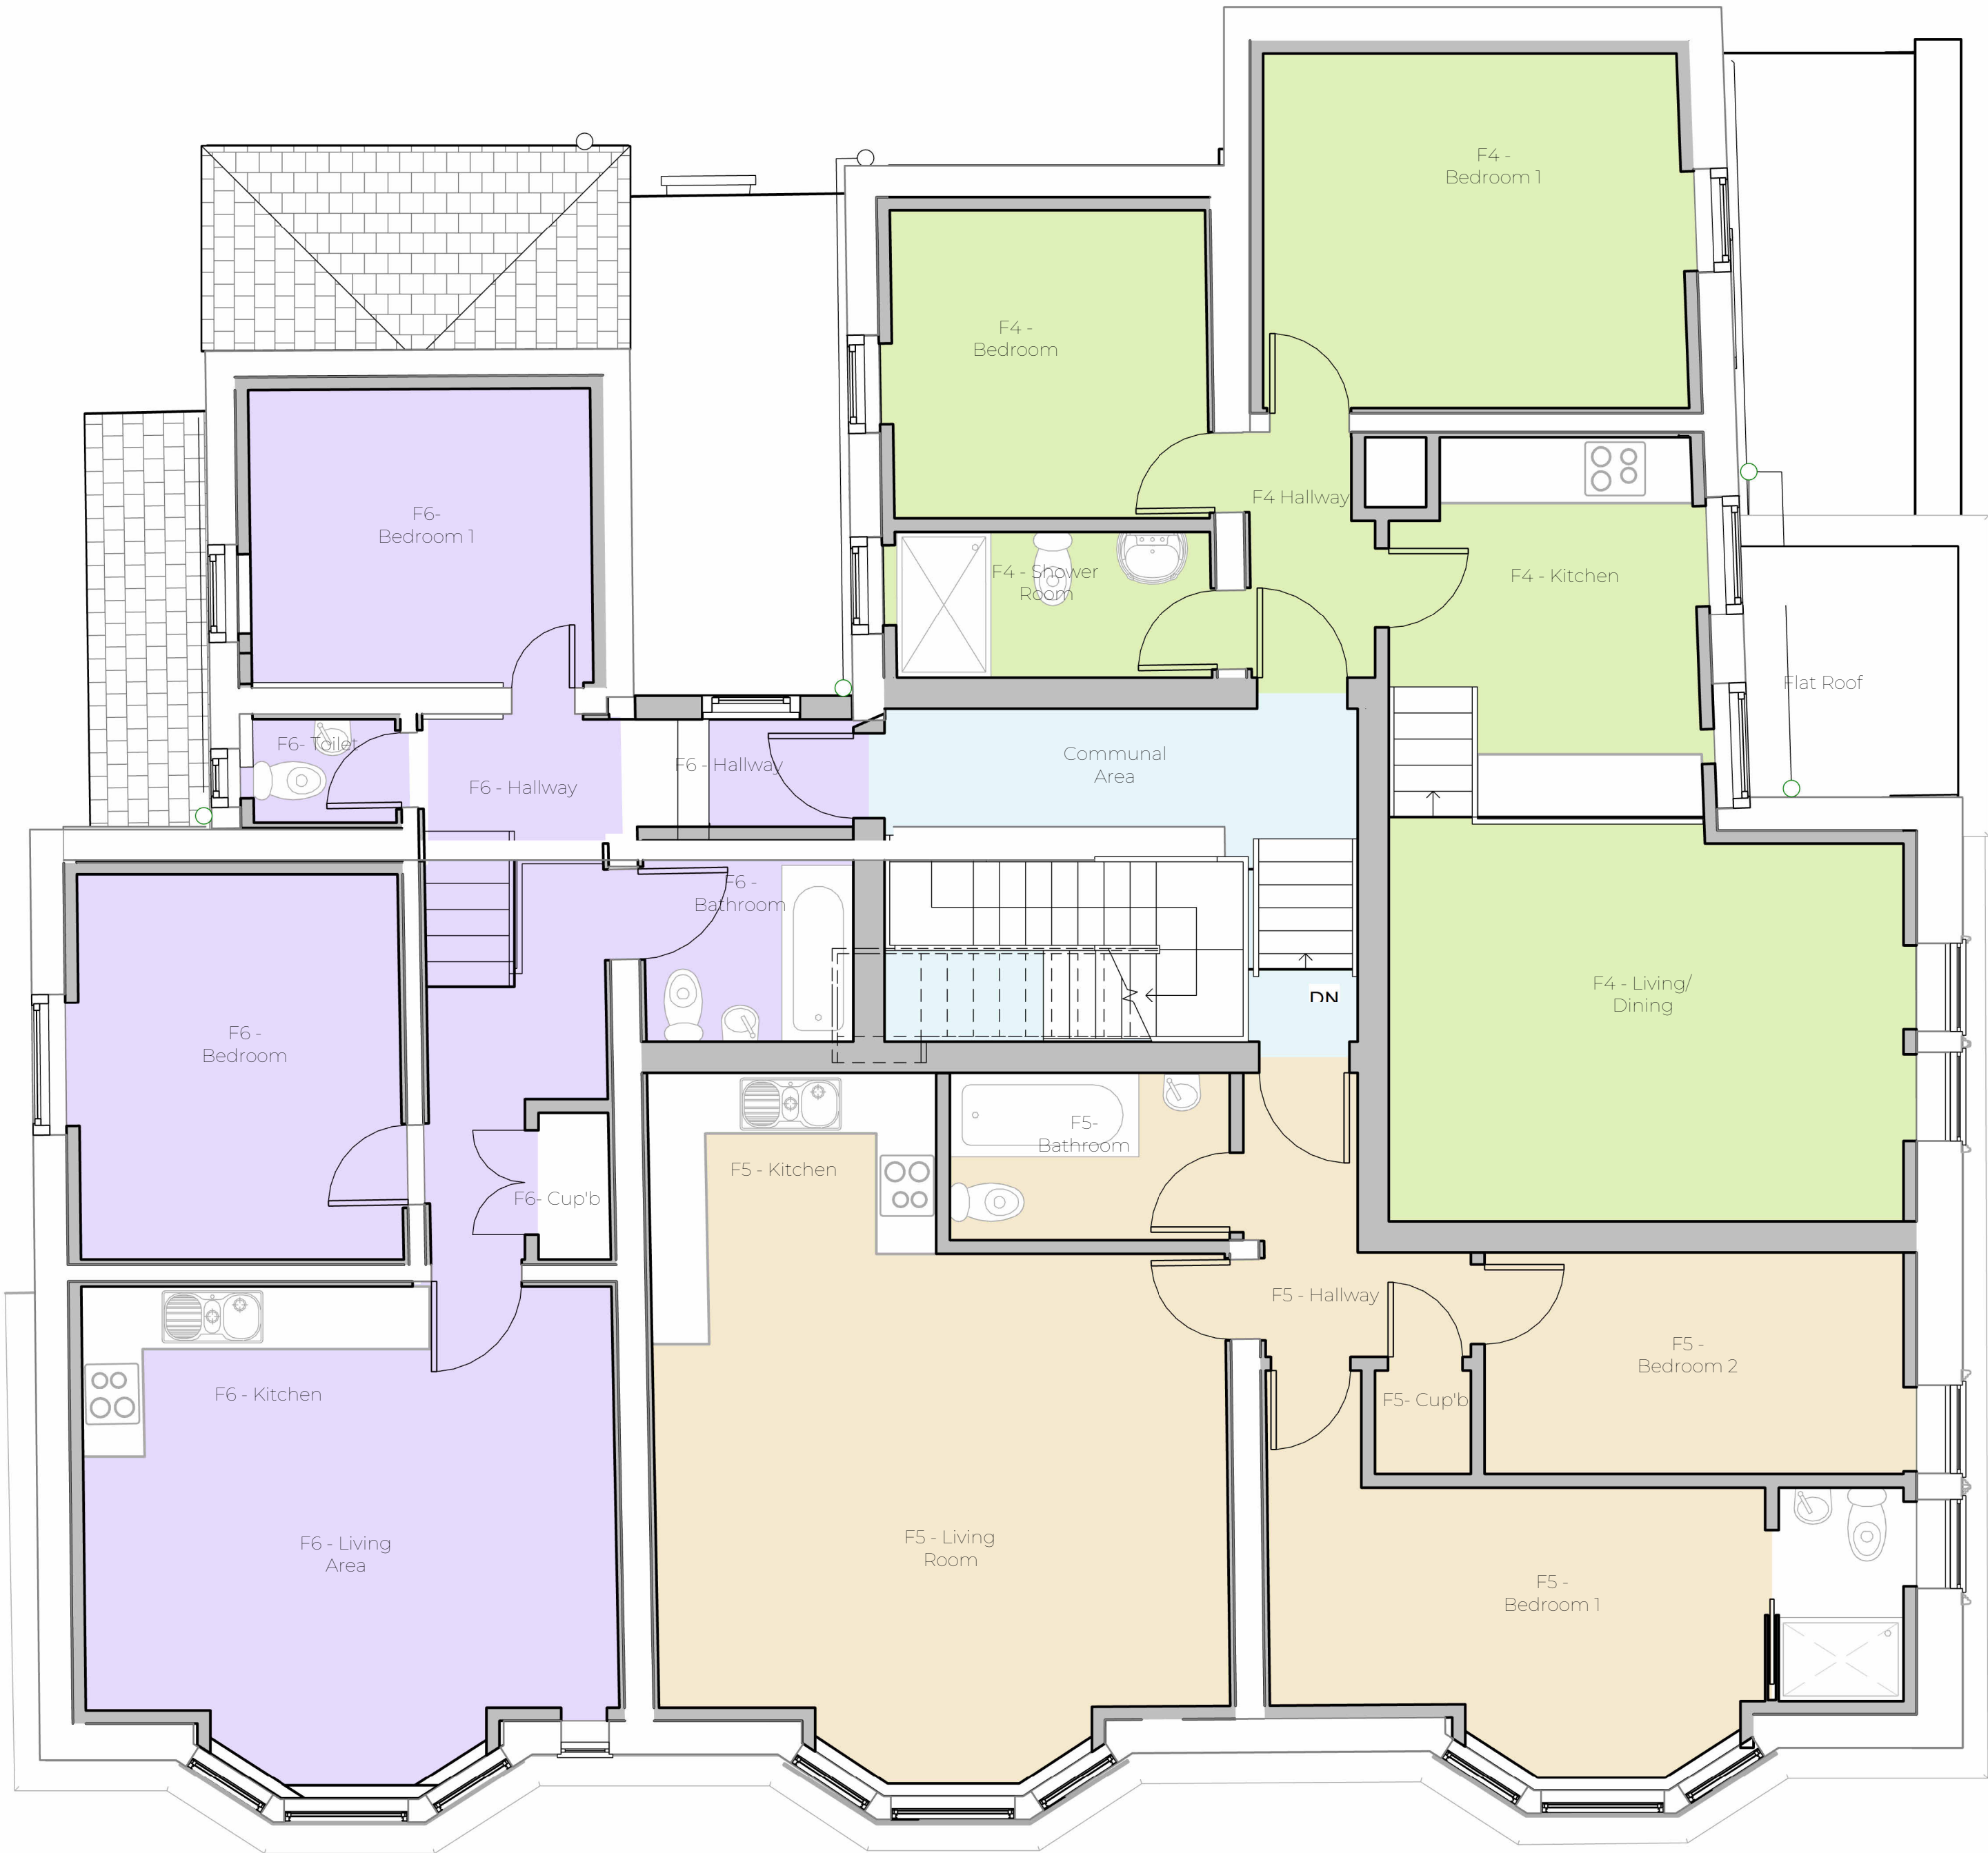

Second Floor
1 : 50

Retail Units		
Name	Level	Area

Unit 1	<varies>	62 m²
Unit 2	Ground Floor	64 m²
Unit 3	Ground Floor	98 m²
Grand total: 11		225 m²

Communal Area		
Name	Level	Area

Communal Area	<varies>	61 m²
Grand total: 6		61 m²

External Yard		
Name	Level	Area

External Yard	Ground Floor	18 m²
Grand total: 1		18 m²

Proposed GIA		
Name	Area	Level

COMMUNAL	31 m²	New First Floor Level
F1	51 m²	New First Floor Level
F2	74 m²	New First Floor Level
F3	65 m²	New First Floor Level
F4	65 m²	Second Floor
F5	69 m²	Second Floor
F6	68 m²	Second Floor
F7	51 m²	Third Floor
F8	51 m²	Third Floor
F9	51 m²	Third Floor

Grand total: 10
576 m²

Commercial GIA: 261 Sqm Residential GIA: 576 Sqm

DRAWING:
9 Flat Scheme

TITLE:
Proposed Second Floor Plans



ARCHEVOLVE

✉ // design @archevolve.co.uk

WEB // www. archevolve.co.uk

☎ // 01798 879894



VISUAL SCALE 1:50 @ A1

DRAWING NO:
APC/147/ 25/06

PROJECT NO:
MONTST

REVISION: