


Notes:

1. THE COPYRIGHT OF THIS DRAWING IS VESTED IN ARCHEVOLVE AND IT MAY NOT BE REPRODUCED IN WHOLE OR PART OR USED FOR THE MANUFACTURE OF ANY ARTICLE WITHOUT THE EXPRESS PERMISSION OF THE COPYRIGHT HOLDERS.
2. WORK TO FIGURED DIMENSIONS ONLY.
3. THIS DRAWING IS TO BE READ IN CONJUNCTION WITH ALL RELEVANT ARCHITECT'S, SERVICE ENGINEER'S AND ARCHEVOLVE AND SPECIFICATIONS.

Change do roof pitch

New roof over proposed link

AOV (Automatic Opening Vent)

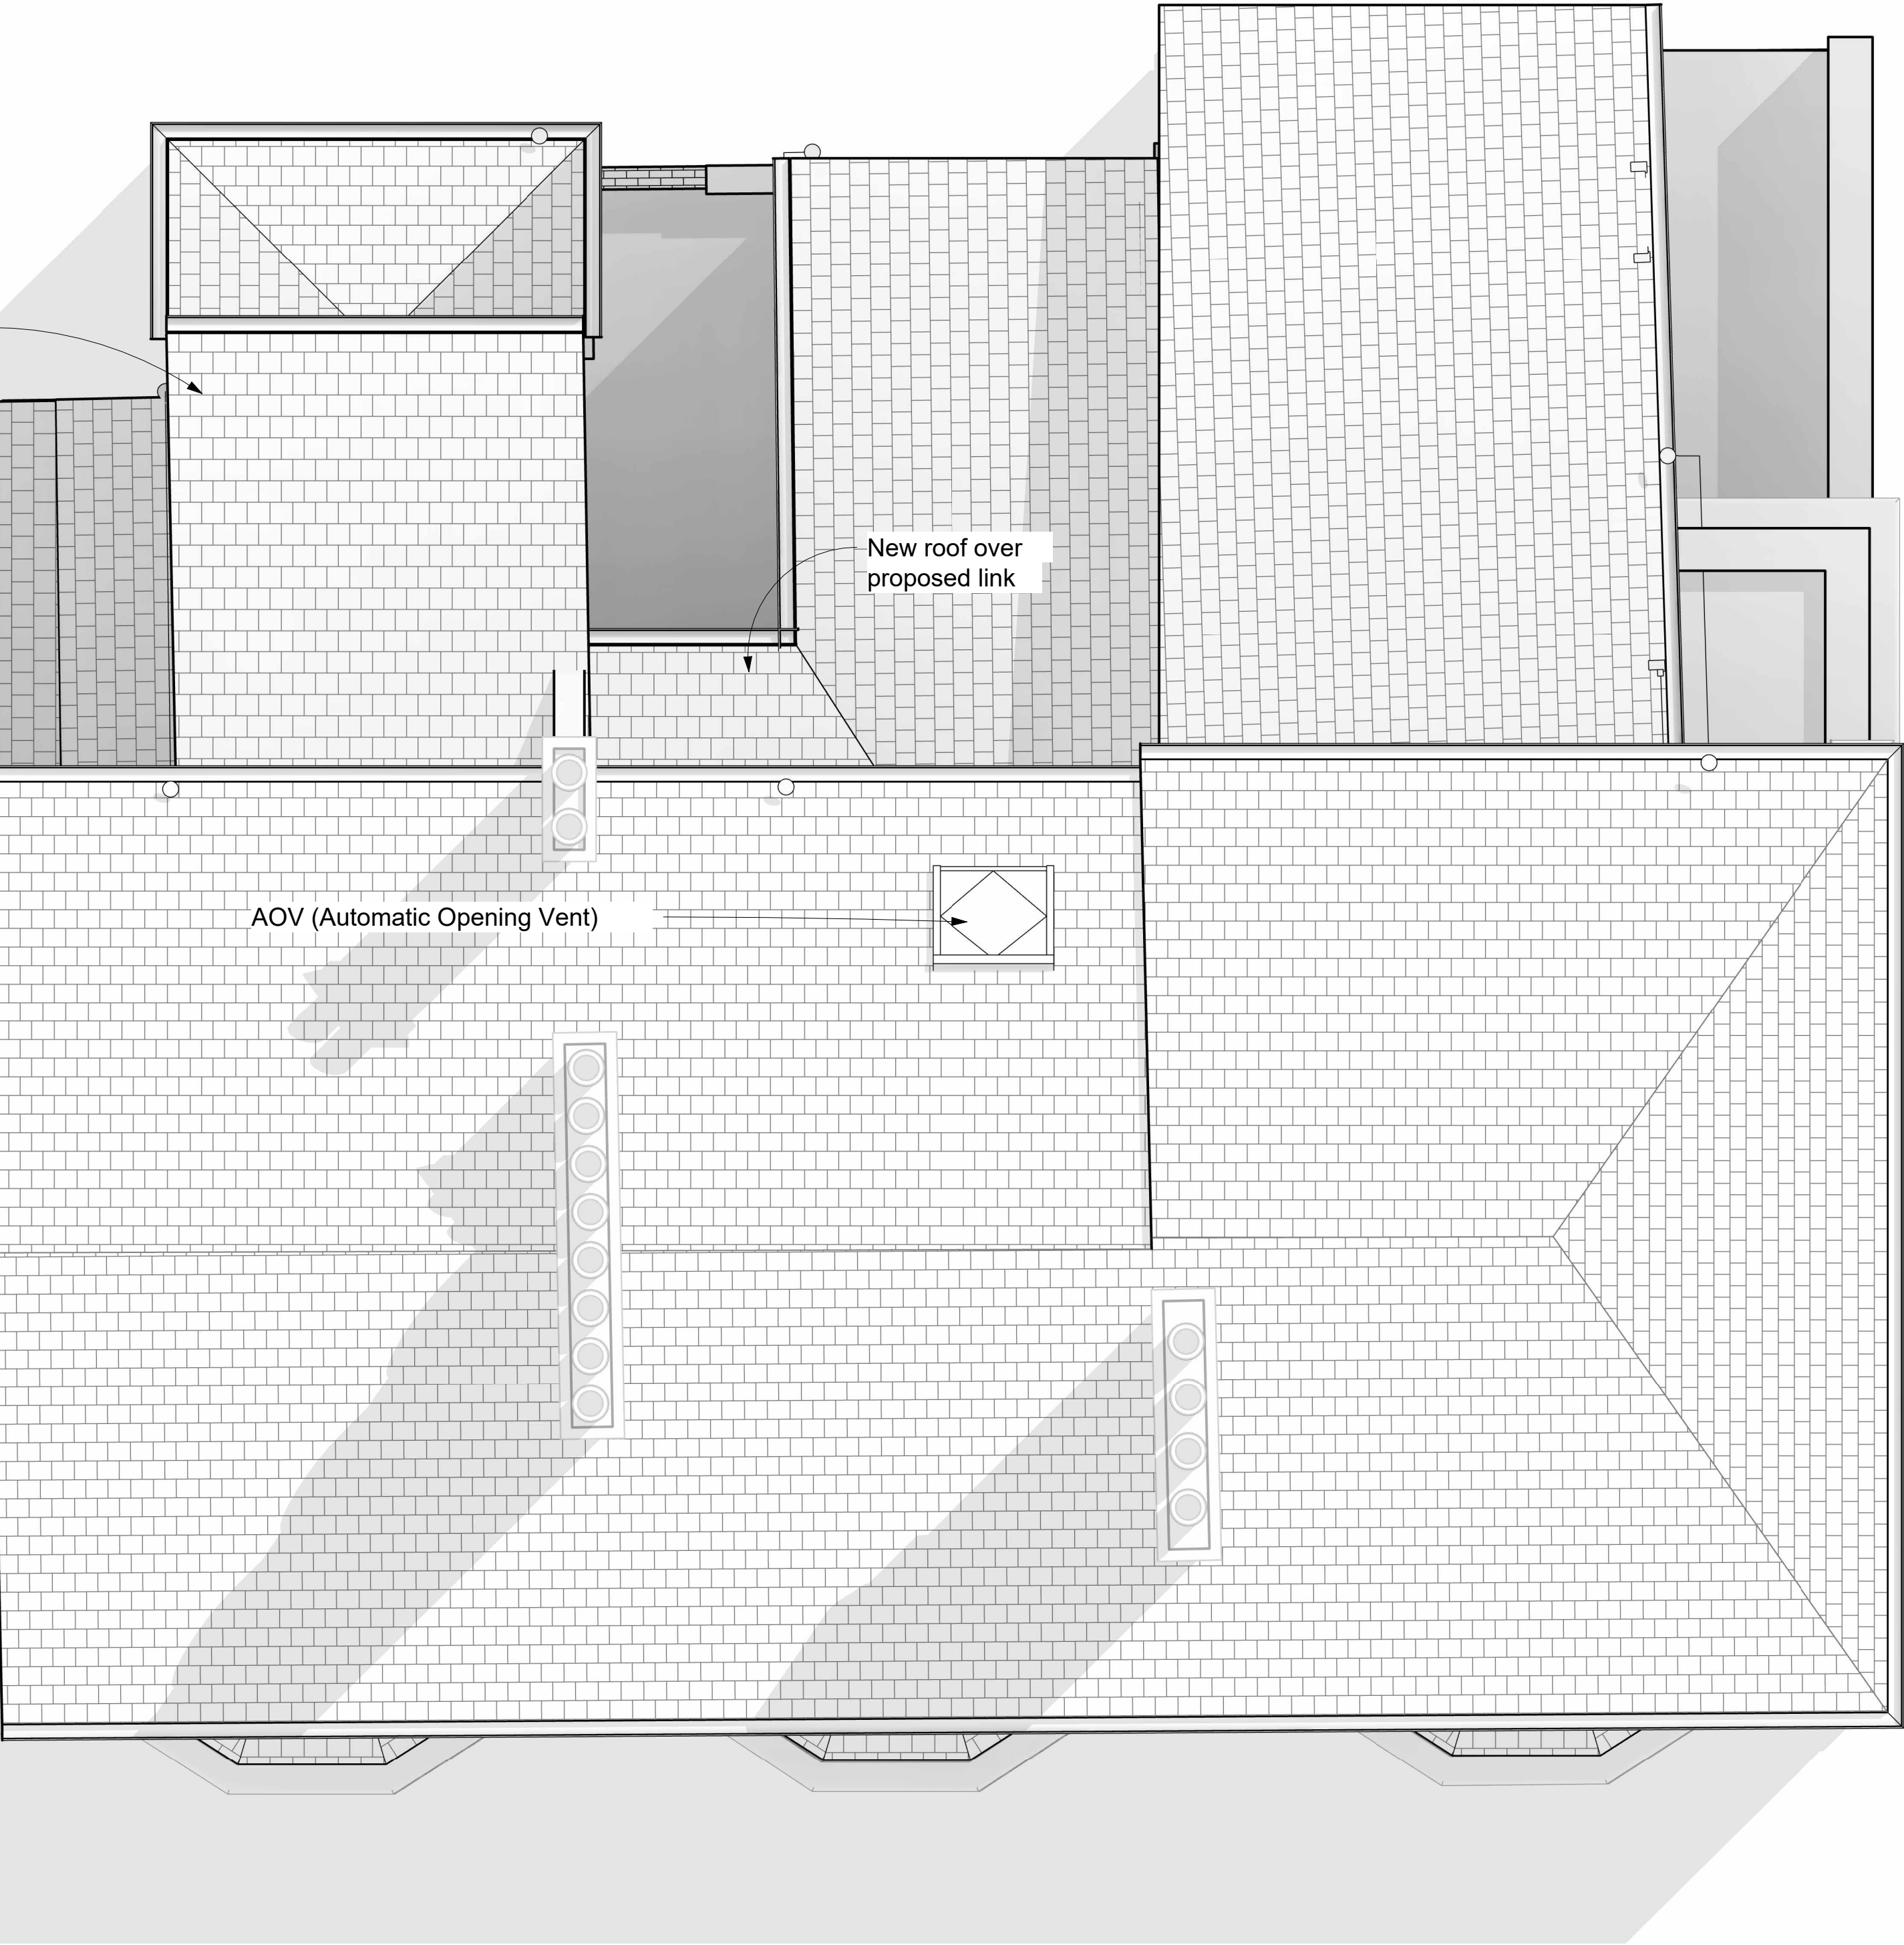

Roof Plan
1 : 50

Revision Number	Revision Description	Issued by	Revision Date
DATE: 02/01/26 STATUS: PLANNING ISSUE SHEET SIZE:			
SCALE: 1 : 50 DRAWN: Author CHECKED: Checker			

CLIENT:	SITE ADDRESS:
ARUN Properties	34-38 Montague St Worthing BN11 3HB

DRAWING:	TITLE:	PROJECT NO:	DRAWING NO:	REVISION:
9 Flat Scheme	Proposed Roof Plan	MONTST	ARC/147/25/08	




ARCHEVOLVE

✉ // design @archevolve.co.uk

🌐 // www. archevolve.co.uk

☎ // 01798 879894

 

VISUAL SCALE 1:50 @ A1