




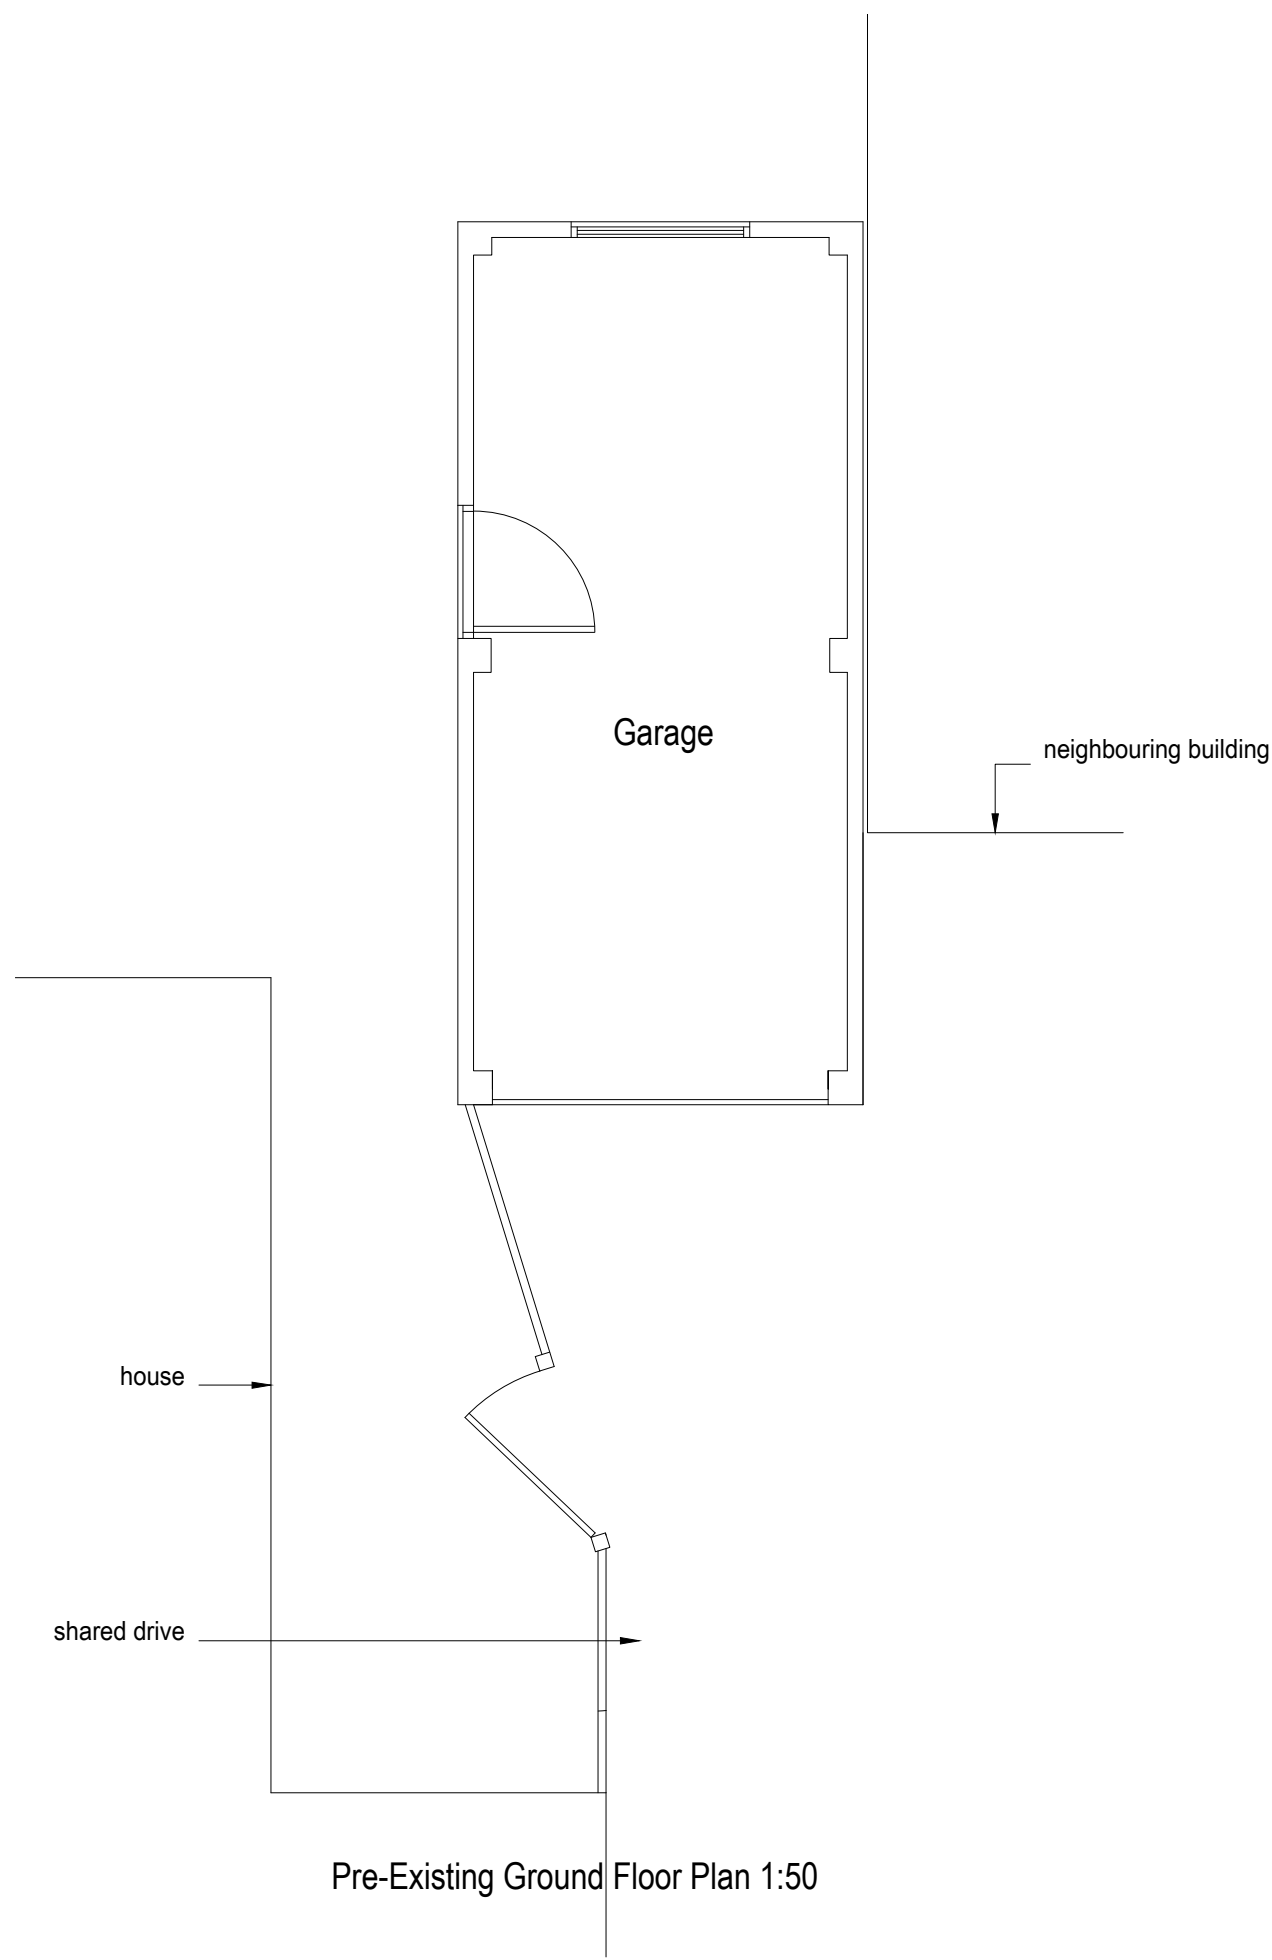


Pre-Existing Ground Floor Plan 1:50

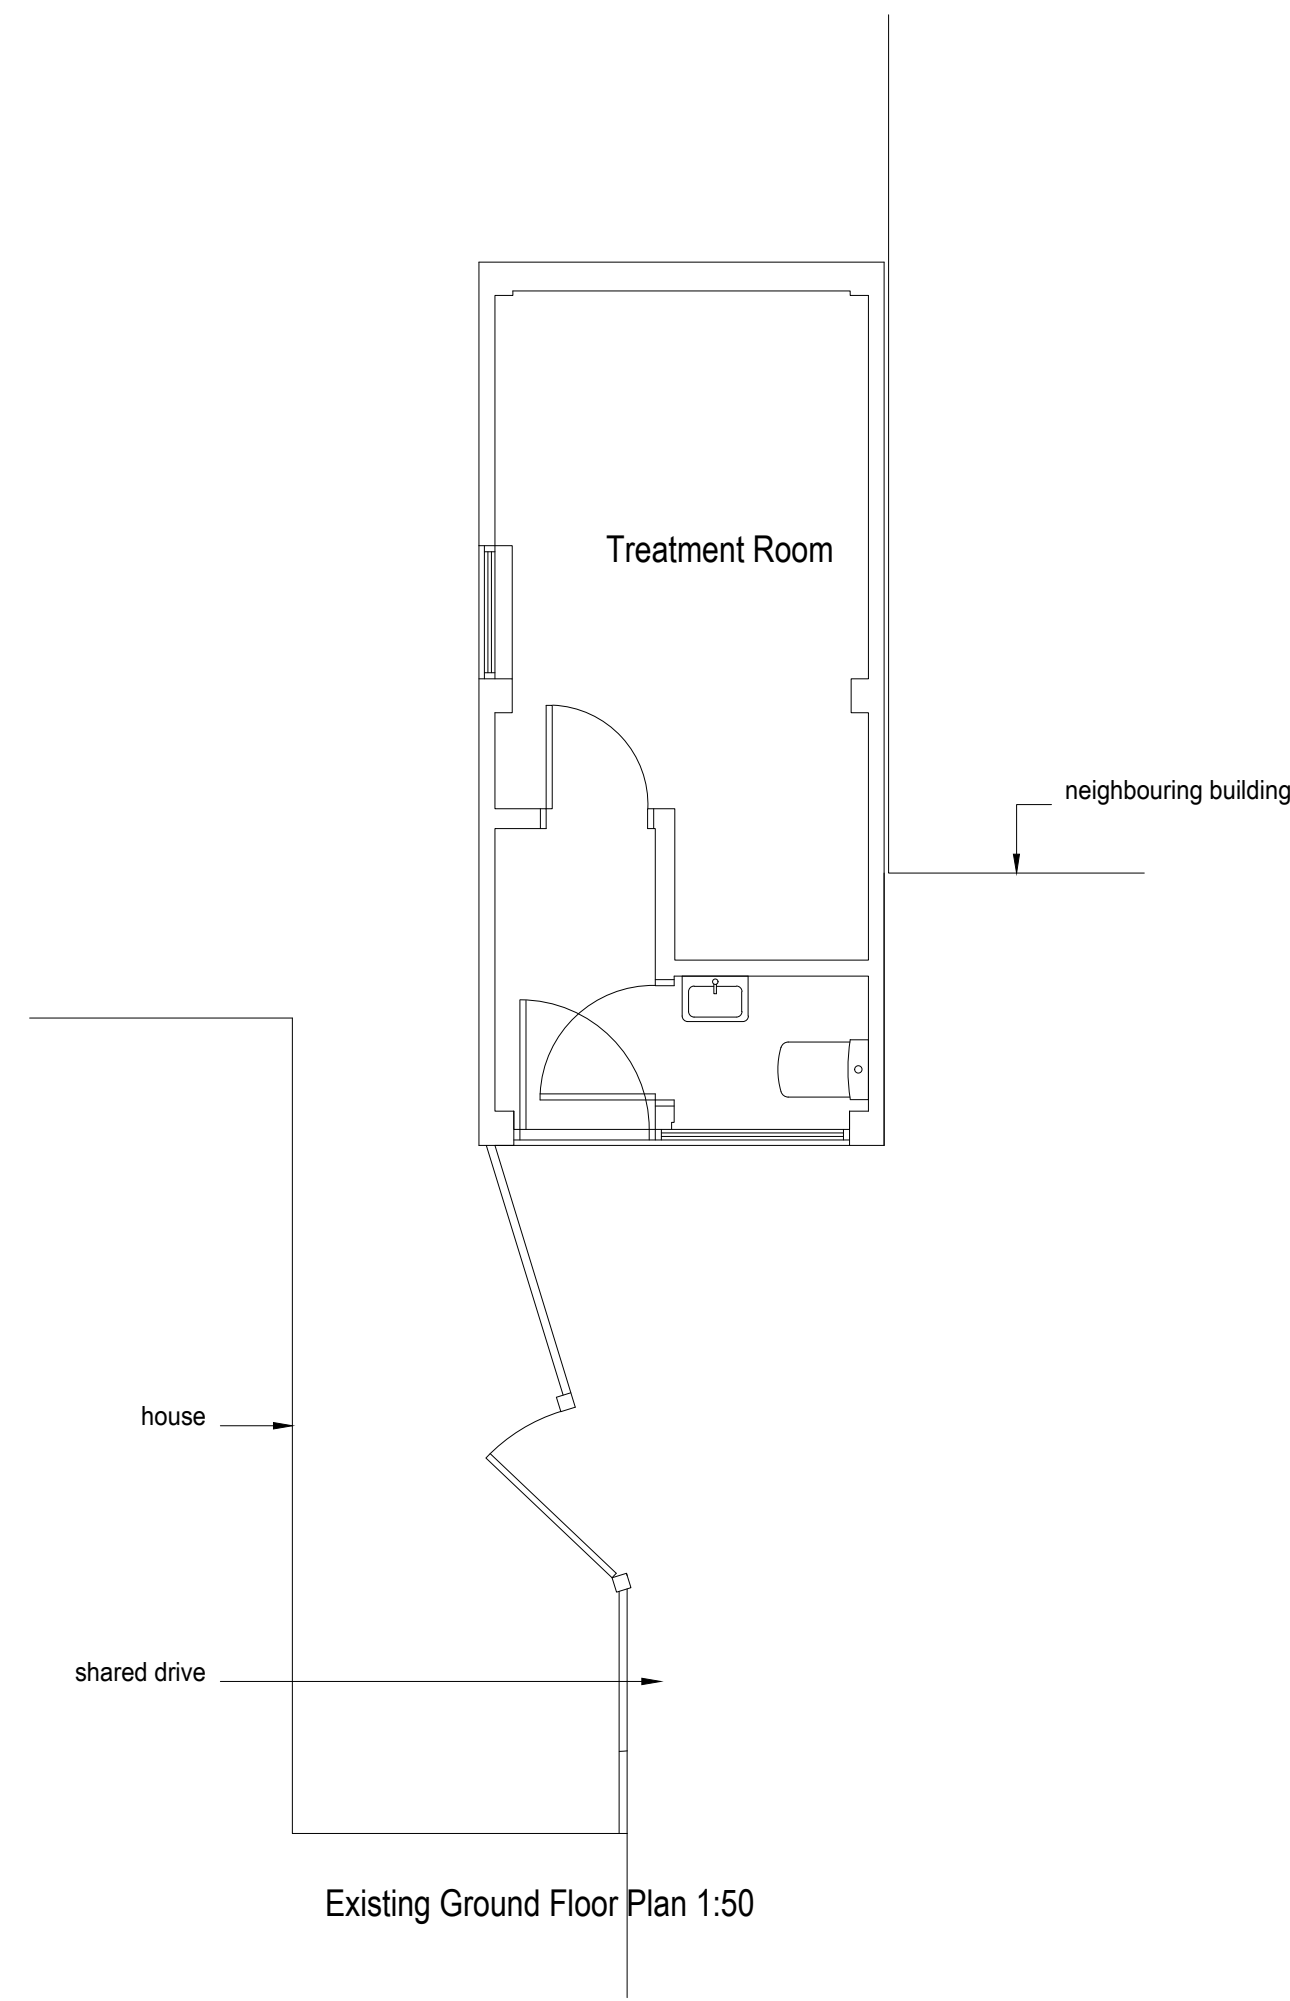


Existing Ground Floor Plan 1:50

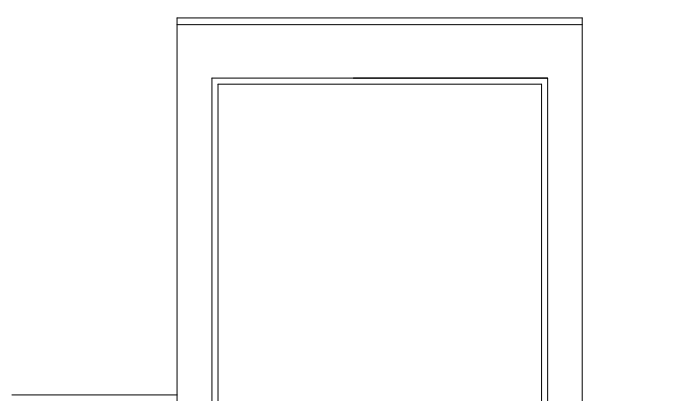


Pre-Existing Front (W) Elevation 1:50

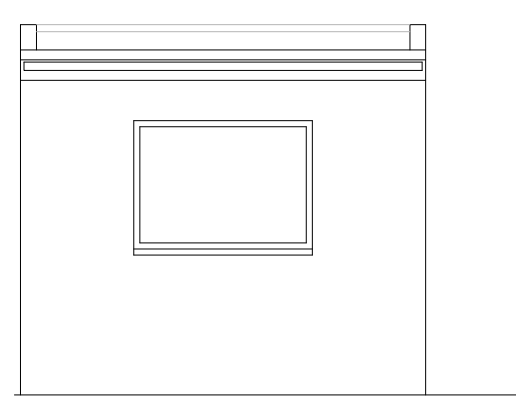


Pre-Existing Rear (E) Elevation 1:50

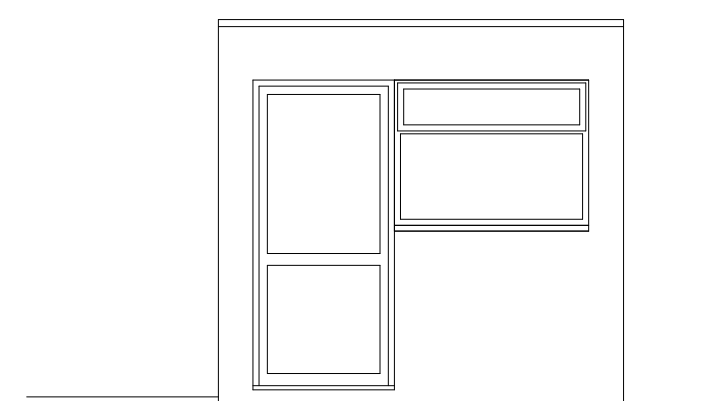


Existing Front (W) Elevation 1:50

 

Existing Rear (E) Elevation 1:50

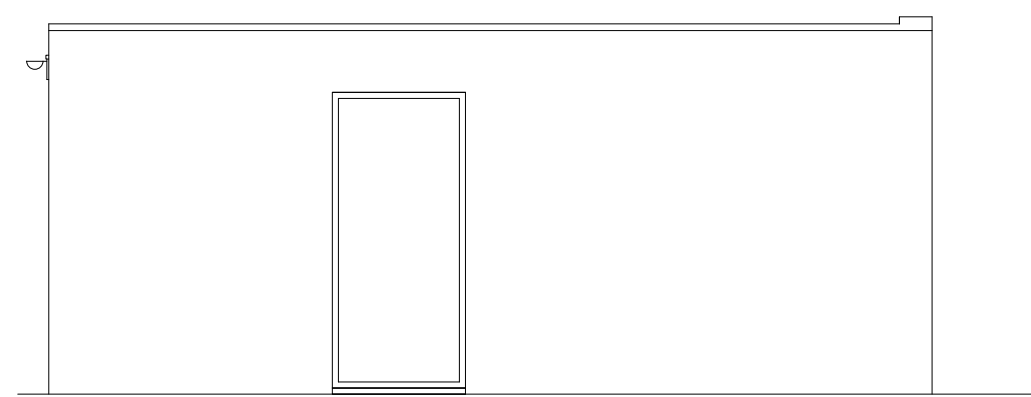


Pre-Existing Side (N) Elevation 1:50

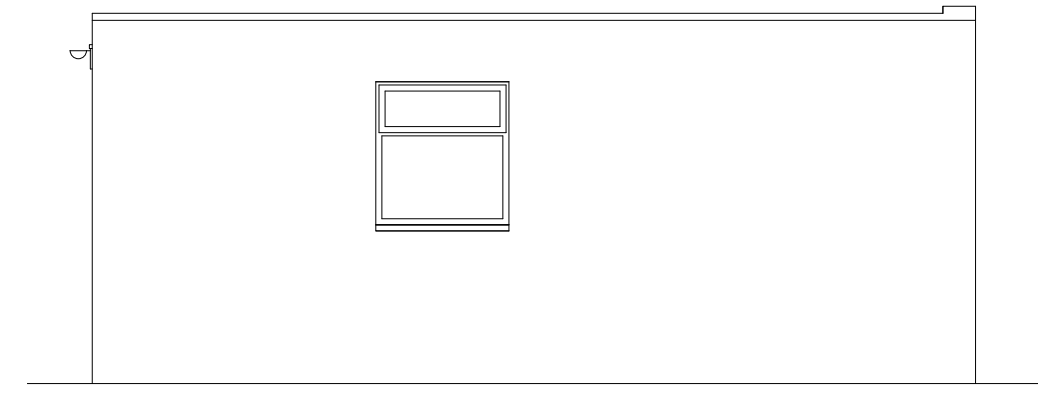

Existing Side (N) Elevation 1:50



Location plan 1:1250

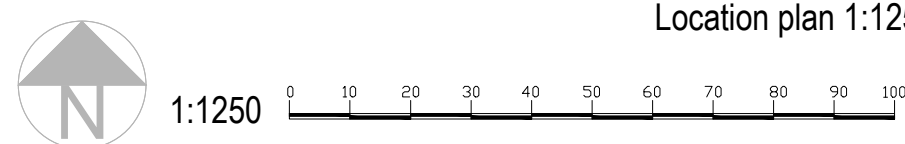

Rev A 24.08.26 Road names and orientation amendments

bpm Architectural Services Ltd.

client	Frankie Stew
project	55 Hawkins Road Shoreham BN43 6TH
project ref.	3278
Drawing No.	01A
drawing title	Existing and pre-existing plans and elevations
drawn by	J Boys
date	August 26 ^{scale}
scale	1:50@ A1
	www.bpmnet.co.uk info@bpmnet.co.uk

Do not scale off drawing, check all dimensions on site before all work is commenced. All goods materials workmanship to conform with current building regs BSS and COPs