



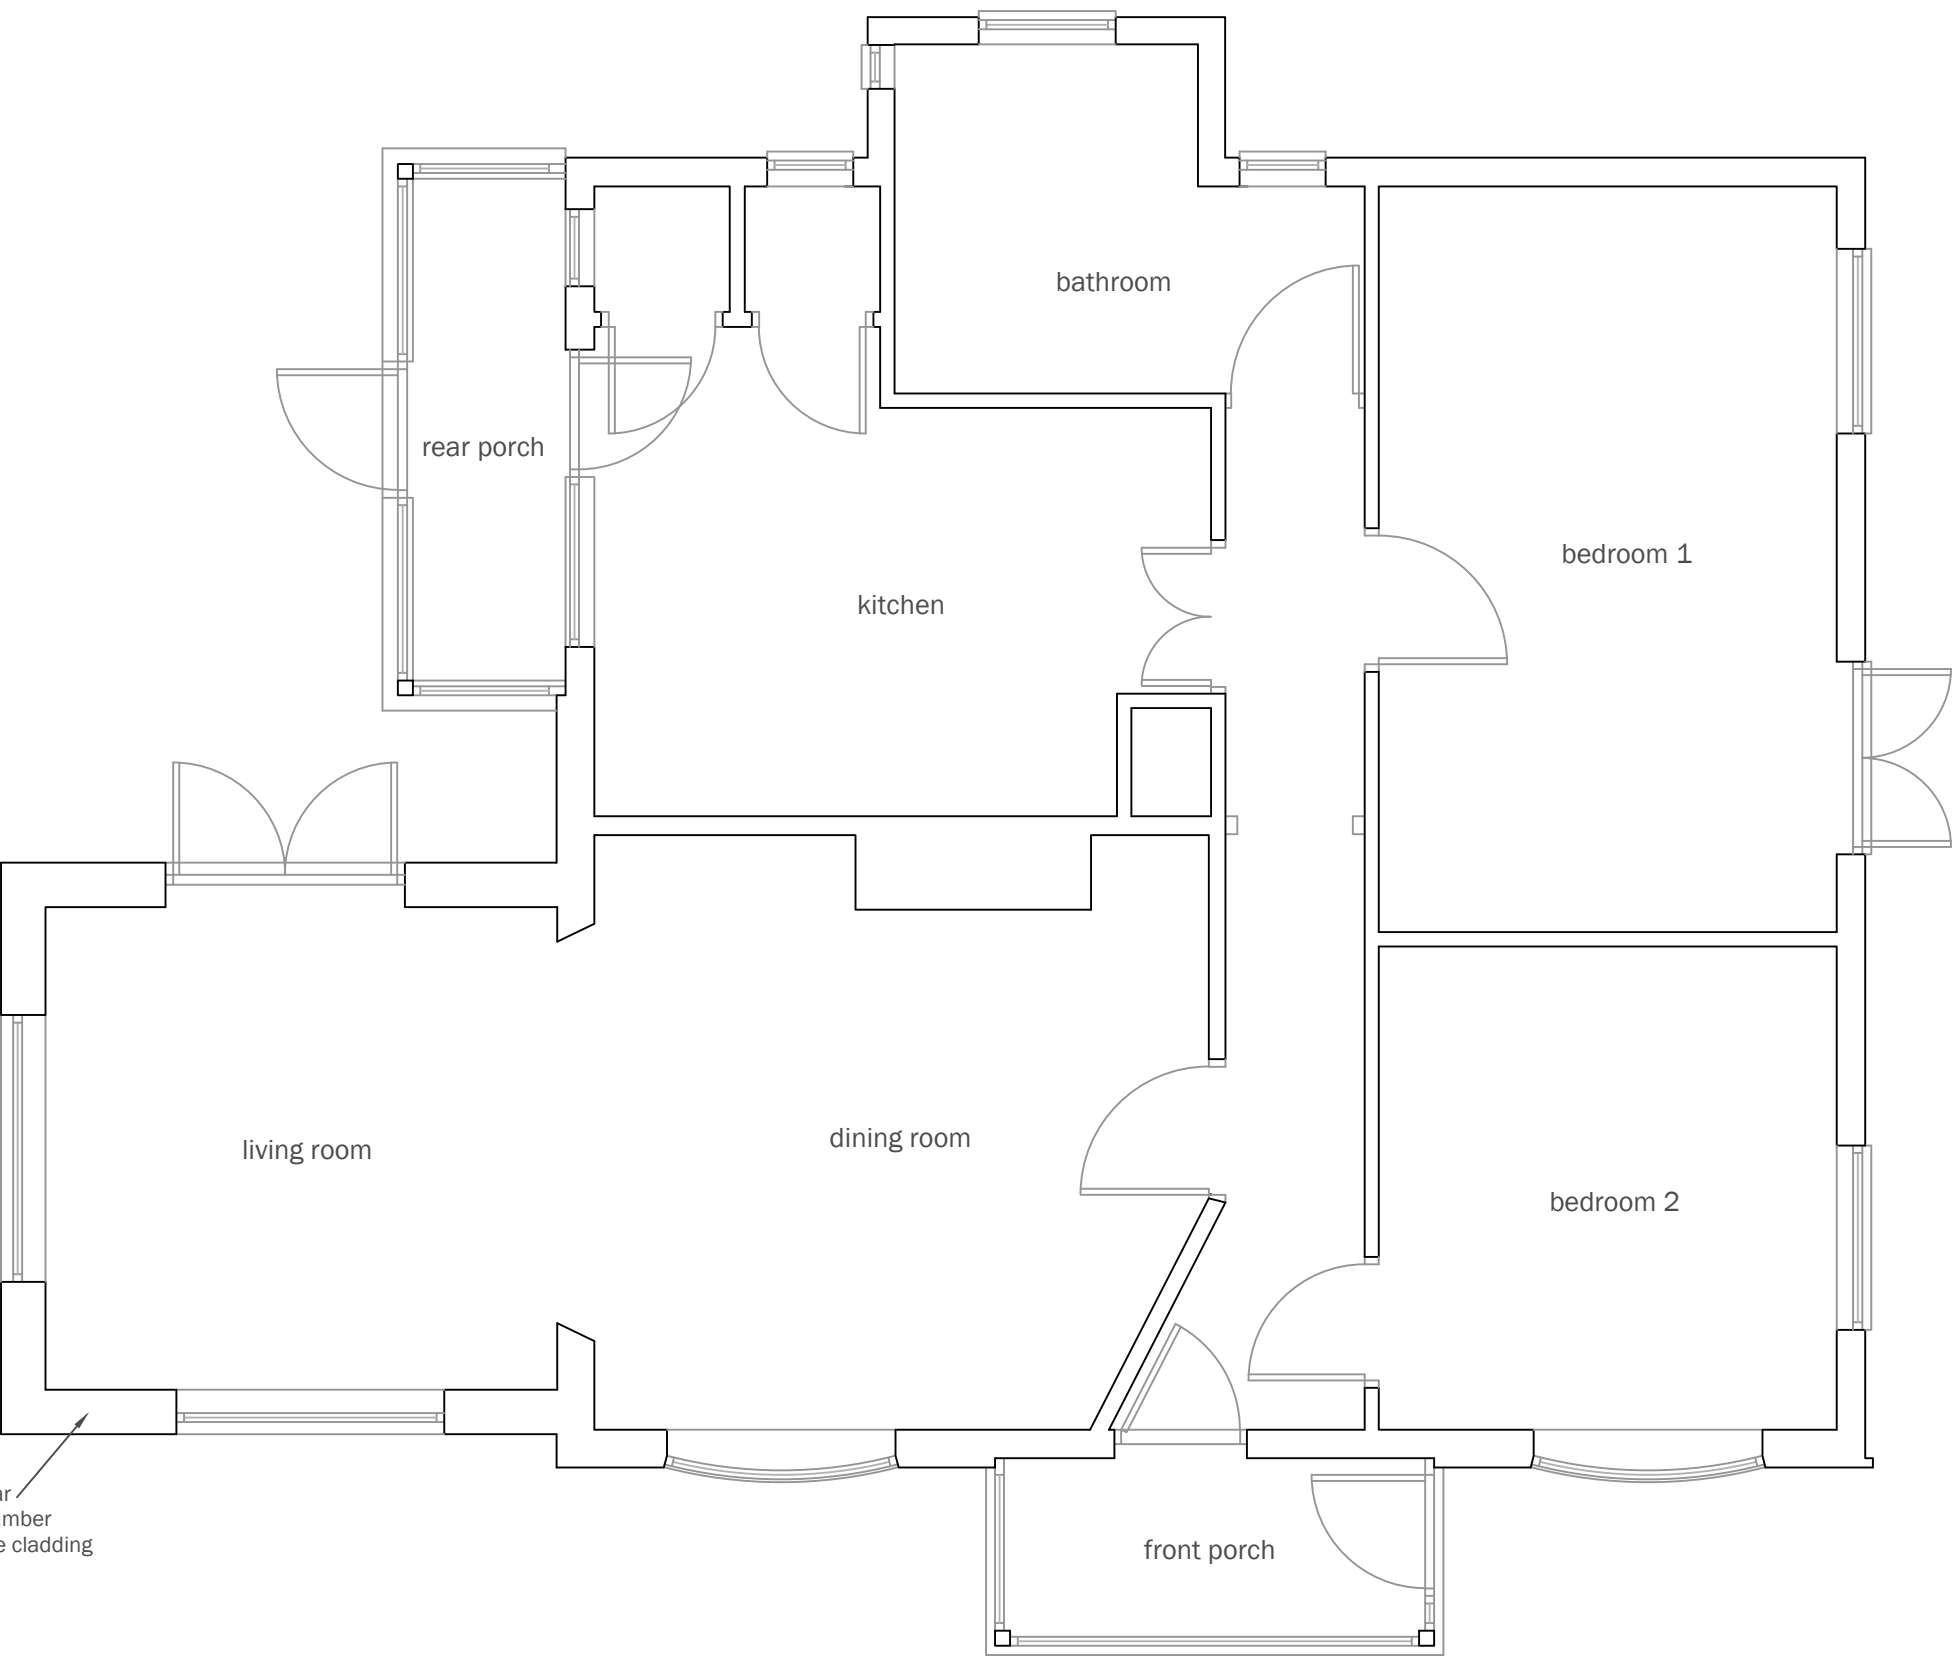

Floor plan

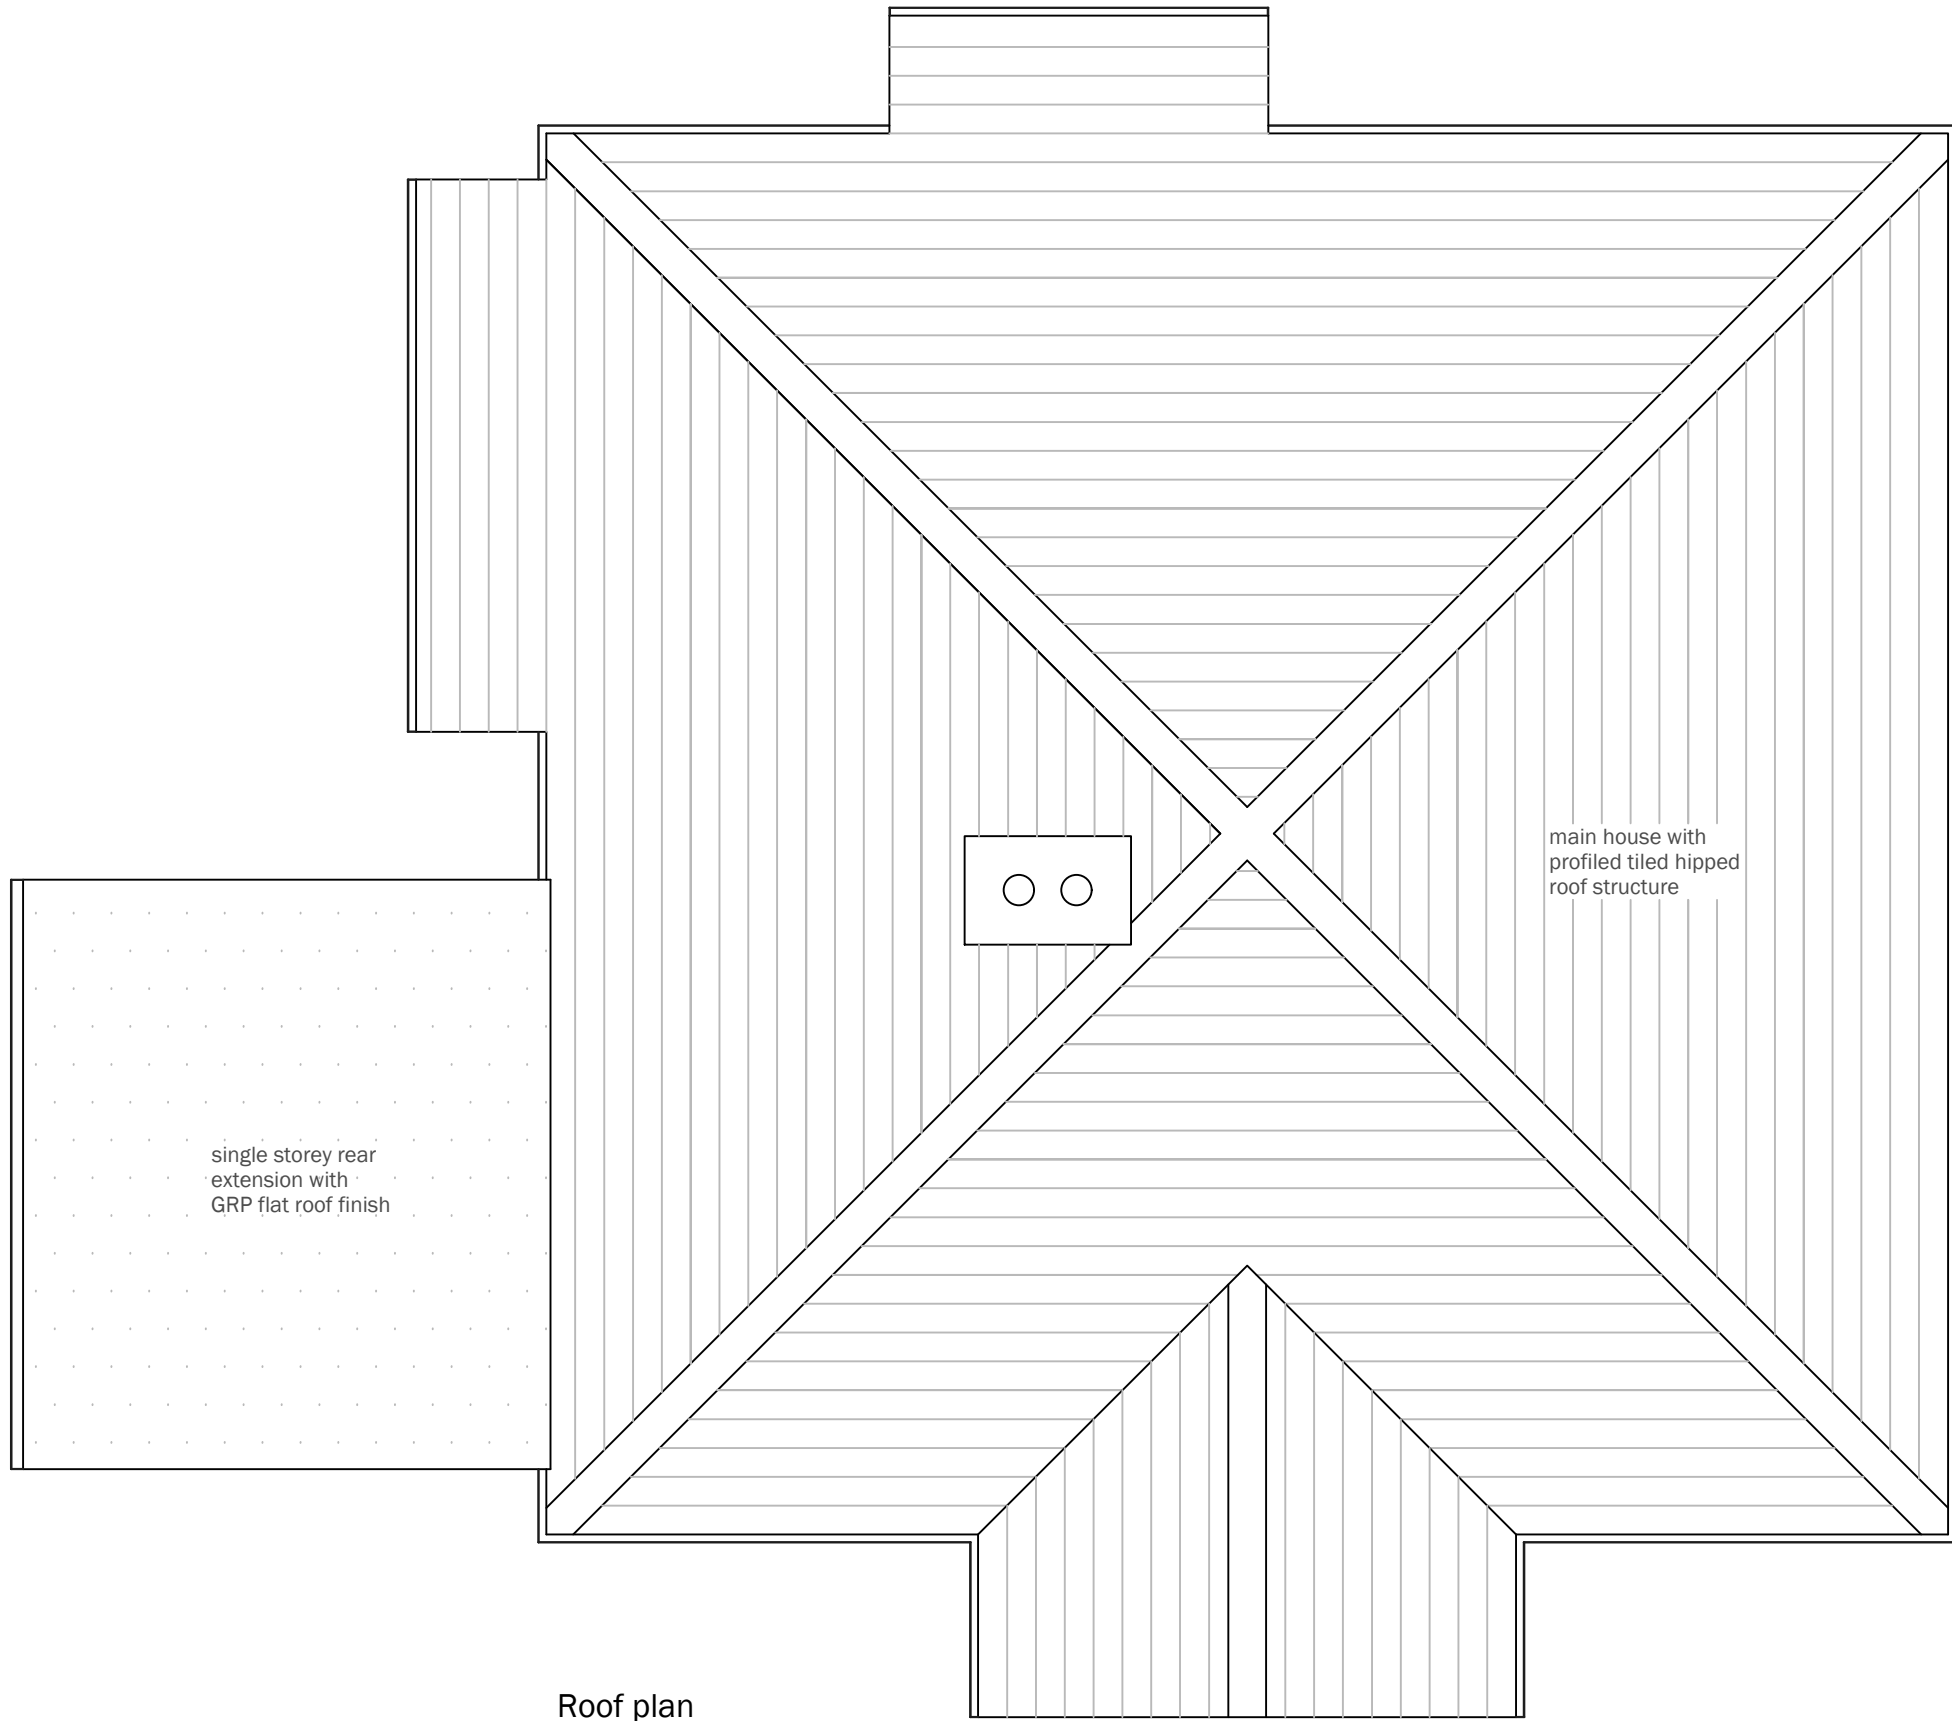


Roof plan




Front elevation (South)




Rear elevation (West)

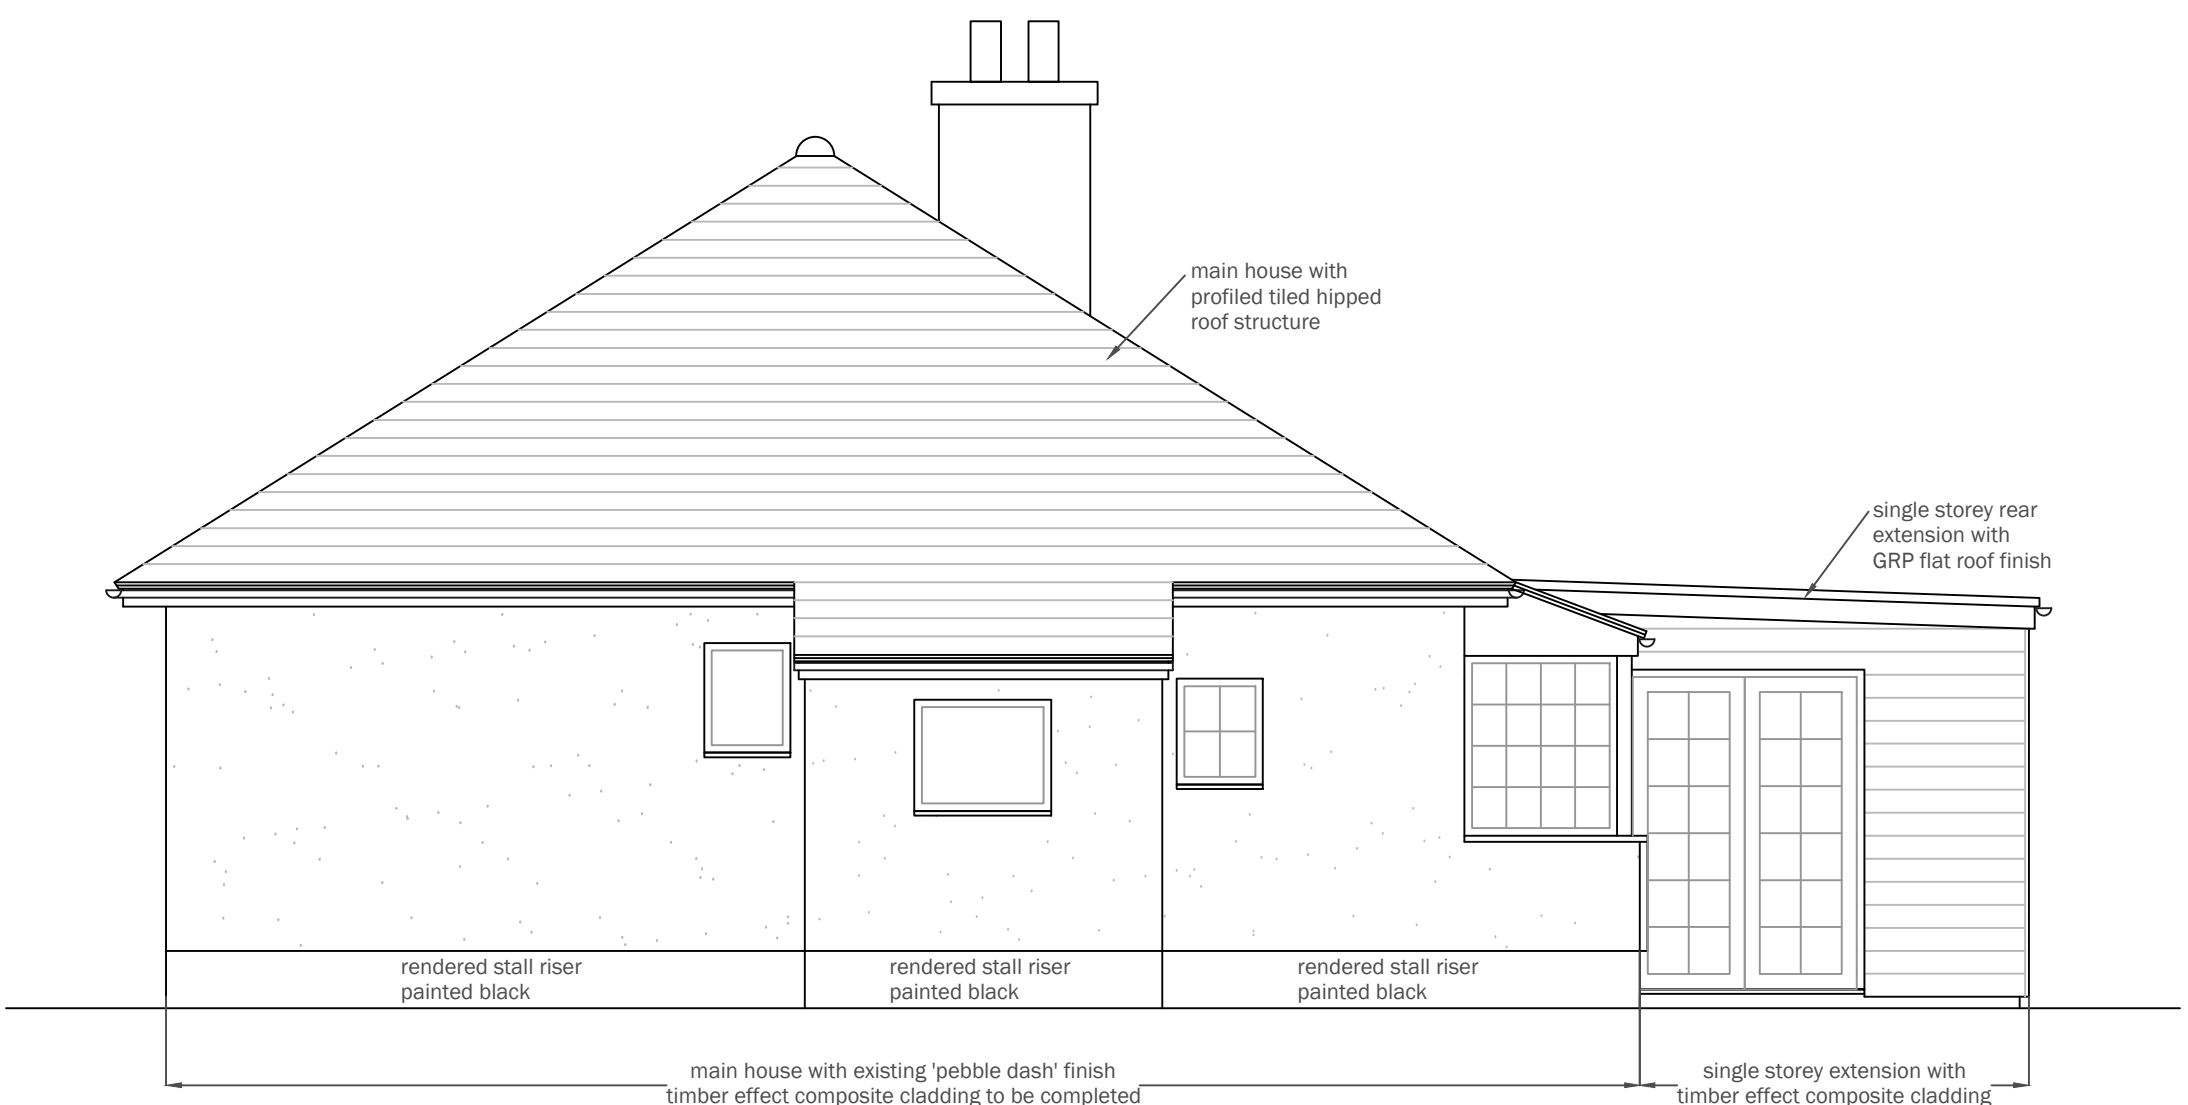

Side elevation (North)

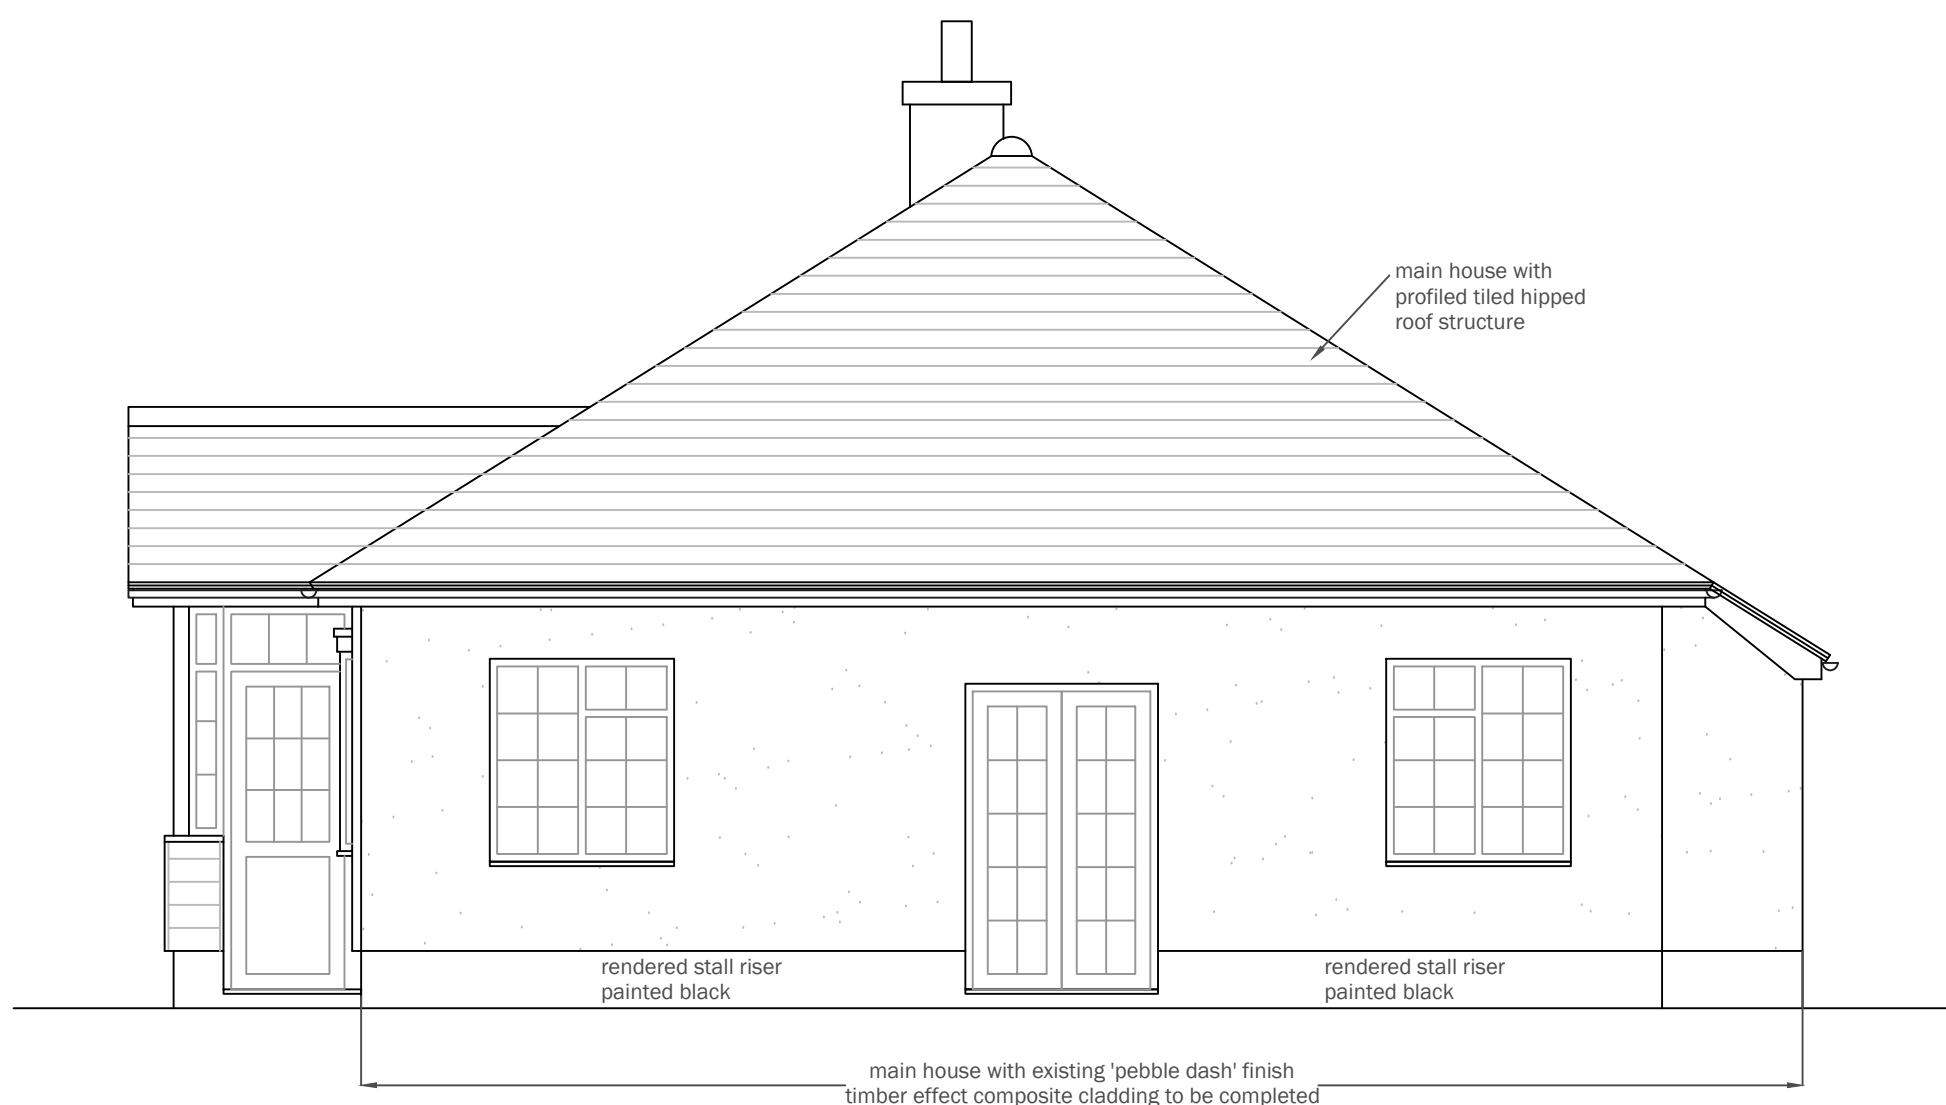

Front elevation (East)

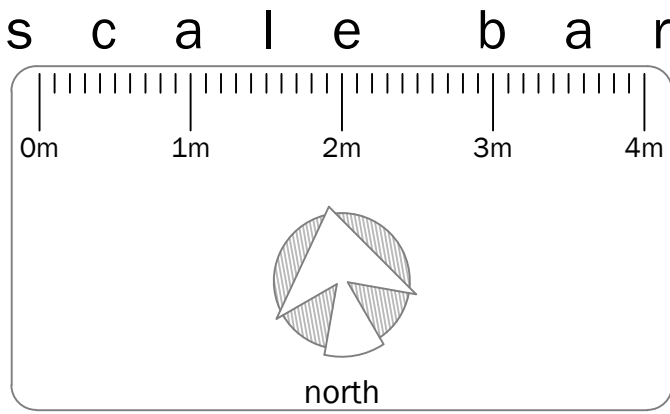

revisions

no.	date	description

H

D

D

HUNTER DAVIDSON DESIGN

- 2 Southwick Street • Southwick • BN42 4AD
- tel: 07821 172556
- e-mail: mark@hunterdavidsondesign.co.uk
- web: www.hunterdavidsondesign.co.uk

client	Mr Nicklin
job	3 Queens Road Lancing BN15 8ED
dwg no.	553.02
title	Existing Plans and Elevations
drawn by	MD
scale	1 : 50 @ A1 / 1 : 100 @ A3
date	19.08.26

Do not scale off drawing.
Check all dimensions on site before any work commences.
All goods, materials and workmanship to conform with current
Building Regulations, Codes of Practice and British Standards.
This drawing shall not be reused, copied, or reproduced in any form
without the prior authorisation of Hunter Davidson Design.
Copyright of Hunter Davidson Design.