




All work to comply with building regulations and planning consent.
Workmanship and materials to comply with British standards and code of practice.
Scaled dimensions are approximate, take exact dimensions from site.
This drawing was prepared for local authority approval and not as a working drawing.
LOCAL AUTHORITY MAY SCALE THE DRAWING
Any deviation from the drawing to be agreed with the local authority.
Any queries to be agreed prior to construction.
See separate details for Structural engineers calculations

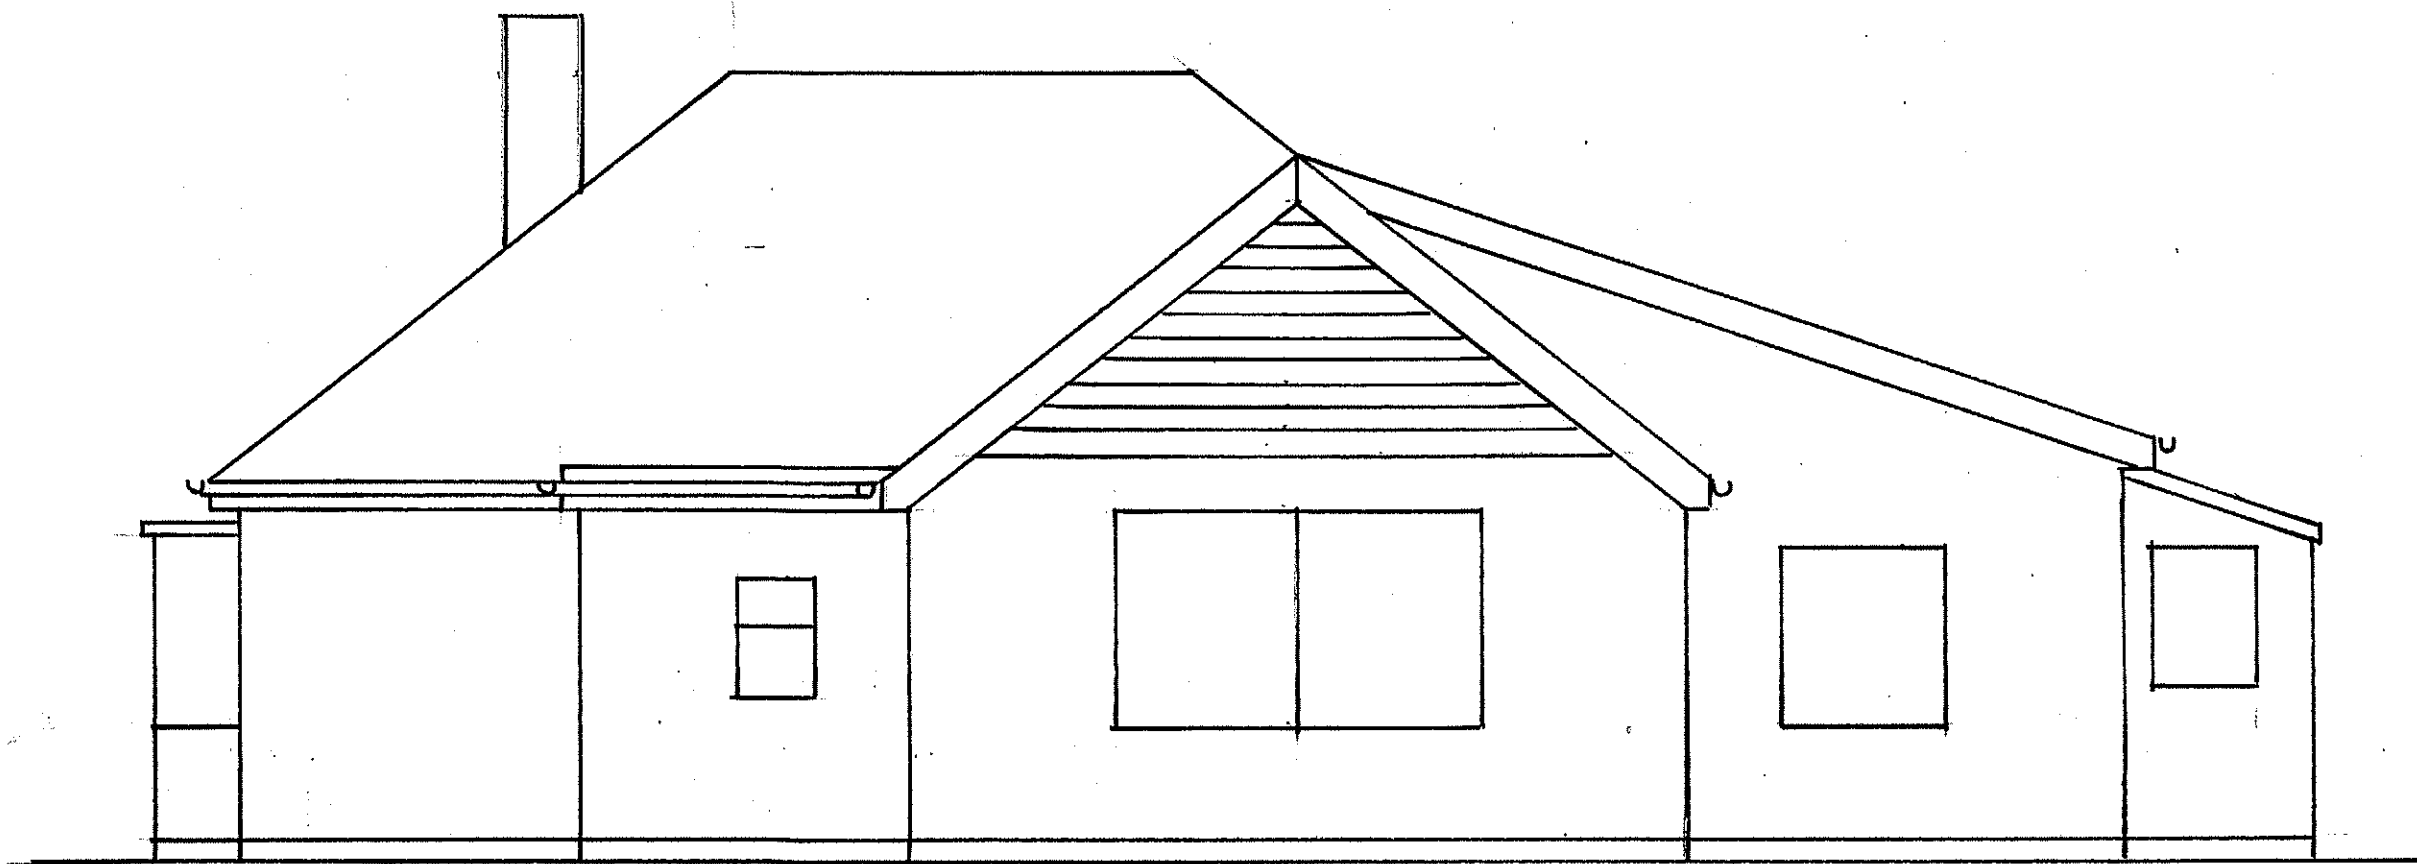


FRONT ELEVATION (WEST) 1:50 AT A1

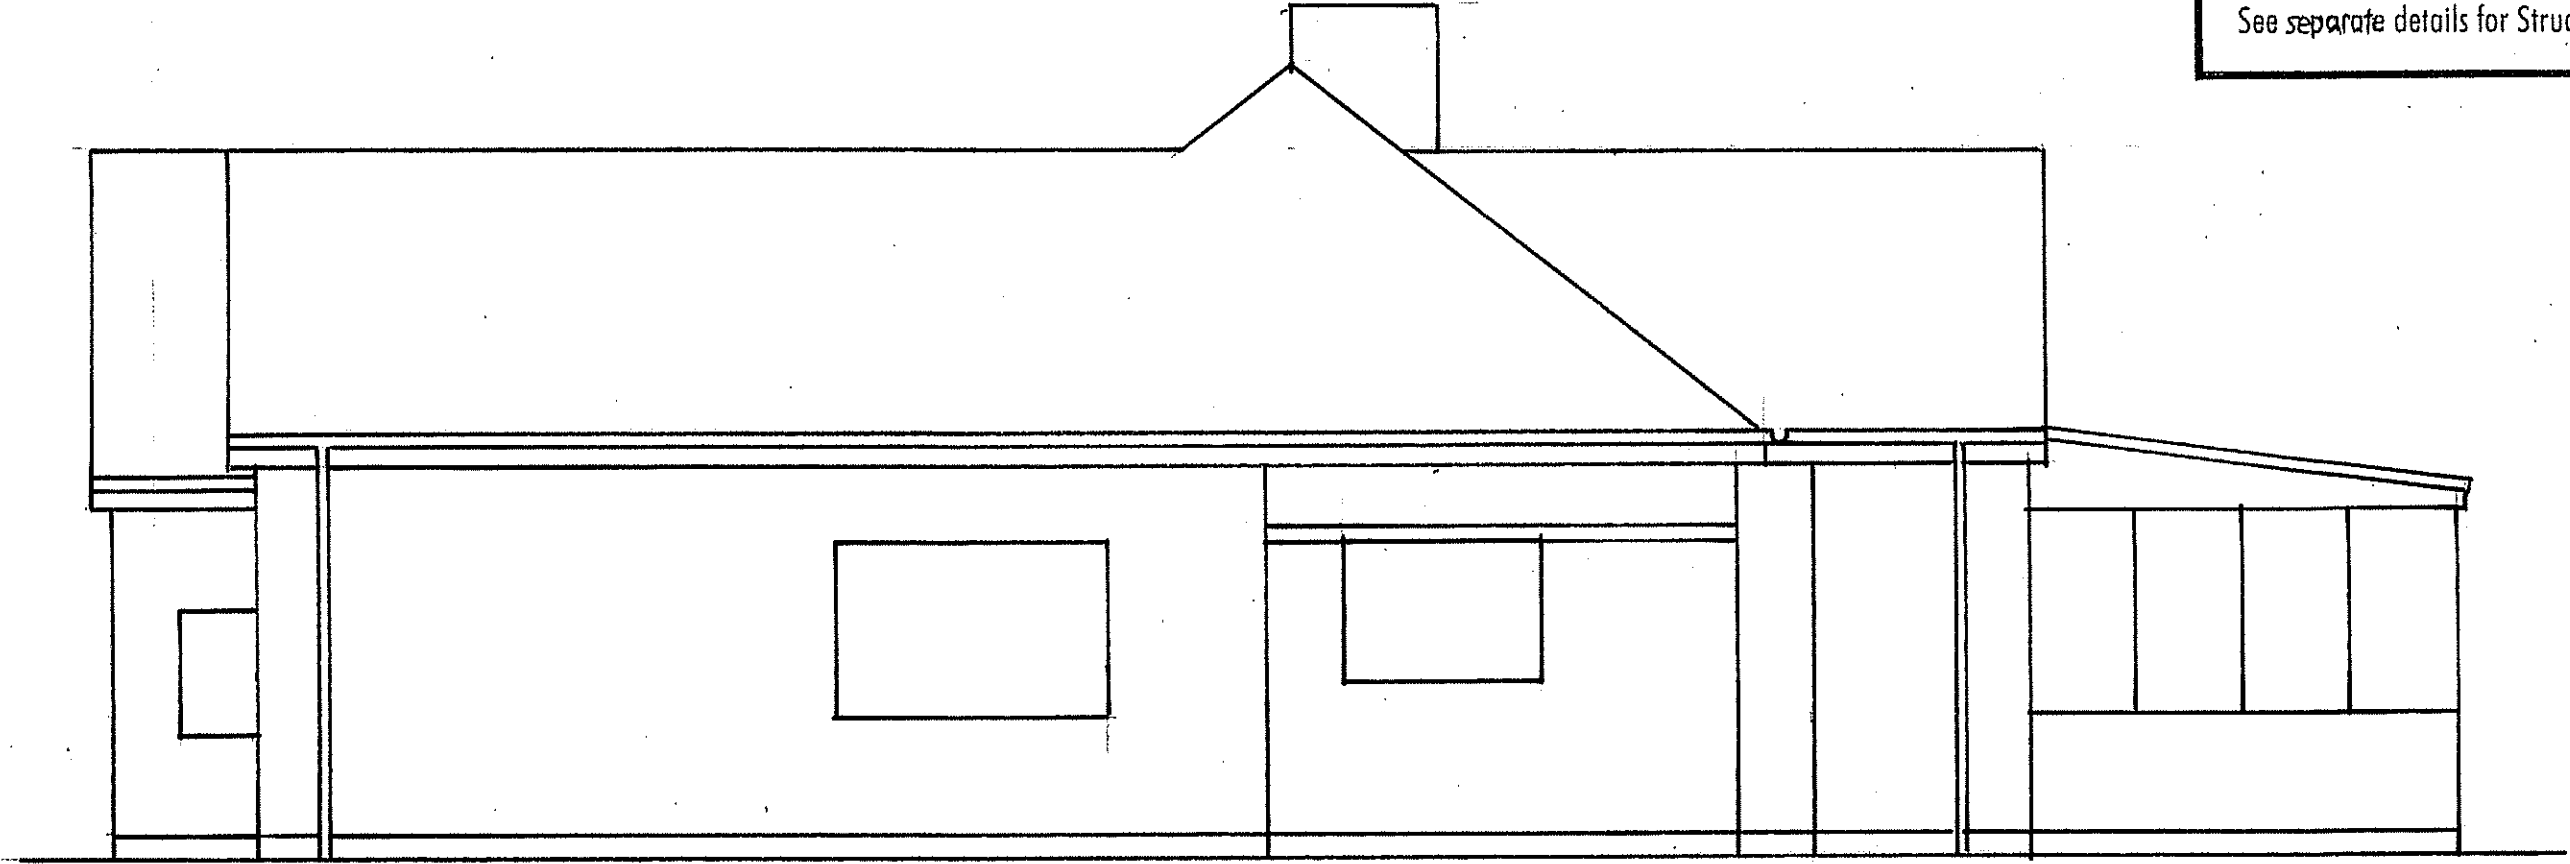


SIDE FROM 'CONISTON' (SOUTH) 1:50 AT A1

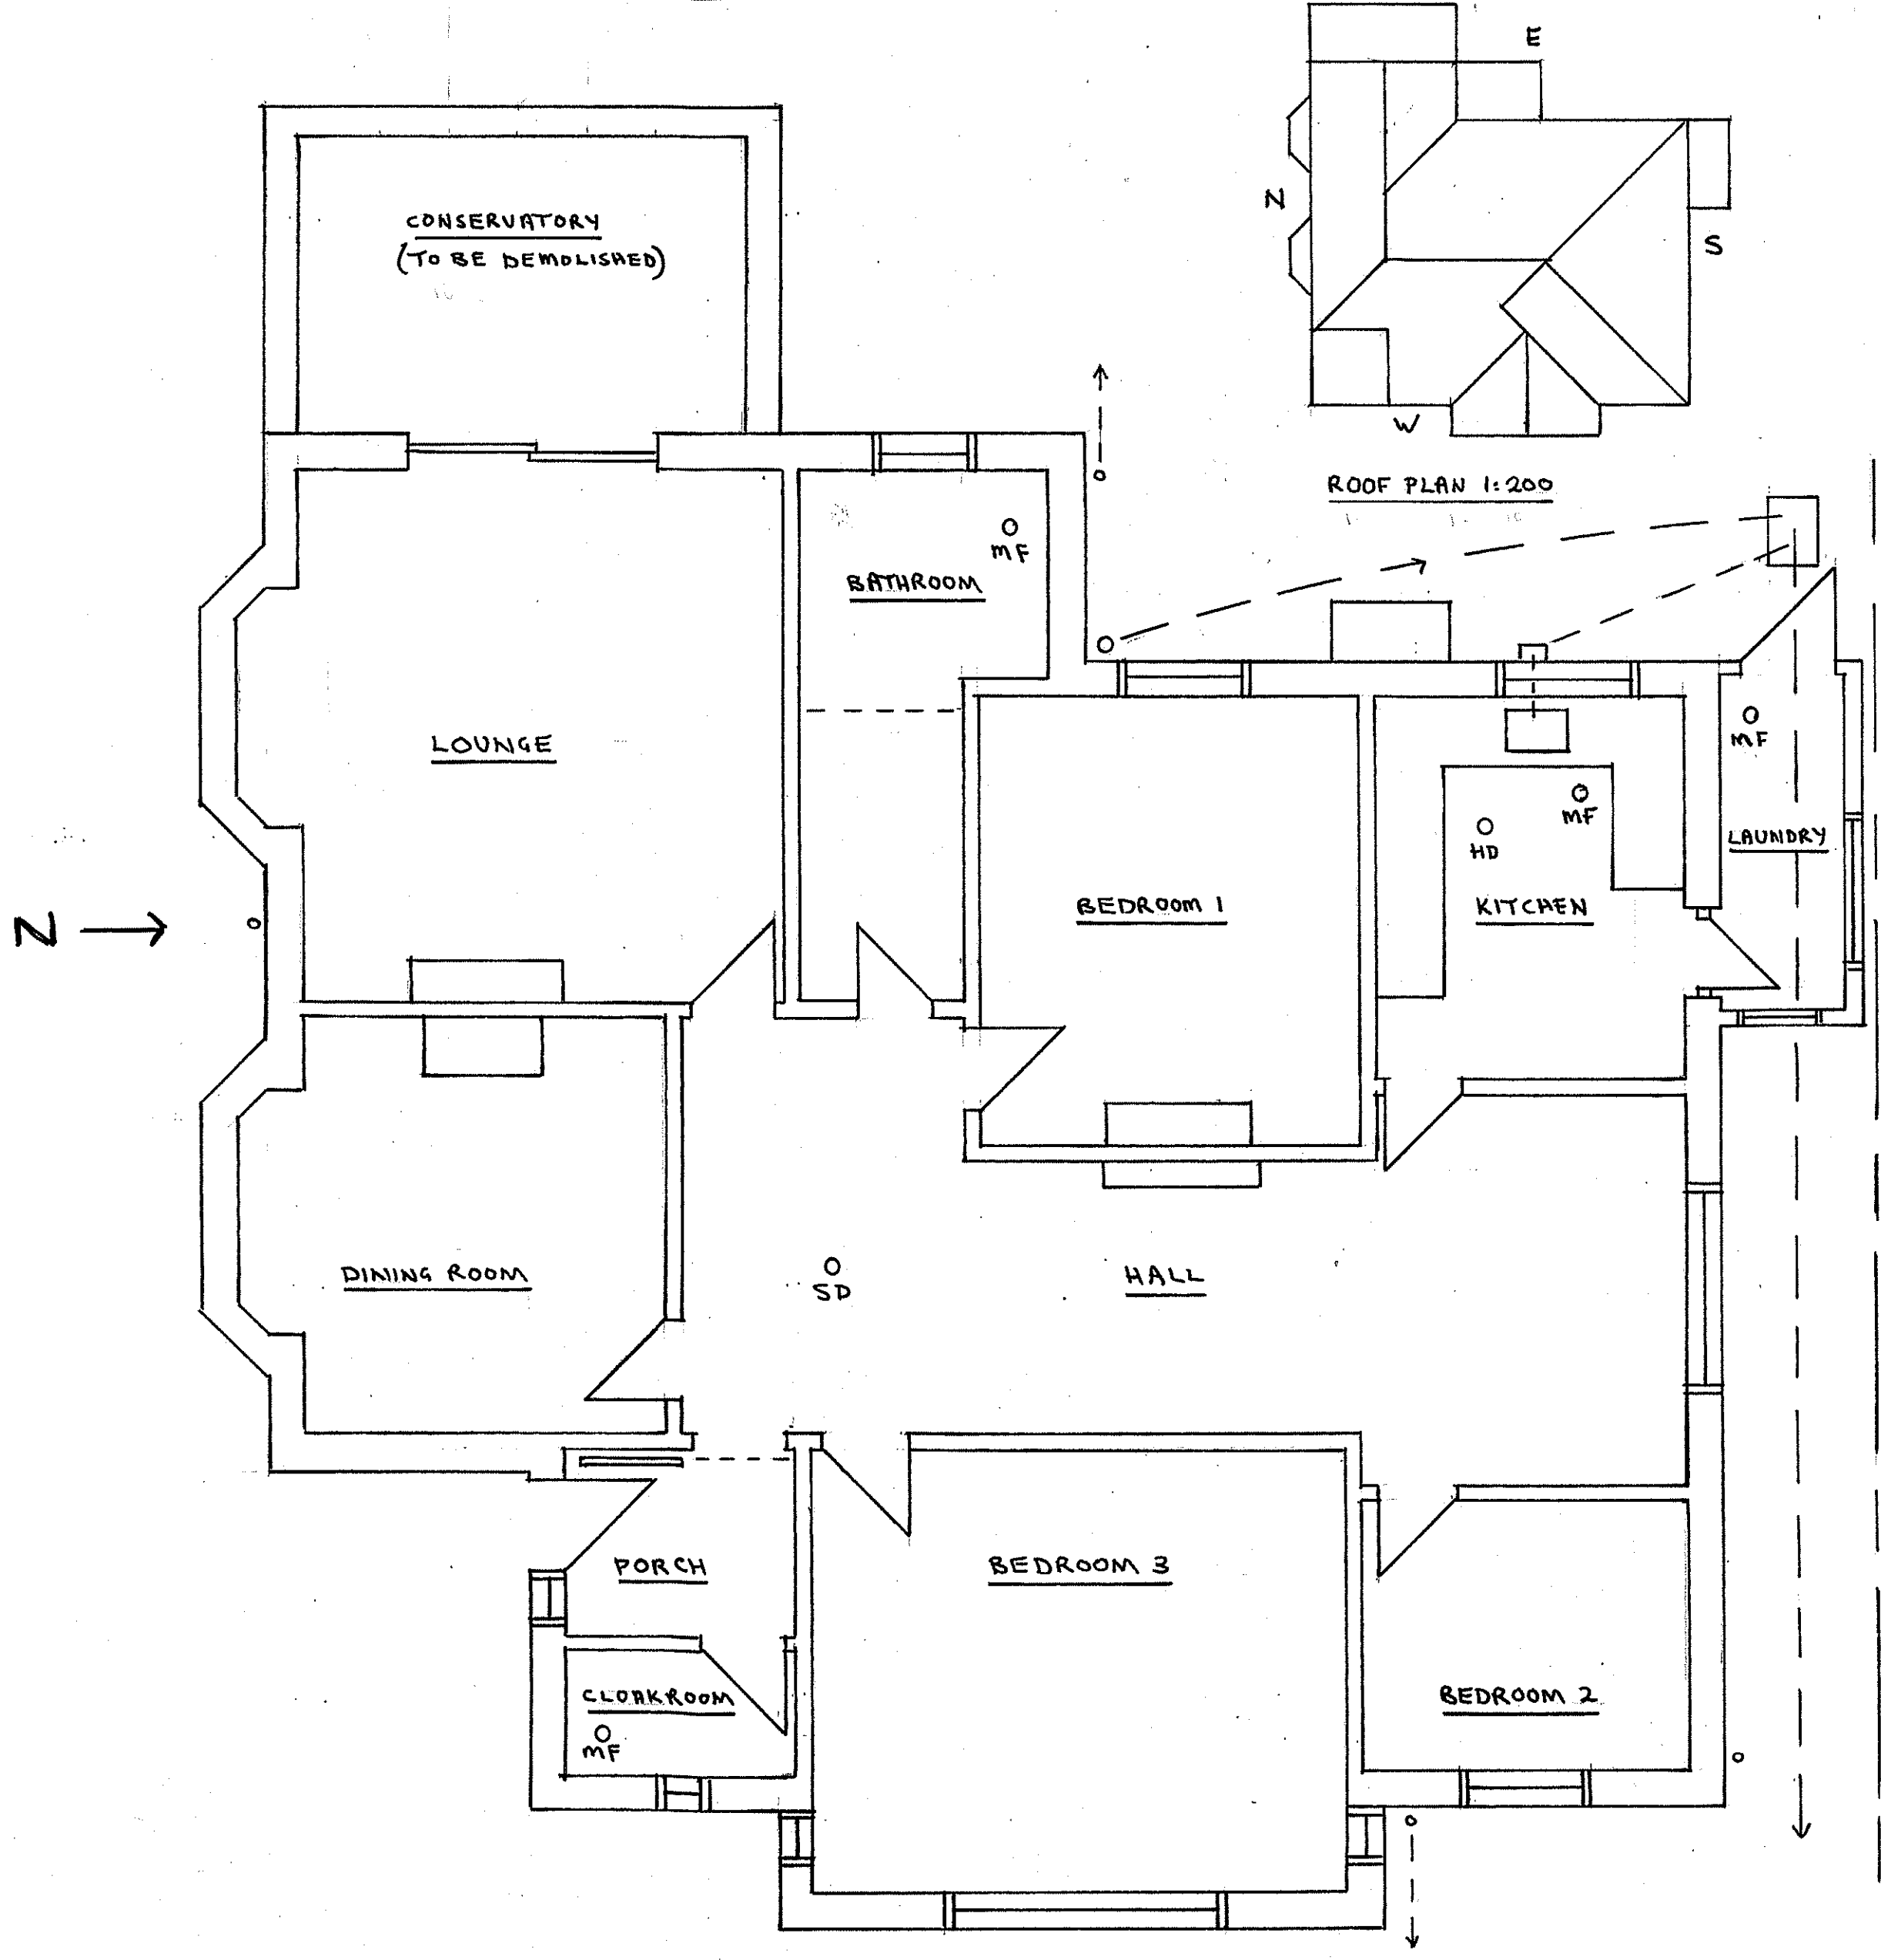


GROUND FLOOR PLAN 1:50 AT A1

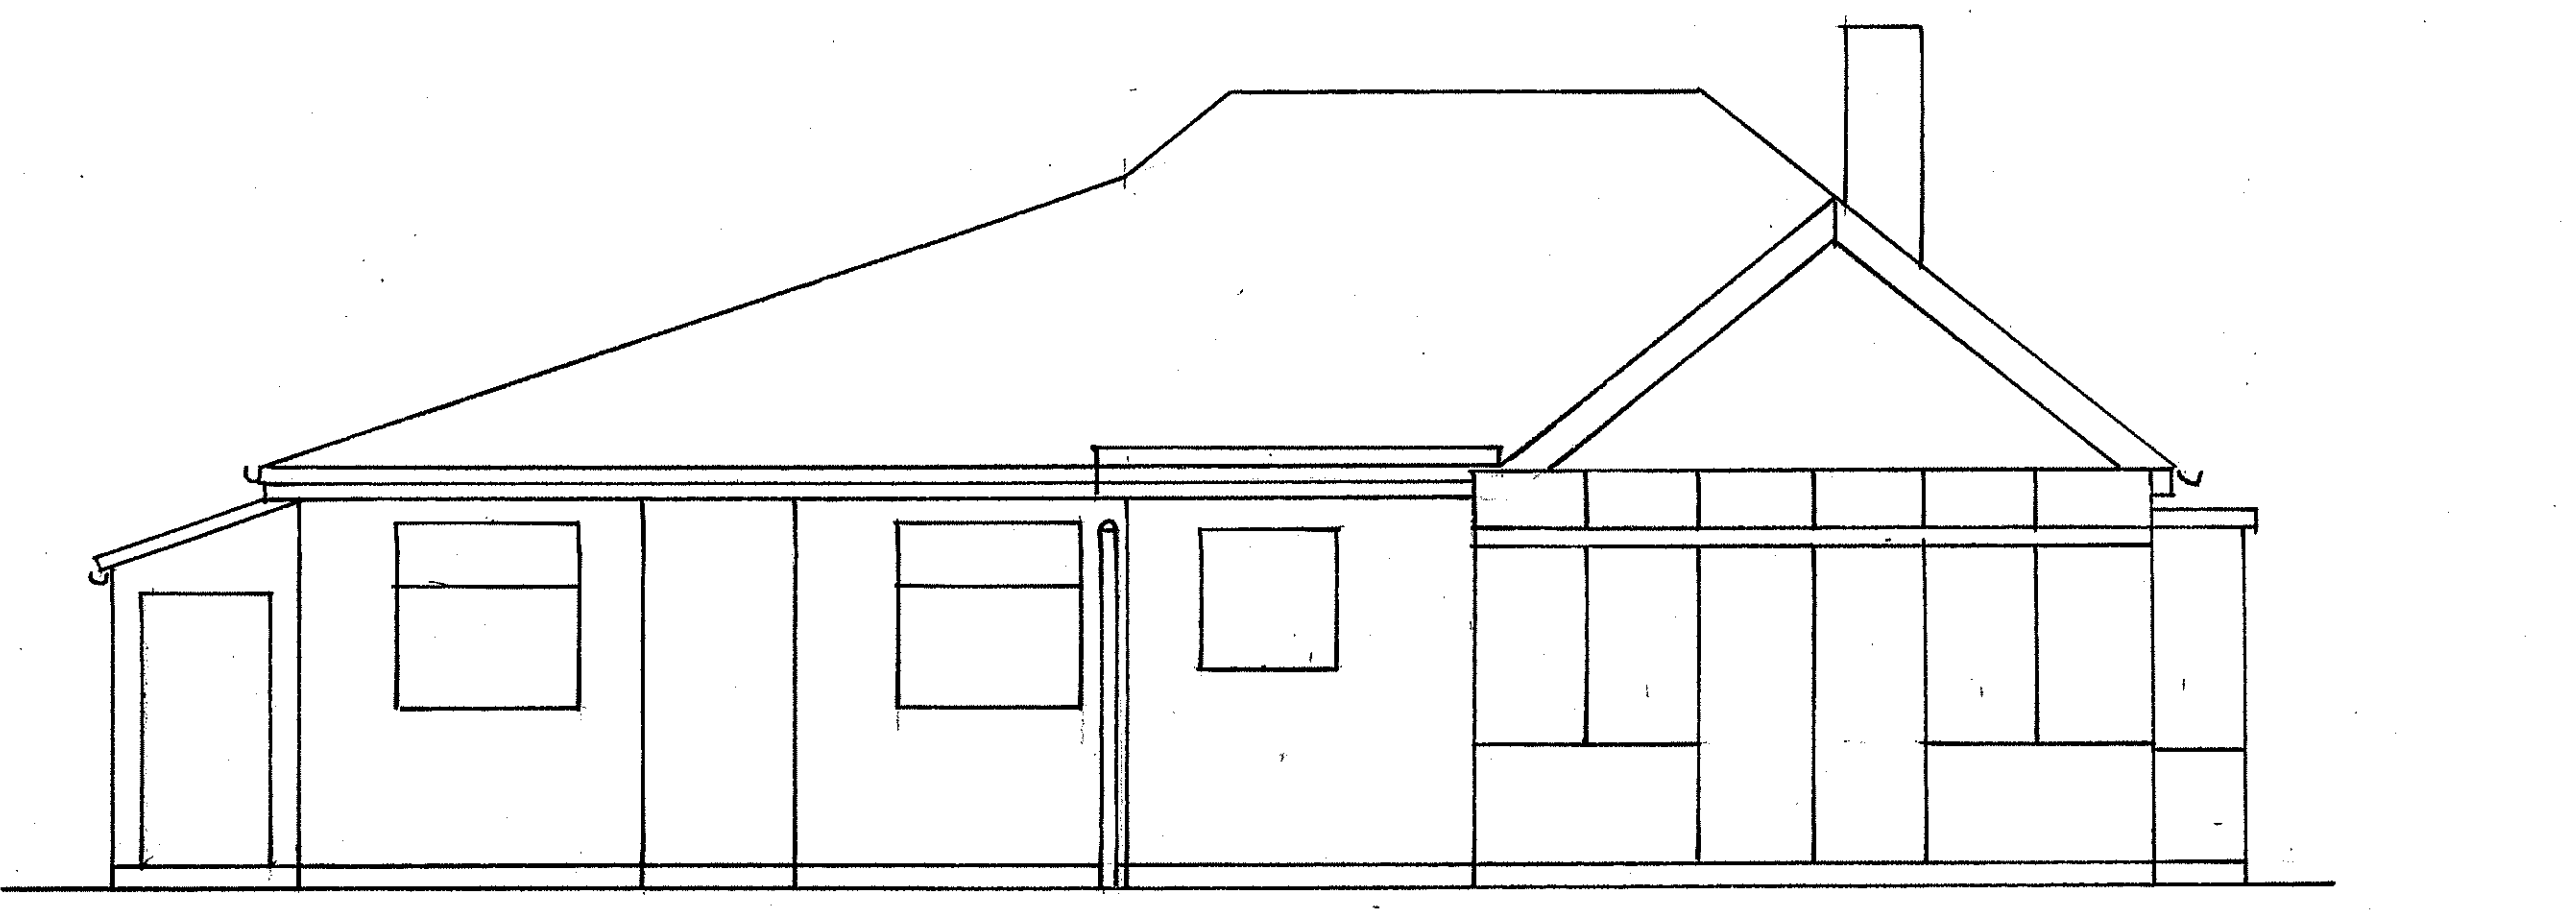

REAR ELEVATION (EAST) 1:50 AT A1

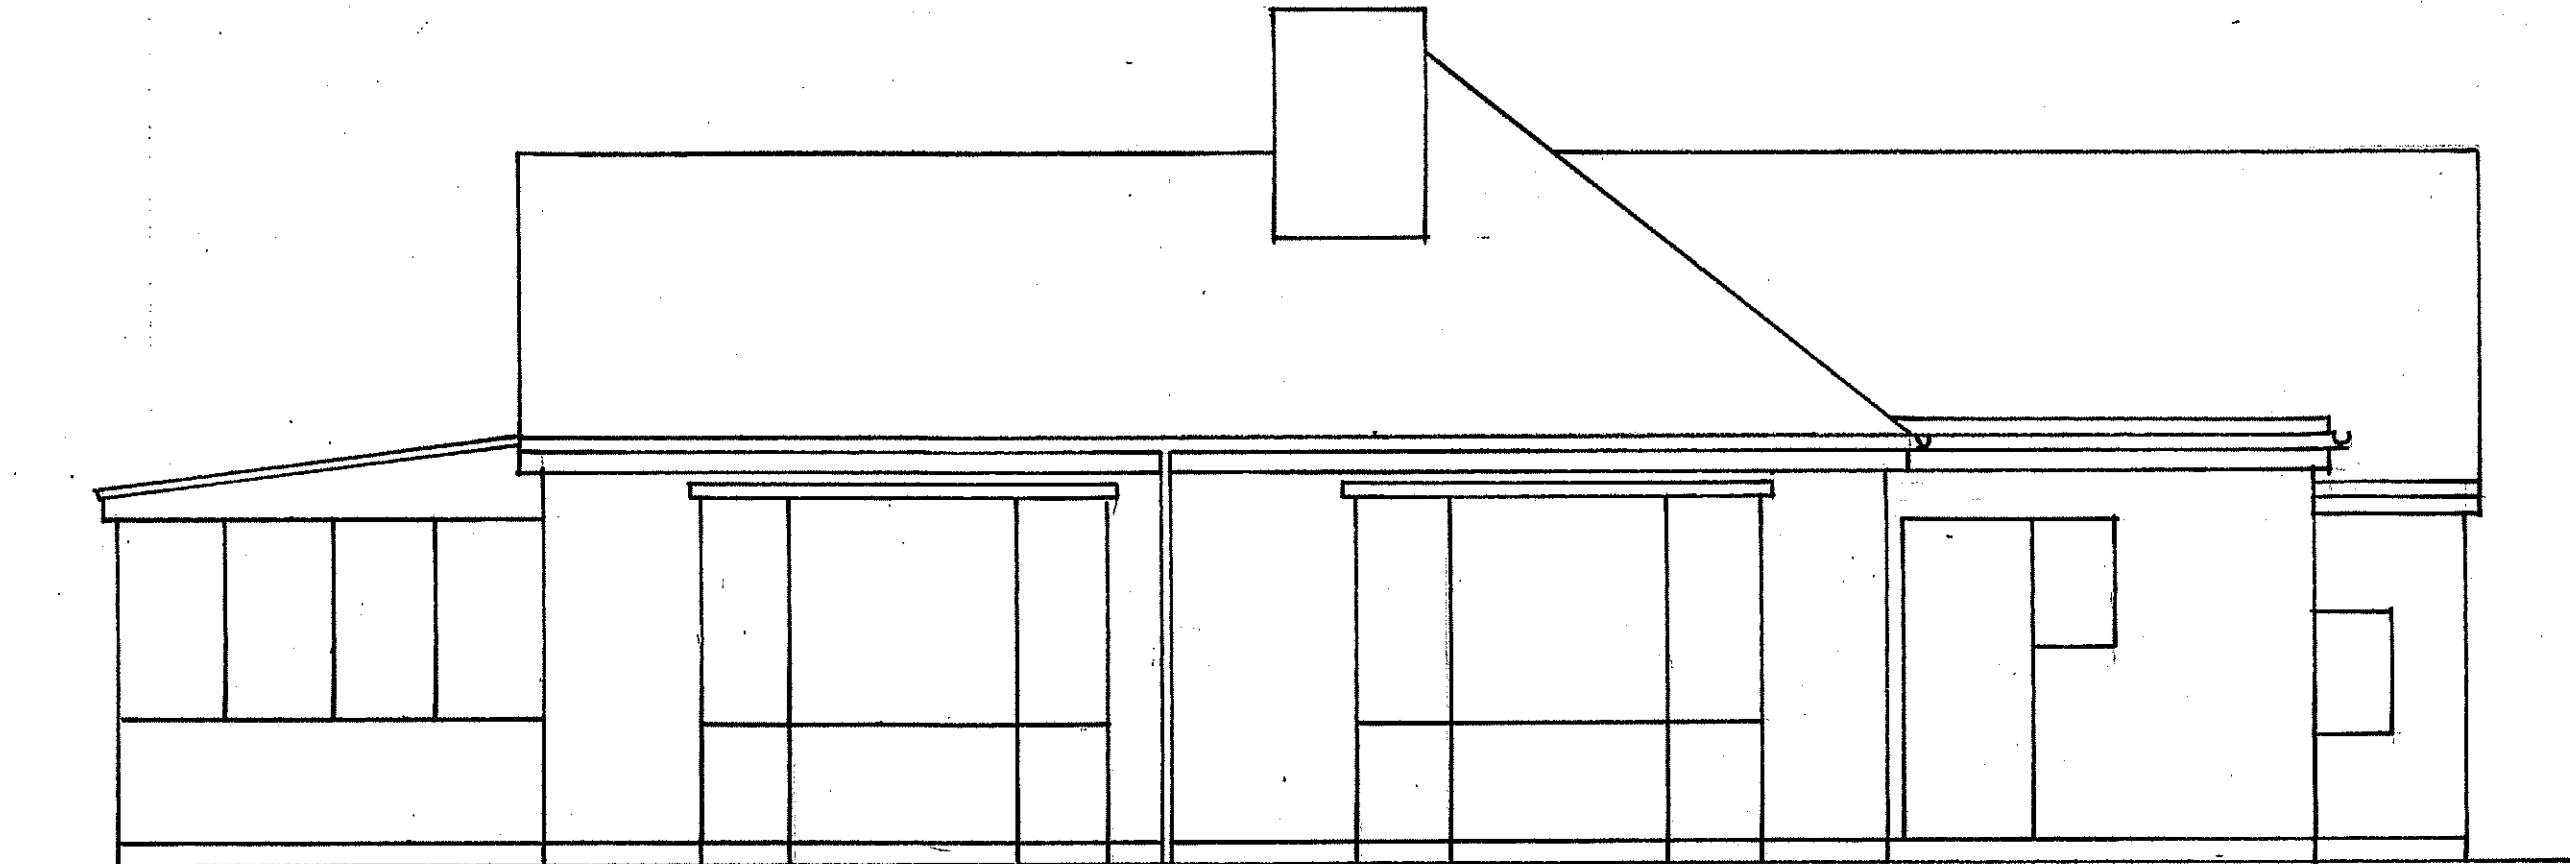

SIDE ELEVATION FROM 'CRANWOOD' (NORTH) 1:50 AT A1

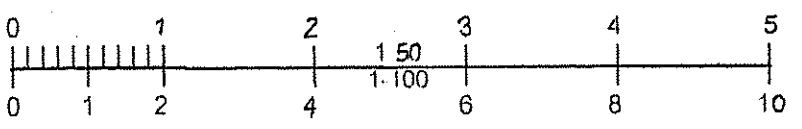

Tony Standing Designs					
Drawing for Domestic Extensions					
Title	EXISTING BUNGALOW AT MEADWAY, OLD SALTS FARM ROAD, LANCING, BN15 8SD				
Client	MR. O. STROTTON				
Drawn By:	T.S.	Drawing	C1234-1	Scale	AS SHOWN
Date:	FEB. 2026	Revision	X B		
Mr A J S Standing 4 Coombe Road, Steyning BN44 3LF		Phone: 01903 814151 / 07595 277995			