




All work to comply with building regulations and planning consent.
Workmanship and materials to comply with British standards and code of practice.
Scaled dimensions are approximate, take exact dimensions from site.
This drawing was prepared for local authority approval and not as a working drawing.
LOCAL AUTHORITY MAY SCALE THE DRAWING
Any deviation from the drawing to be agreed with the local authority.
Any queries to be agreed prior to construction.
See separate details for Structural engineers calculations

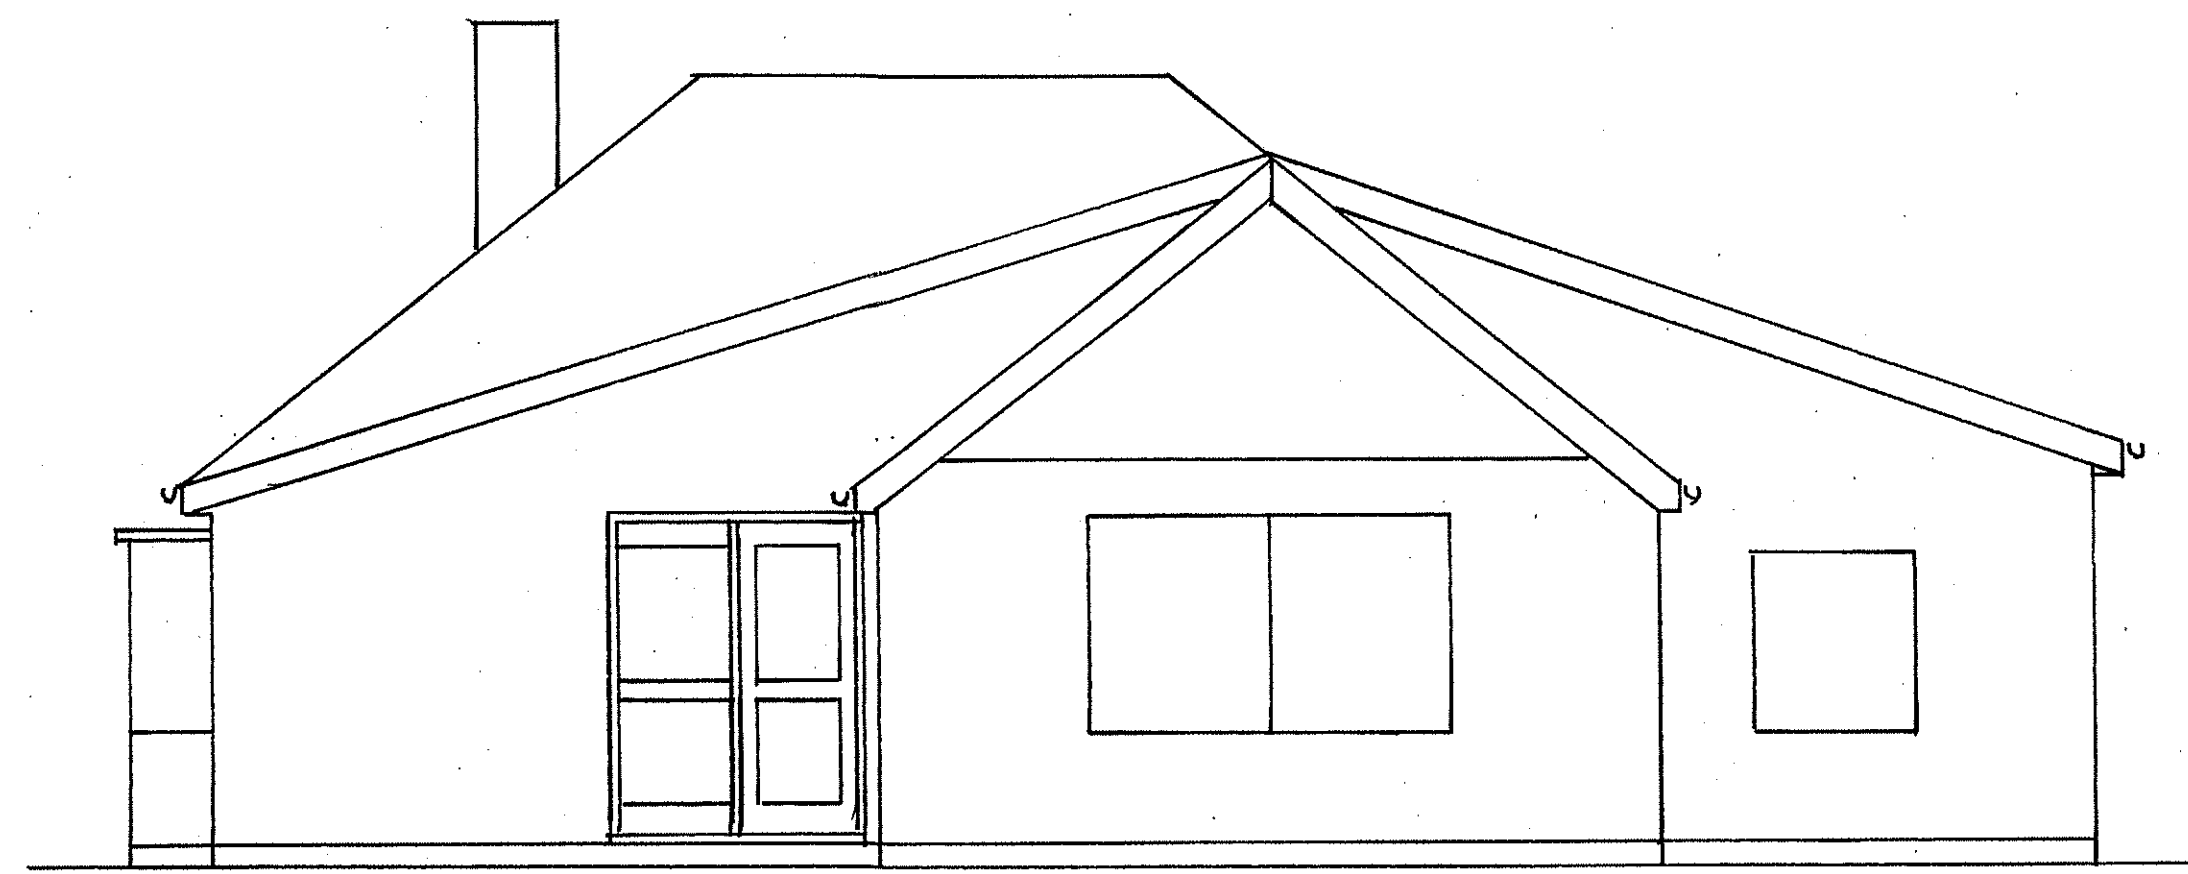


FRONT ELEVATION (WEST) 1:50 AT A1

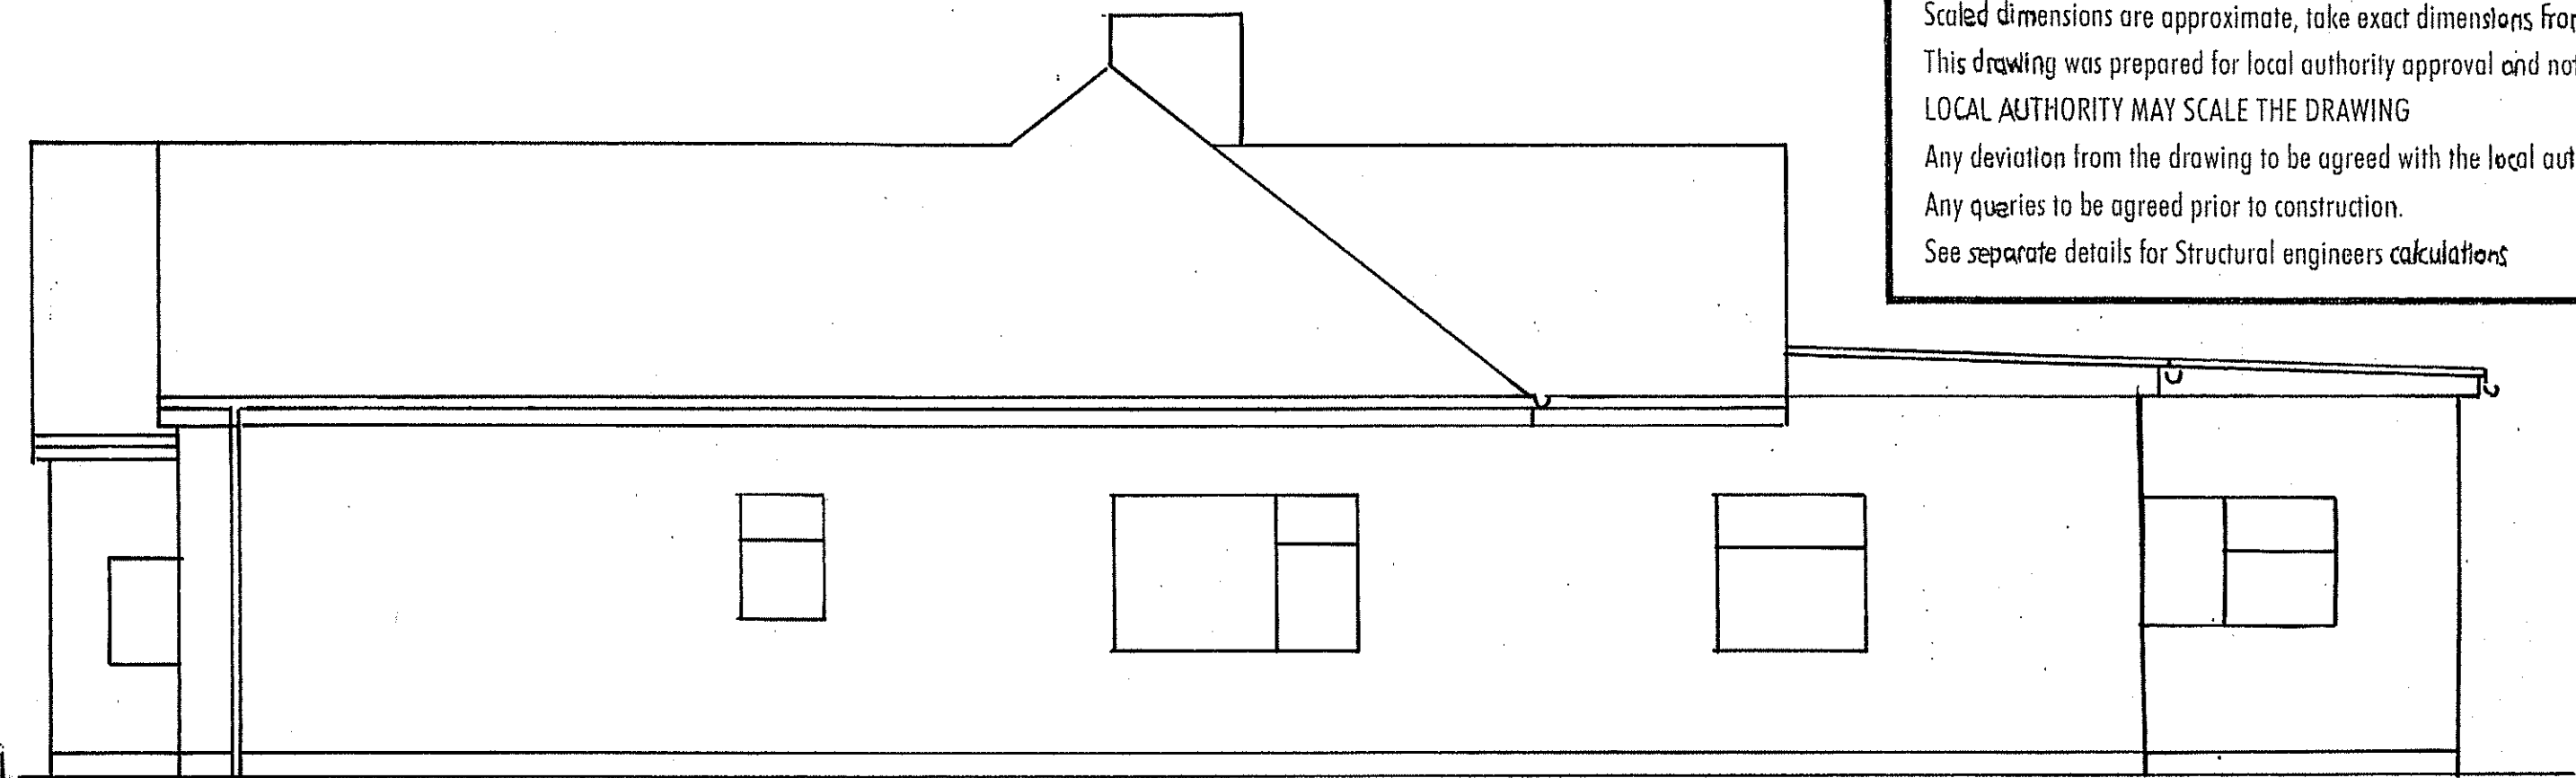


SIDE FROM 'CONISTON' (SOUTH) 1:50 AT A1

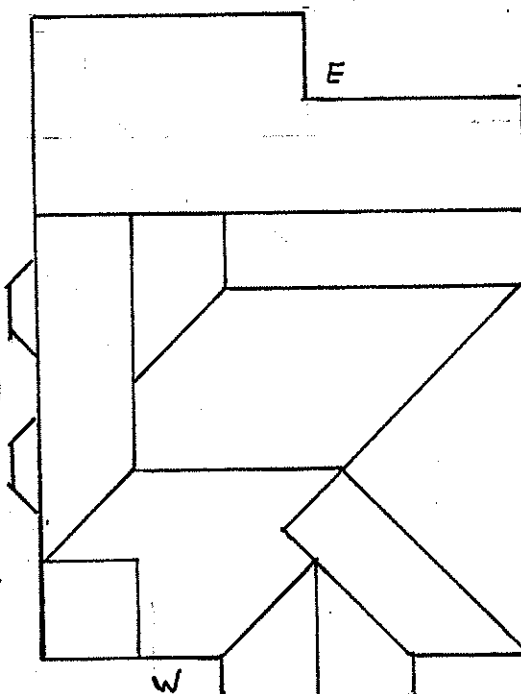


ROOF PLAN 1:200

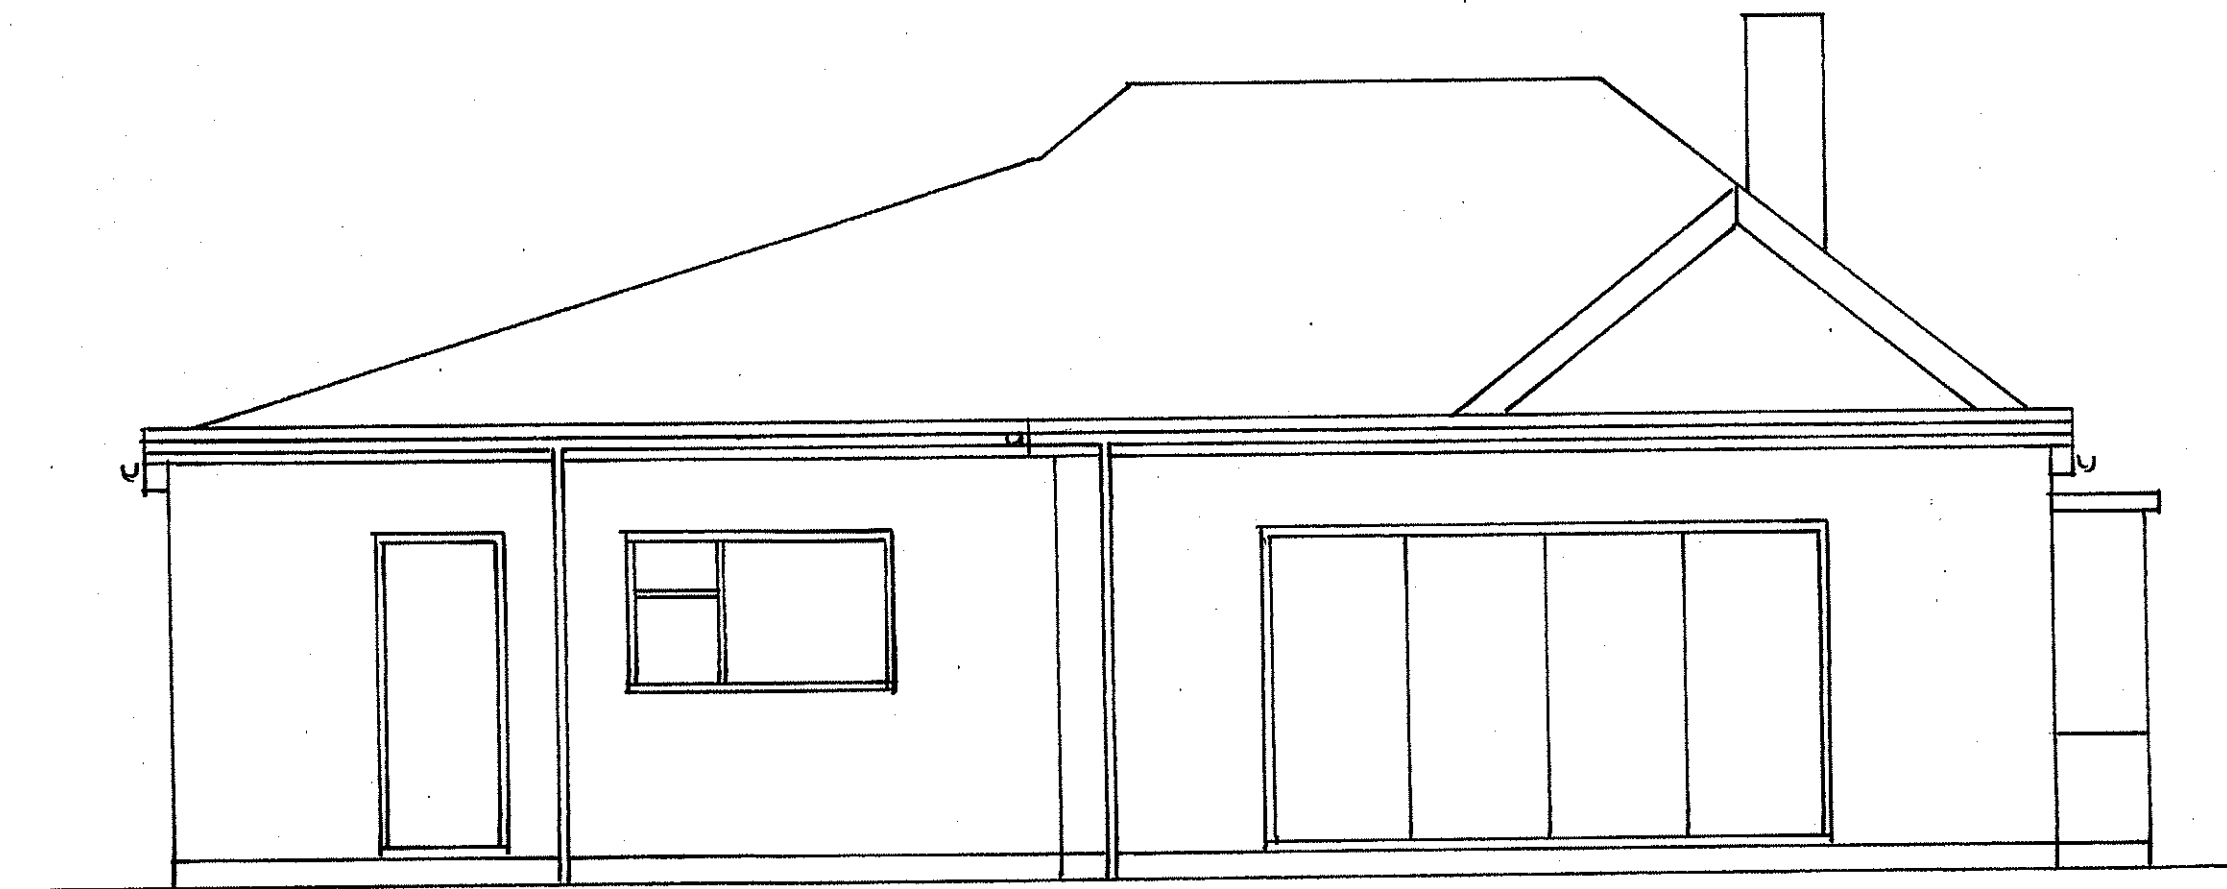


REAR ELEVATION (EAST) 1:50 AT A1

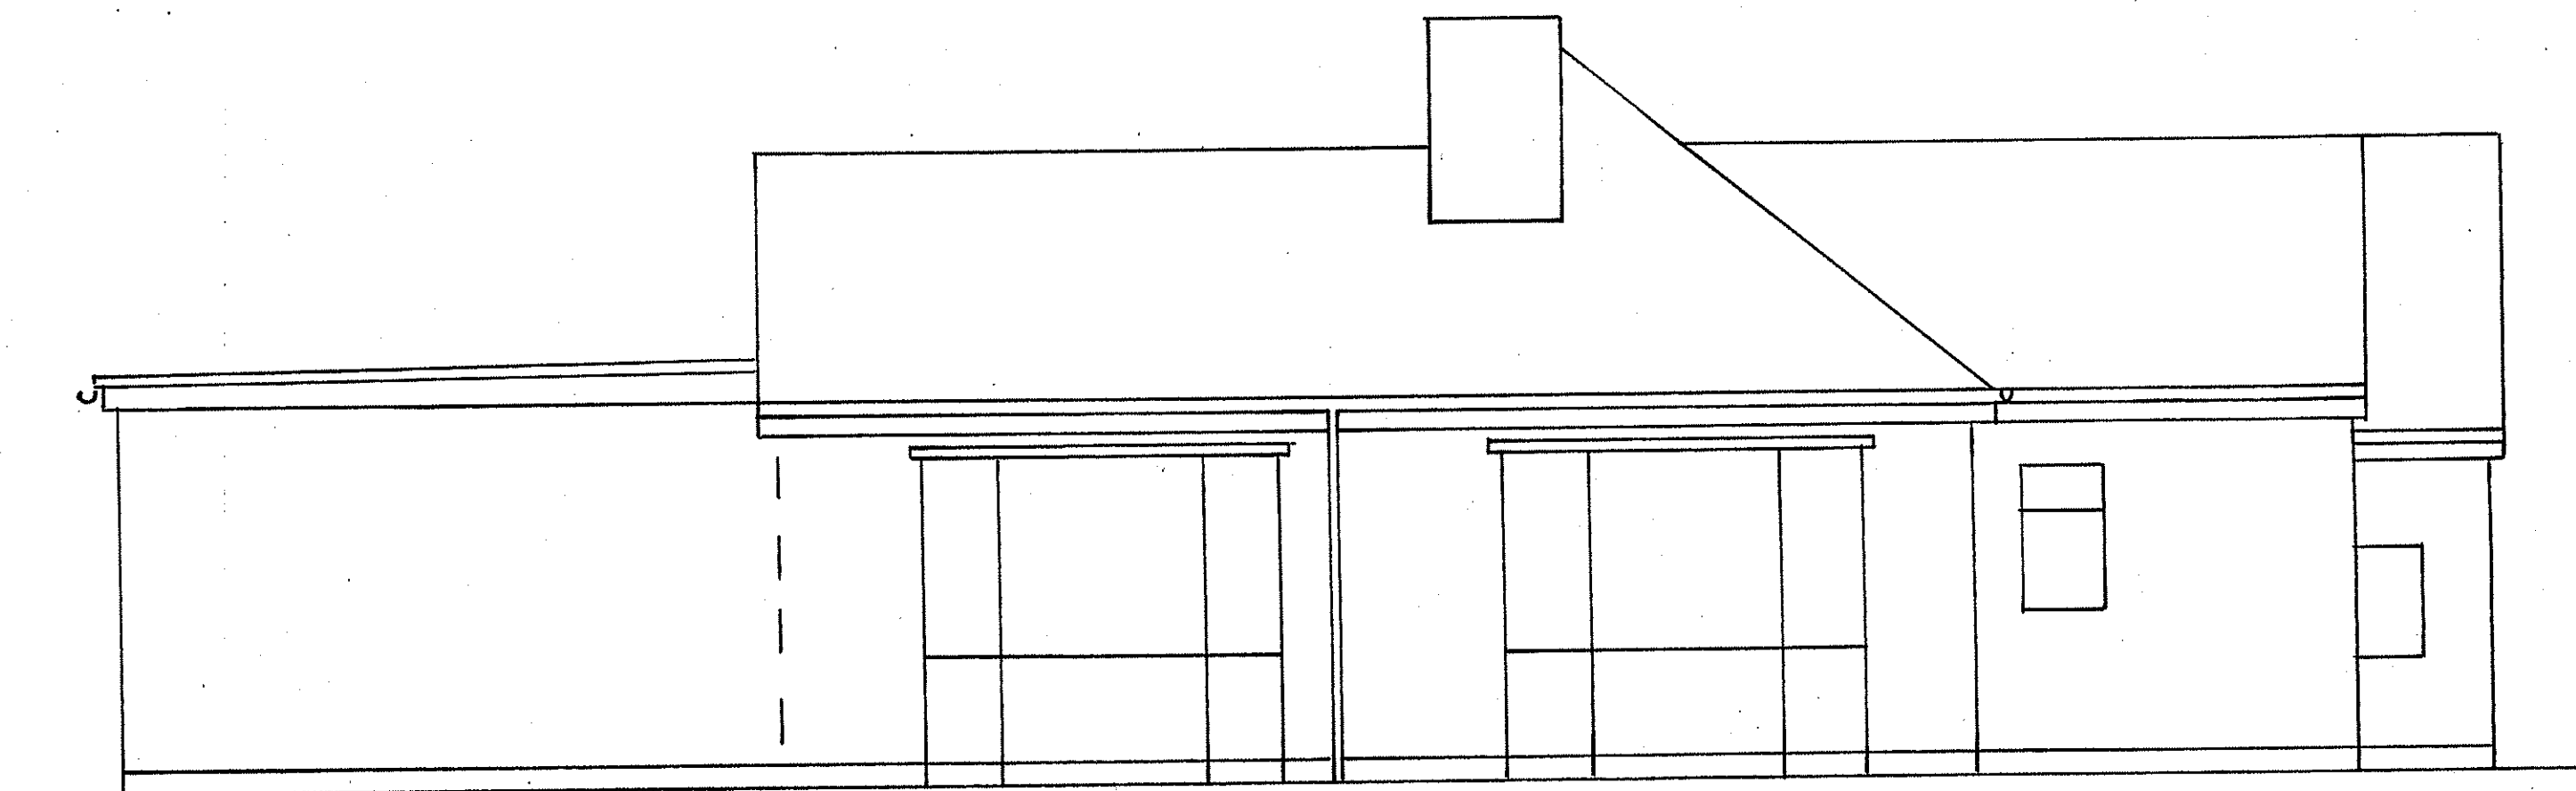

SIDE ELEVATION FROM 'CRANWOOD' (NORTH) 1:50 AT A1

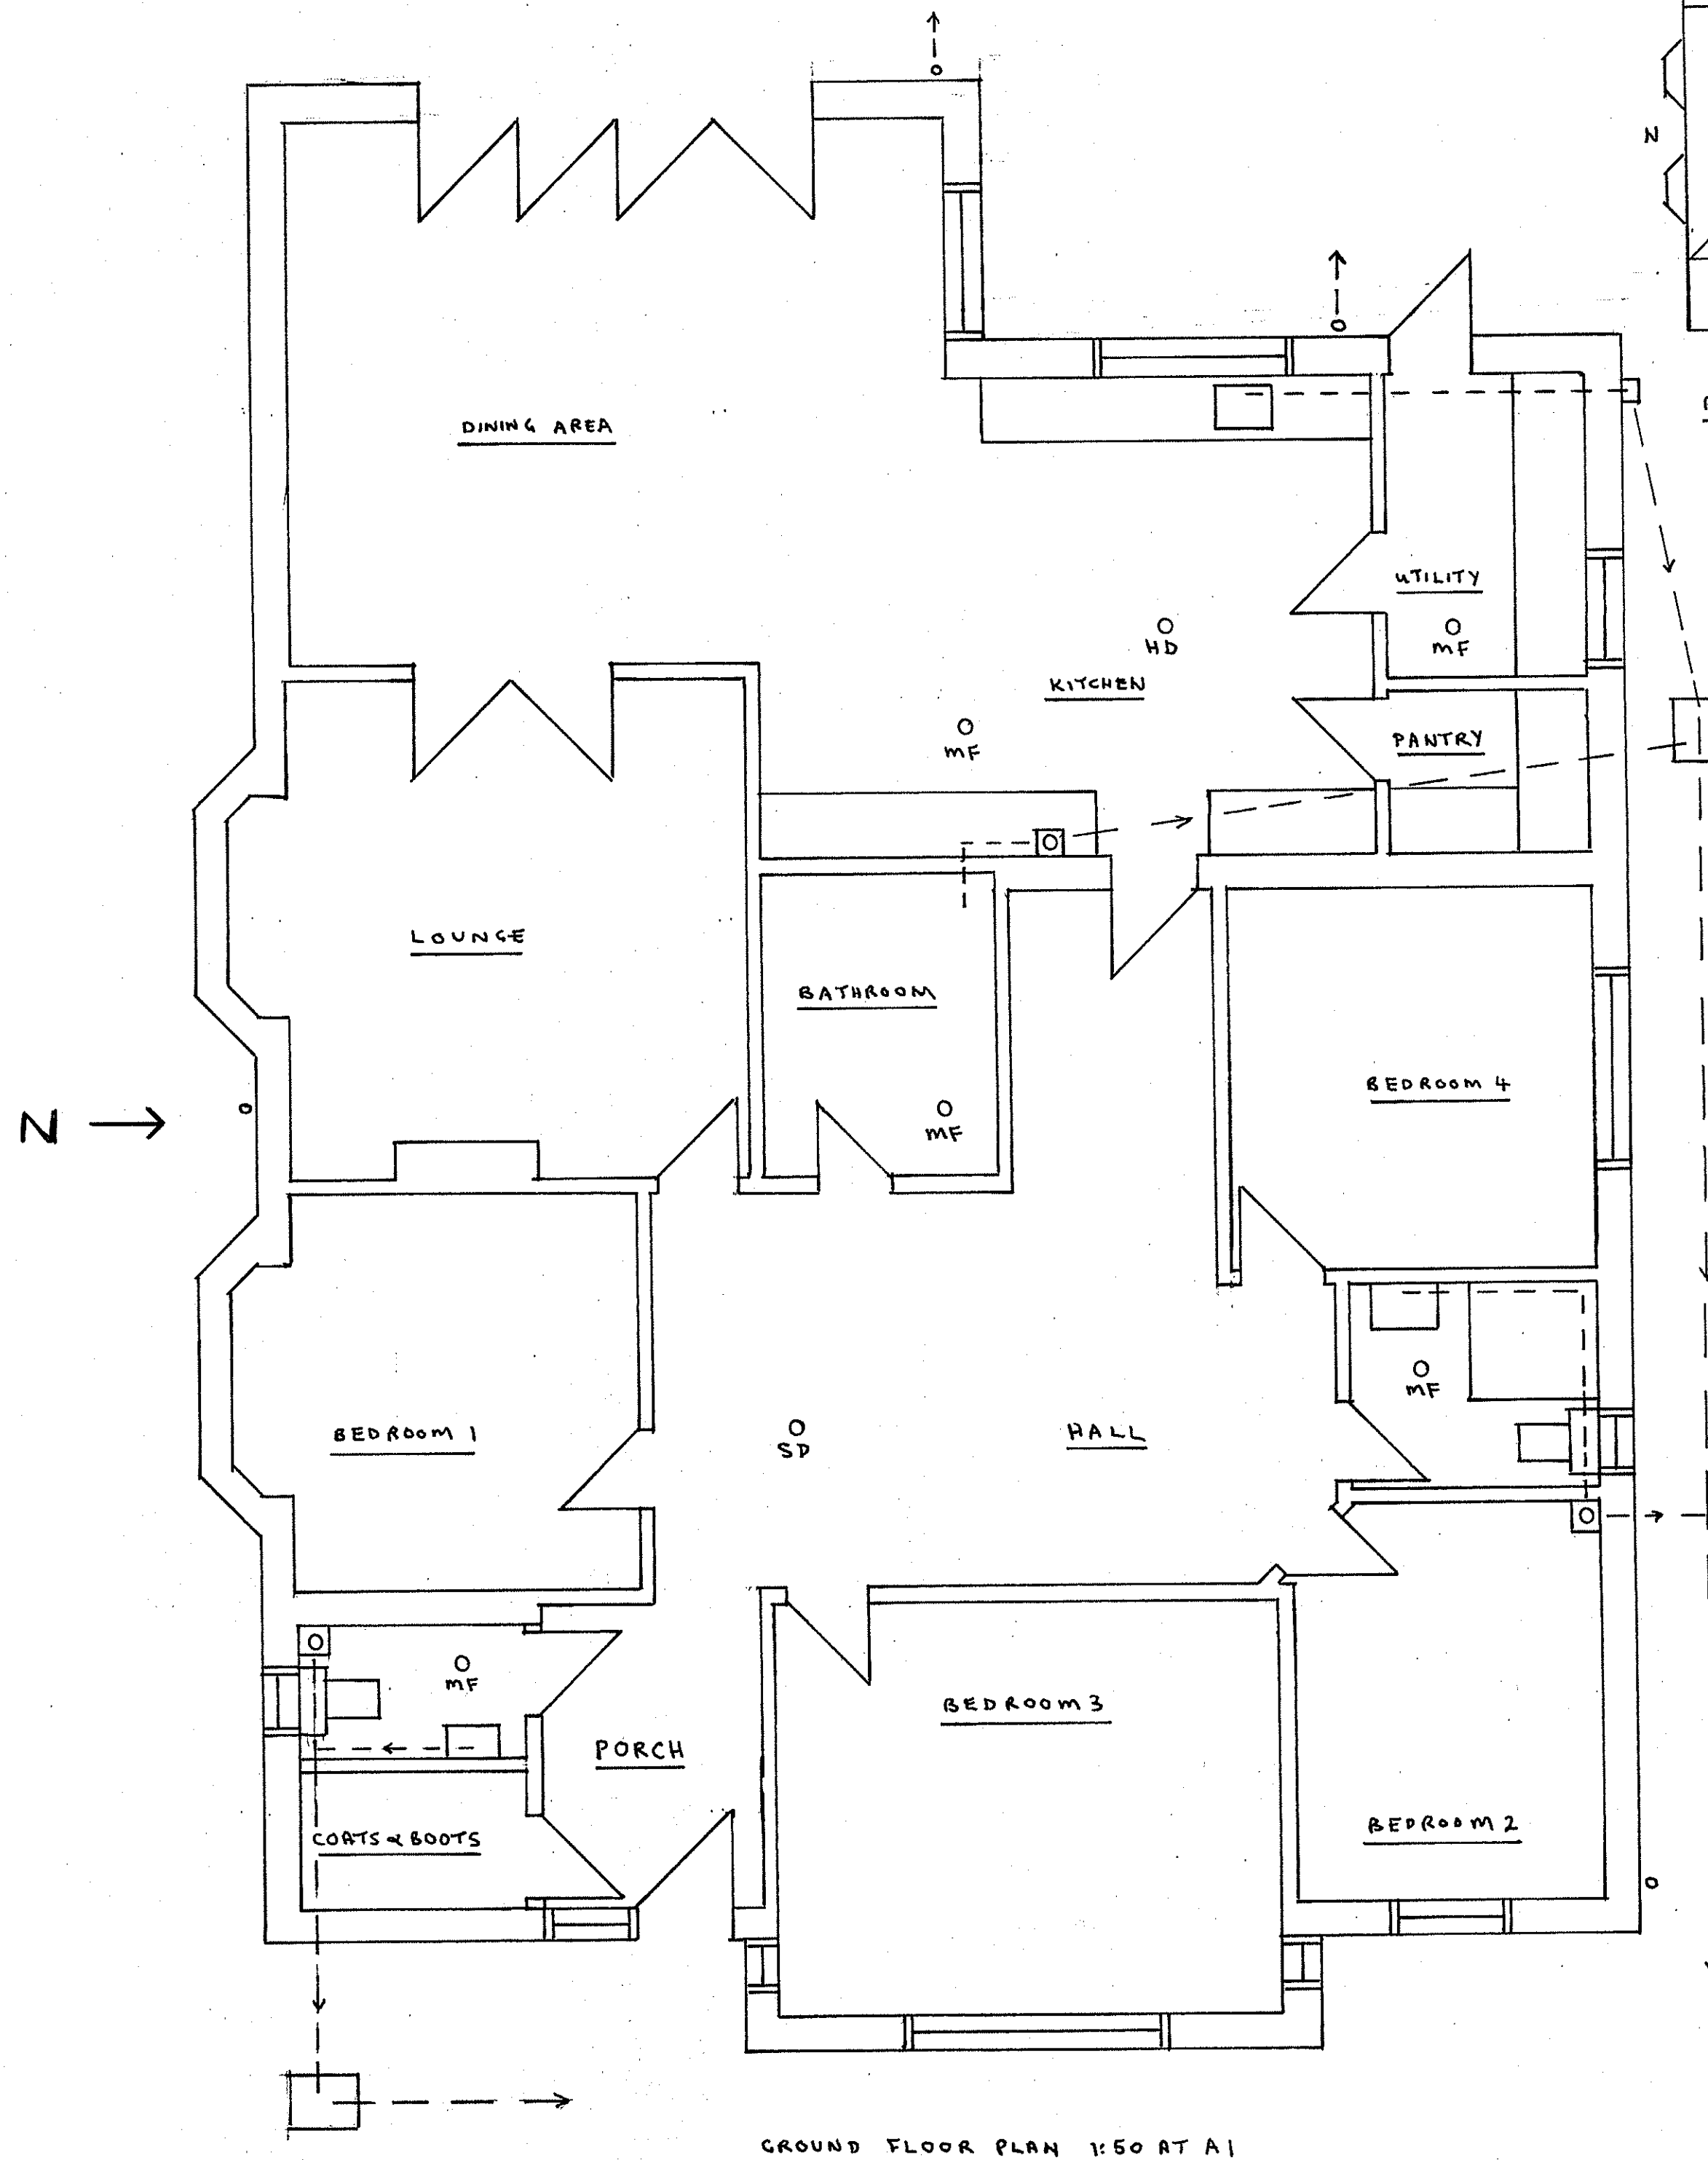

GROUND FLOOR PLAN 1:50 AT A1

 

Tony Standing Designs					
Drawing for Domestic Extensions					
Title	PROPOSED REAR EXTENSION & ALTERATIONS AT				
	MEADWAY, OLD SALTS FARM ROAD, LANCING. BN15 8SD				
Client	MR. A. STROTTON.				
Drawn By:	TS	Drawing	C1234-2E	Scale	AS SHOWN
Date	AUG 2024	Revision			
Mr A J Standing		Phone: 01903 814151 / 07595 277995			
4 Coombe Road,					
Steyning BN44 3LF					