




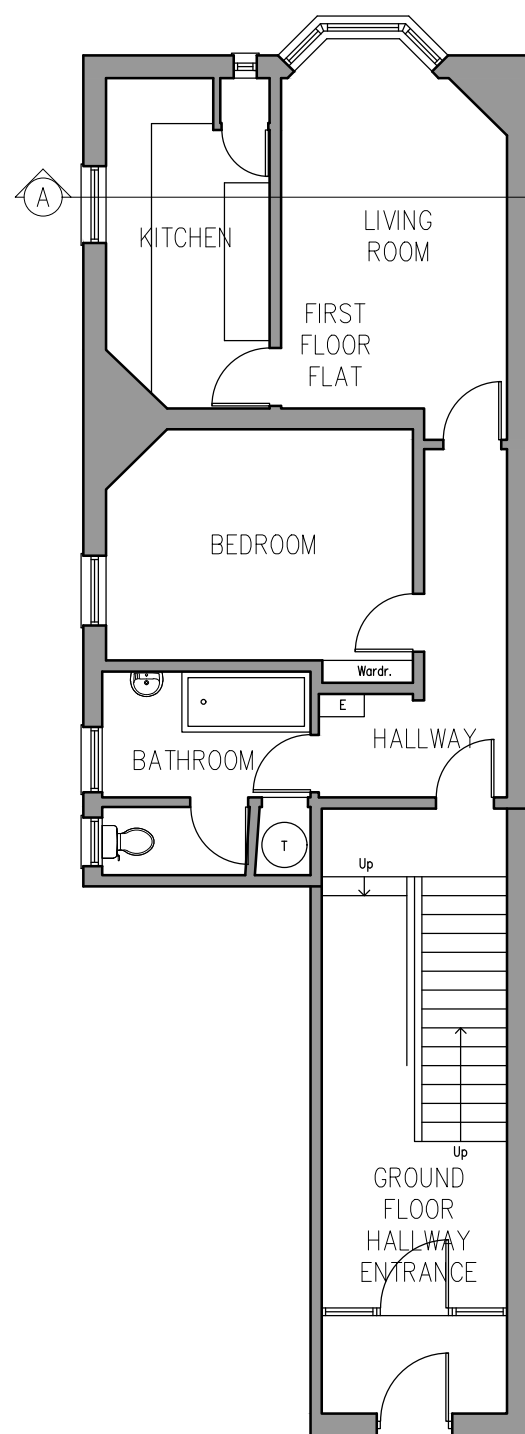

EXISTING FIRST FLOOR PLAN


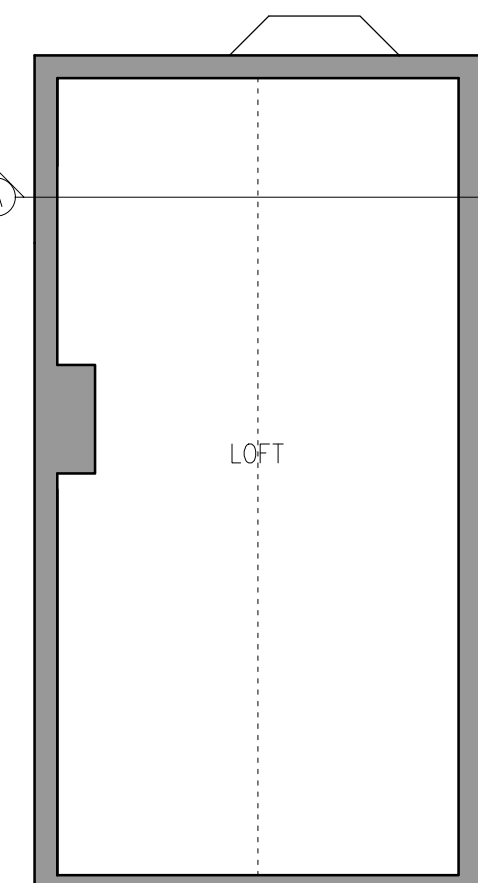


EXISTING LOFT PLAN

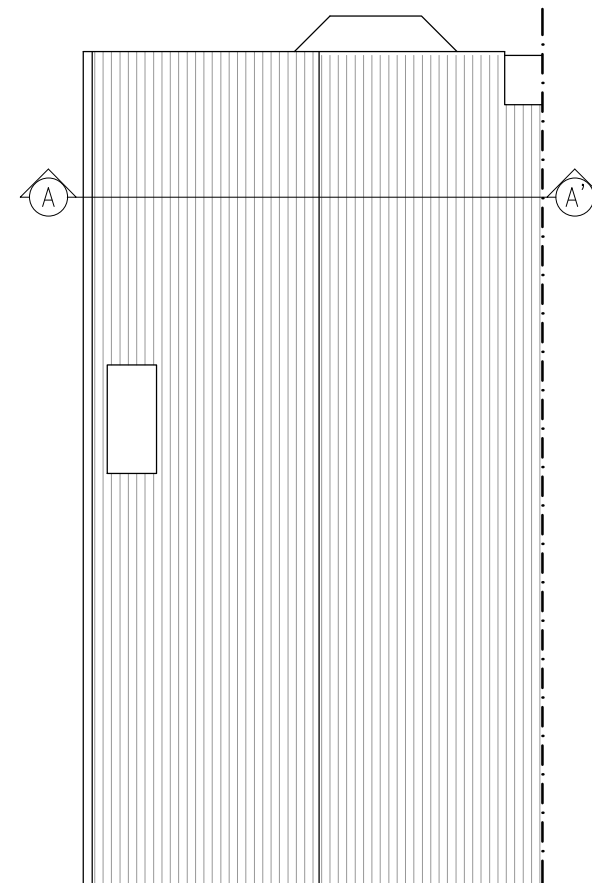

EXISTING ROOF PLAN

Scale 1:100

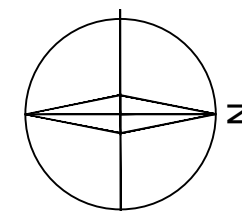 

All dimensions must be checked on site and not scaled from this drawing, apart from by Local Authority.

No work is to be commenced until full Planning Permission/ Building Regulations have been approved and any conditions discharged. Any work started prior to approval is entirely at clients/ contractors risk.

The contractor is responsible for taking and checking all levels, dimensions etc, prior to ordering materials and starting work. Any discrepancies are to be reported back to Coastline Architects prior of commencement of works.

Drawings have been produced for Planning Permission/ Building Regulations submissions only and do not constitute full working drawings.

Rev.	Date	Description
		
Contact 01903 357 047 info@coastlinearchitects.com www.coastlinearchitects.com		

client	Miss A. Laukova		
site address	FLAT 4, 143 HEENE ROAD WORTHING, BN11 4NY		
project title	Proposed loft conversion.		
drawing title	EXISTING FLOOR PLANS		
status	PLANNING		
date	18th Aug 2026	drawn by	EL
scale	1:100 @ A3		
drawing no.	A-E-101		