



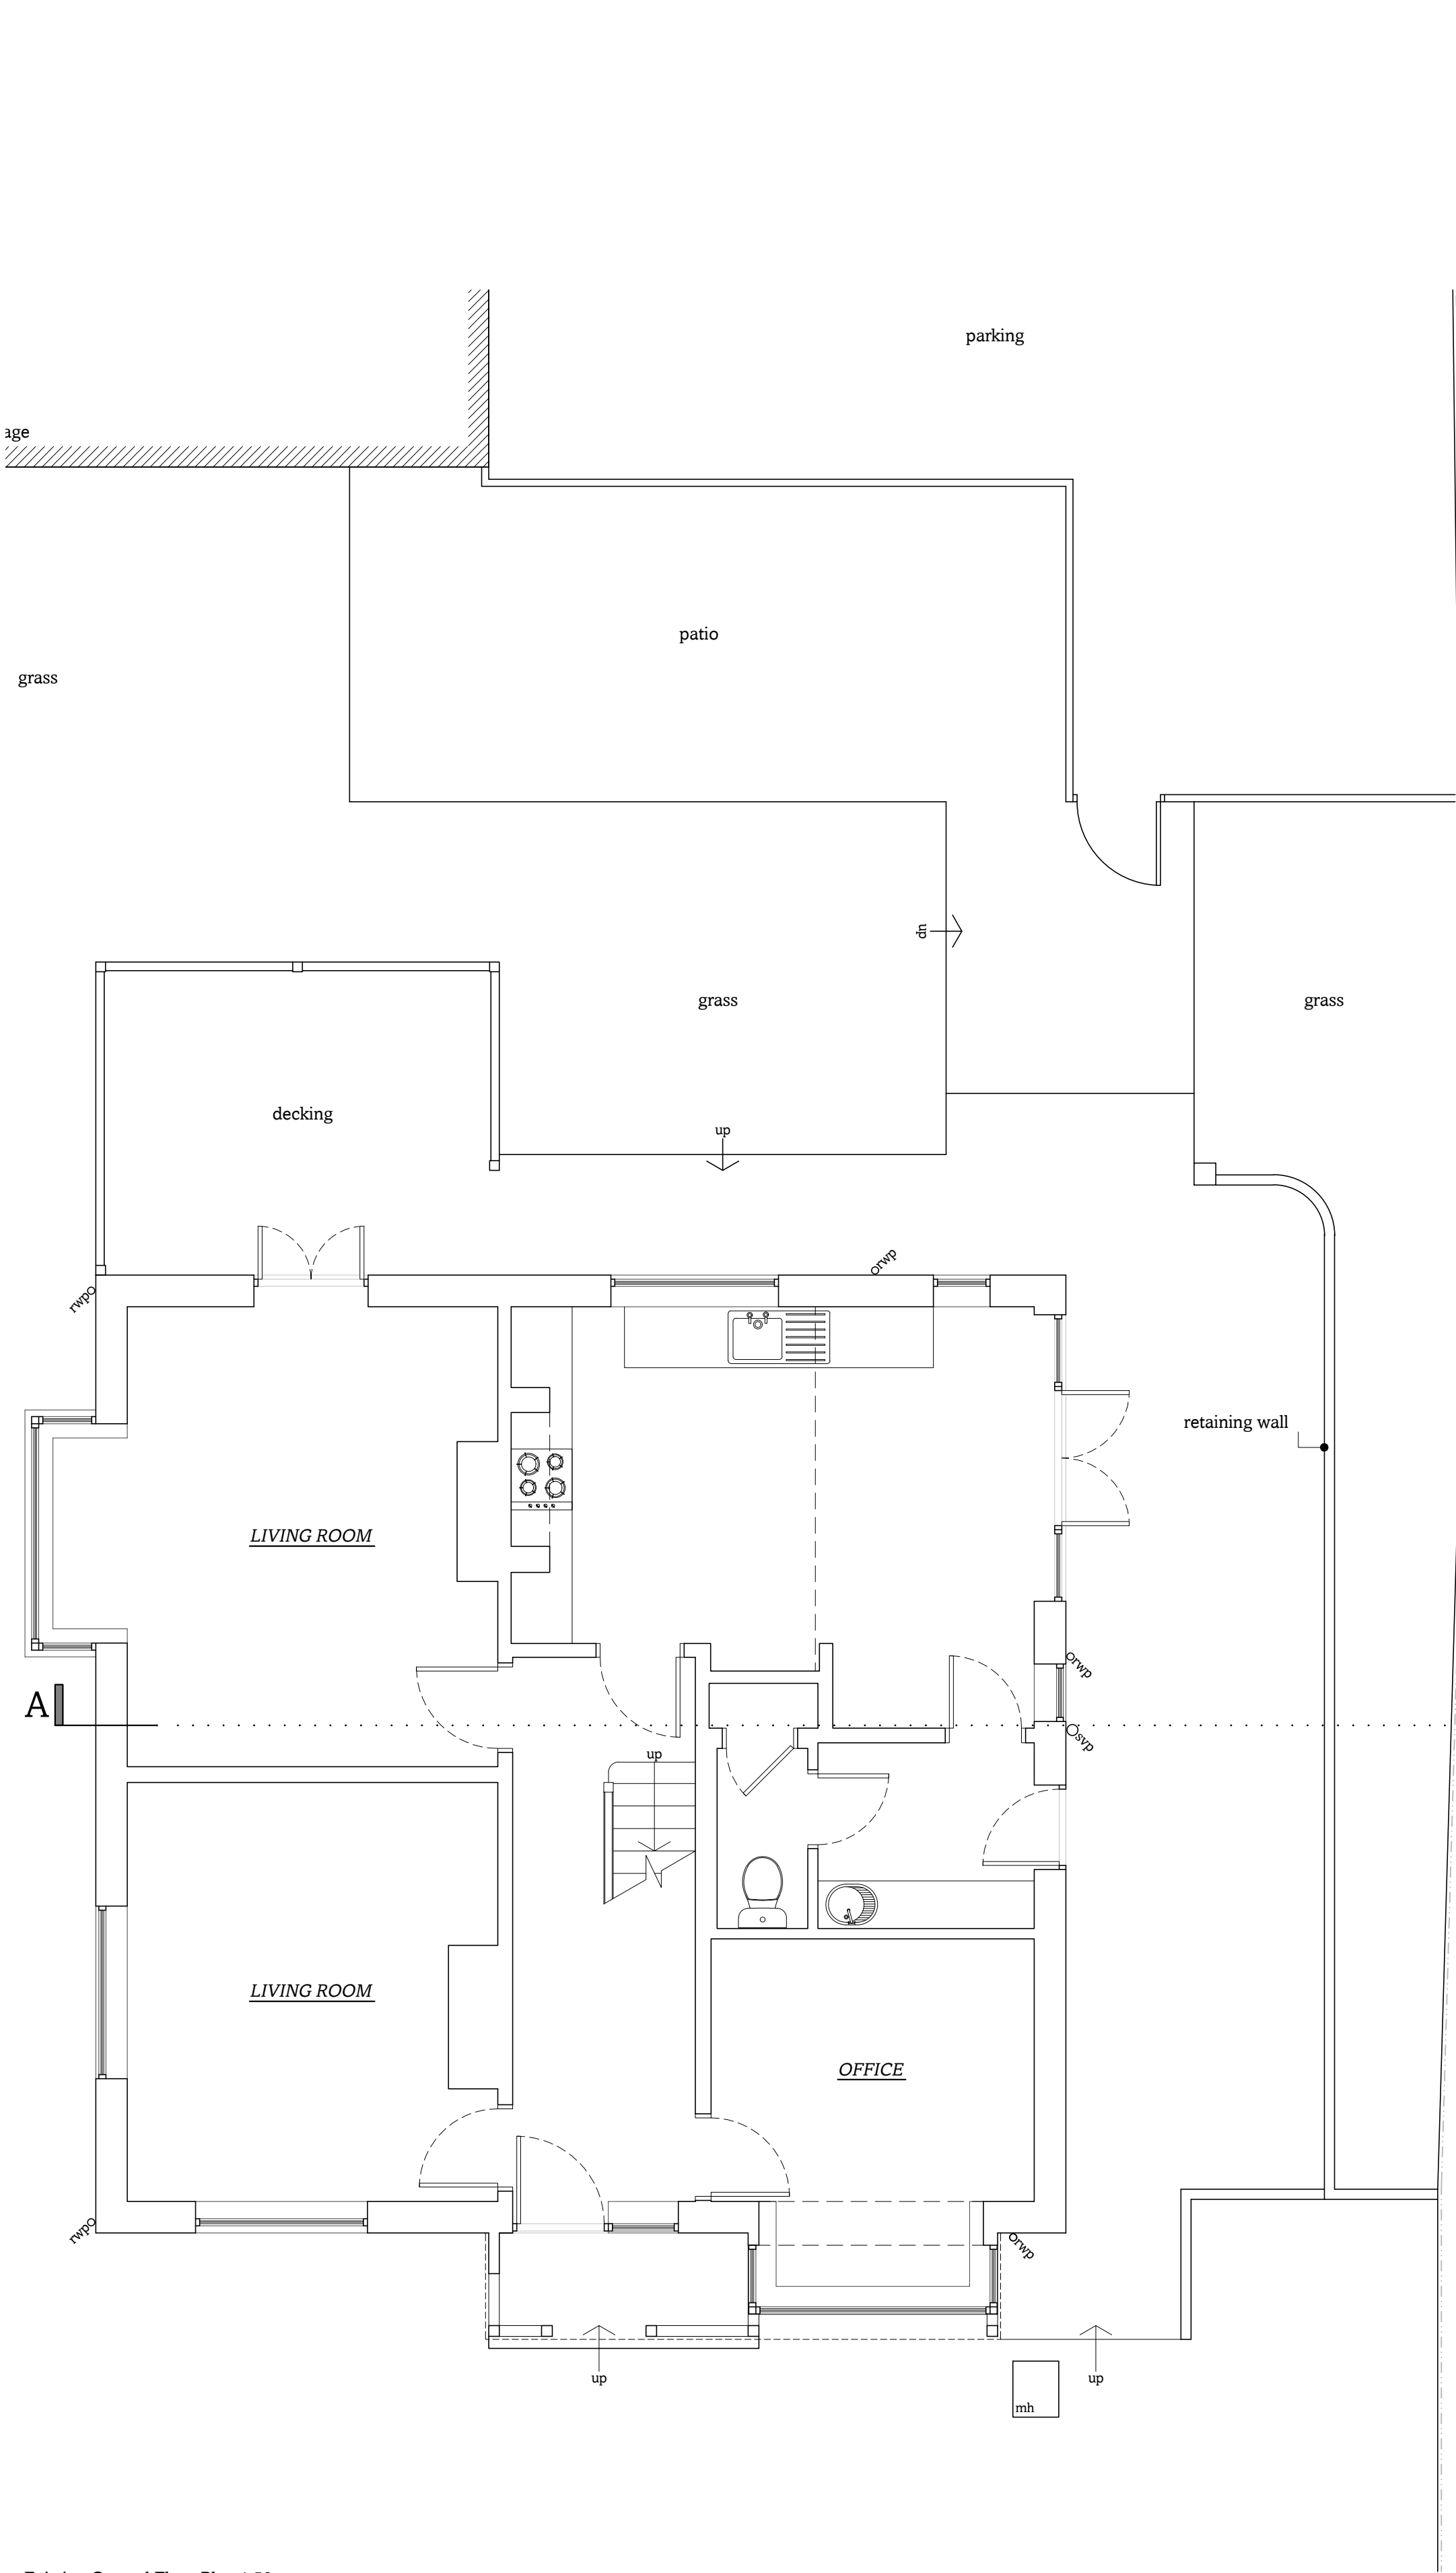


Existing Ground Floor Plan 1:50



Existing Section A-A 1:50

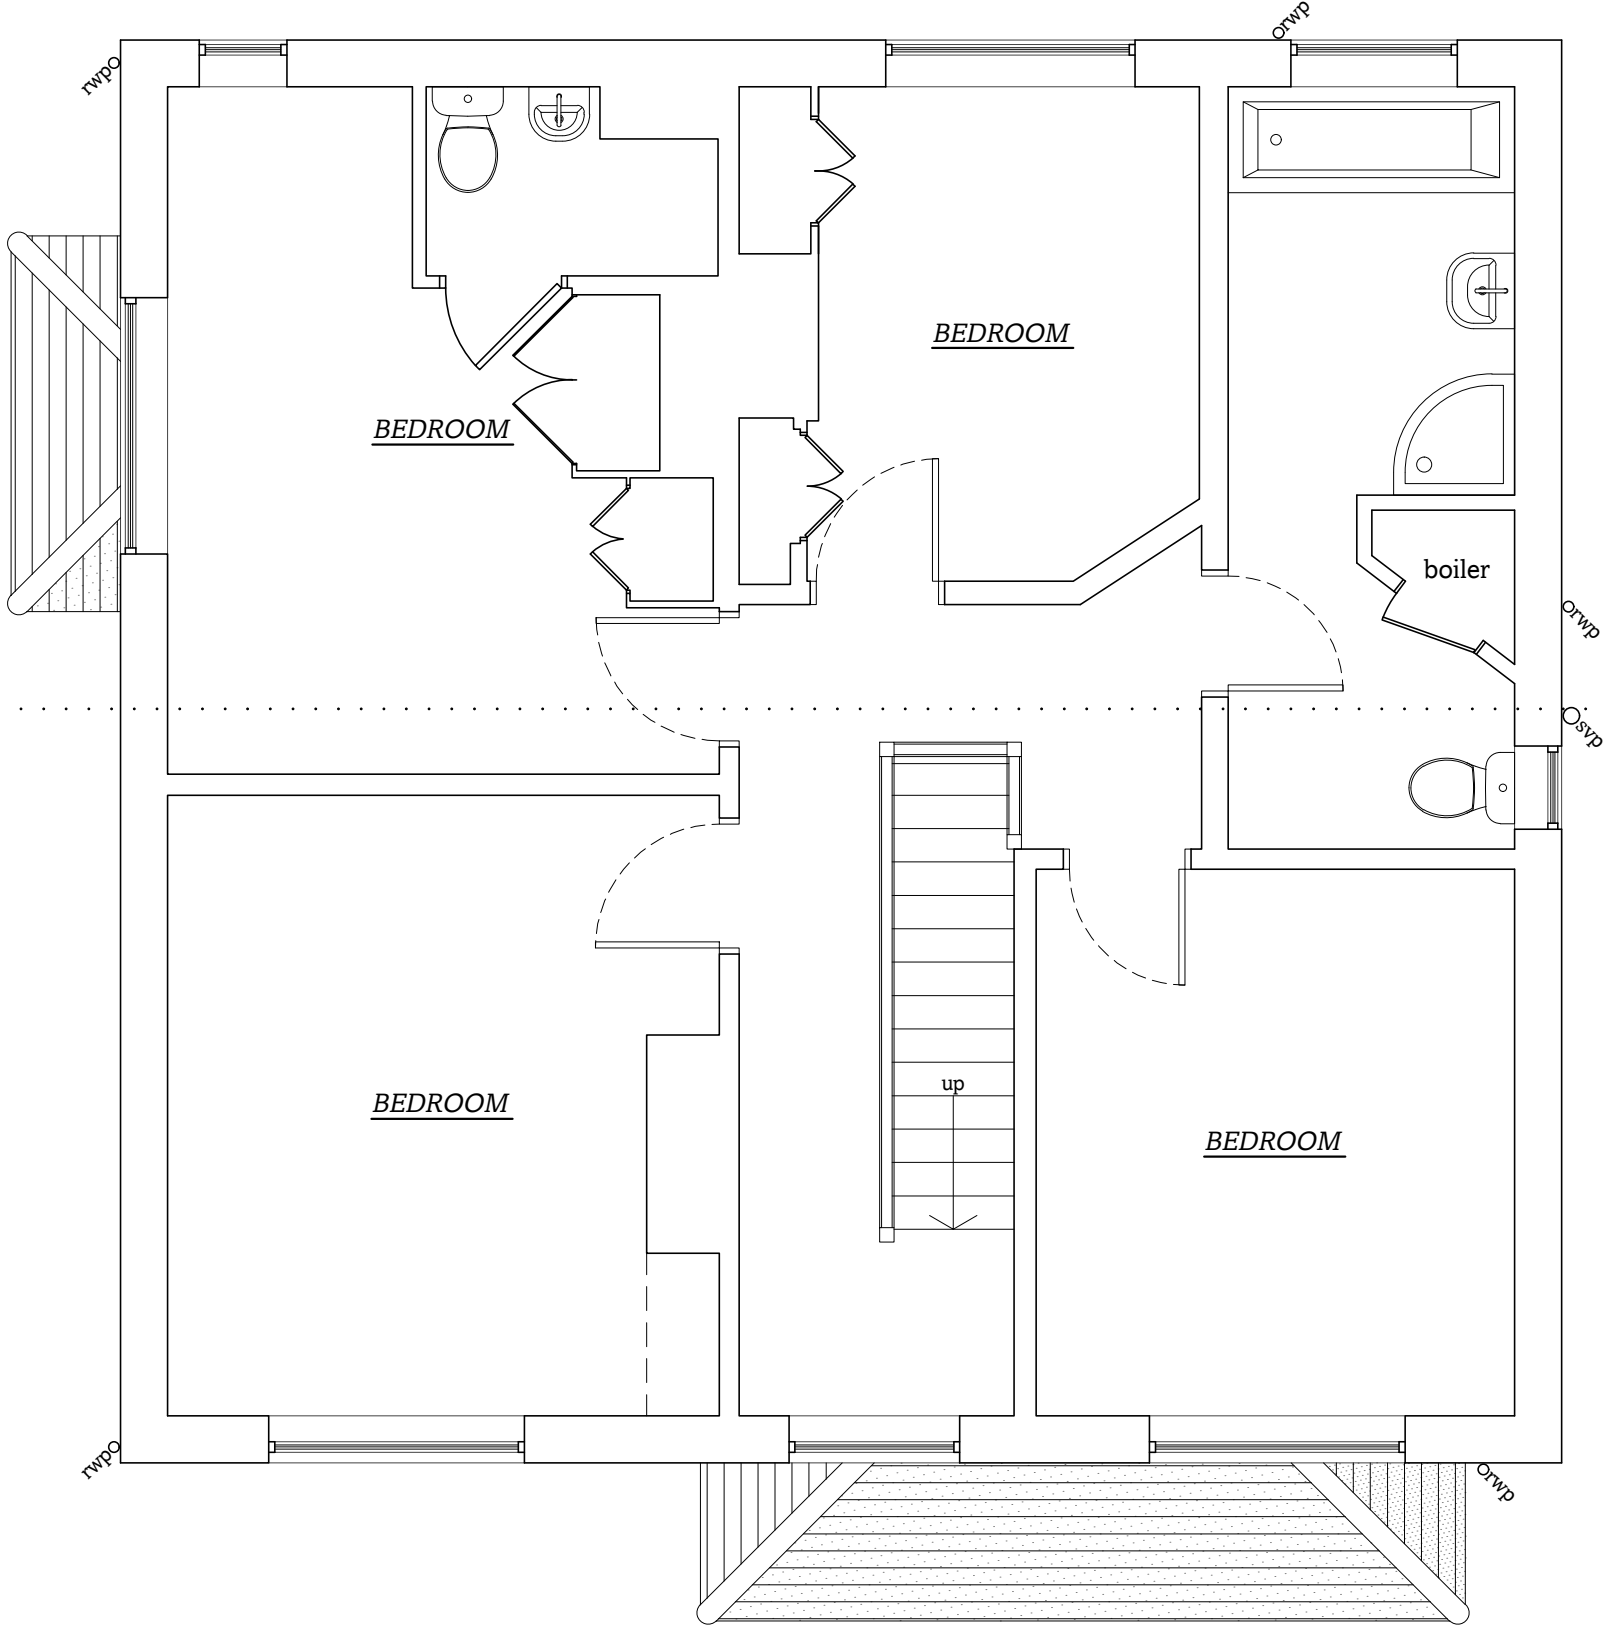

Existing First Floor Plan 1:50

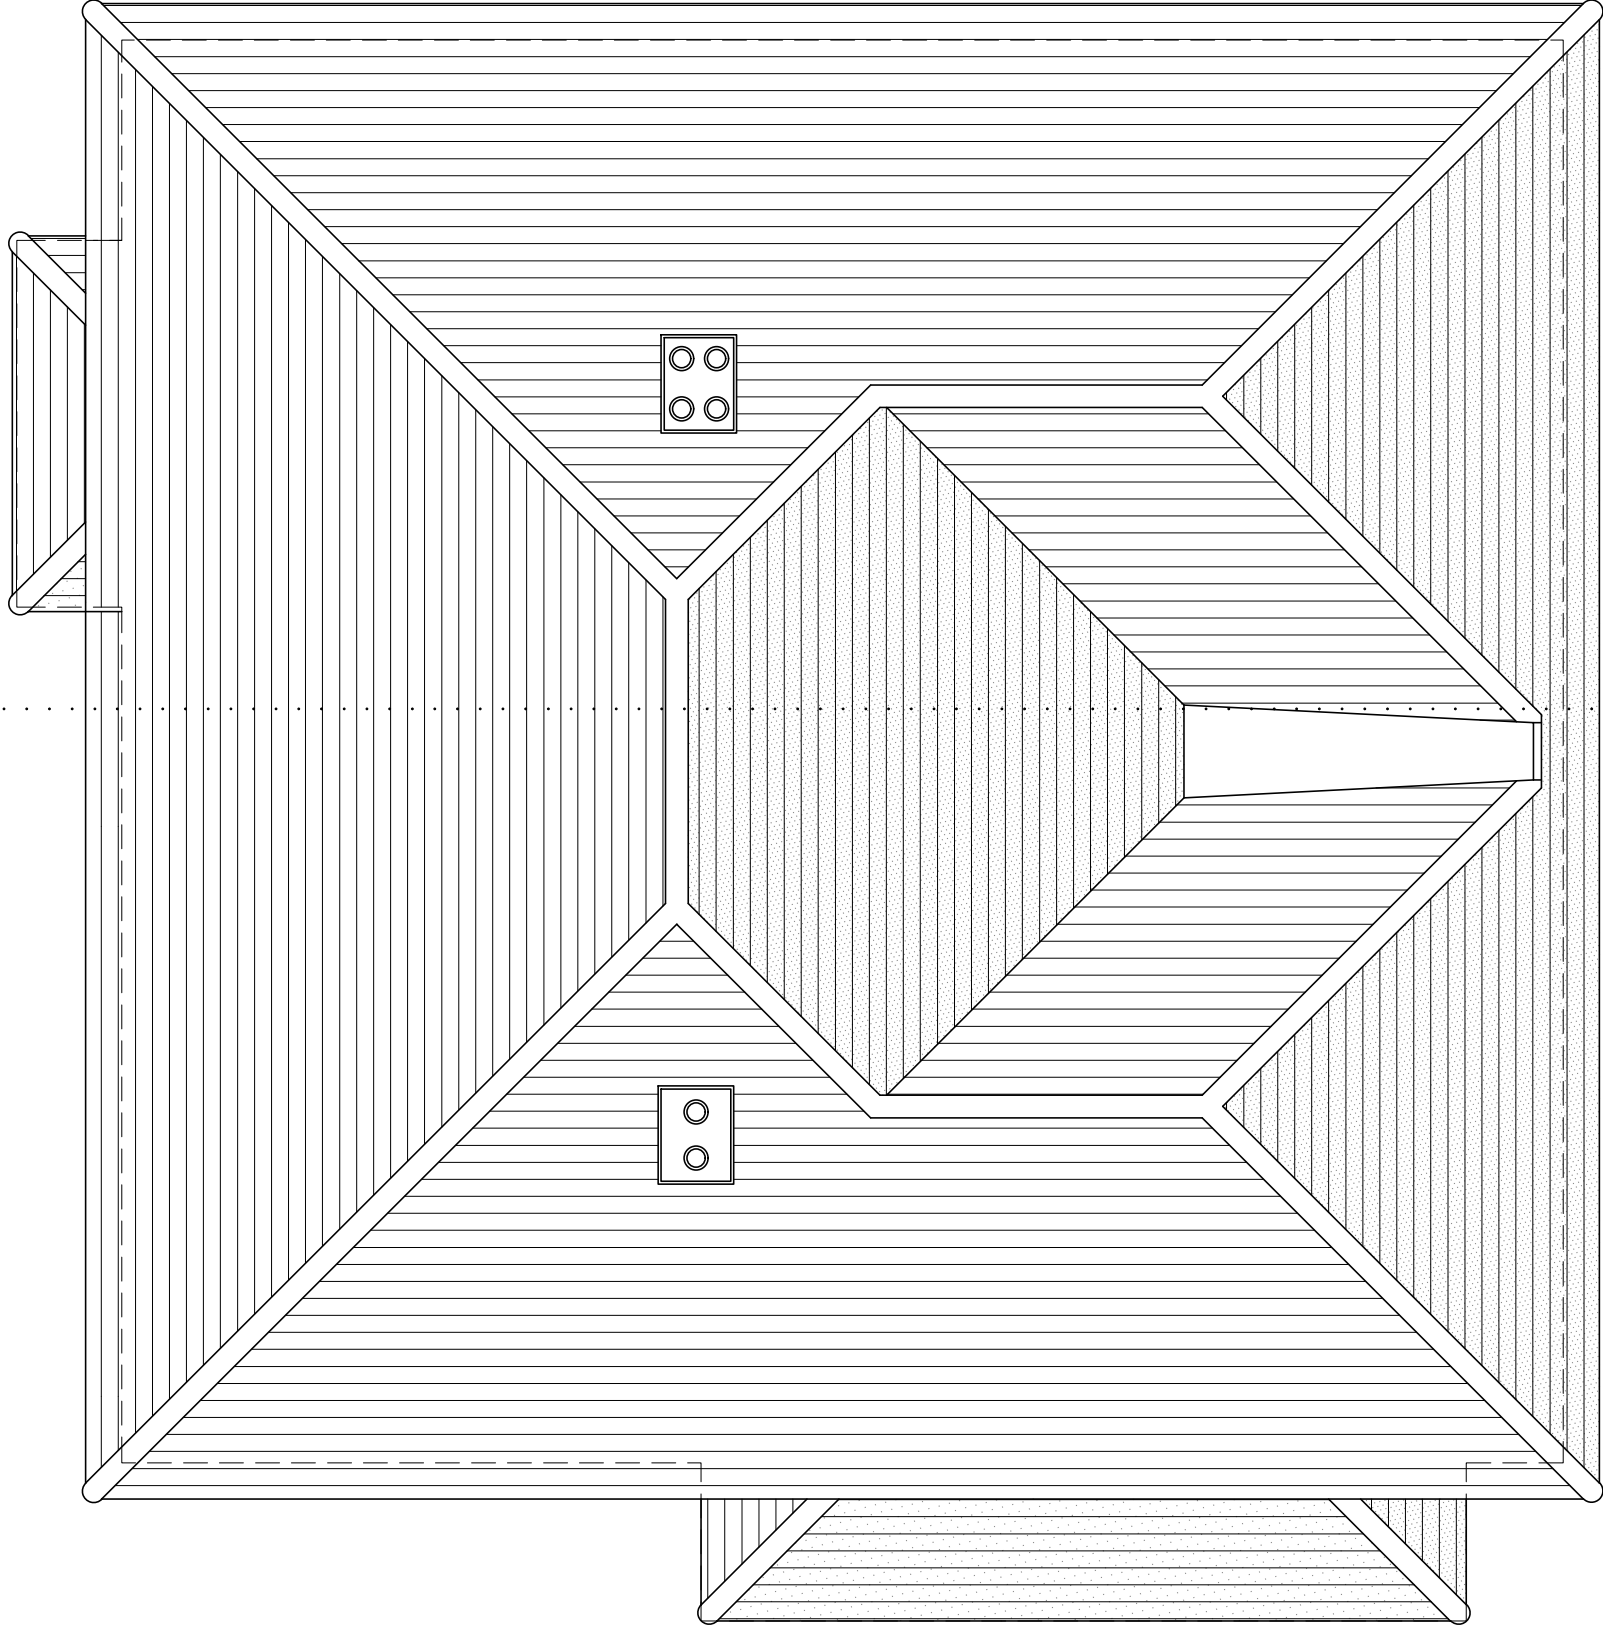


Existing Roof Plan 1:50



Location Plan


1:1250

metres 25 50 75 100 125

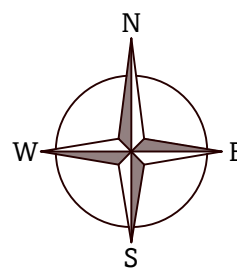

Notes

- All dimensions should be checked on site
- Drawings are shown to scale, however dimensions are available on request
- Copyright of all data produced by Darby Architectural shall remain with Darby Architectural unless otherwise agreed
- Measures to mitigate risk should be considered at all stages of design development and throughout construction

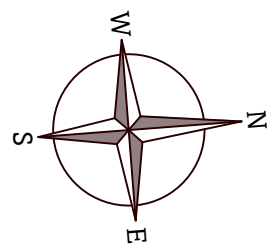

Alert Symbol

Particular attention to be paid where this symbol is placed on a drawing



B	03.03.26	Amends	CD
A	22.01.26	Additional north point added	CD
Rev.	Date	Details	Dr. Ch.

DA Design.

hello@da.design
01273 884923
www.da.design

By Appointment Only:
84 Westbourne Street, Hove, BN3 5FA



Stage

Survey

Client

Lauren Lewis

1:50

metres 1 2 3 4 5

Site

29 Salvington Hill,
Worthing

Drawn

CD

Checked

Date

15.01.2026

Drawing Title

Existing:
Plans and Section

Project No.

0628

Stage

E

Dwg No.

01

Revision

B

Sheet Size

A1