


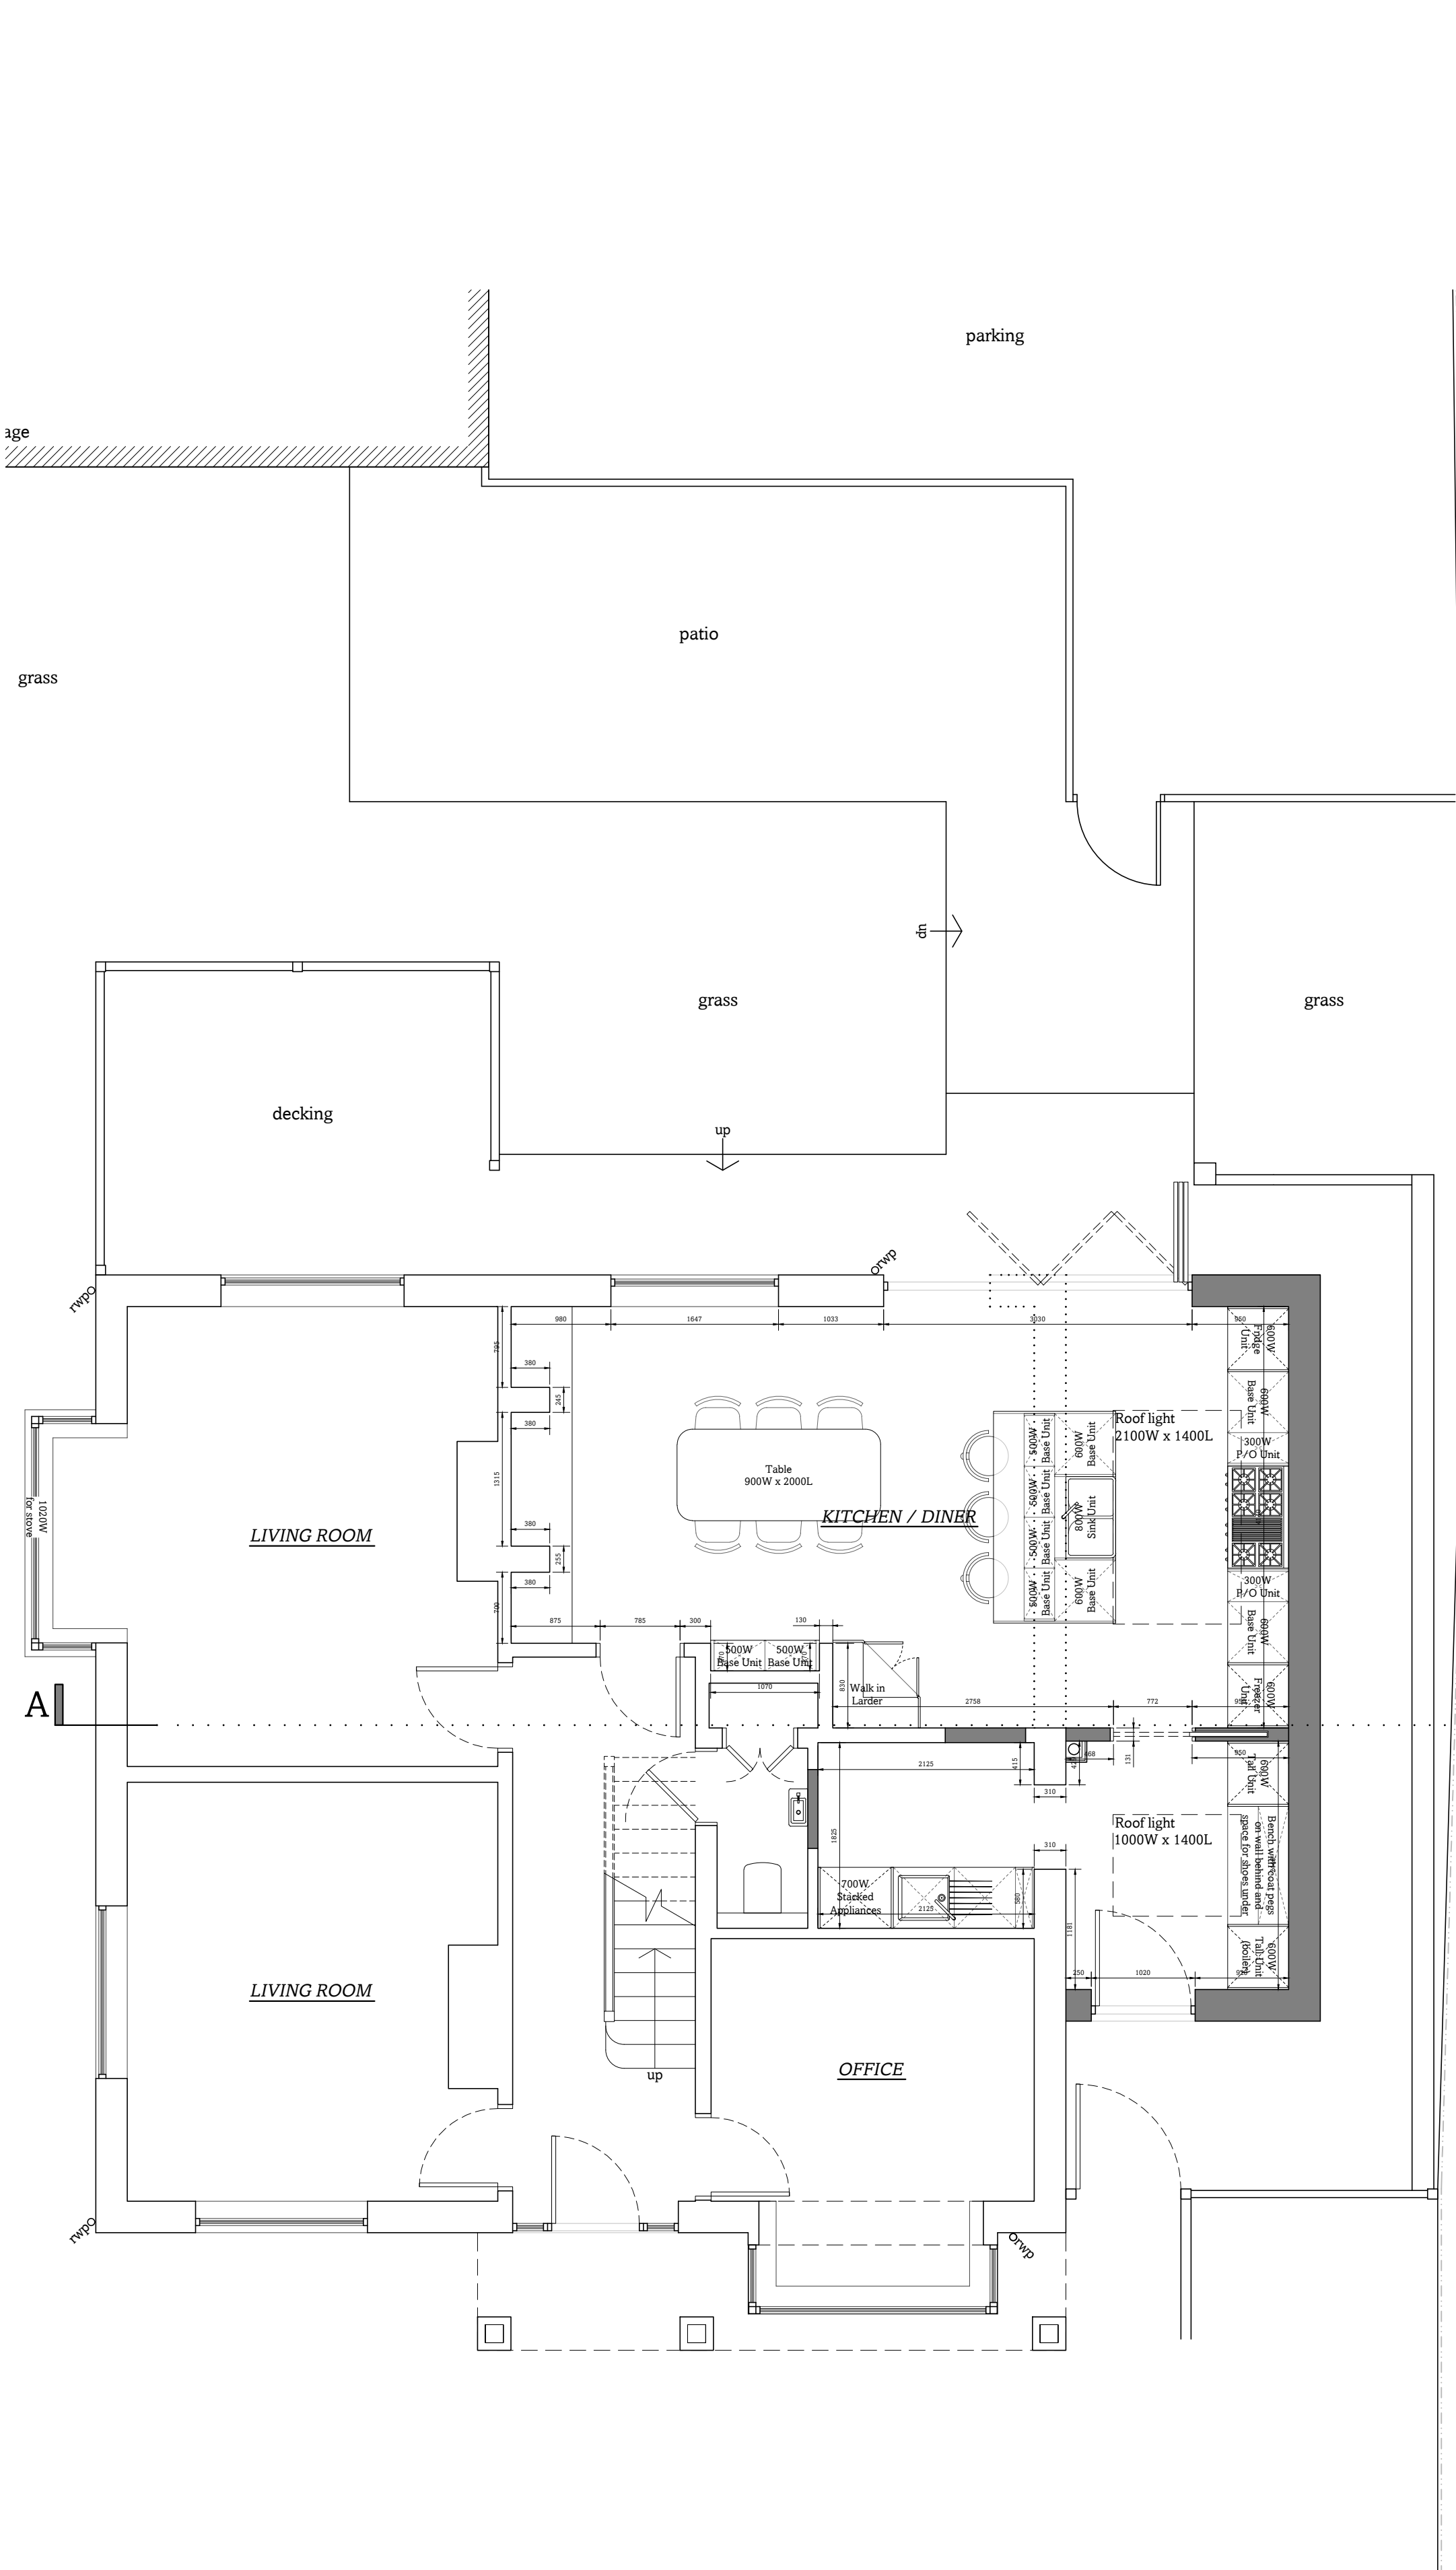


Proposed Ground Floor Plan 1:50




Proposed Section A-A 1:50



Proposed First Floor Plan 1:50

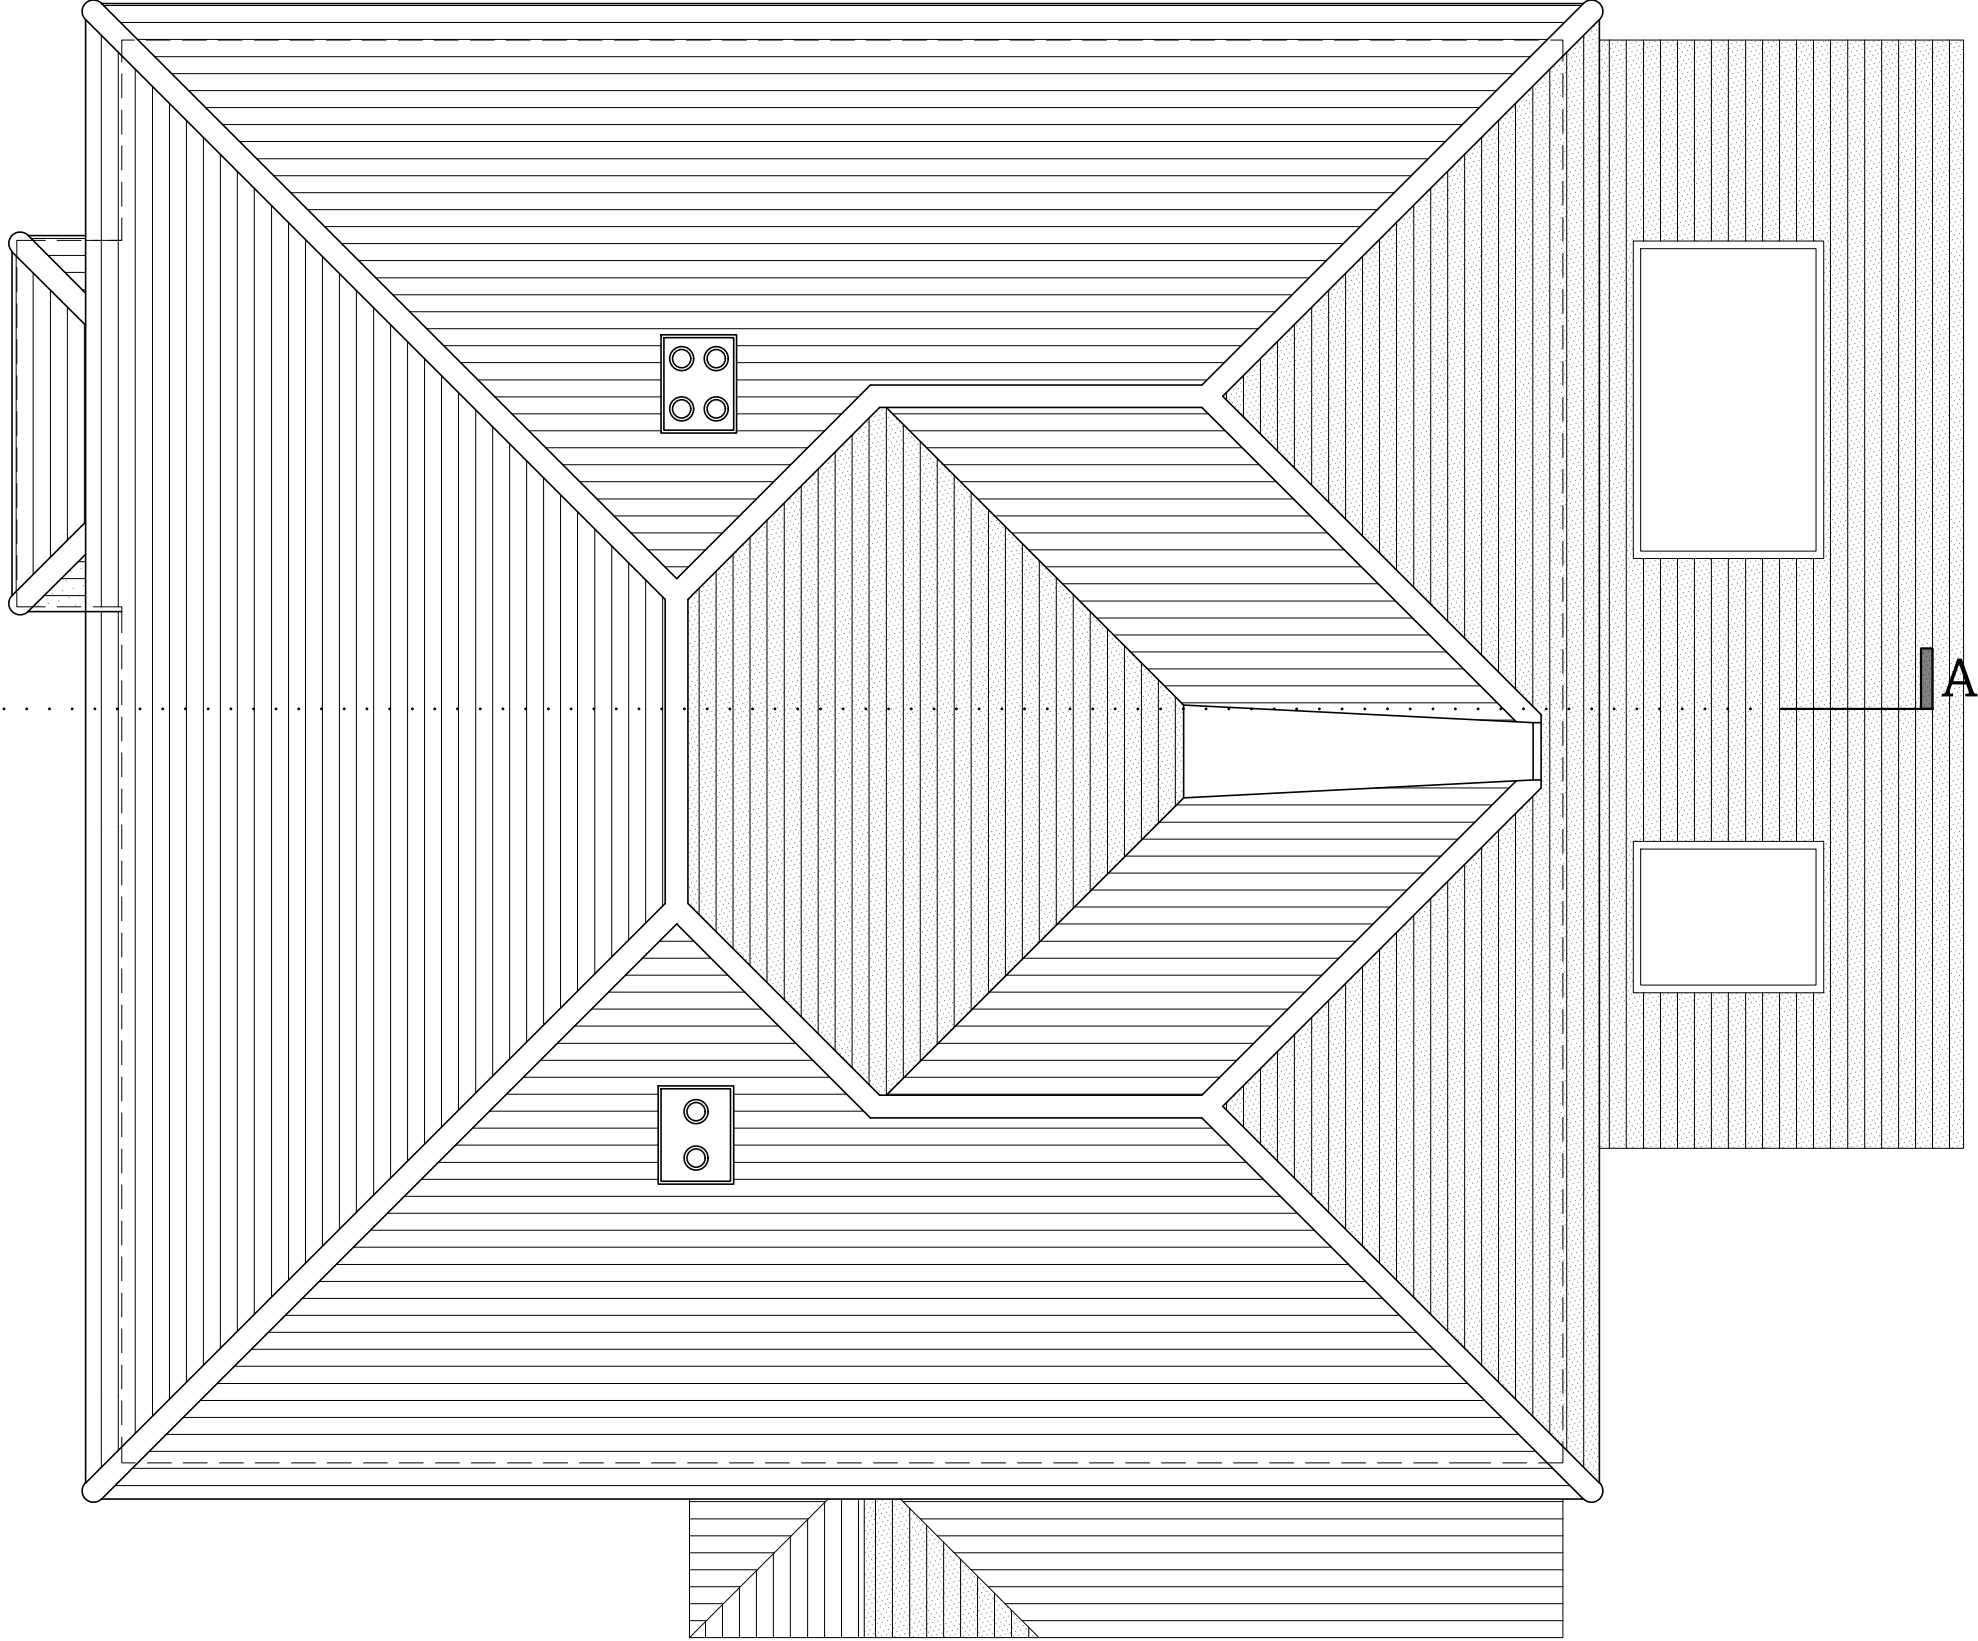


Proposed Roof Plan 1:50

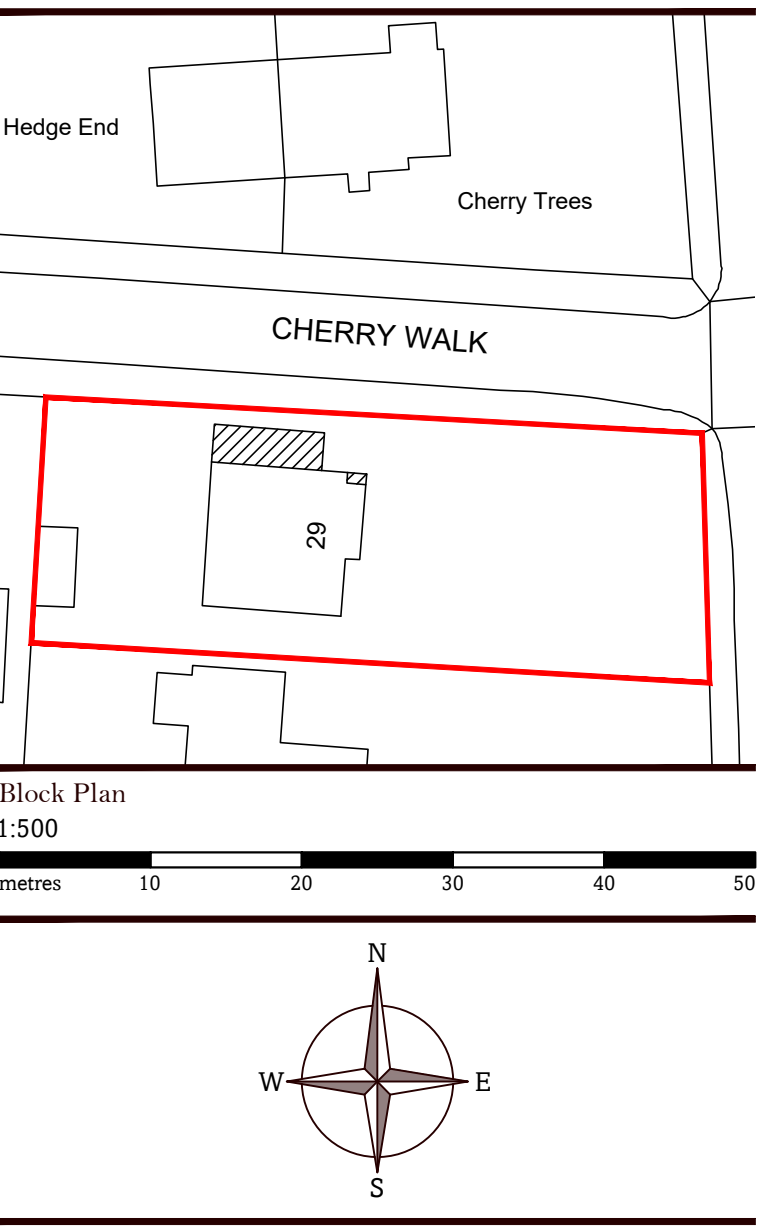

Notes

- All dimensions should be checked on site
- Drawings are shown to scale, however dimensions are available on request
- Copyright of all data produced by Darby Architectural shall remain with Darby Architectural unless otherwise agreed
- Measures to mitigate risk should be considered at all stages of design development and throughout construction

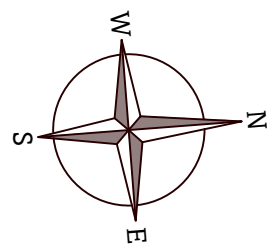

Alert Symbol			
Particular attention to be paid where this symbol is placed on a drawing			
Rev.	Date	Details	Dr. Ch.
B	03.03.26	Planning amends	CD
A	22.01.26	Additional north point added	CD

DA Design.
hello@da.design
01273 884923
www.da.design
By Appointment Only:
84 Westbourne Street, Hove, BN3 5FA



Stage
Planning

Client
Lauren Lewis



Site
**29 Salvington Hill,
Worthing**

Drawn
CD

Checked

Date
20.01.2026

Drawing Title
**Proposed:
Plans and Section**

Project No.	Stage	Dwg No.	Revision	Sheet Size
0628	P	01	B	A1