


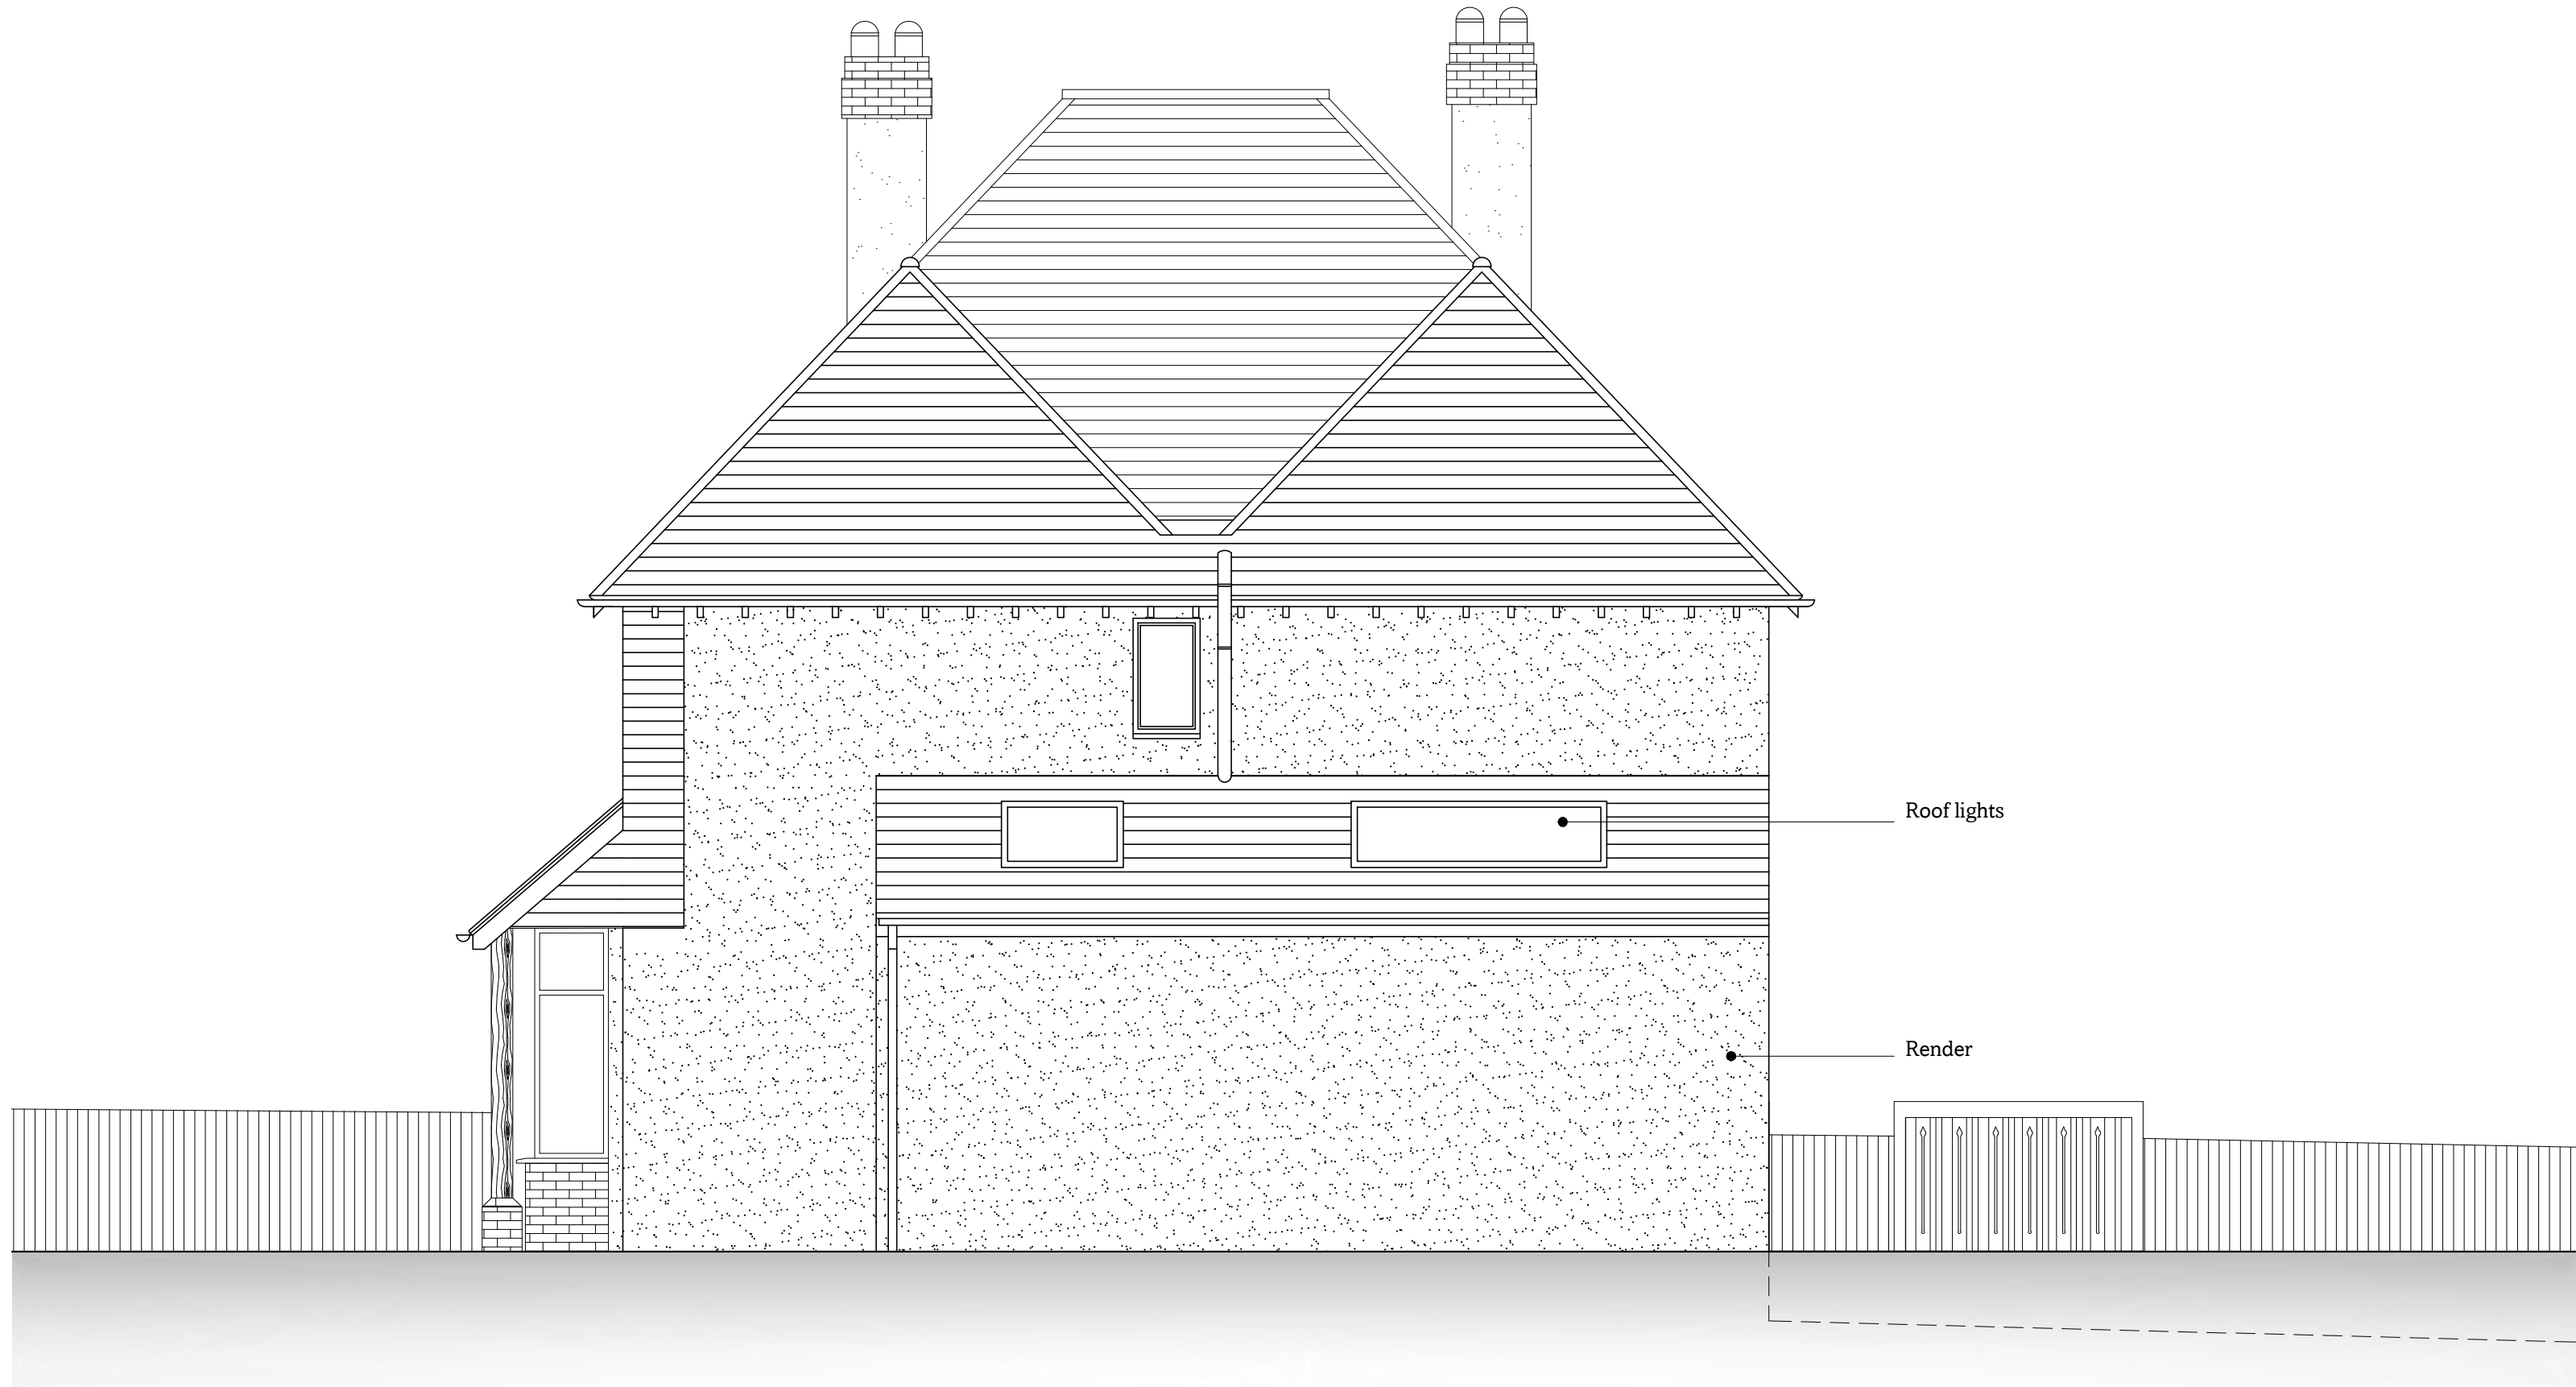

Proposed North Elevation 1:50



Proposed East Elevation 1:50




Proposed South Elevation 1:50



Proposed West Elevation 1:50

Notes

- All dimensions should be checked on site
- Drawings are shown to scale, however dimensions are available on request
- Copyright of all data produced by Darby Architectural shall remain with Darby Architectural unless otherwise agreed
- Measures to mitigate risk should be considered at all stages of design development and throughout construction

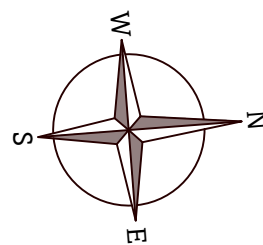

Alert Symbol

Particular attention to be paid where this symbol is placed on a drawing



Rev.	Date	Details	Dr.	Ch.
B	03.03.26	Planning amends	CD	
A	22.01.26	Additional north point added	CD	

DA Design.
hello@da.design
01273 884923
www.da.design
By Appointment Only:
84 Westbourne Street, Hove, BN3 5FA



Stage

Planning

Client

Lauren Lewis

1:50



Site

**29 Salvington Hill,
Worthing**

Drawn

CD

Checked

Date

20.01.2026

Drawing Title

**Proposed:
Elevations**

Project No.	Stage	Dwg No.	Revision	Sheet Size
0628	P	10	B	A1