

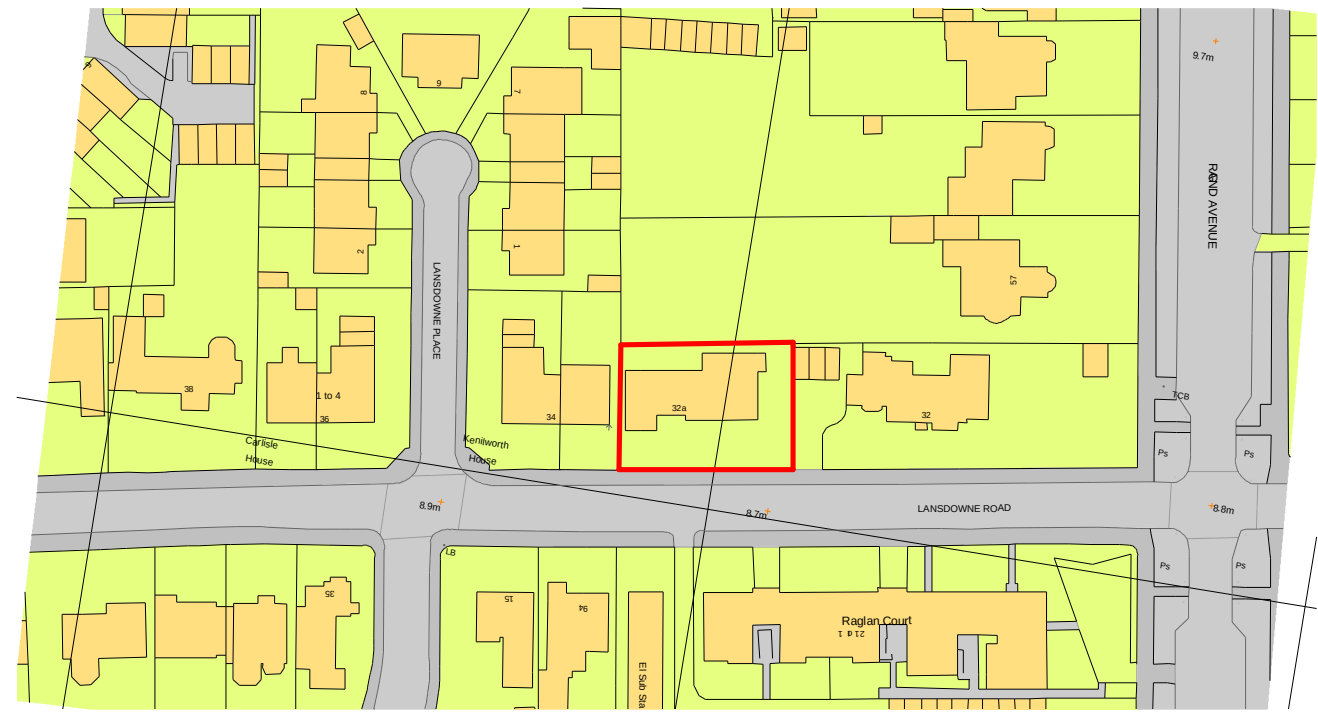
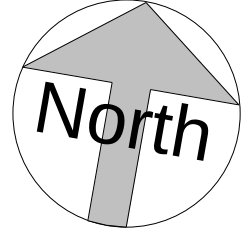
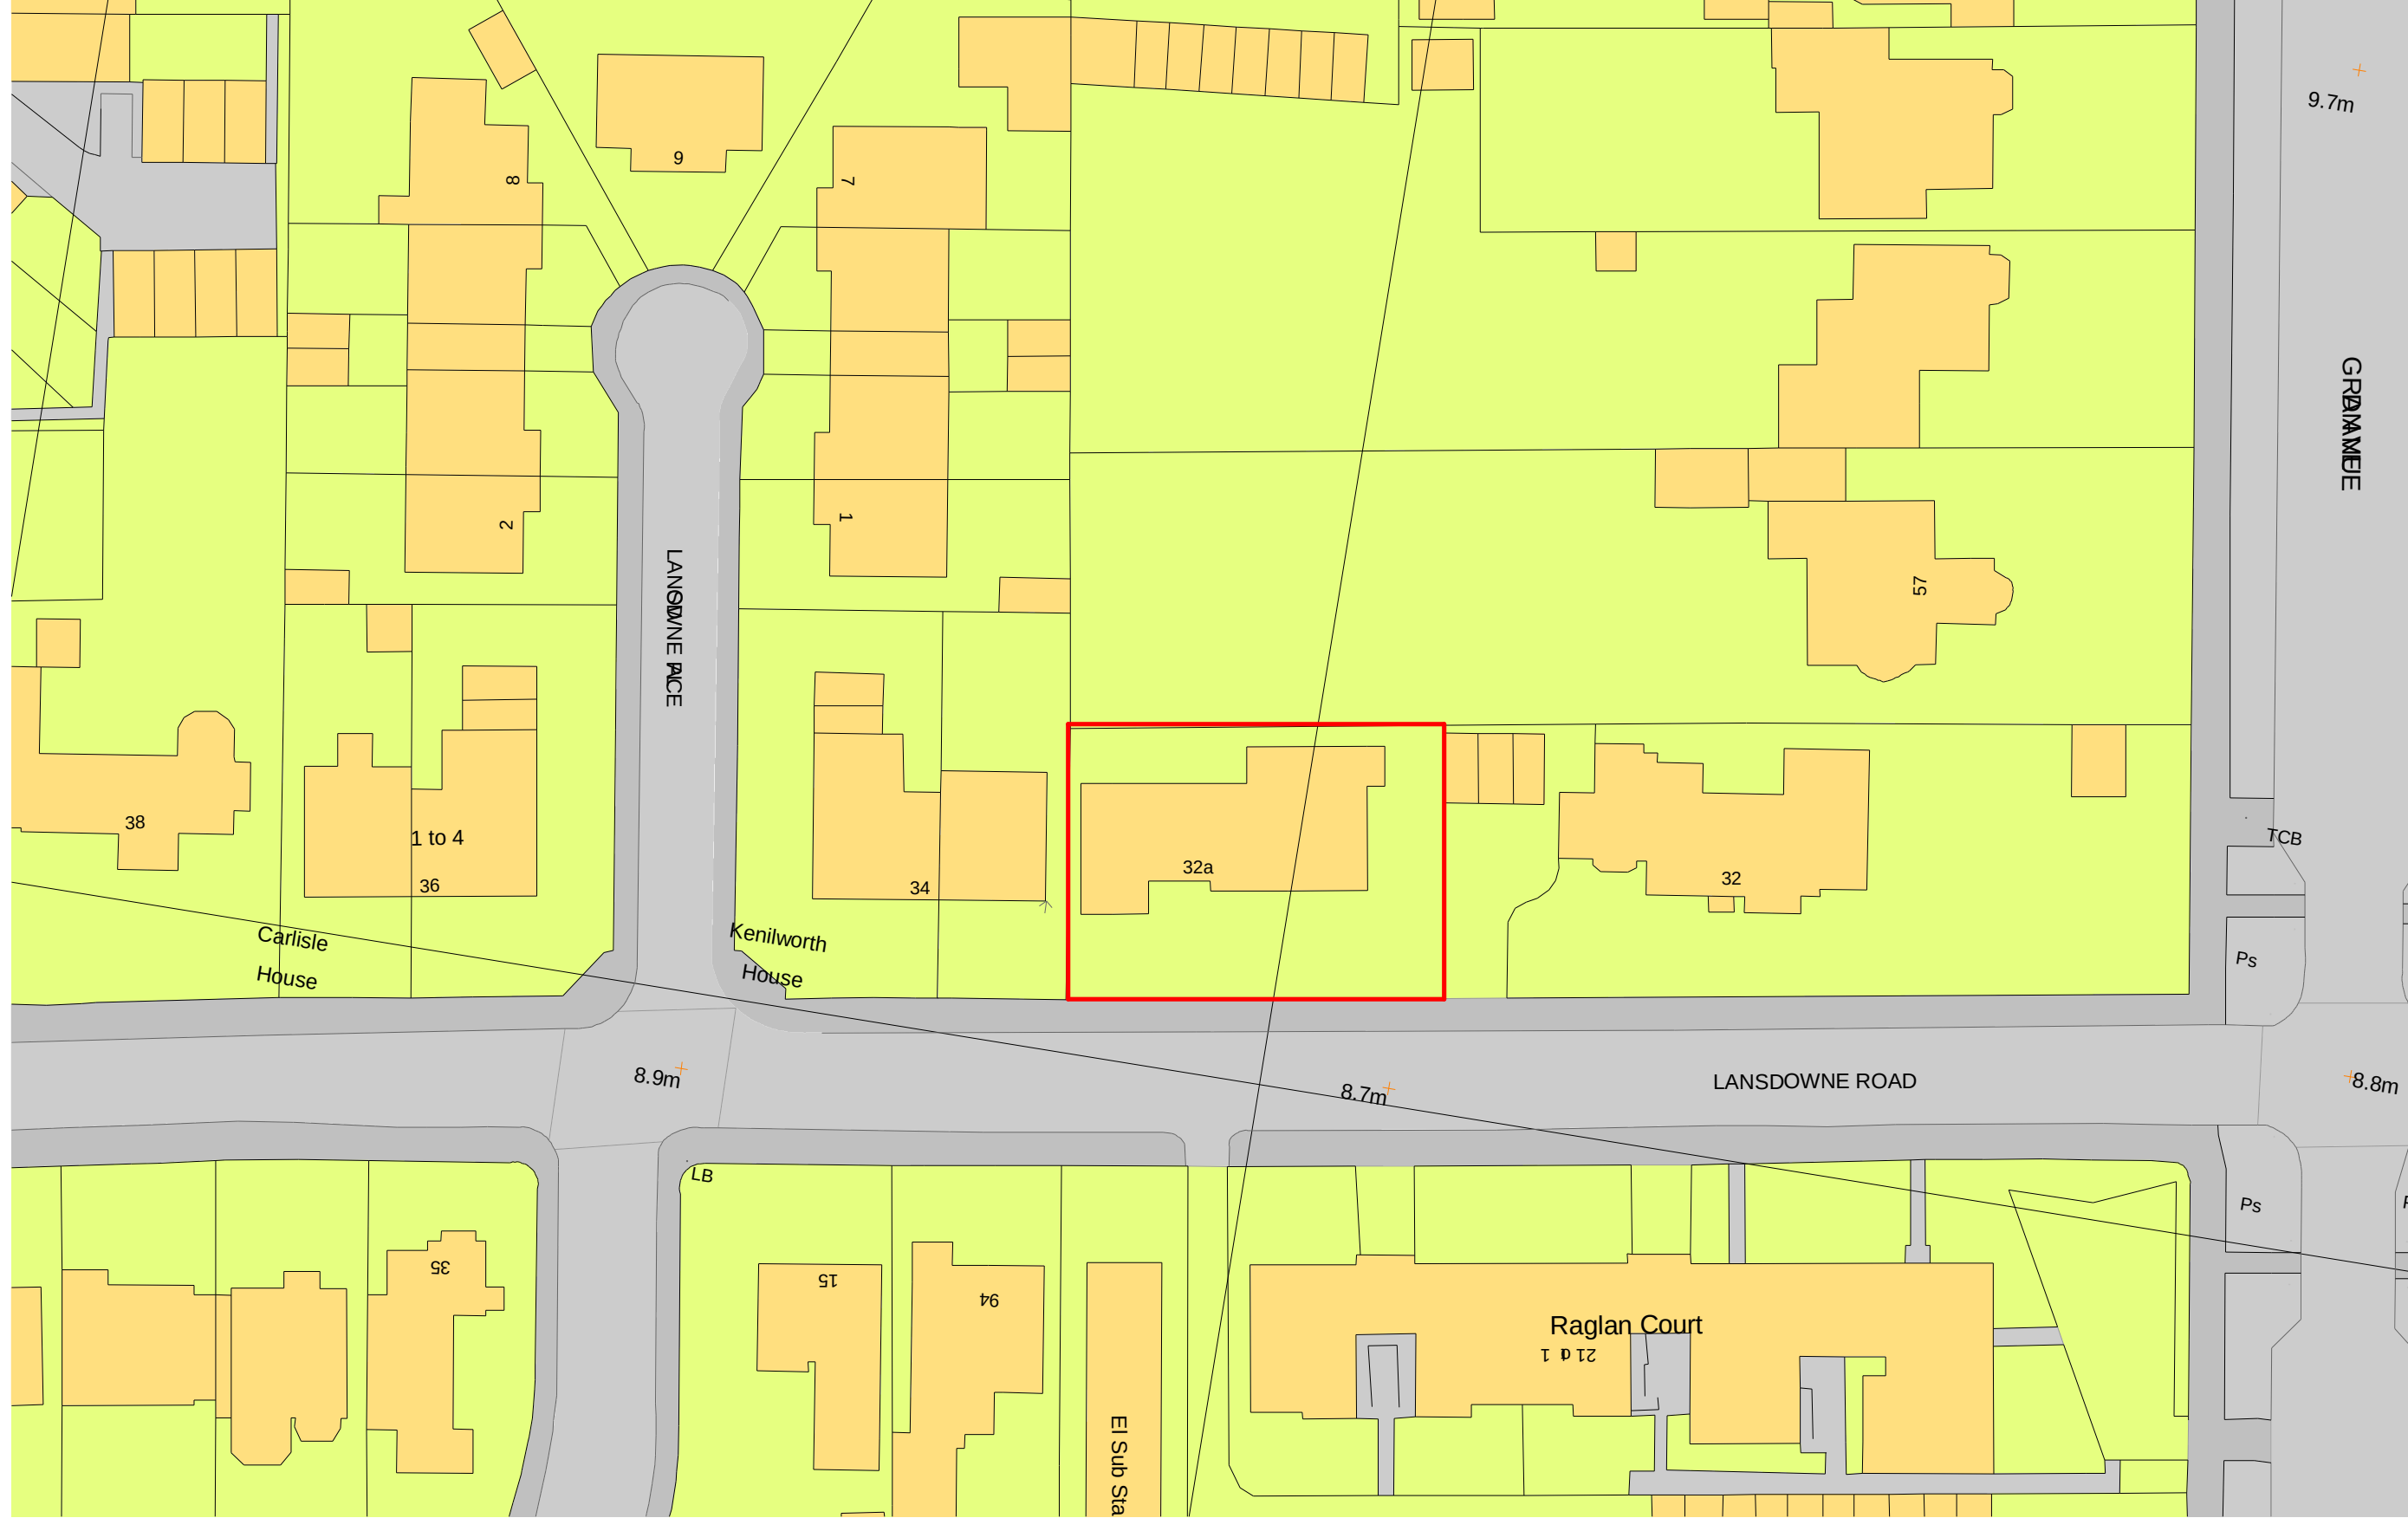
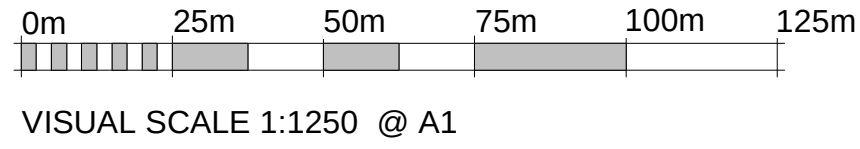
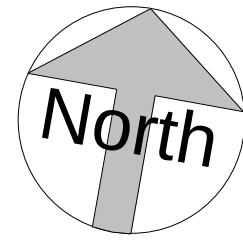



1 Location Plan
1 : 1250

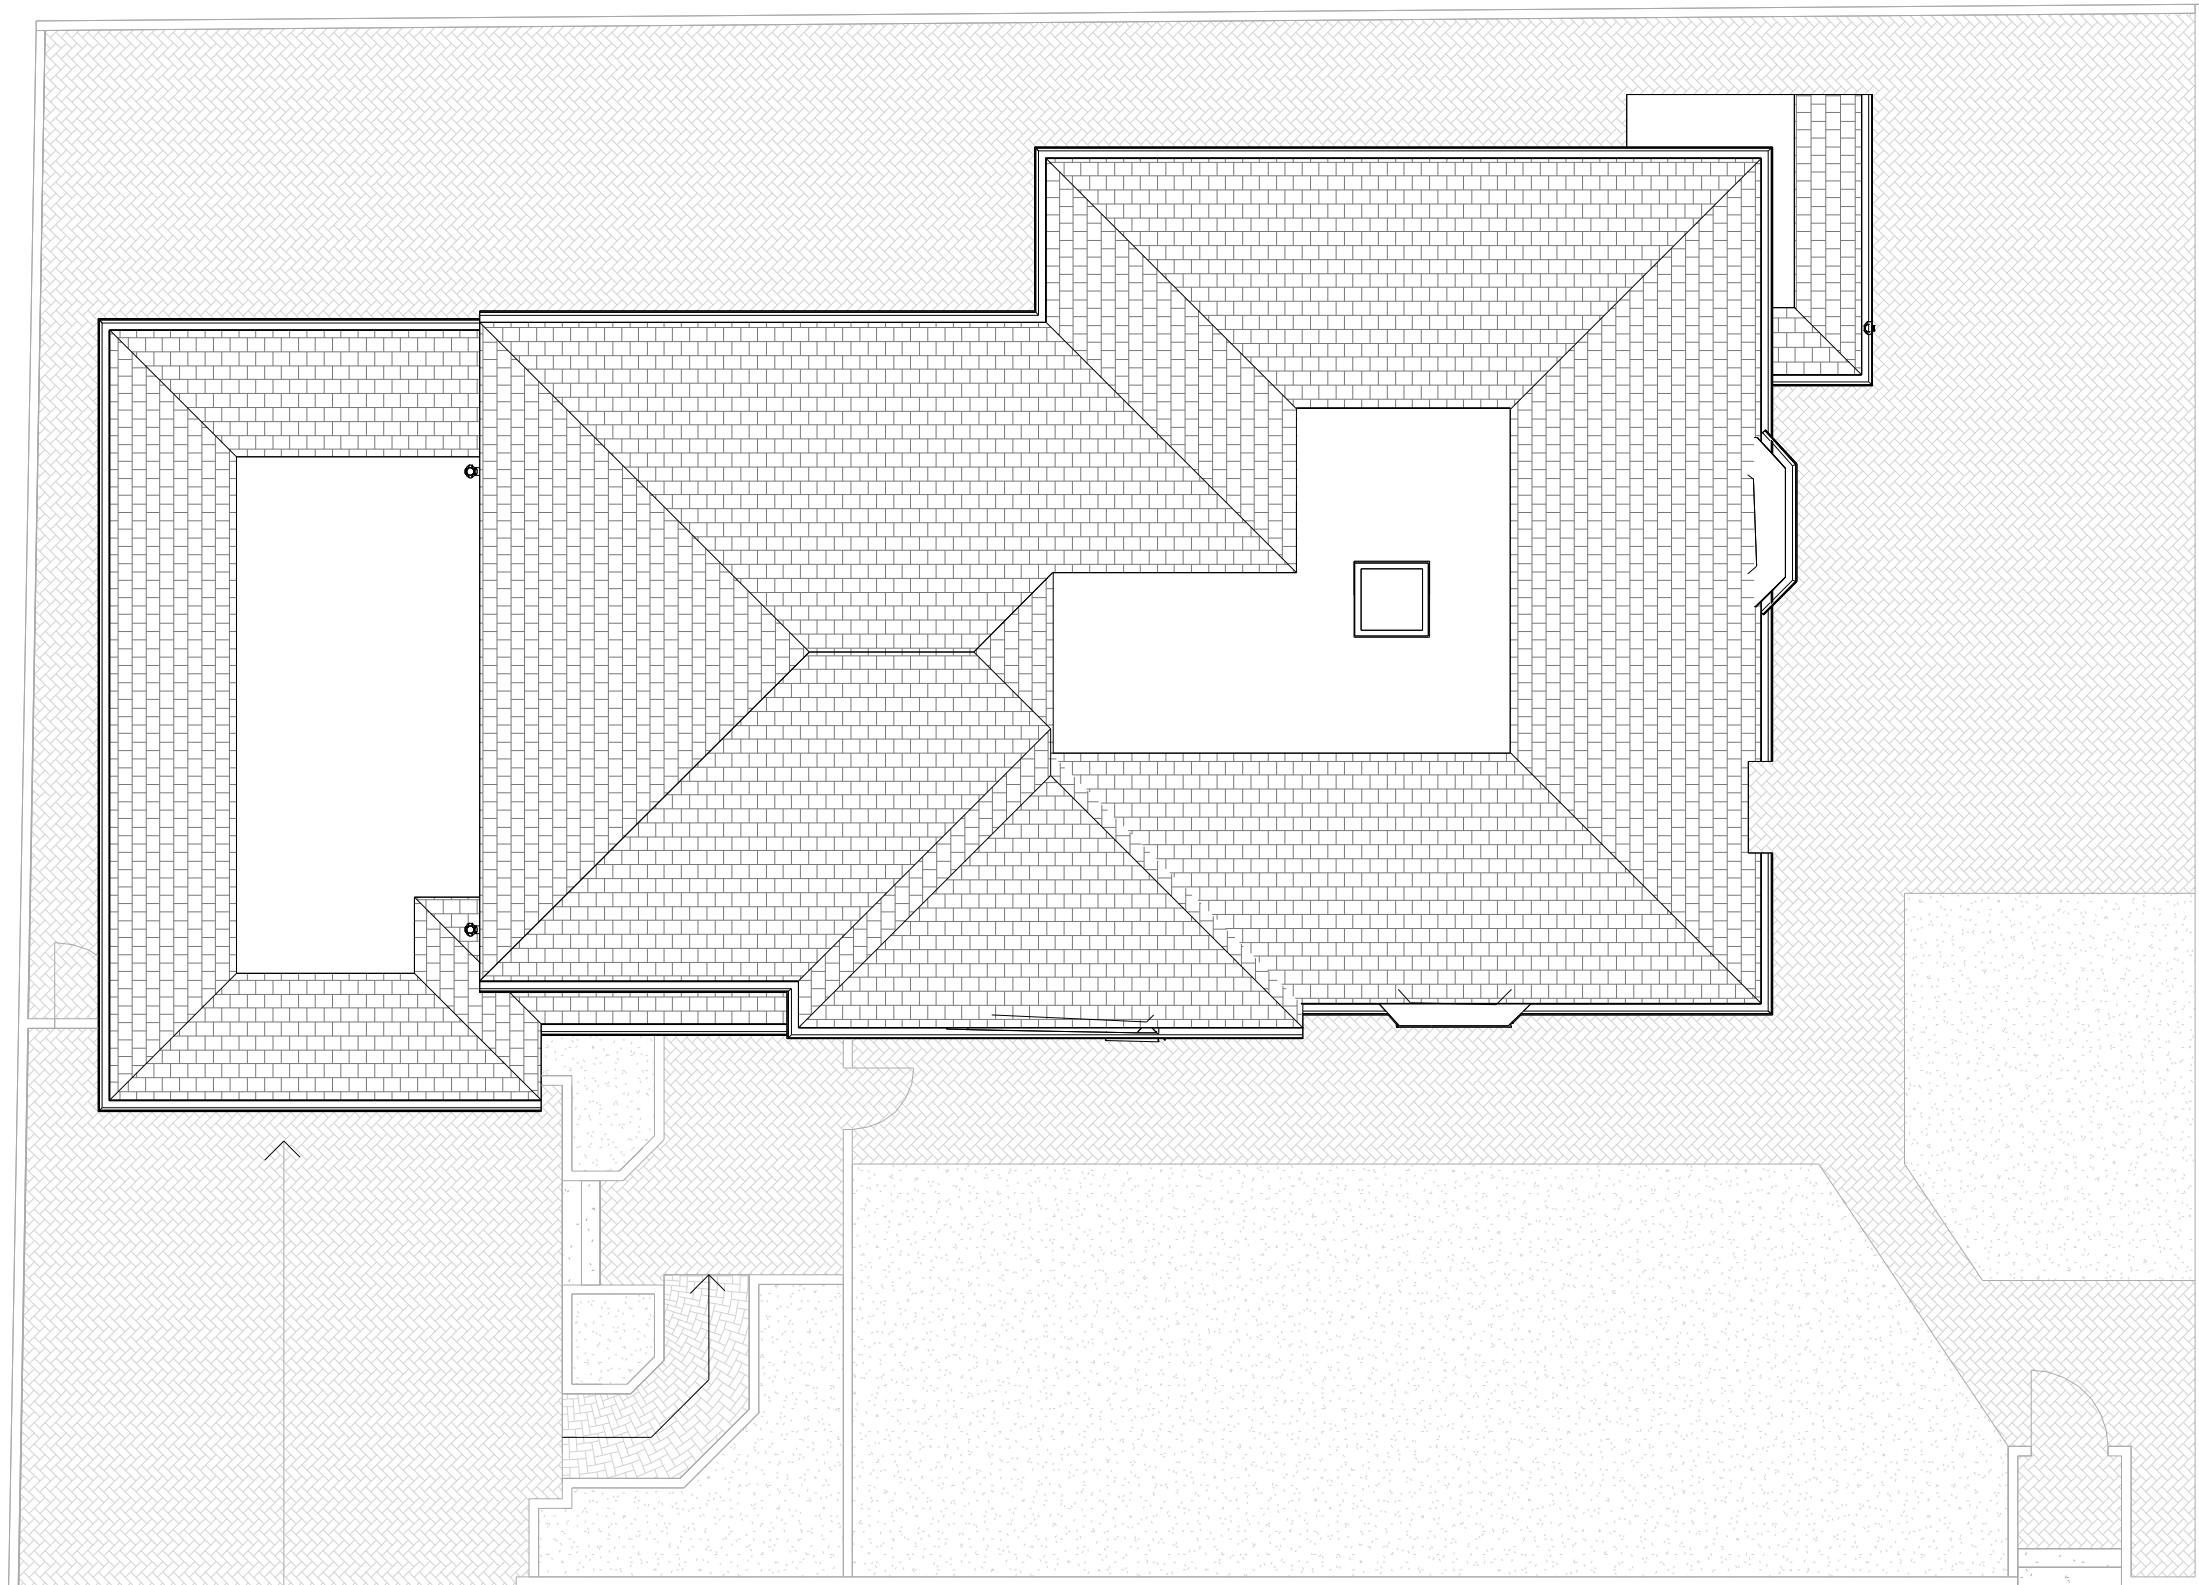

2 Site Plan
1 : 500

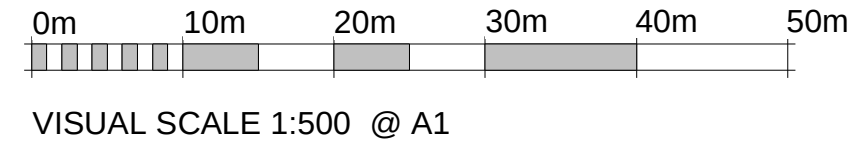

3 Roof Plan
1 : 100

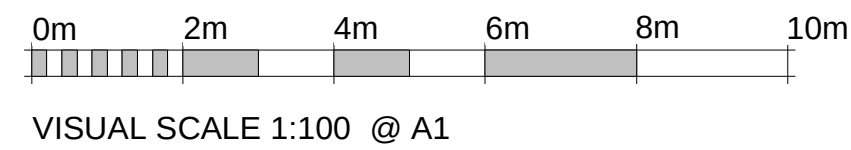

Notes:

1. THE COPYRIGHT OF THIS DRAWING IS VESTED IN WARWICK LANE DEVELOPMENTS AND IT MAY NOT BE REPRODUCED IN WHOLE OR PART OR USED FOR THE MANUFACTURE OF ANY ARTICLE WITHOUT THE EXPRESS PERMISSION OF THE COPYRIGHT HOLDERS.
2. WORK TO FIGURED DIMENSIONS ONLY.
3. THIS DRAWING IS TO BE READ IN CONJUNCTION WITH ALL RELEVANT ARCHITECT'S, SERVICE ENGINEER'S AND WARWICK LANE DEVELOPMENTS DRAWINGS AND SPECIFICATIONS.

Revision Number	Revision Description	Issued by	Revision Date
-----------------	----------------------	-----------	---------------

STATUS: **Planning Issue**



CLIENT: John Harris
SITE ADDRESS:
32a Lansdowne Road, Worthing

DRAWING:
32a Lansdowne Road

TITLE:
Existing Location & Site

SCALE AT A1: As indicated	DATE: 12-03-25	DRAWN: UF	CHECKED: ARW
PROJECT NO: WLD-025-001	DRAWING NO: WLD-025-001-01	REVISION:	