



Notes:

1. THE COPYRIGHT OF THIS DRAWING IS VESTED IN ARCHEVOLVE AND IT MAY NOT BE REPRODUCED IN WHOLE OR PART OR USED FOR THE MANUFACTURE OF ANY ARTICLE WITHOUT THE EXPRESS PERMISSION OF THE COPYRIGHT HOLDERS.
2. WORK TO FIGURED DIMENSIONS ONLY.
3. THIS DRAWING IS TO BE READ IN CONJUNCTION WITH ALL RELEVANT ARCHITECT'S, SERVICE ENGINEER'S AND ARCHEVOLVE AND SPECIFICATIONS.

| Rev_A           | Reduced Extension Size | AP        | 13/04/26      |
|-----------------|------------------------|-----------|---------------|
| Revision Number | Revision Description   | Issued by | Revision Date |

DATE:02/01/24

STATUS:PLANNING ISSUE

SHEET SIZE:A1

SCALE:As indicated

DRAWN:AP

CHECKED:

CLIENT:Thomas Twine  
12 Offington Gardens  
Worthing  
BN14 9AT

SITE ADDRESS:

REVISION: Rev\_A

DRAWING NO: APC/062/24/08

PROJECT NO: OFFGARDS

DRAWING:

Rear Extension &  
Dormer Alterations

TITLE:  
Proposed Site and  
Location Plan




ARCHEVOLVE


✉ // design @archevolve.co.uk

WEB // www. archevolve.co.uk


☎ // 01798 879894

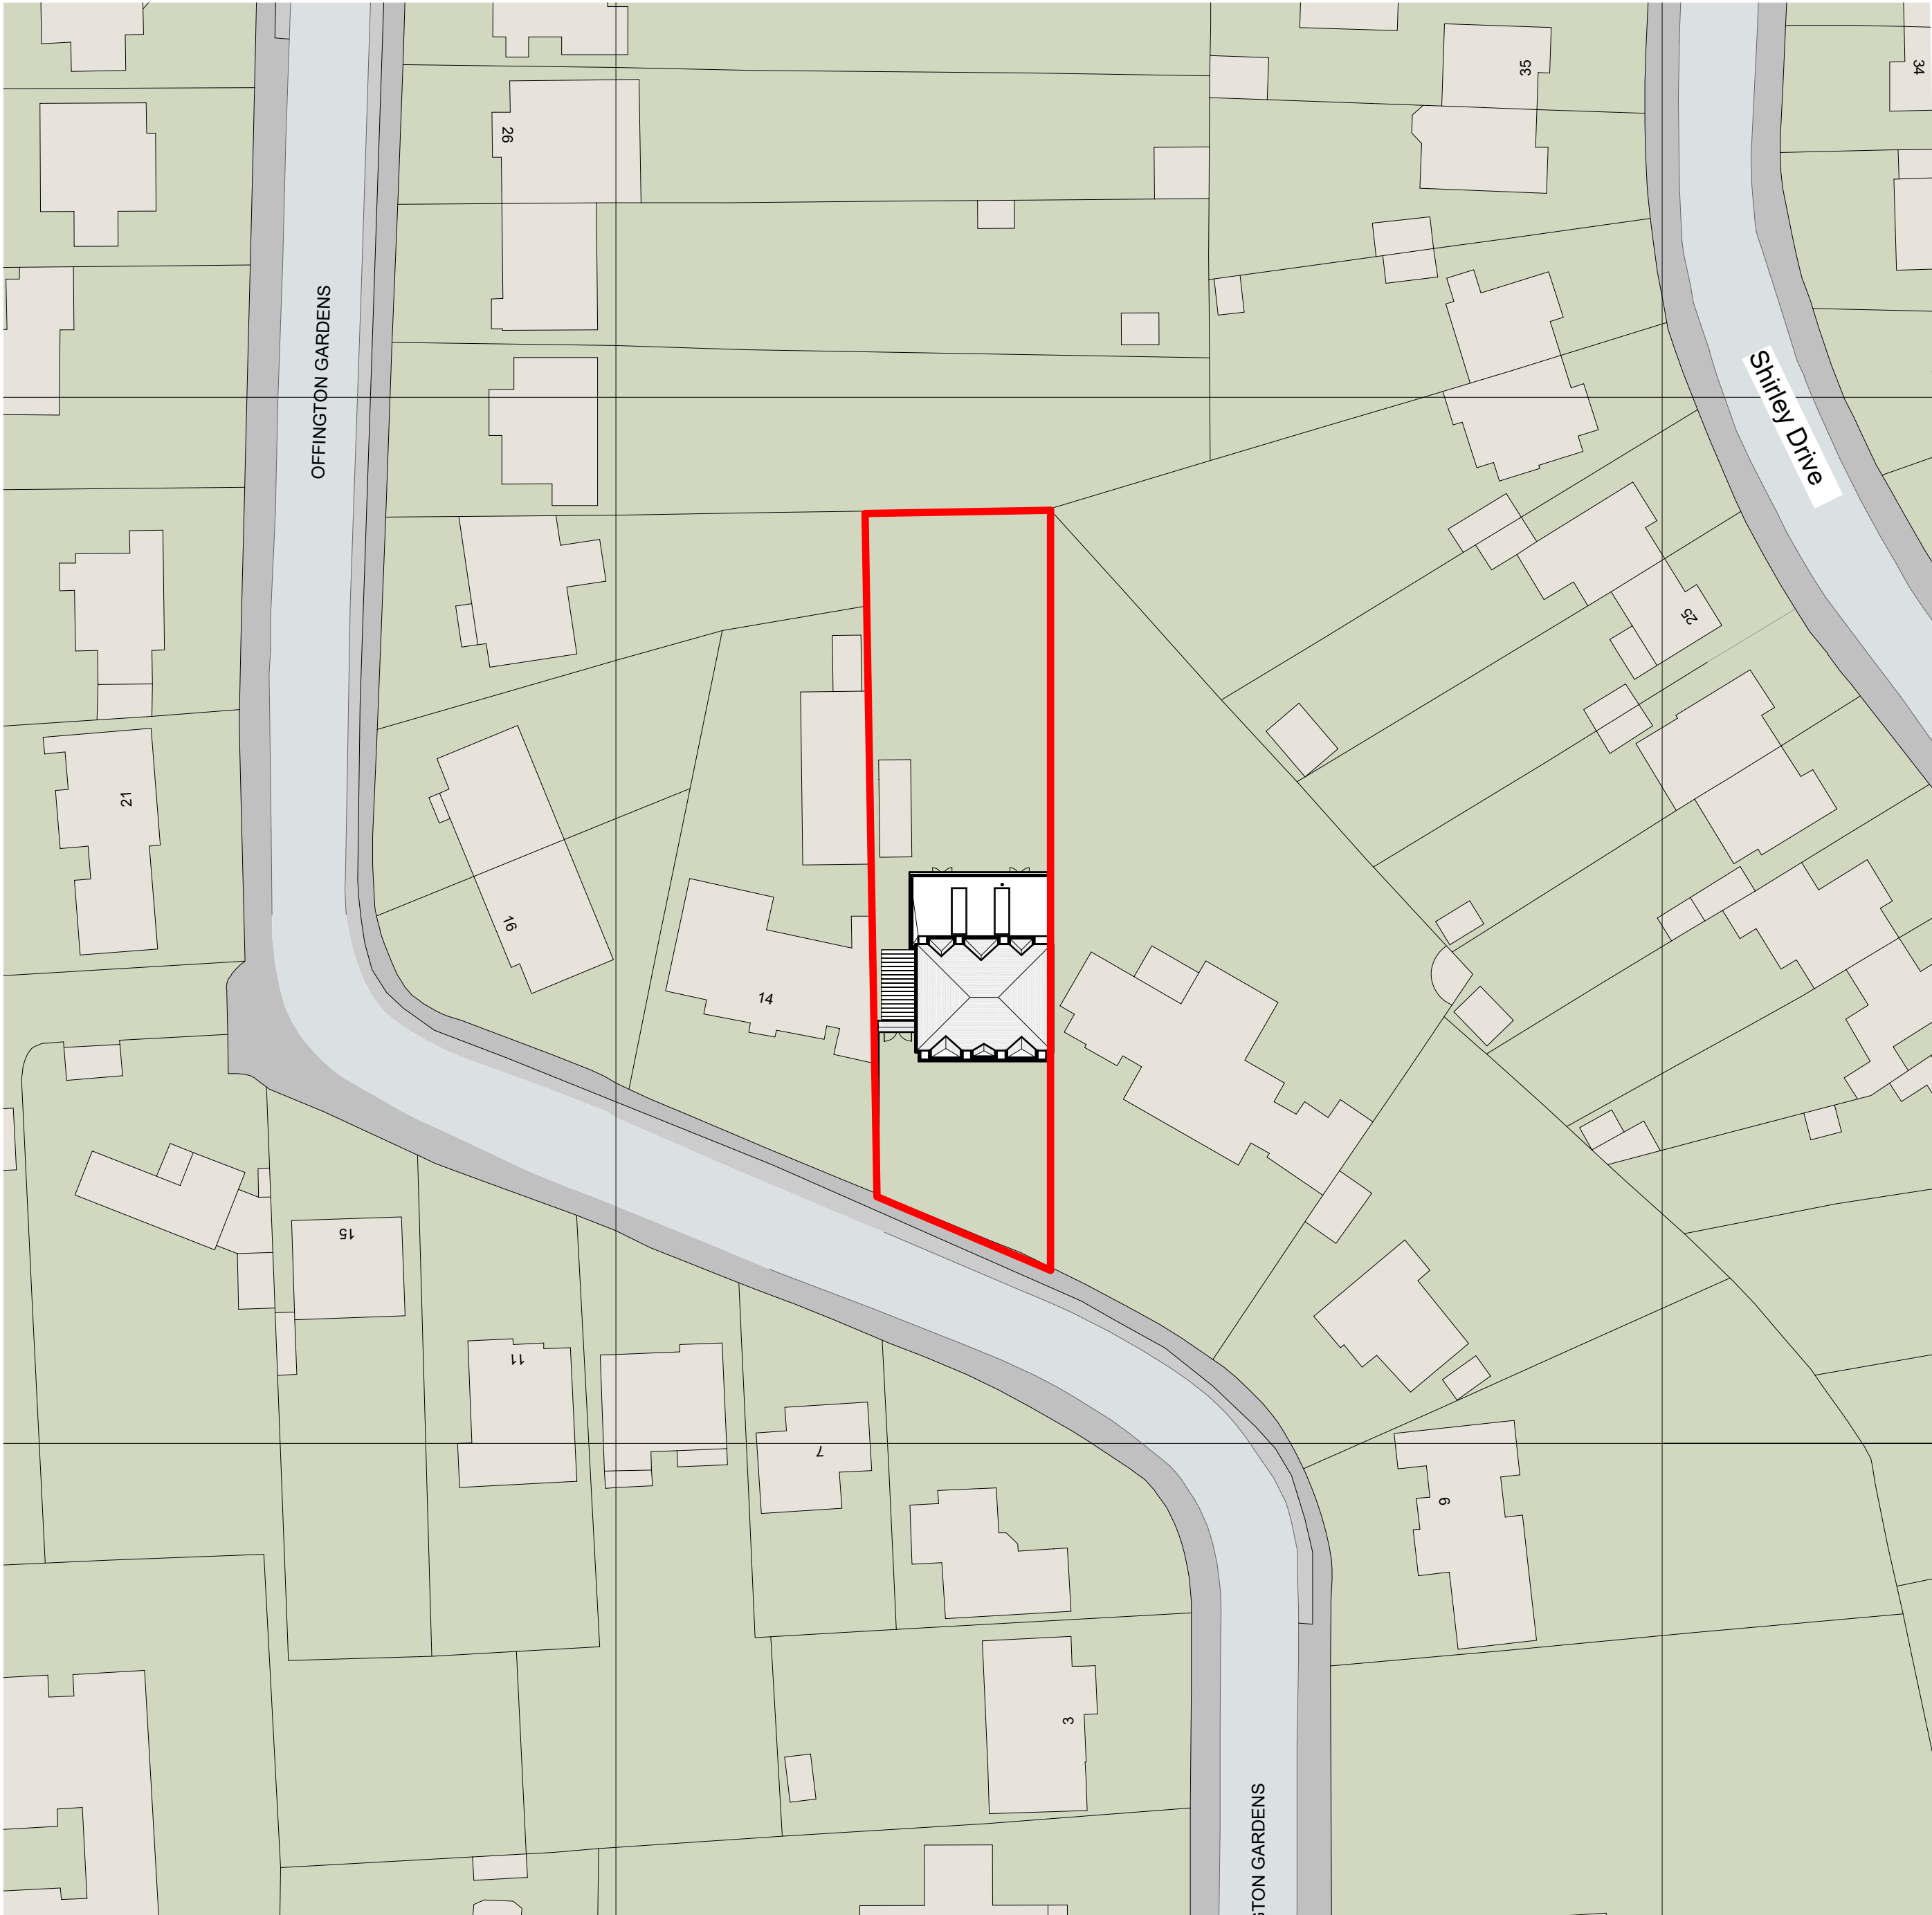


Proposed Site Plan  
1 : 500

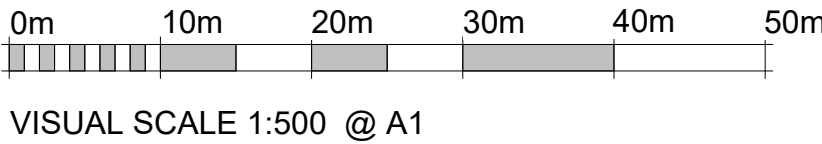

VISUAL SCALE 1:500 @ A1

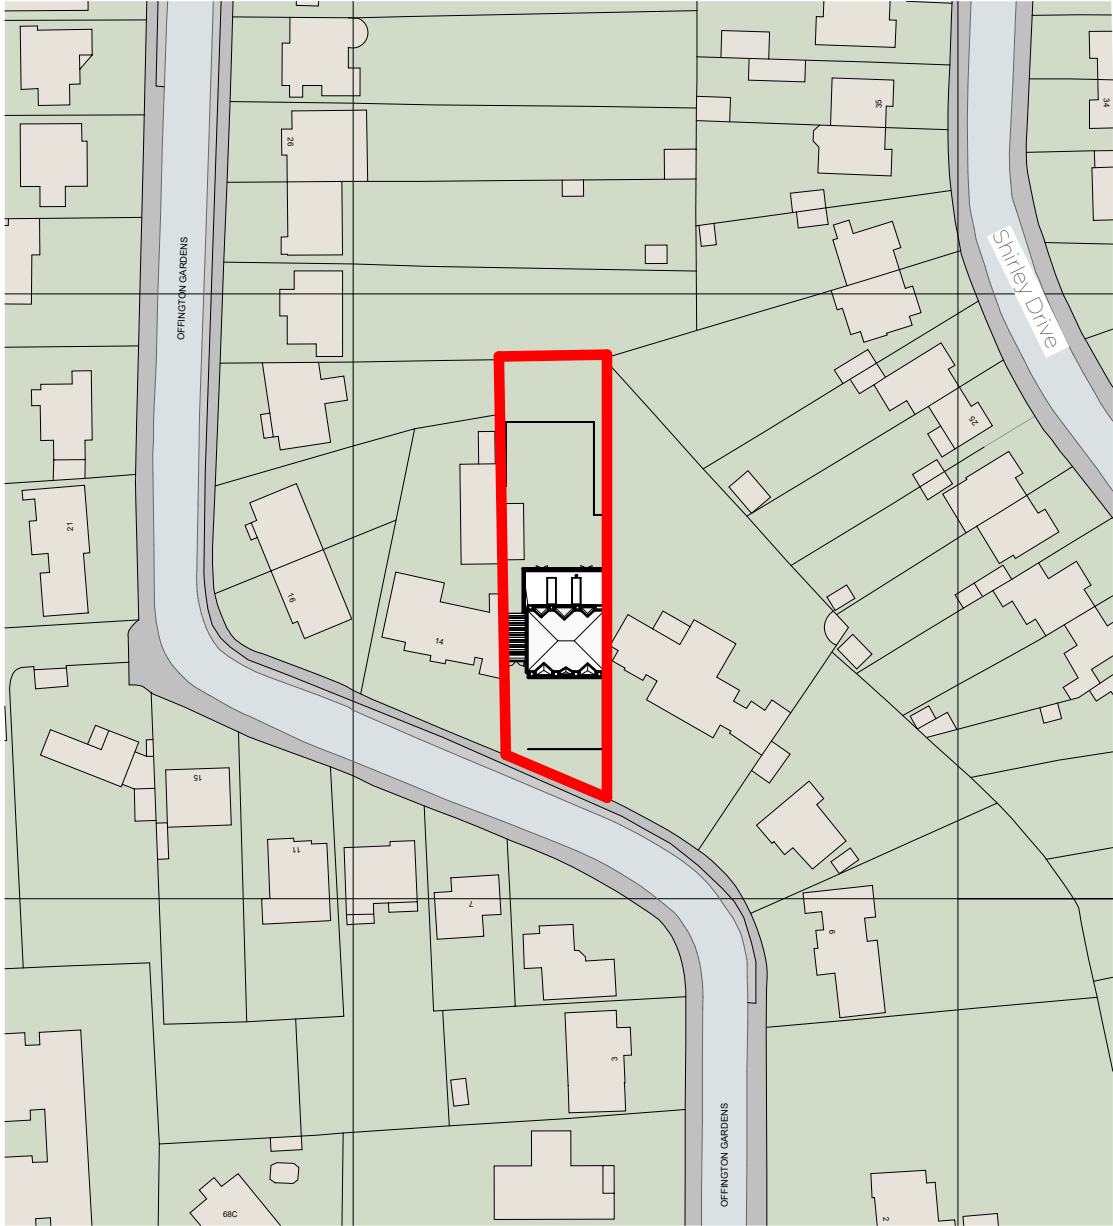

Proposed Location Plan  
1 : 1250

 

VISUAL SCALE 1:1250 @ A1