


Notes:

1. THE COPYRIGHT OF THIS DRAWING IS VESTED IN ARCHEVOLVE AND IT MAY NOT BE REPRODUCED IN WHOLE OR PART OR USED FOR THE MANUFACTURE OF ANY ARTICLE WITHOUT THE EXPRESS PERMISSION OF THE COPYRIGHT HOLDERS.

2. WORK TO FIGURED DIMENSIONS ONLY.

3. THIS DRAWING IS TO BE READ IN CONJUNCTION WITH ALL RELEVANT ARCHITECT'S, SERVICE ENGINEER'S AND ARCHEVOLVE AND SPECIFICATIONS.

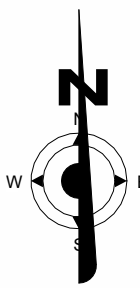

Rev_C	Reduced Extension Size	AP	13/04/26
Rev_B	Amended the Roof from Pitch to Flat	AP	20/01/25
Rev_A	Amendments to the Layout and Ext Door Positions	AP	07/01/25

Revision Number	Revision Description	Issued by	Revision Date
-----------------	----------------------	-----------	---------------

DATE: 02/01/24 STATUS: PLANNING ISSUE SHEET SIZE: A1

SCALE: 1 : 50 DRAWN: AP CHECKED:

CLIENT: Thomas Twine
12 Offington Gardens
Worthing
BN14 9AT

SITE ADDRESS:

REVISION: Rev_C

DRAWING NO: APC/062/24/05

PROJECT NO: OFFGARDS

DRAWING:

Rear Extension & Dormer Alterations

Proposed Floor Plans



ARCHEVOLVE

// design @archevolve.co.uk


// www. archevolve.co.uk

// 01798 879894



Proposed Ground Floor Plan
1 : 50

Proposed First Floor Plan
1 : 50

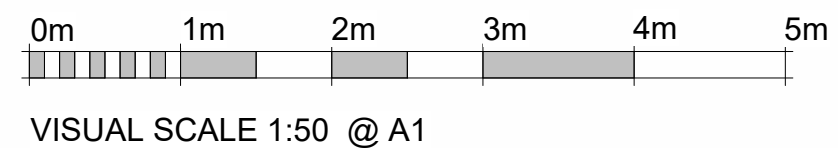

VISUAL SCALE 1:50 @ A1