




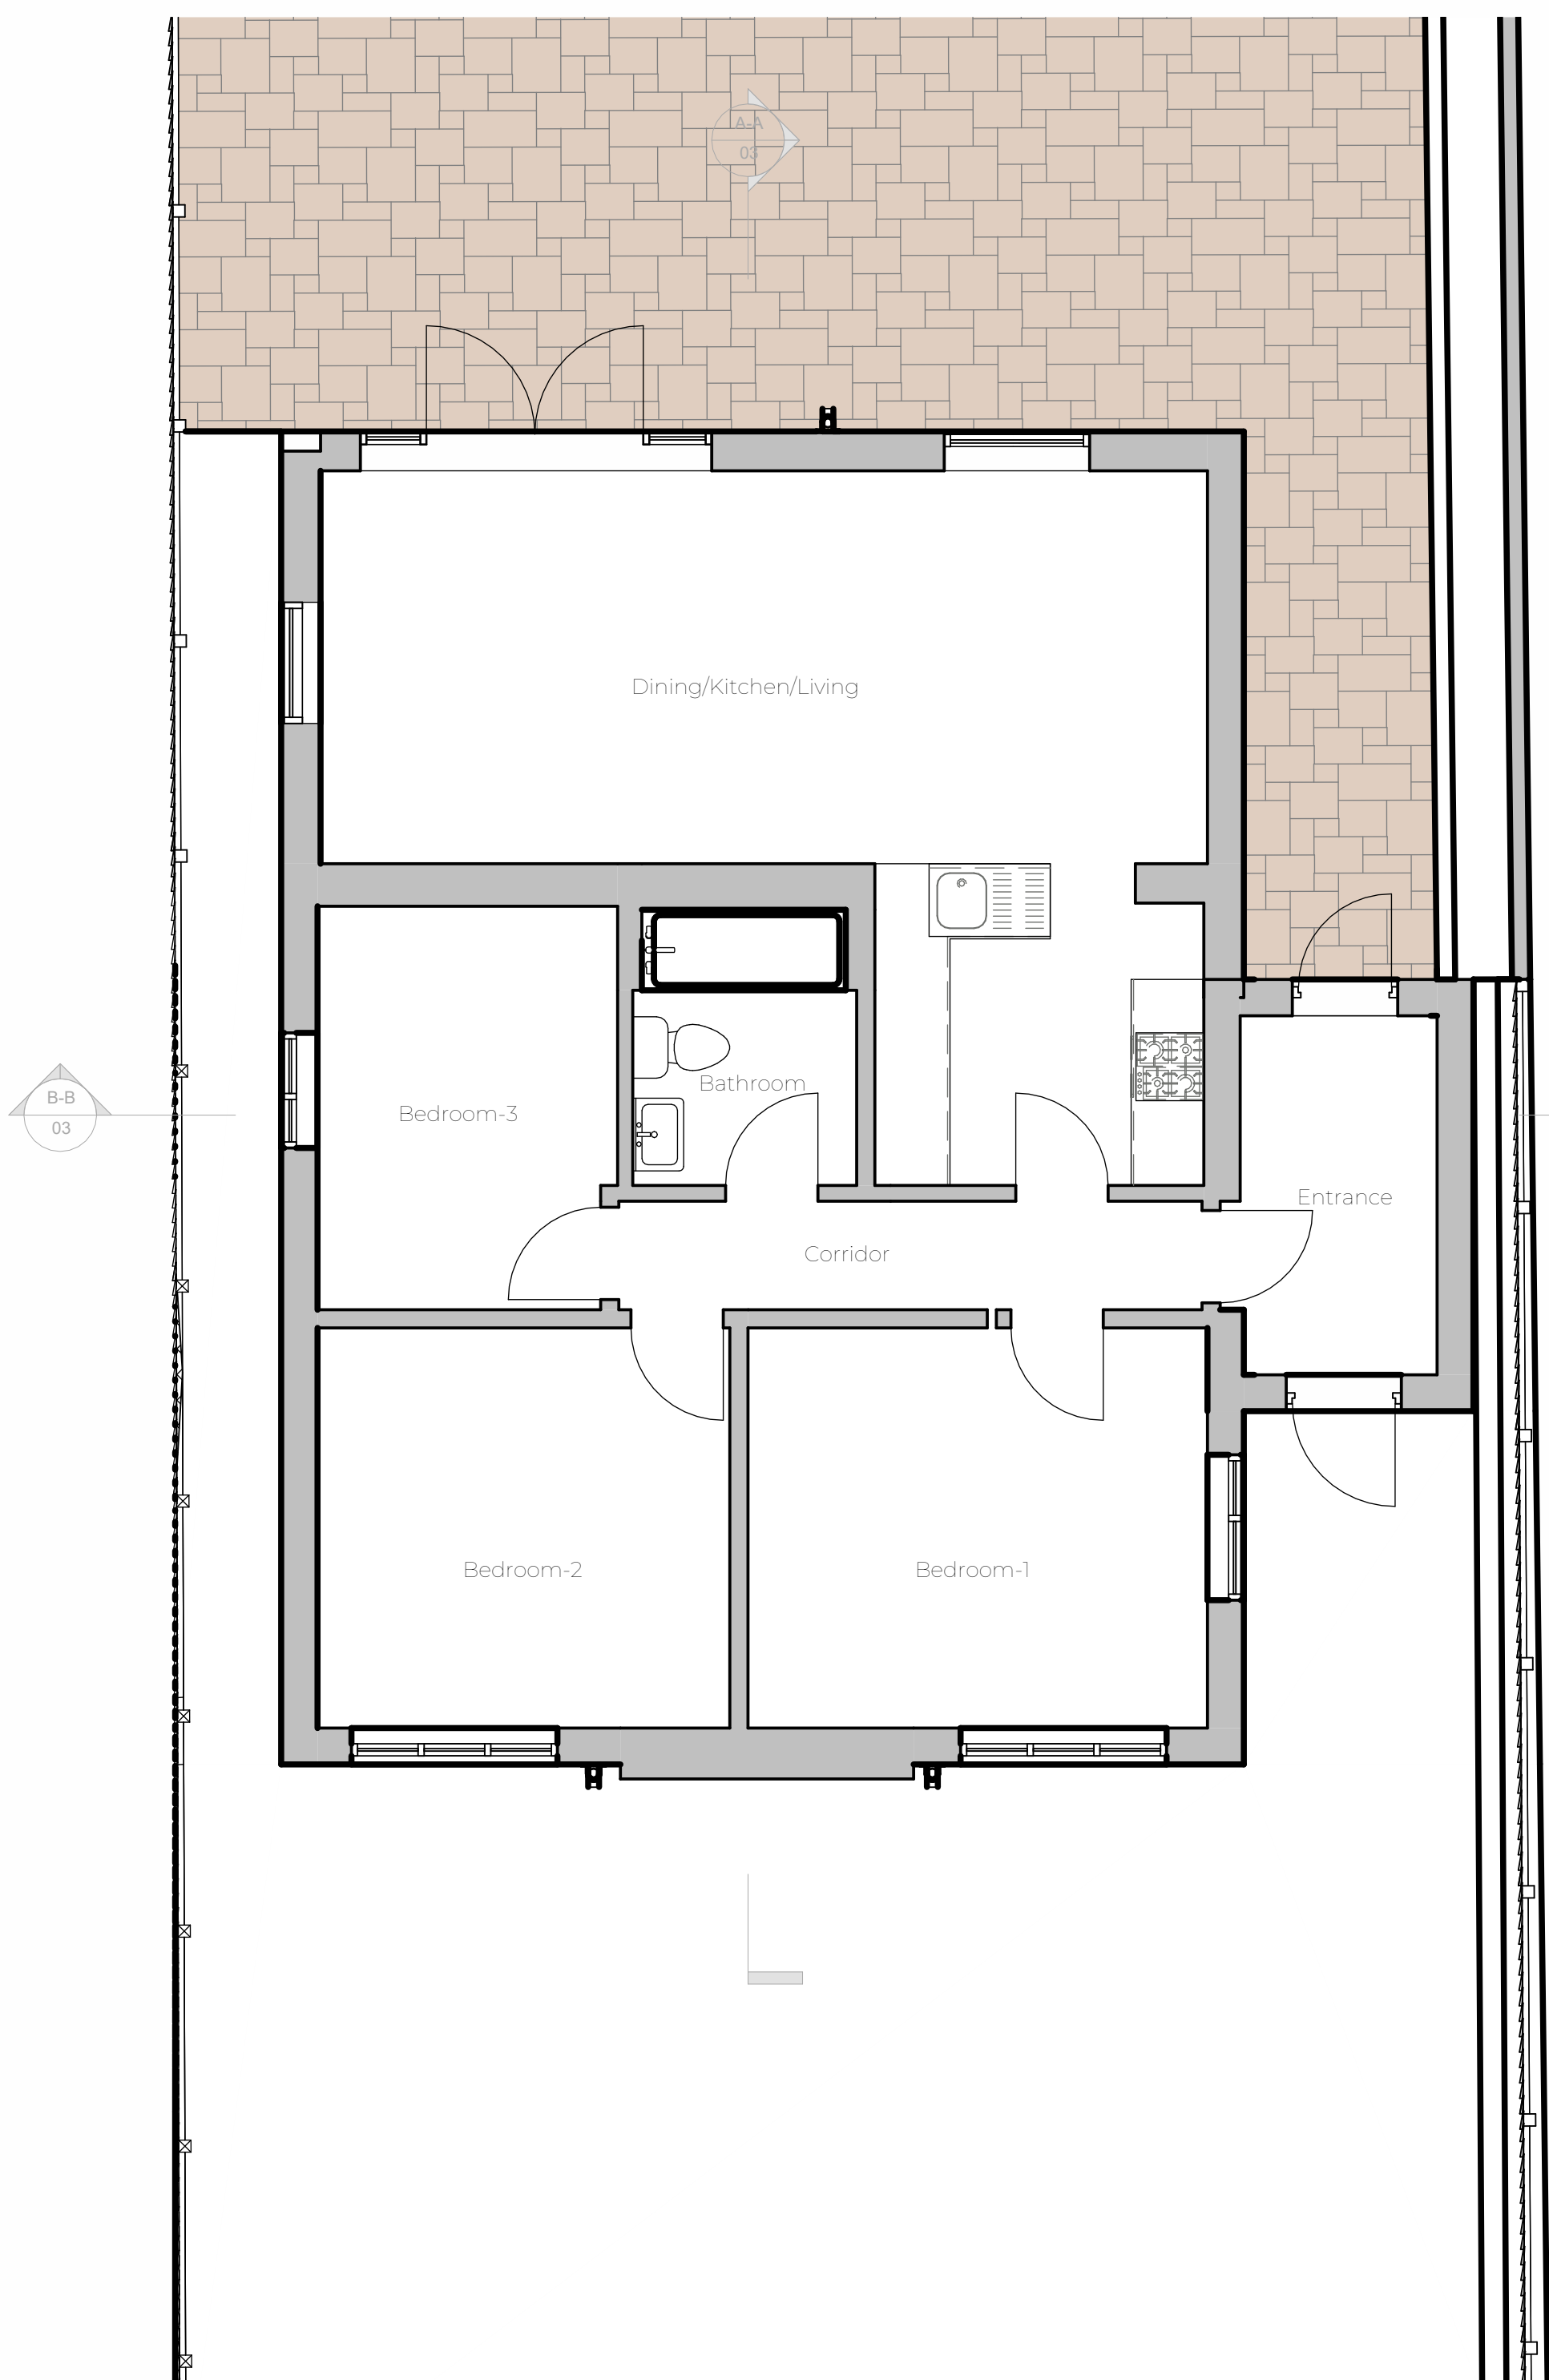

Ground Floor Plan
1 : 50

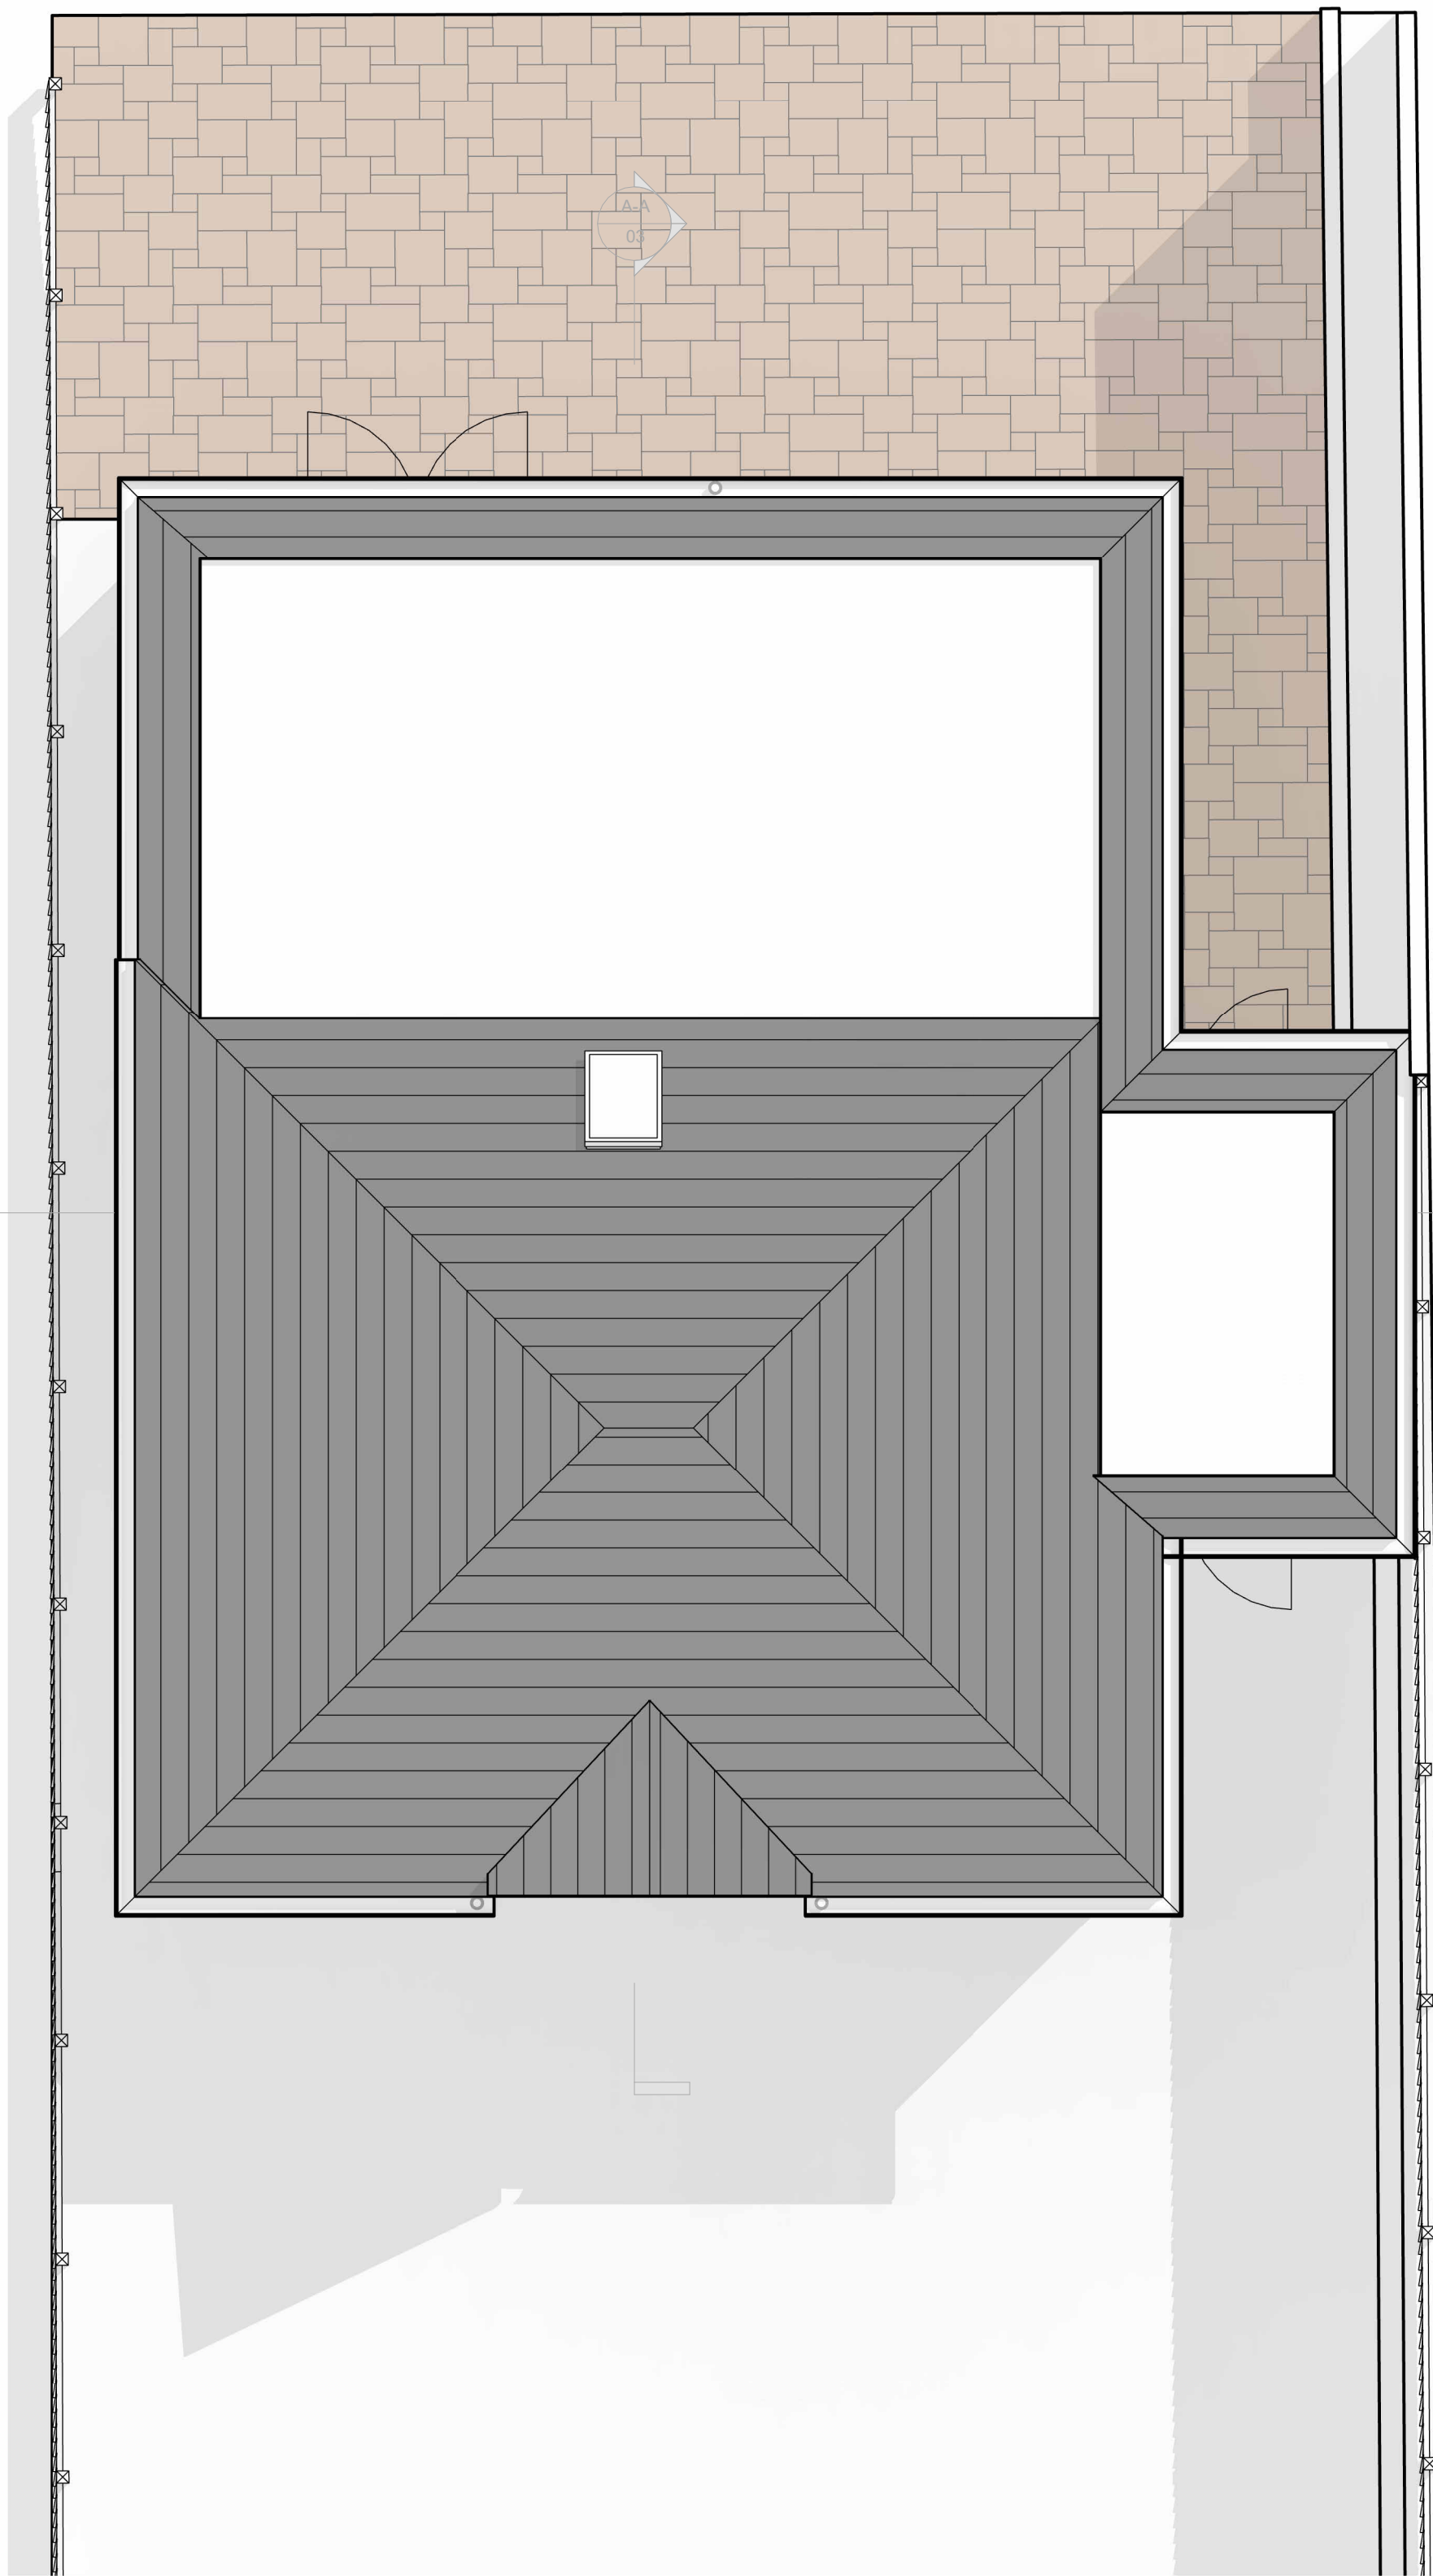

Roof Plan
1 : 50

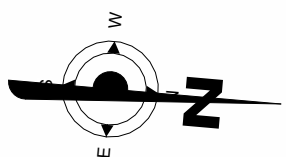

- Notes:
1. THE COPYRIGHT OF THIS DRAWING IS VESTED IN ARCHEVOLVE AND IT MAY NOT BE REPRODUCED IN WHOLE OR PART OR USED FOR THE MANUFACTURE OF ANY ARTICLE WITHOUT THE EXPRESS PERMISSION OF THE COPYRIGHT HOLDERS.
 2. WORK TO FIGURED DIMENSIONS ONLY.
 3. THIS DRAWING IS TO BE READ IN CONJUNCTION WITH ALL RELEVANT ARCHITECT'S, SERVICE ENGINEER'S AND ARCHEVOLVE AND SPECIFICATIONS.

Rev_A	Address Updated	AP	26/02/26
Revision Number	Revision Description	Issued by	Revision Date

DATE: 31/11/25
STATUS: PLANNING ISSUE
SHEET SIZE: A1

SCALE: 1 : 50
DRAWN: AP
CHECKED:

CLIENT: Mr A Khan
14 St James Ave
Lancing
BN15 0NN
SITE ADDRESS: Site Address

DRAWING: Extension & Loft
Conversion
TITLE: Floor Plans

REVISION: Rev_A

DRAWING NO: APC/192/ 25/01

PROJECT NO:




ARCHEVOLVE

✉ // design @archevolve.co.uk

WEB // www. archevolve.co.uk

☎ // 01798 879894

 

VISUAL SCALE 1:50 @ A1