



East Front Elevation  
1 : 50




South Side Elevation  
1 : 50




North Side Elevation  
1 : 50



West Rear Elevation  
1 : 50

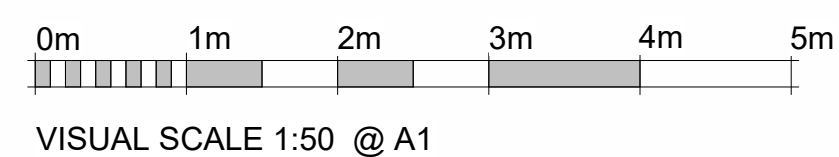

- Notes:
1. THE COPYRIGHT OF THIS DRAWING IS VESTED IN ARCHEVOLVE AND IT MAY NOT BE REPRODUCED IN WHOLE OR PART OR USED FOR THE MANUFACTURE OF ANY ARTICLE WITHOUT THE EXPRESS PERMISSION OF THE COPYRIGHT HOLDERS.
  2. WORK TO FIGURED DIMENSIONS ONLY.
  3. THIS DRAWING IS TO BE READ IN CONJUNCTION WITH ALL RELEVANT ARCHITECT'S, SERVICE ENGINEER'S AND ARCHEVOLVE AND SPECIFICATIONS.

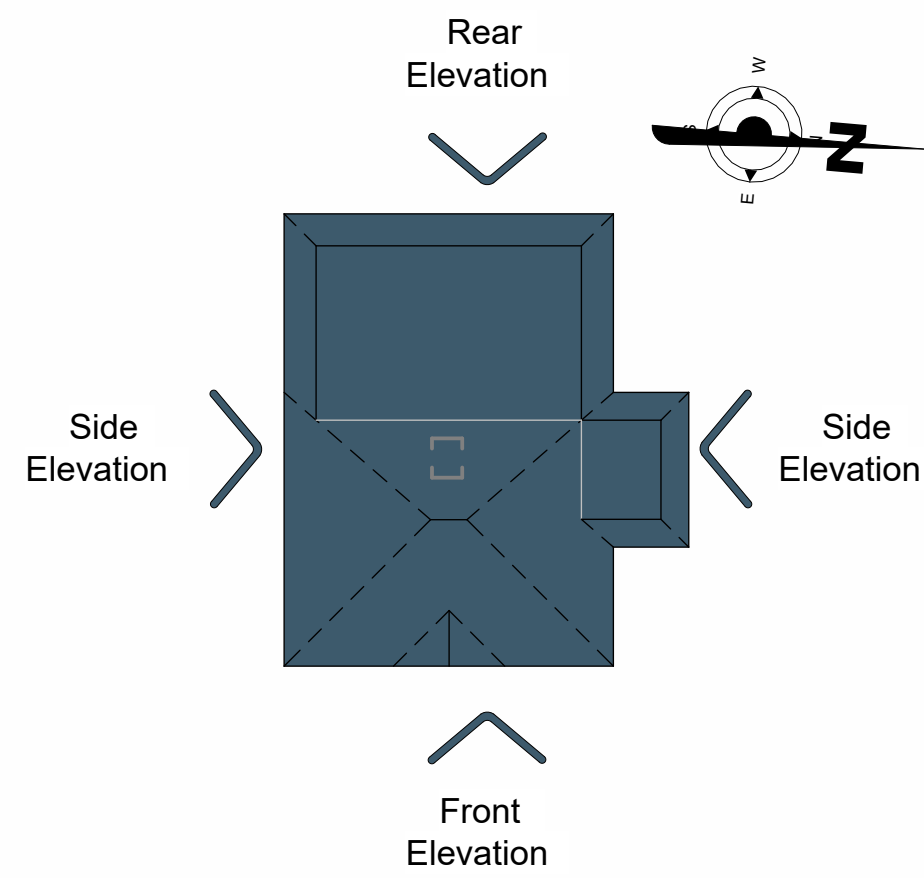

| Rev_A           | Address Updated      | AP        | 26/02/26      |
|-----------------|----------------------|-----------|---------------|
| Revision Number | Revision Description | Issued by | Revision Date |

DATE: 31/11/25  
STATUS: PLANNING ISSUE  
SHEET SIZE: A1

SCALE: 1 : 50  
DRAWN: AP  
CHECKED:

CLIENT: Mr A Khan  
14 St James Ave  
Lancing  
BN15 0NN  
SITE ADDRESS:

DRAWING: Extension & Loft Conversion Elevations  
TITLE:



ARCHEVOLVE

// design @archevolve.co.uk

// www. archevolve.co.uk

// 01798 879894



REVISION: Rev\_A

DRAWING NO: APC/192/ 25/02

PROJECT NO: