





Notes:

1. THE COPYRIGHT OF THIS DRAWING IS VESTED IN ARCHEVOLVE AND IT MAY NOT BE REPRODUCED IN WHOLE OR PART OR USED FOR THE MANUFACTURE OF ANY ARTICLE WITHOUT THE EXPRESS PERMISSION OF THE COPYRIGHT HOLDERS.
2. WORK TO FIGURED DIMENSIONS ONLY.
3. THIS DRAWING IS TO BE READ IN CONJUNCTION WITH ALL RELEVANT ARCHITECT'S, SERVICE ENGINEER'S AND ARCHEVOLVE AND SPECIFICATIONS.

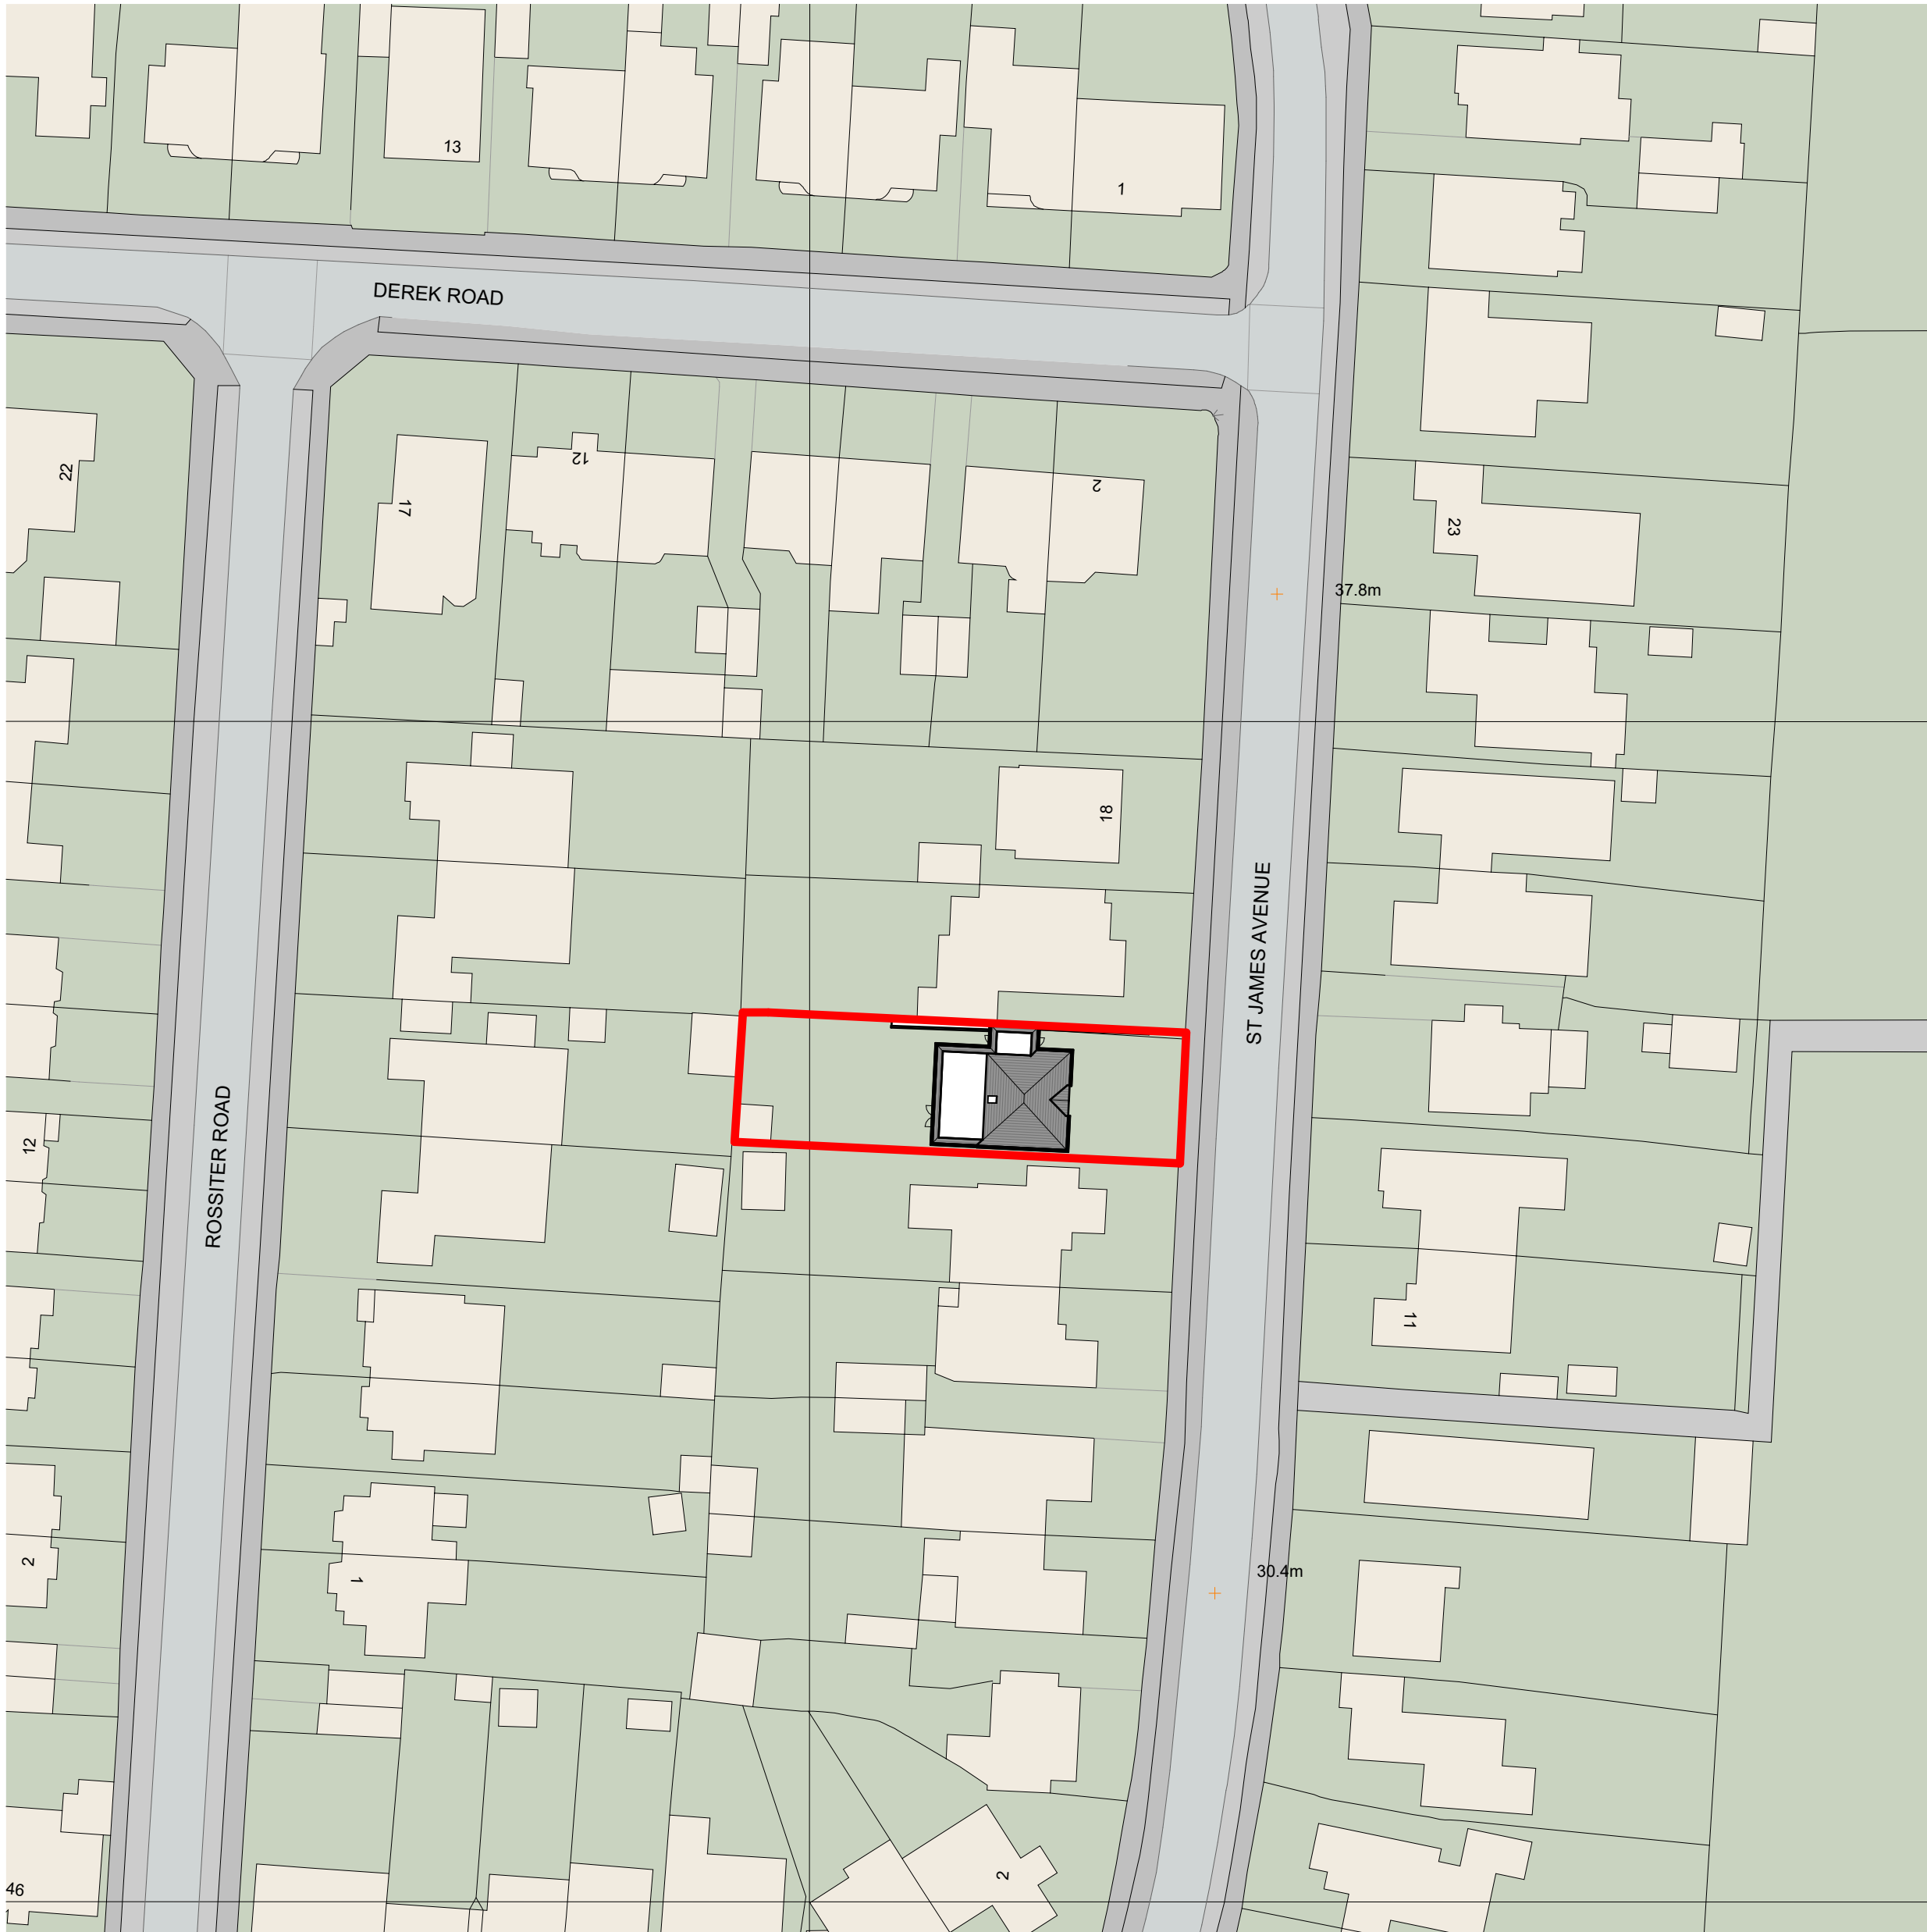

Site Plan

1 : 500

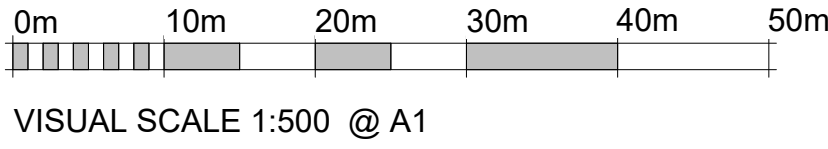


VISUAL SCALE 1:500 @ A1



Location Plan

1 : 1250

 

VISUAL SCALE 1:1250 @ A1

Rev_A	Address Updated	AP	26/02/26
Revision Number	Revision Description	Issued by	Revision Date

DATE:	STATUS:	SHEET SIZE:
31/11/25	PLANNING ISSUE	A1

SCALE:	DRAWN:	CHECKED:
As indicated	AP	

CLIENT:	SITE ADDRESS:
Mr A Khan 14 St James Ave Lancing BN15 0NN	

DRAWING:

Extension & Loft Conversion

TITLE:

Site and Location Plan

REVISION:

Rev_A

DRAWING NO:

APC/192/ 25/04

PROJECT NO:



ARCHEVOLVE

✉ // design @archevolve.co.uk

🌐 // www. archevolve.co.uk

☎ // 01798 879894

