








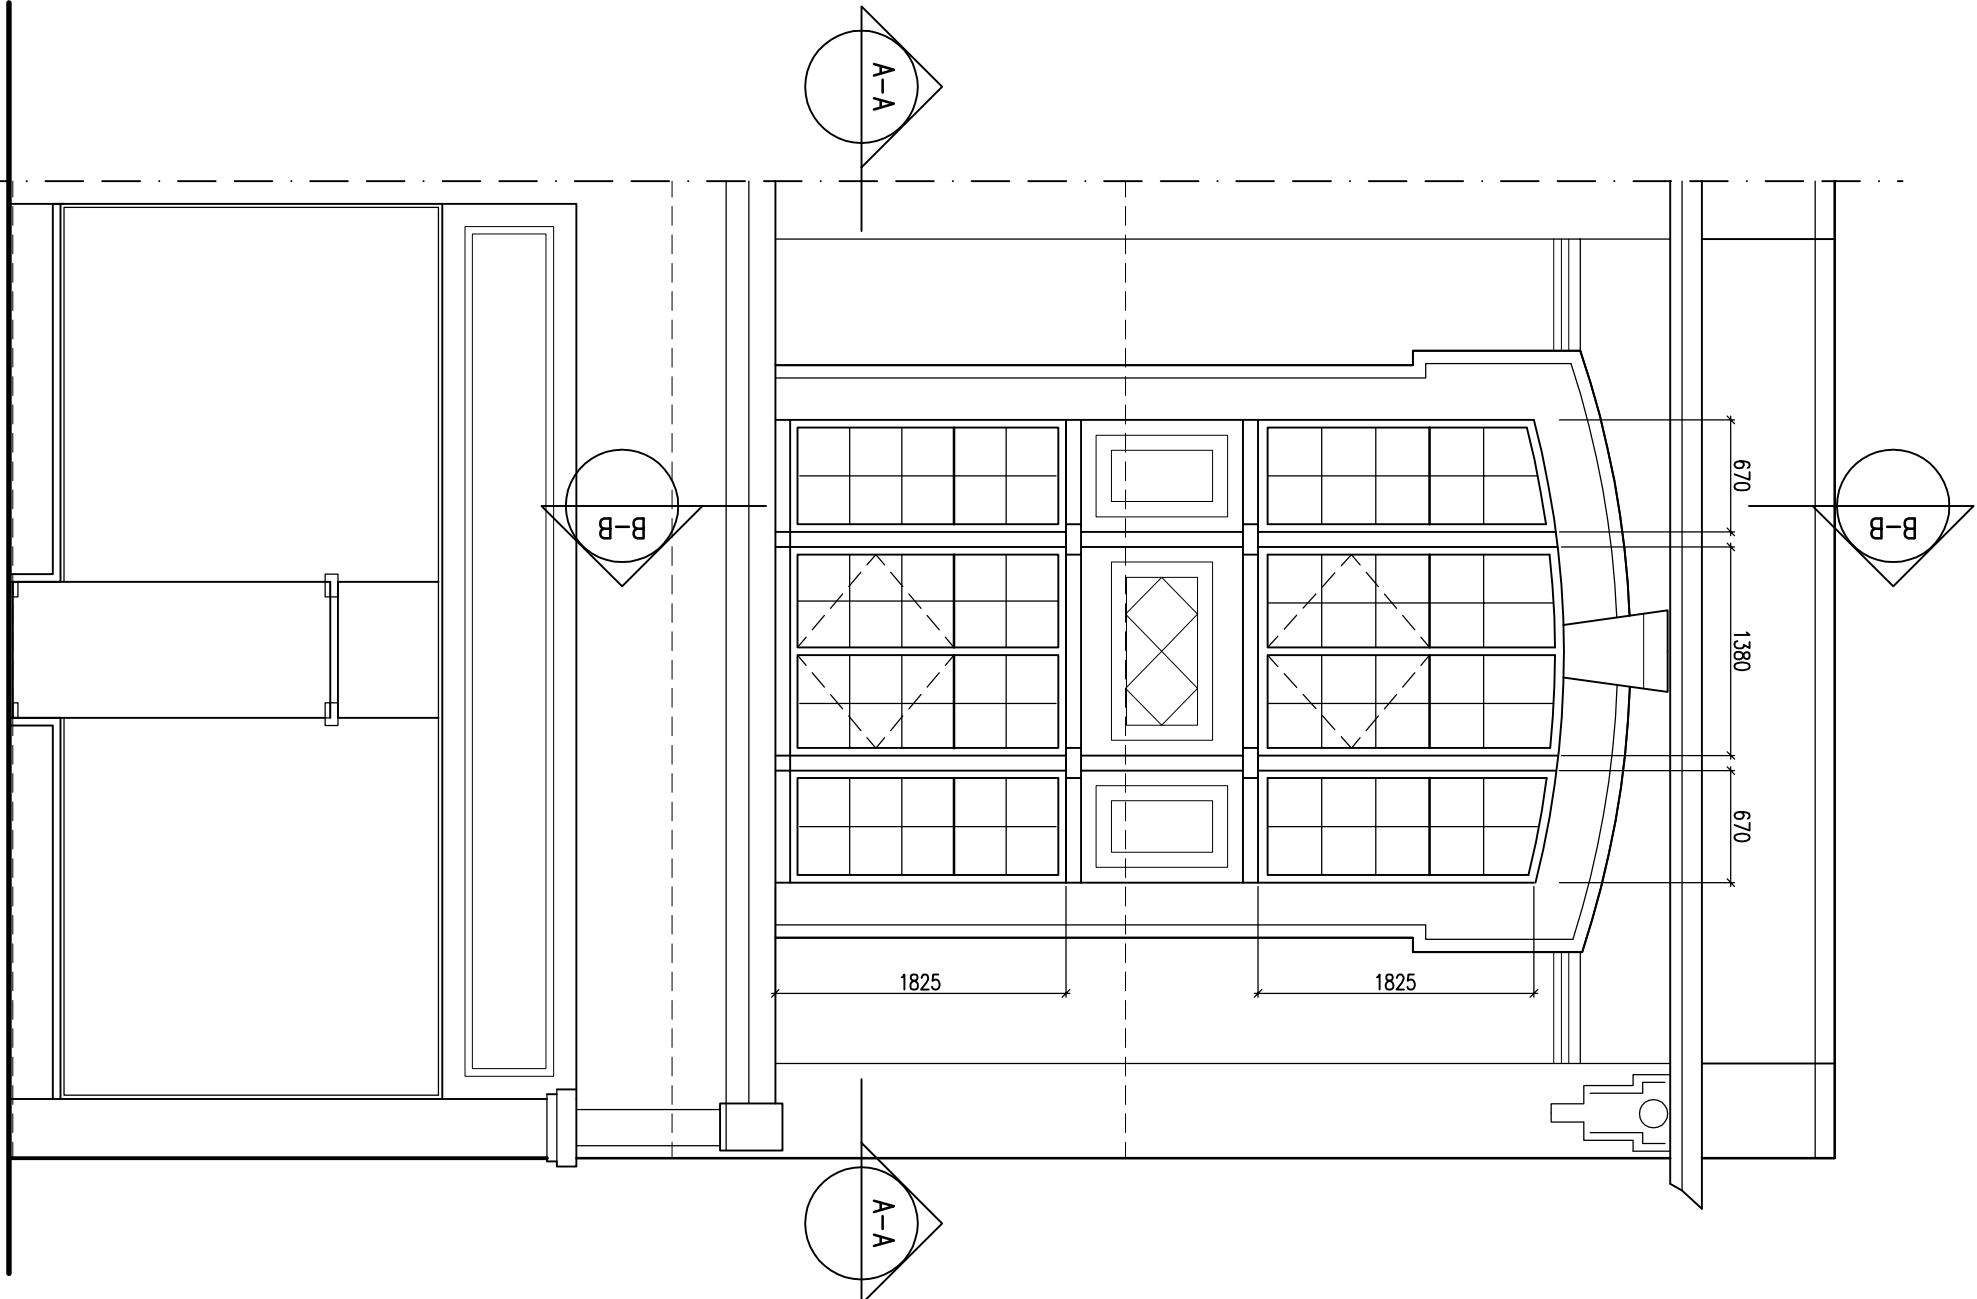


Front Elevation Z-Z
As Existing
1:50

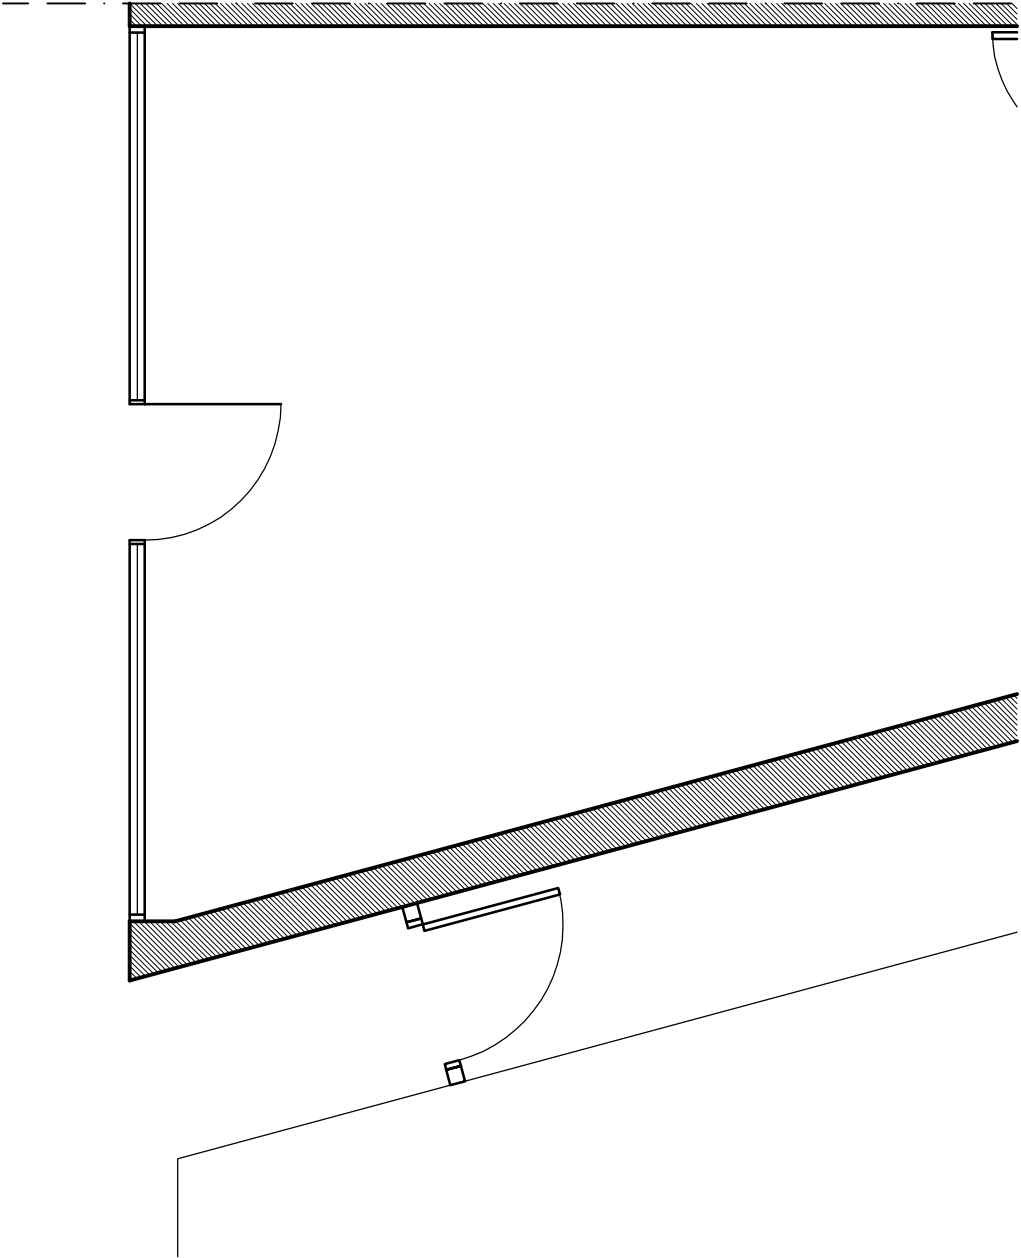


Ground Floor Plan
As Existing
1:50

Section A-A
1:2

 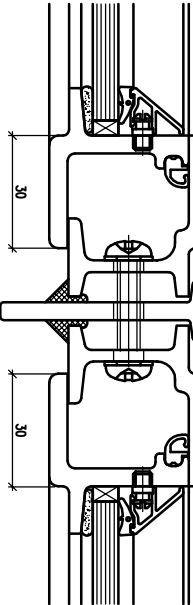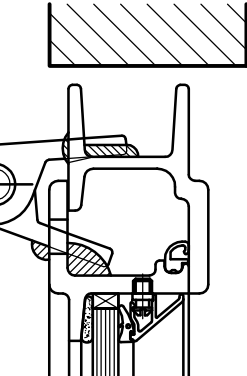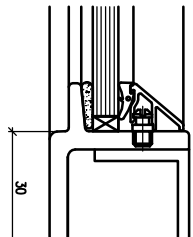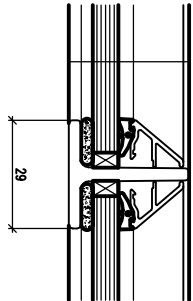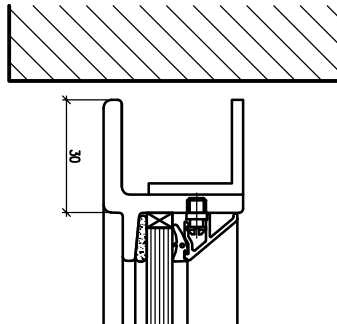

Section B-B
1:2

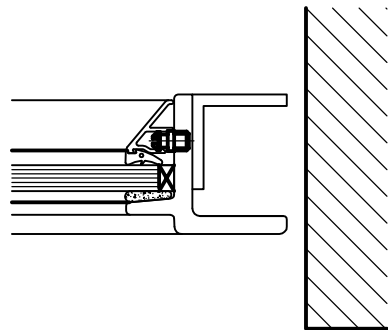

13 July 2024	Revision needed
09 May 2024	Building regulations application
09 May 2024	Drawings added to set
13 April 2024	Drawings added to set

Project:
Replacement Window at:
13 Montague Street
Worthing

Drawing title:
Floor Plans & Elevations
As Existing

Client:
Geneva Investment Group

Copyright of:
Clive Voller Associates
Chartered Building Surveyors
15 Station Road
Burgess Hill
West Sussex
RH15 9DE
Tel: 01444 871010
Fax: 01444 870099
Web: www.clivevoller.com




Scale:
1:50 @ A1

Date:
March 2024

Drawn:

Dwg No. 4092-01

Rev'n
D

 

1:2 Scale Bar



1:50 Scale Bar