



GENERAL NOTES

Notes
Do not scale from this drawing.
All contractors must visit the site and be responsible for taking and checking dimensions.
All construction information should be taken from figured dimensions only.
Any discrepancies between drawings, specifications and site conditions must be brought to the attention of the supervising officer.
This drawing & the works depicted are the copyright of ZAL.

This drawing is prepared for the specific project stage in the Drawing Status section below and it is not intended to be used for any other purpose. Whilst all reasonable efforts are used to ensure drawings are accurate, ZAL accept no liability for any reliance placed on, or use made of, this plan by anyone for purposes other than those stated in the Drawing Status below.

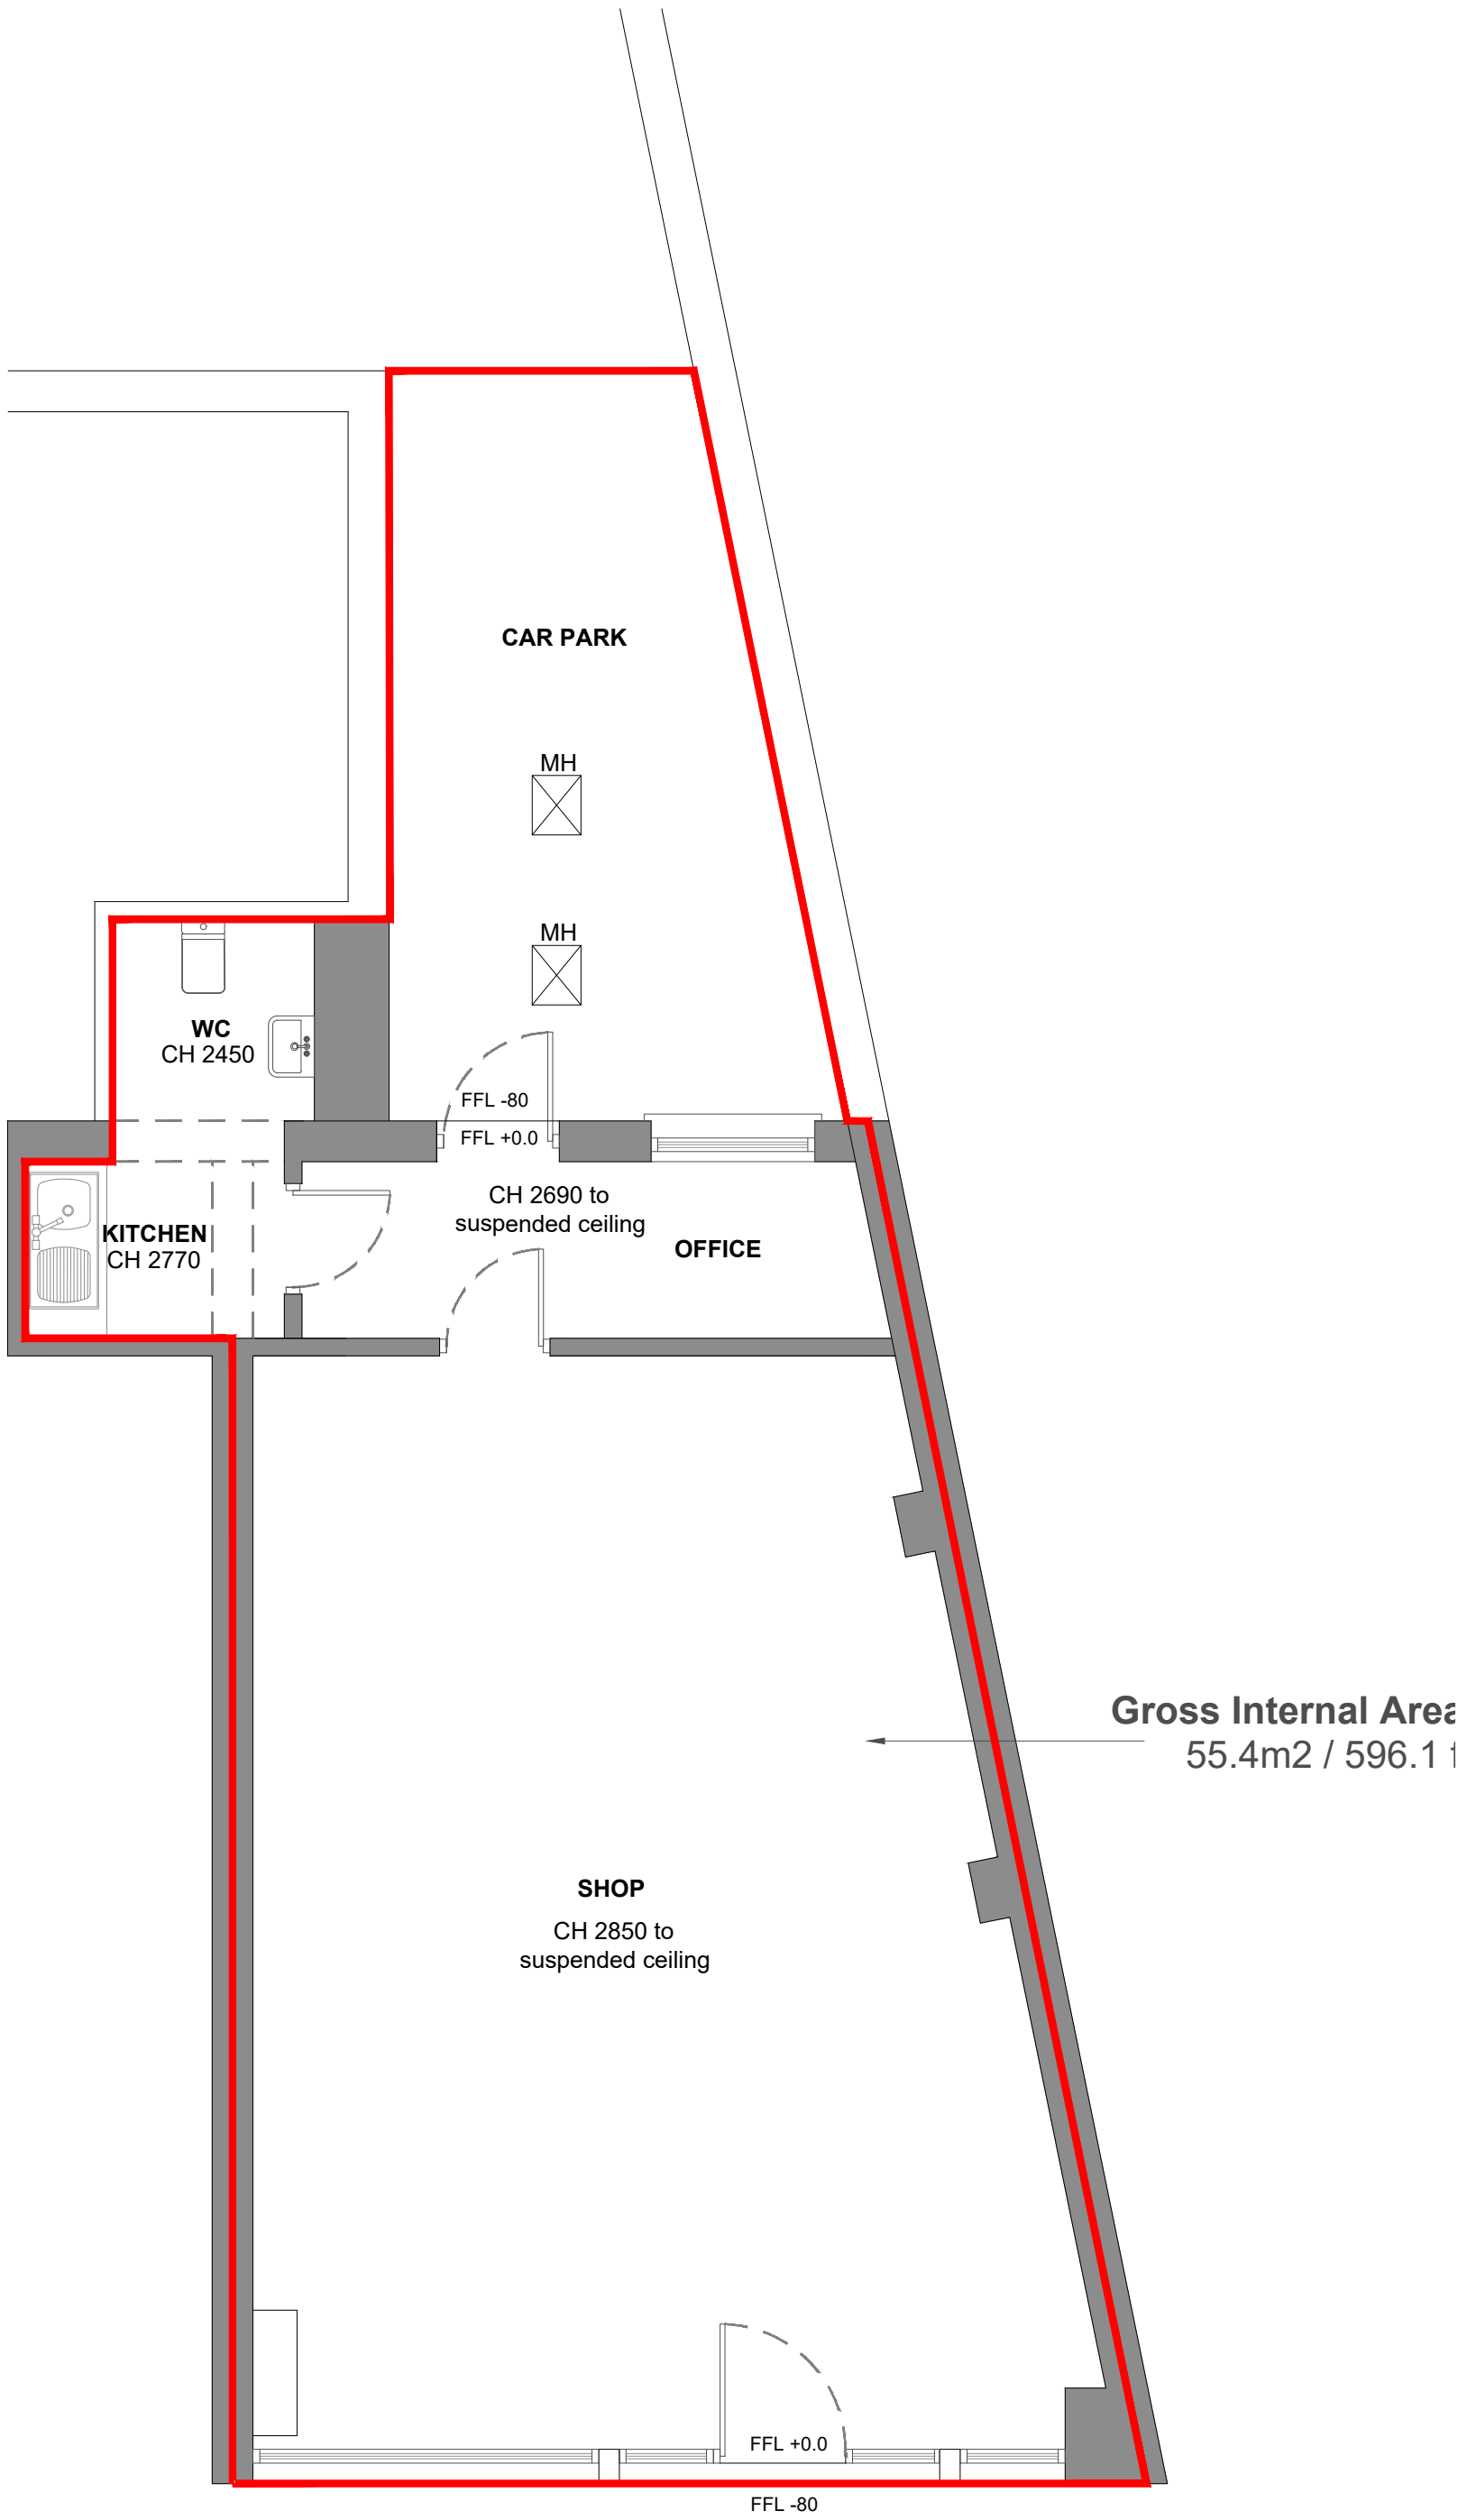

EXISTING GROUND FLOOR PLAN

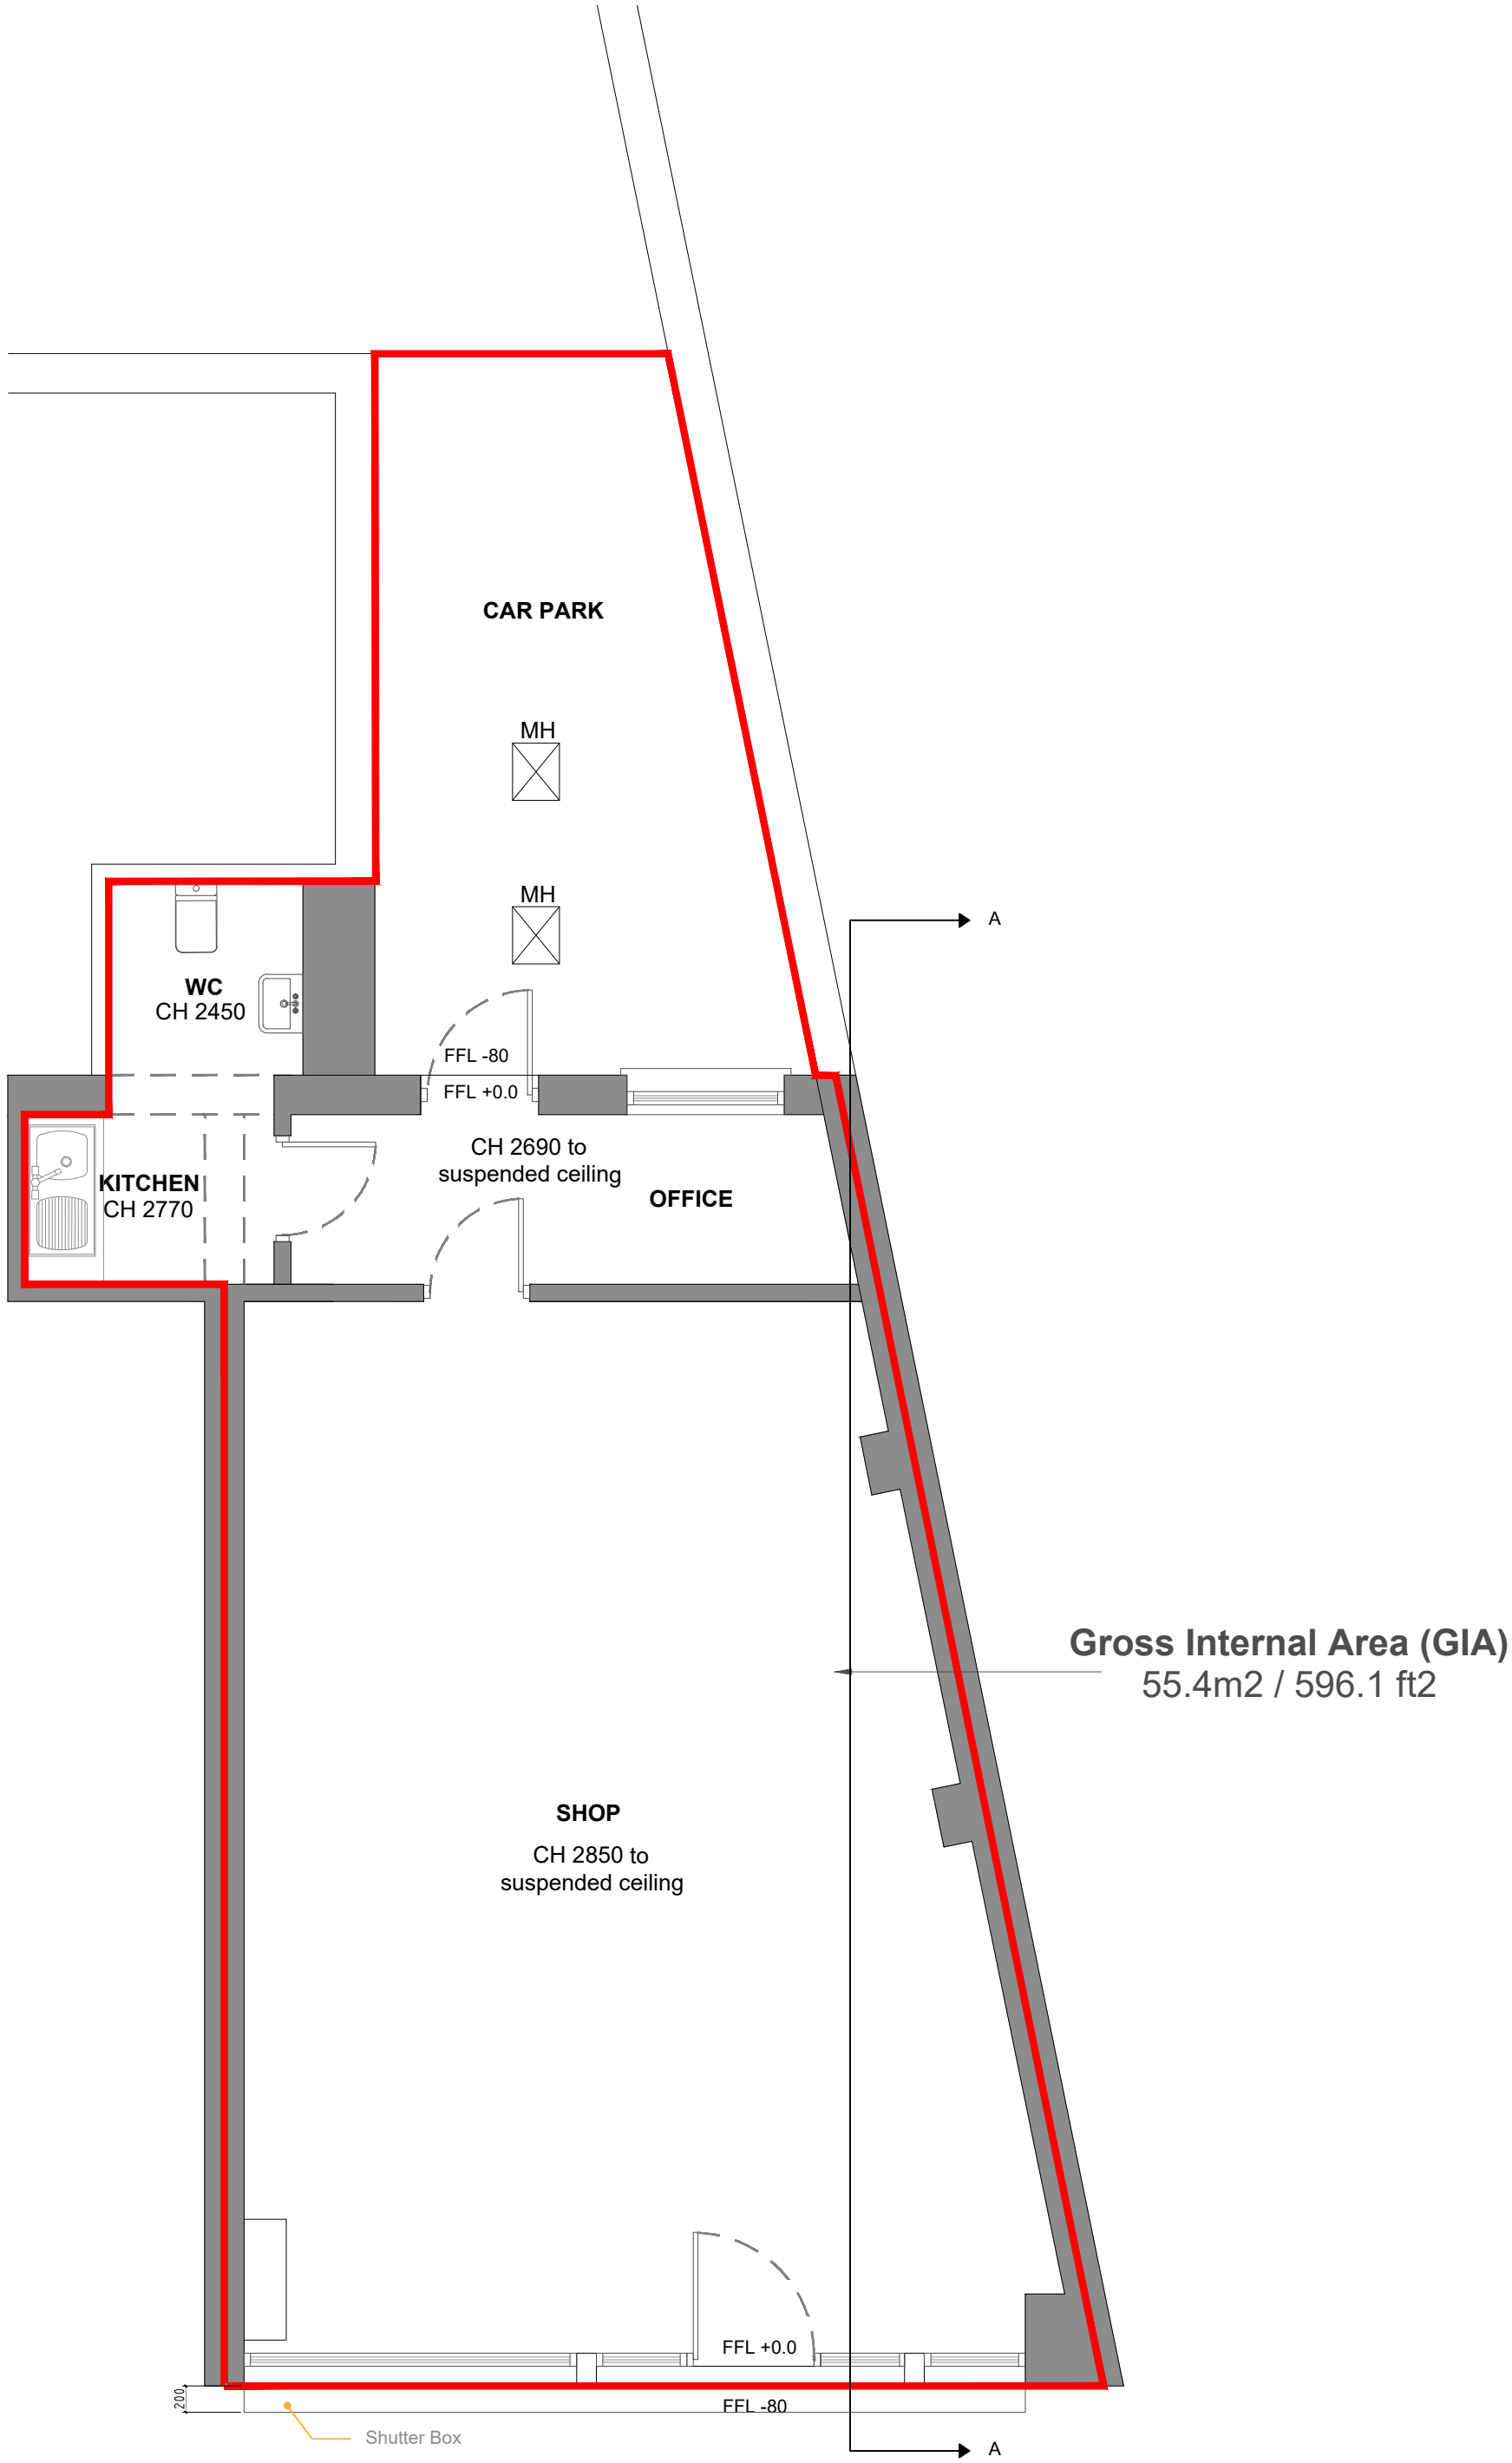

PROPOSED GROUND FLOOR PLAN

00	23-06-26	Planning Submission	ETR	AM
----	----------	---------------------	-----	----

Rev	Date	Description	Drawn	Chkd
-----	------	-------------	-------	------

Project Status

Preliminary

Project

125 Broadwater Rd BN14 8HY

Drawing Title

Existing & Proposed Ground Floor Plan

Drawing No.

26-15-P01

Scale

1:50@A1

Scale Bar

