




**EXISTING FRONT ELEVATION**  
ALL NEIGHBORING PROPERTIES & LANDSCAPE IS INDICATIVE ONLY

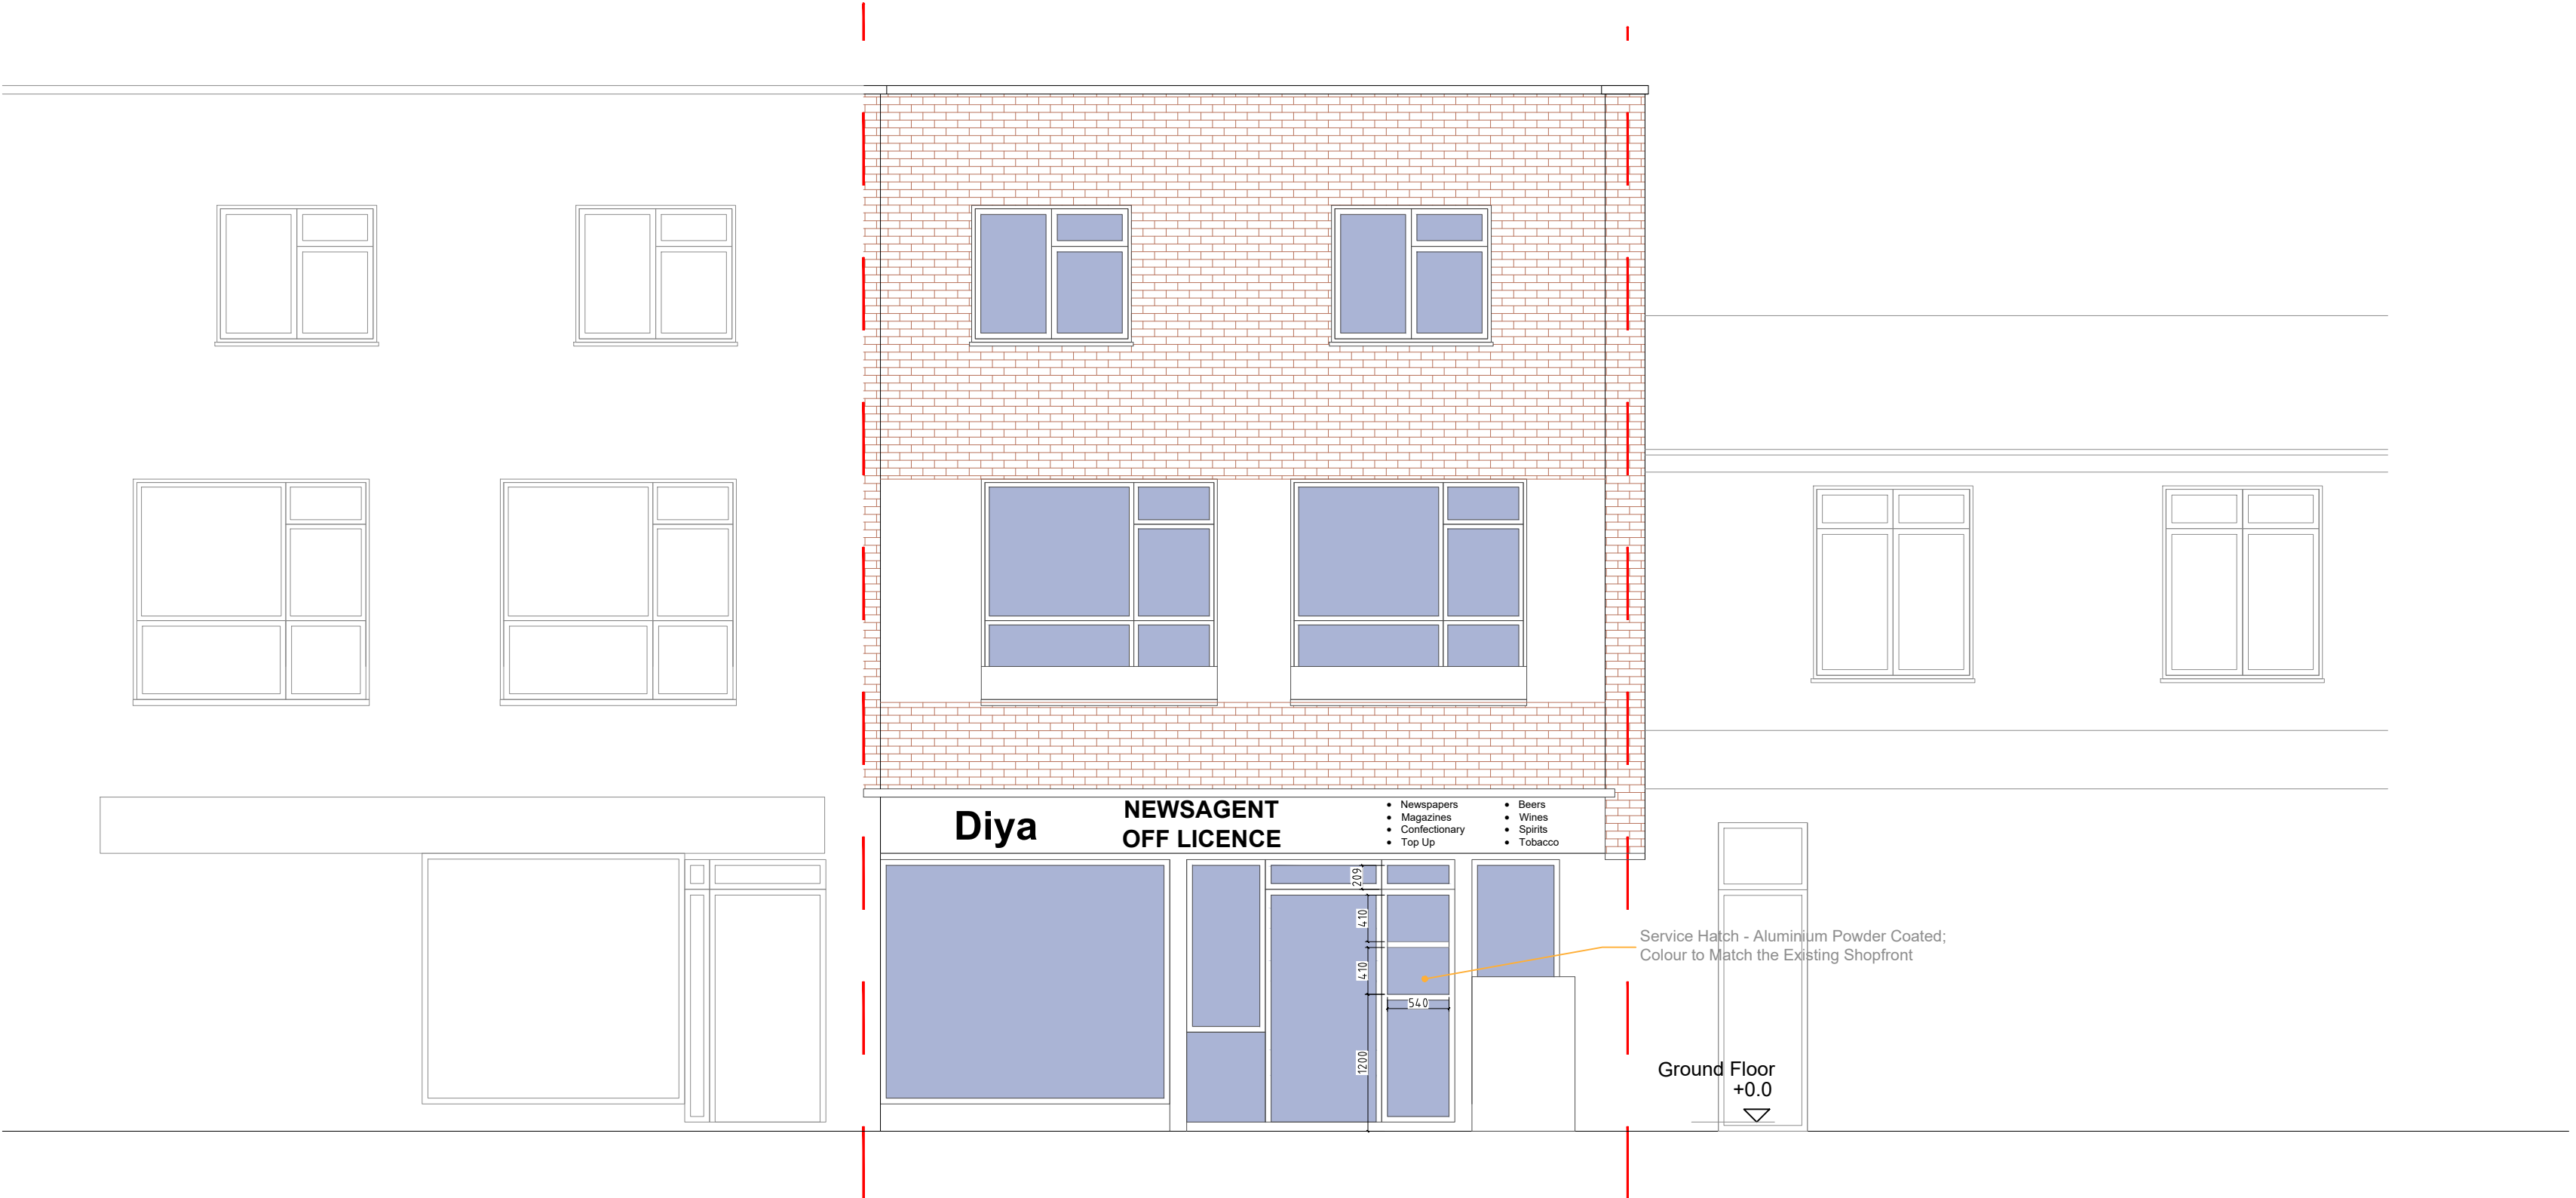

**PROPOSED FRONT ELEVATION**  
ALL NEIGHBORING PROPERTIES & LANDSCAPE IS INDICATIVE ONLY

GENERAL NOTES

Notes  
Do not scale from this drawing.  
All contractors must visit the site and be responsible for taking and checking dimensions.  
All construction information should be taken from figured dimensions only.  
Any discrepancies between drawings, specifications and site conditions must be brought to the attention of the supervising officer.  
This drawing & the works depicted are the copyright of ZAL.

This drawing is prepared for the specific project stage in the Drawing Status section below and it is not intended to be used for any other purpose. Whilst all reasonable efforts are used to ensure drawings are accurate, ZAL accept no liability for any reliance placed on, or use made of, this plan by anyone for purposes other than those stated in the Drawing Status below.

|    |          |                     |     |    |
|----|----------|---------------------|-----|----|
| 00 | 23-06-26 | Planning Submission | ETR | AM |
|----|----------|---------------------|-----|----|

| Rev | Date | Description | Drawn | Chkd |
|-----|------|-------------|-------|------|
|-----|------|-------------|-------|------|

Project Status

Preliminary

Project

125 Broadwater Rd BN14 8HY

Drawing Title

Existing & Proposed Front Elevation

Drawing No.

26-15-P02


Revision

00

Scale

1:50@A1

Scale Bar

 

Architecture & Construction  
Management Consultants

5th Floor, 167-169  
Great Portland Street, London  
W1W 5PF, United Kingdom  
Contact: +44 (0) 20 8150 3655  
Web: [www.archihomes.co.uk](http://www.archihomes.co.uk)

Zaman ArchiHomes Ltd

Reg No. 17178531

