


2 North Facing Front Elevation
1m 2m 3m 4m 5m 6m 7m 8m 9m 10m
1:100 Scale Bar

3 West Facing Side Elevation
1m 2m 3m 4m 5m 6m 7m 8m 9m 10m
1:100 Scale Bar

4 South Facing Rear Elevation
1m 2m 3m 4m 5m 6m 7m 8m 9m 10m
1:100 Scale Bar

5 East Facing Side Elevation
1m 2m 3m 4m 5m 6m 7m 8m 9m 10m
1:100 Scale Bar

Rear Garden

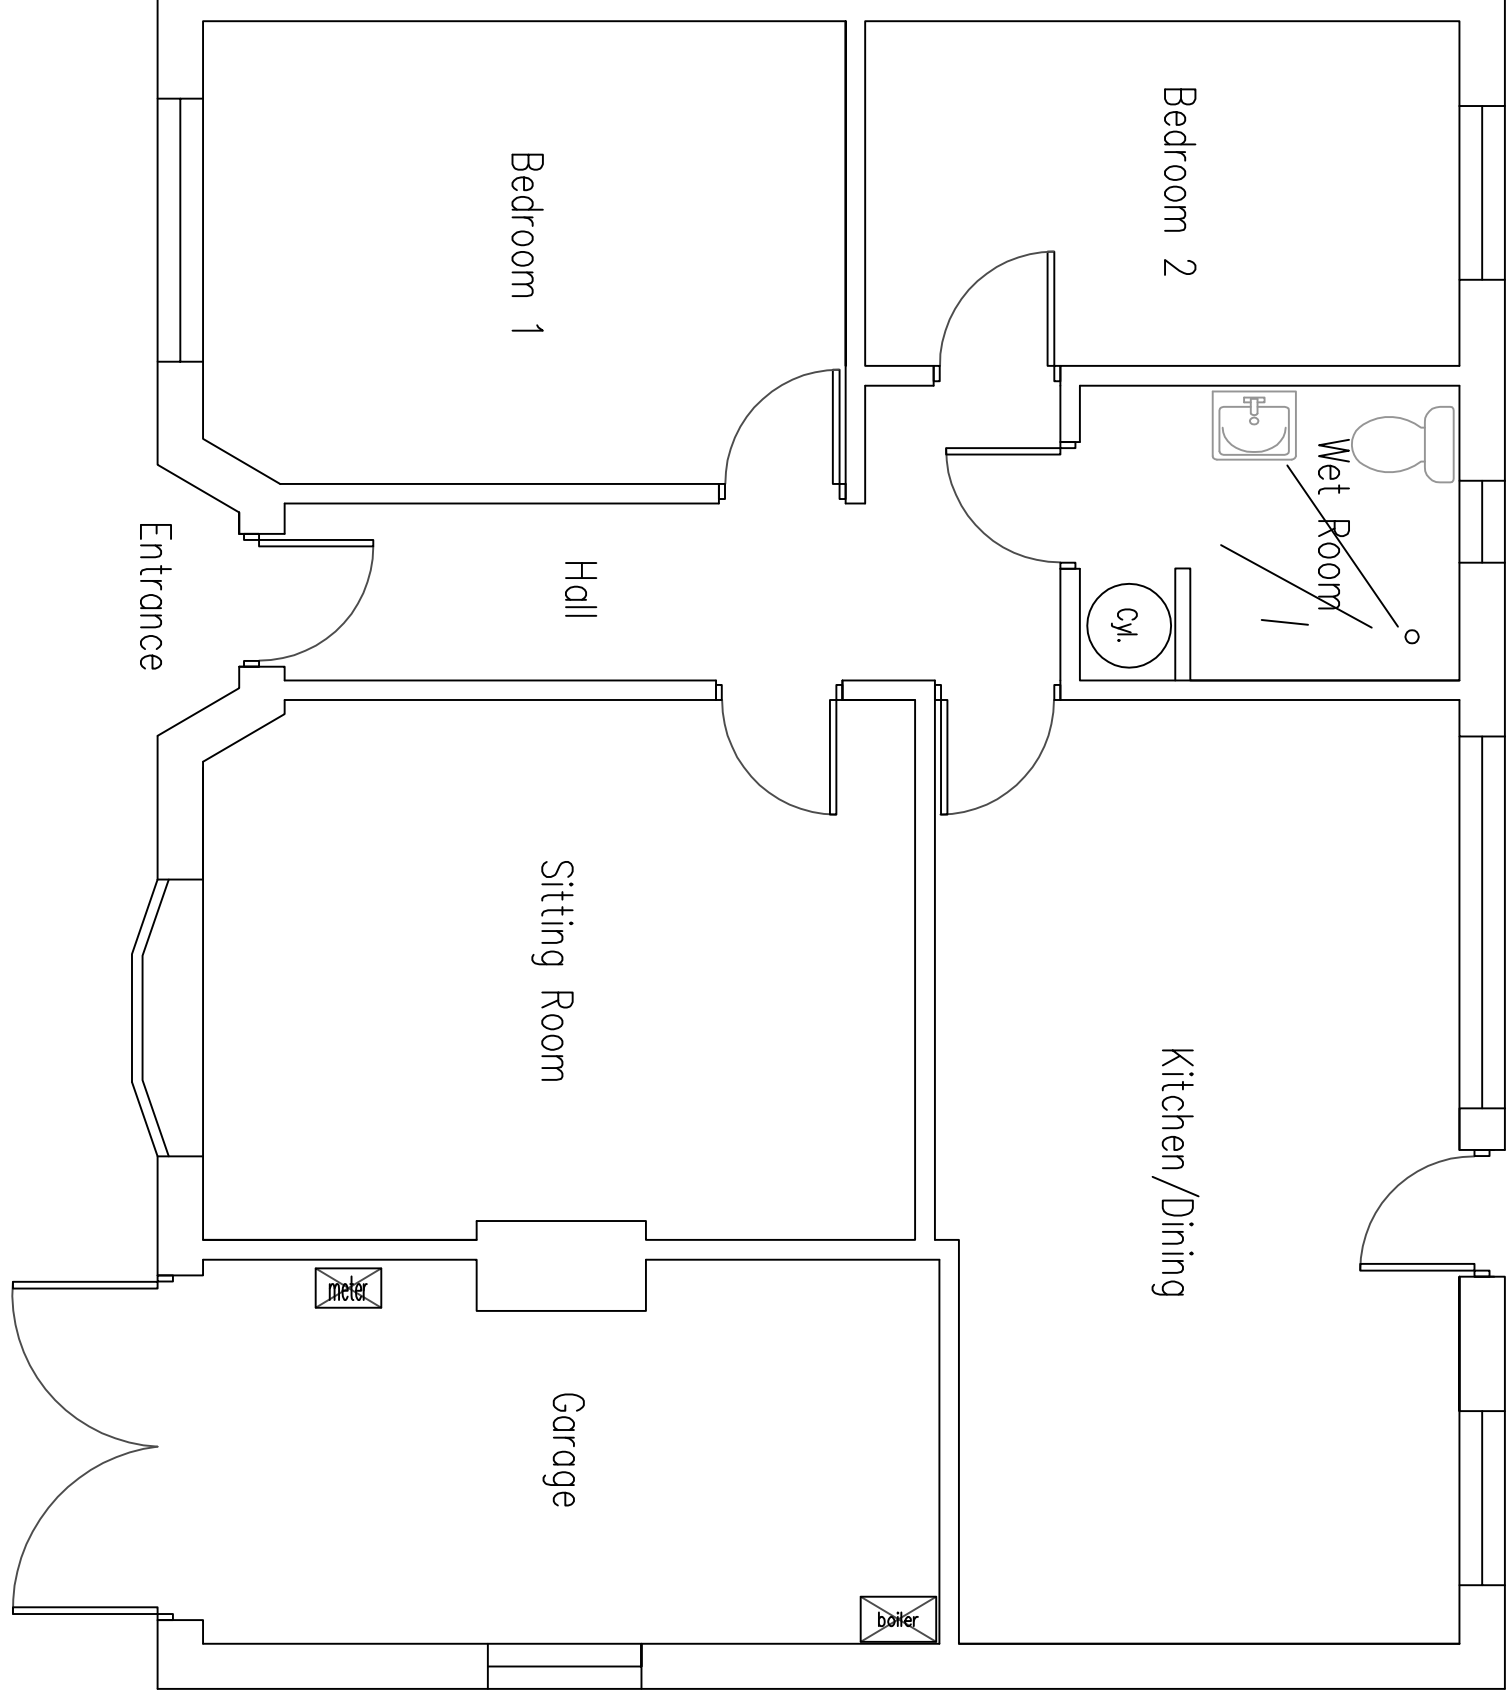

1 Ground Floor Plan

DO NOT SCALE FROM THIS DRAWING EXCEPT FOR PLANNING AND PROPOSED ROOF CONVERSIONS. ALL DIMENSIONS AND LOCATIONS MUST BE READ IN CONJUNCTION WITH ALL OTHER ARCHITECT'S & STRUCTURAL ENGINEER'S CONTRACT DRAWINGS & SPECIFICATIONS. ANY DISCREPANCIES MUST BE BROUGHT TO THE ATTENTION OF THE ARCHITECT IMMEDIATELY. THE CONTRACTOR MUST VERIFY ALL DIMENSIONS BY SITE MEASUREMENT BEFORE WORKING MATERIALS OR MATERIALS BEING ORDERED. SUBSTITUTE MATERIALS & PRODUCTS TO THOSE NAMED WILL BE ACCEPTABLE IF PROVEN TO BE OF EQUAL OR HIGHER PERFORMANCE AND NOT IN CONFLICT WITH OTHER ELEMENTS. FOUNDATIONS/FLOOR CONSTRUCTION DESIGNED BY STRUCTURAL ENGINEER TO BE MAINTAINED AND SOIL CONDITIONS PROXIMITY TO TREES, ETC. ALL TO BE APPROVED BY BUILDING CONTROL.

Project:

Proposed
Roof Conversion
and Internal Alterations At:
2 New Barn Close
Shoreham By Sea
West Sussex

Drawing title:

Plans & Elevations As Existing

Client:

Hoyley Murphy

© Copyright of:

Architectural & Planning Services
7 Erringham Rd
Shoreham By Sea
West Sussex
BN43 5ND

BJW

01273 441009
e-mail: benw@bjwarchitectural.co.uk
website: bjwarchitectural.co.uk

Scale: 1:50 1:100

Paper size

A1

Date: 17.8.2026

Drawn:

BJW

Dwg. No. 01

Rev'n

Note: All dimensions to be checked on site.