


Services Key

- SAT – Satellite television aerial point
- CA15 – data point
- Denotes pull cord
- Denotes light switch (2 way)
- Denotes light switch (1 way)
- Denotes telephone
- Denotes television aerial points
- Denotes double socket
- Denotes double socket (floor level)
- Denotes cooker point
- Denotes spur
- Denotes external water tap


- Denotes radiator
- Denotes PIR detector
- Denotes extractor fan
- Denotes smoke detector
- Denotes heat detector
- Denotes meter
- Denotes wall light
- Denotes ceiling rose
- Denotes spotlight
- Denotes fluorescent tube

Notes:
Final number of sockets, lights, radiators, positions etc to be agreed with the Client.
Contractor to assess existing electrical system and meter/distribution board and advise of any additional work required due to new works.
Structural Engineer to confirm all beam layouts and sizes


DO NOT SCALE FROM THIS DRAWING EXCEPT FOR PLANNING PERMISSIONS. ALL DIMENSIONS SHALL BE GIVEN IN METERS AND MILLIMETERS. DIMENSIONS TO FACE UNLESS OTHERWISE SPECIFIED. DIMENSIONS TO BE READ IN CONJUNCTION WITH ALL OTHER DRAWINGS & SPECIFICATIONS. ANY DISCREPANCIES MUST BE BROUGHT TO THE ATTENTION OF THE ARCHITECT IMMEDIATELY. THE CONTRACTOR MUST VERIFY ALL DIMENSIONS BY SITE MEASUREMENT BEFORE ORDERING MATERIALS OR SUBSTITUTE MATERIALS & PRODUCTS TO THOSE OF EQUAL OR HIGHER PERFORMANCE AND NOT IN CONFLICT WITH OTHER ELEMENTS. FOUNDATIONS/FLOOR CONSTRUCTION DESIGNED BY STRUCTURAL ENGINEER. SITEWORK, ROADS, ETC. SHALL BE PROBABLY TO BE SET OUT AND APPROVED BY BUILDING CONTROL.

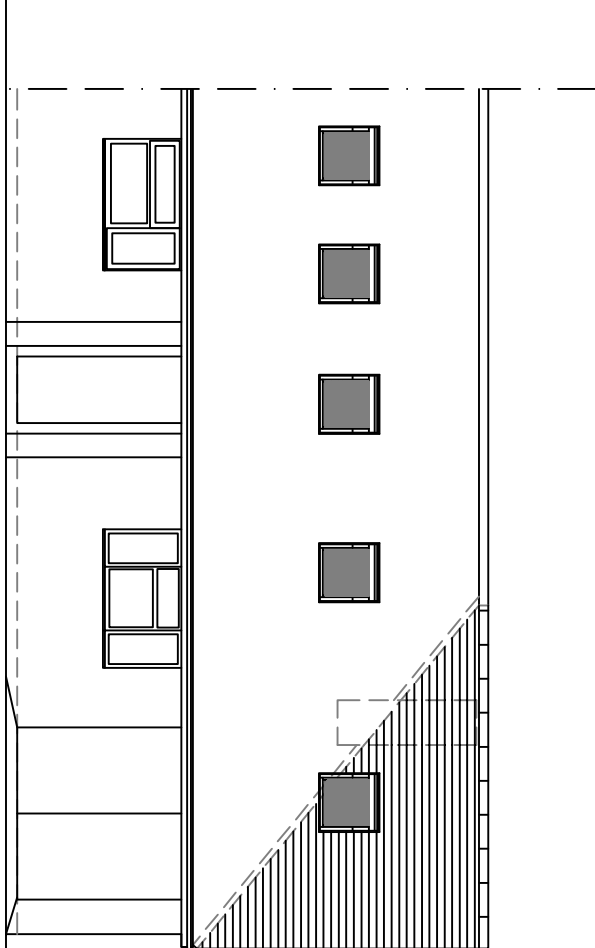


8 North Facing Front Elevation
1m 2m 3m 4m 5m 6m 7m 8m 9m 10m
1:100 Scale Bar

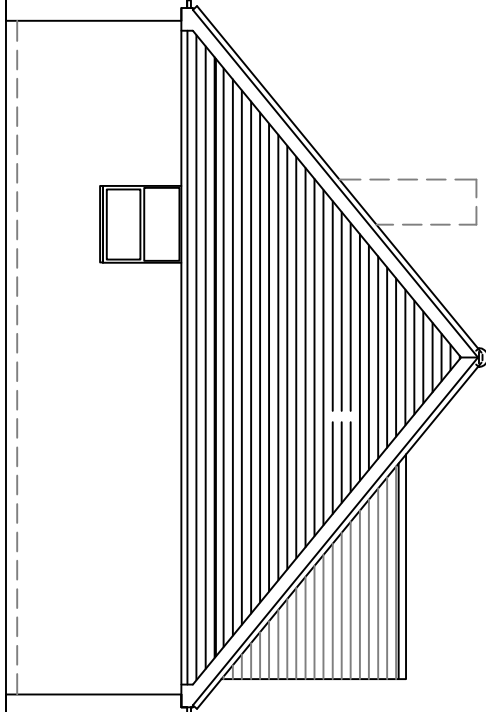


9 West Facing Side Elevation
1m 2m 3m 4m 5m 6m 7m 8m 9m 10m
1:100 Scale Bar

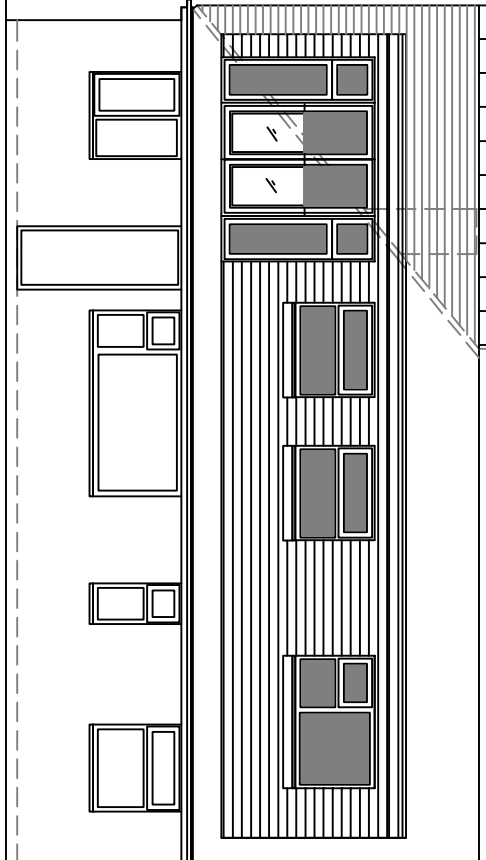


10 South Facing Rear Elevation
1m 2m 3m 4m 5m 6m 7m 8m 9m 10m
1:100 Scale Bar

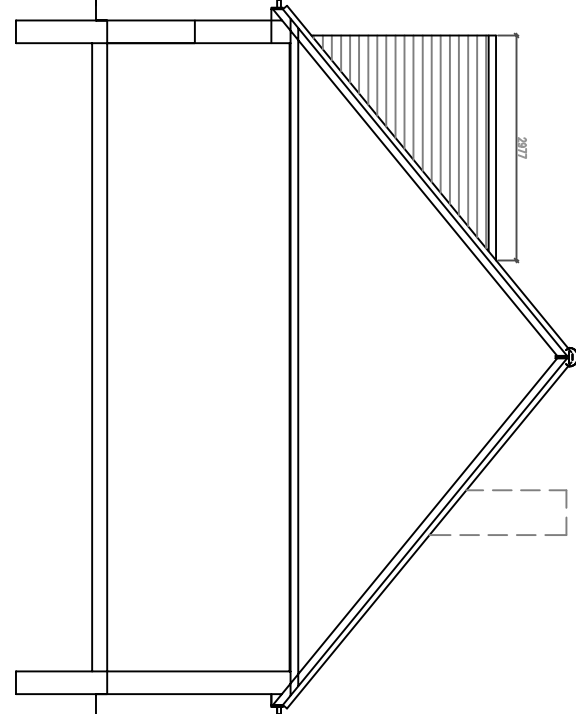


11 East Facing Side Elevation
1m 2m 3m 4m 5m 6m 7m 8m 9m 10m
1:100 Scale Bar

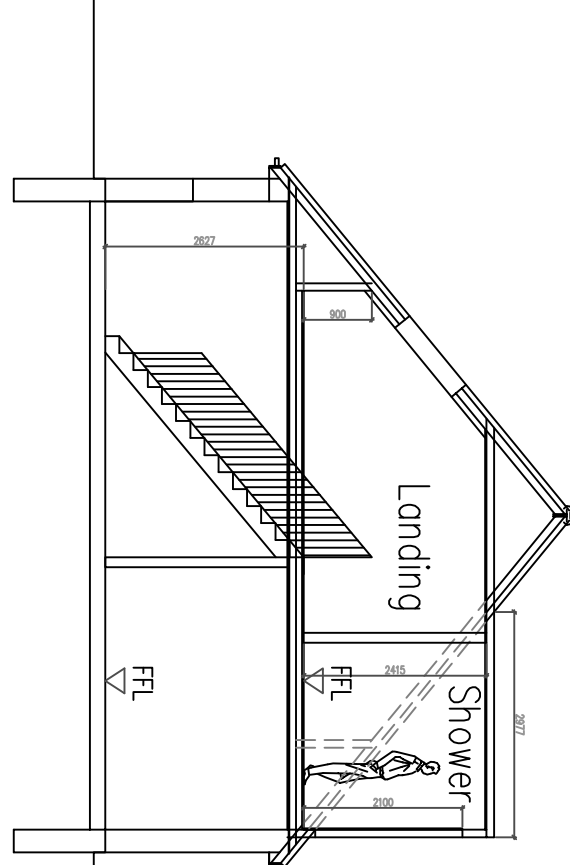

12 SECTION A-A
1m 2m 3m 4m 5m 6m 7m 8m 9m 10m
1:100 Scale Bar

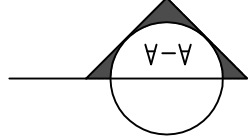


Rear Garden

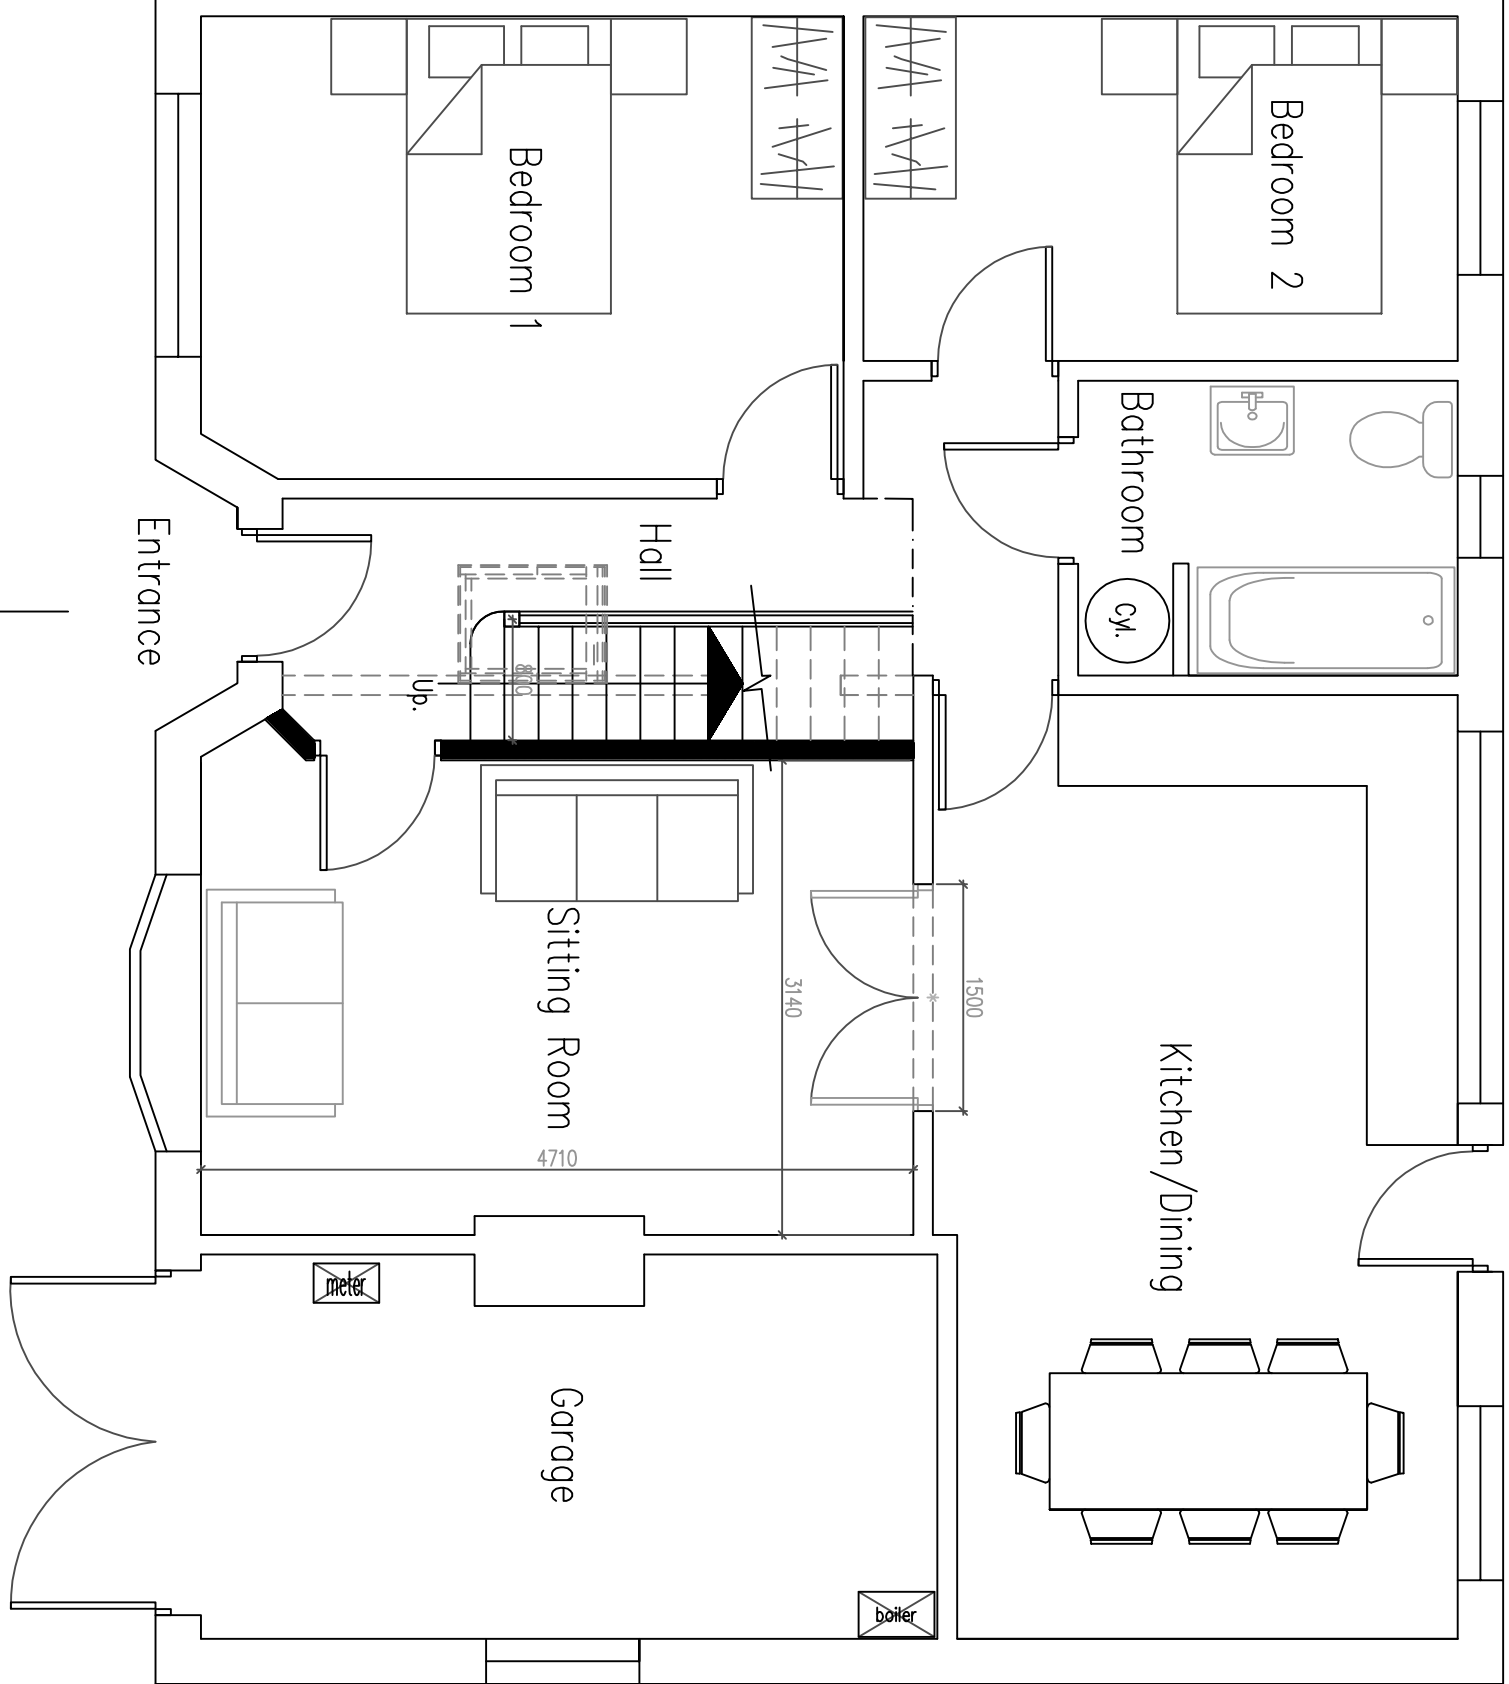

6 Ground Floor Plan

1:50 Scale Bar
1m 2m 3m 4m 5m 6m 7m 8m 9m 10m

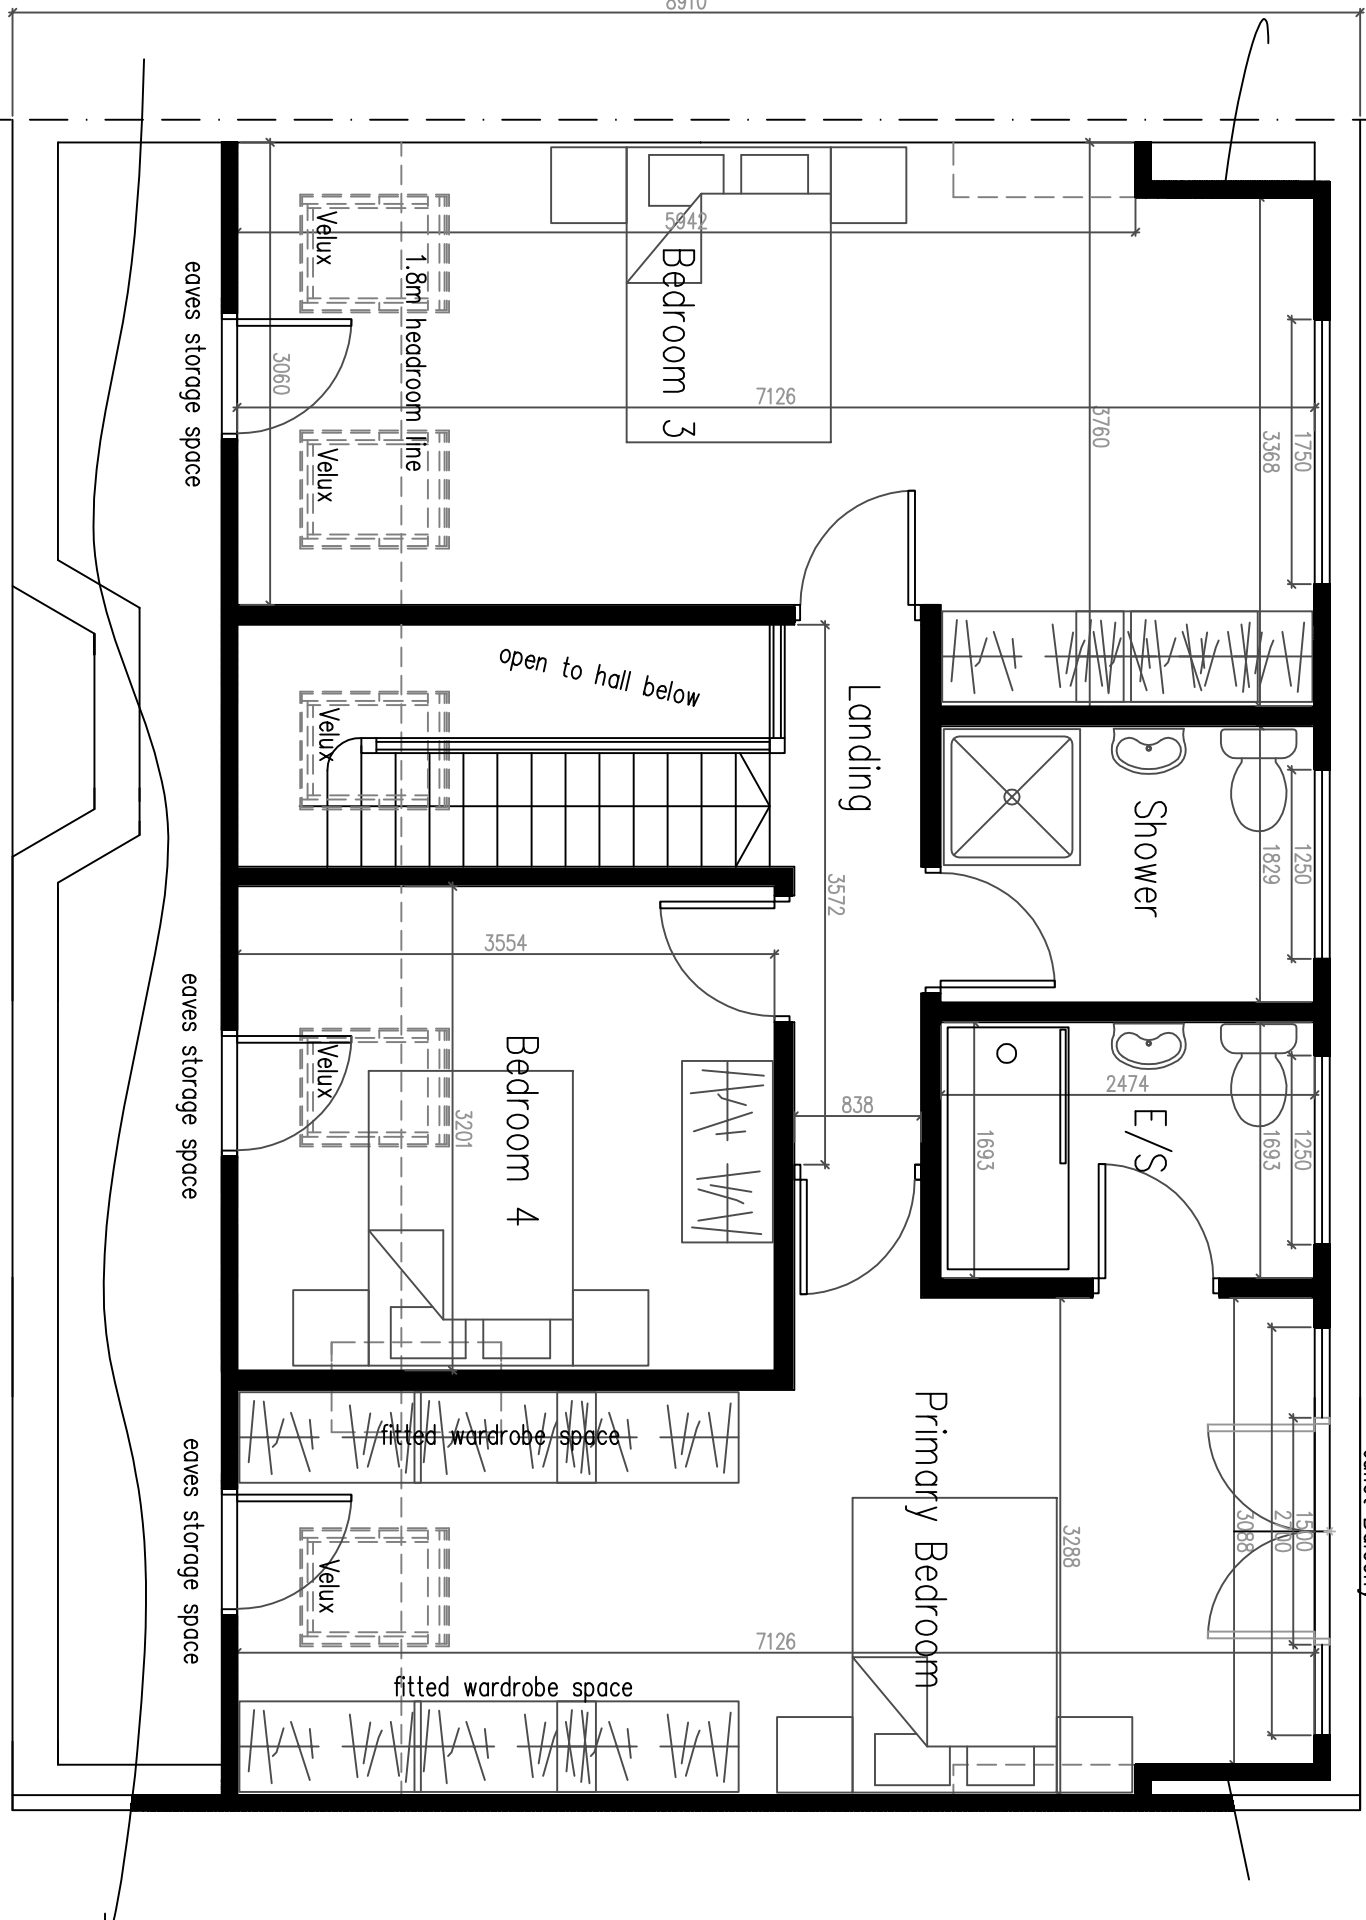

7 First Floor Plan

1:50 Scale Bar
1m 2m 3m 4m 5m 6m 7m 8m 9m 10m

© Copyright of:
Architectural & Planning Services
7 Errington Rd
Shoreham By Sea
West Sussex
BN43 5ND
BJW
01273 441009
e-mail: bjw@bjwarchitectural.co.uk
website: bjwarchitectural.co.uk

Scale:	1:50 1:100	Paper size	A1
Date:	17.8.2026	Drawn:	BJW
Dwg. No.	02	Rev'n	A

Note: All alterations to be checked on file.