
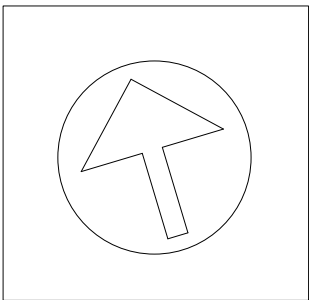


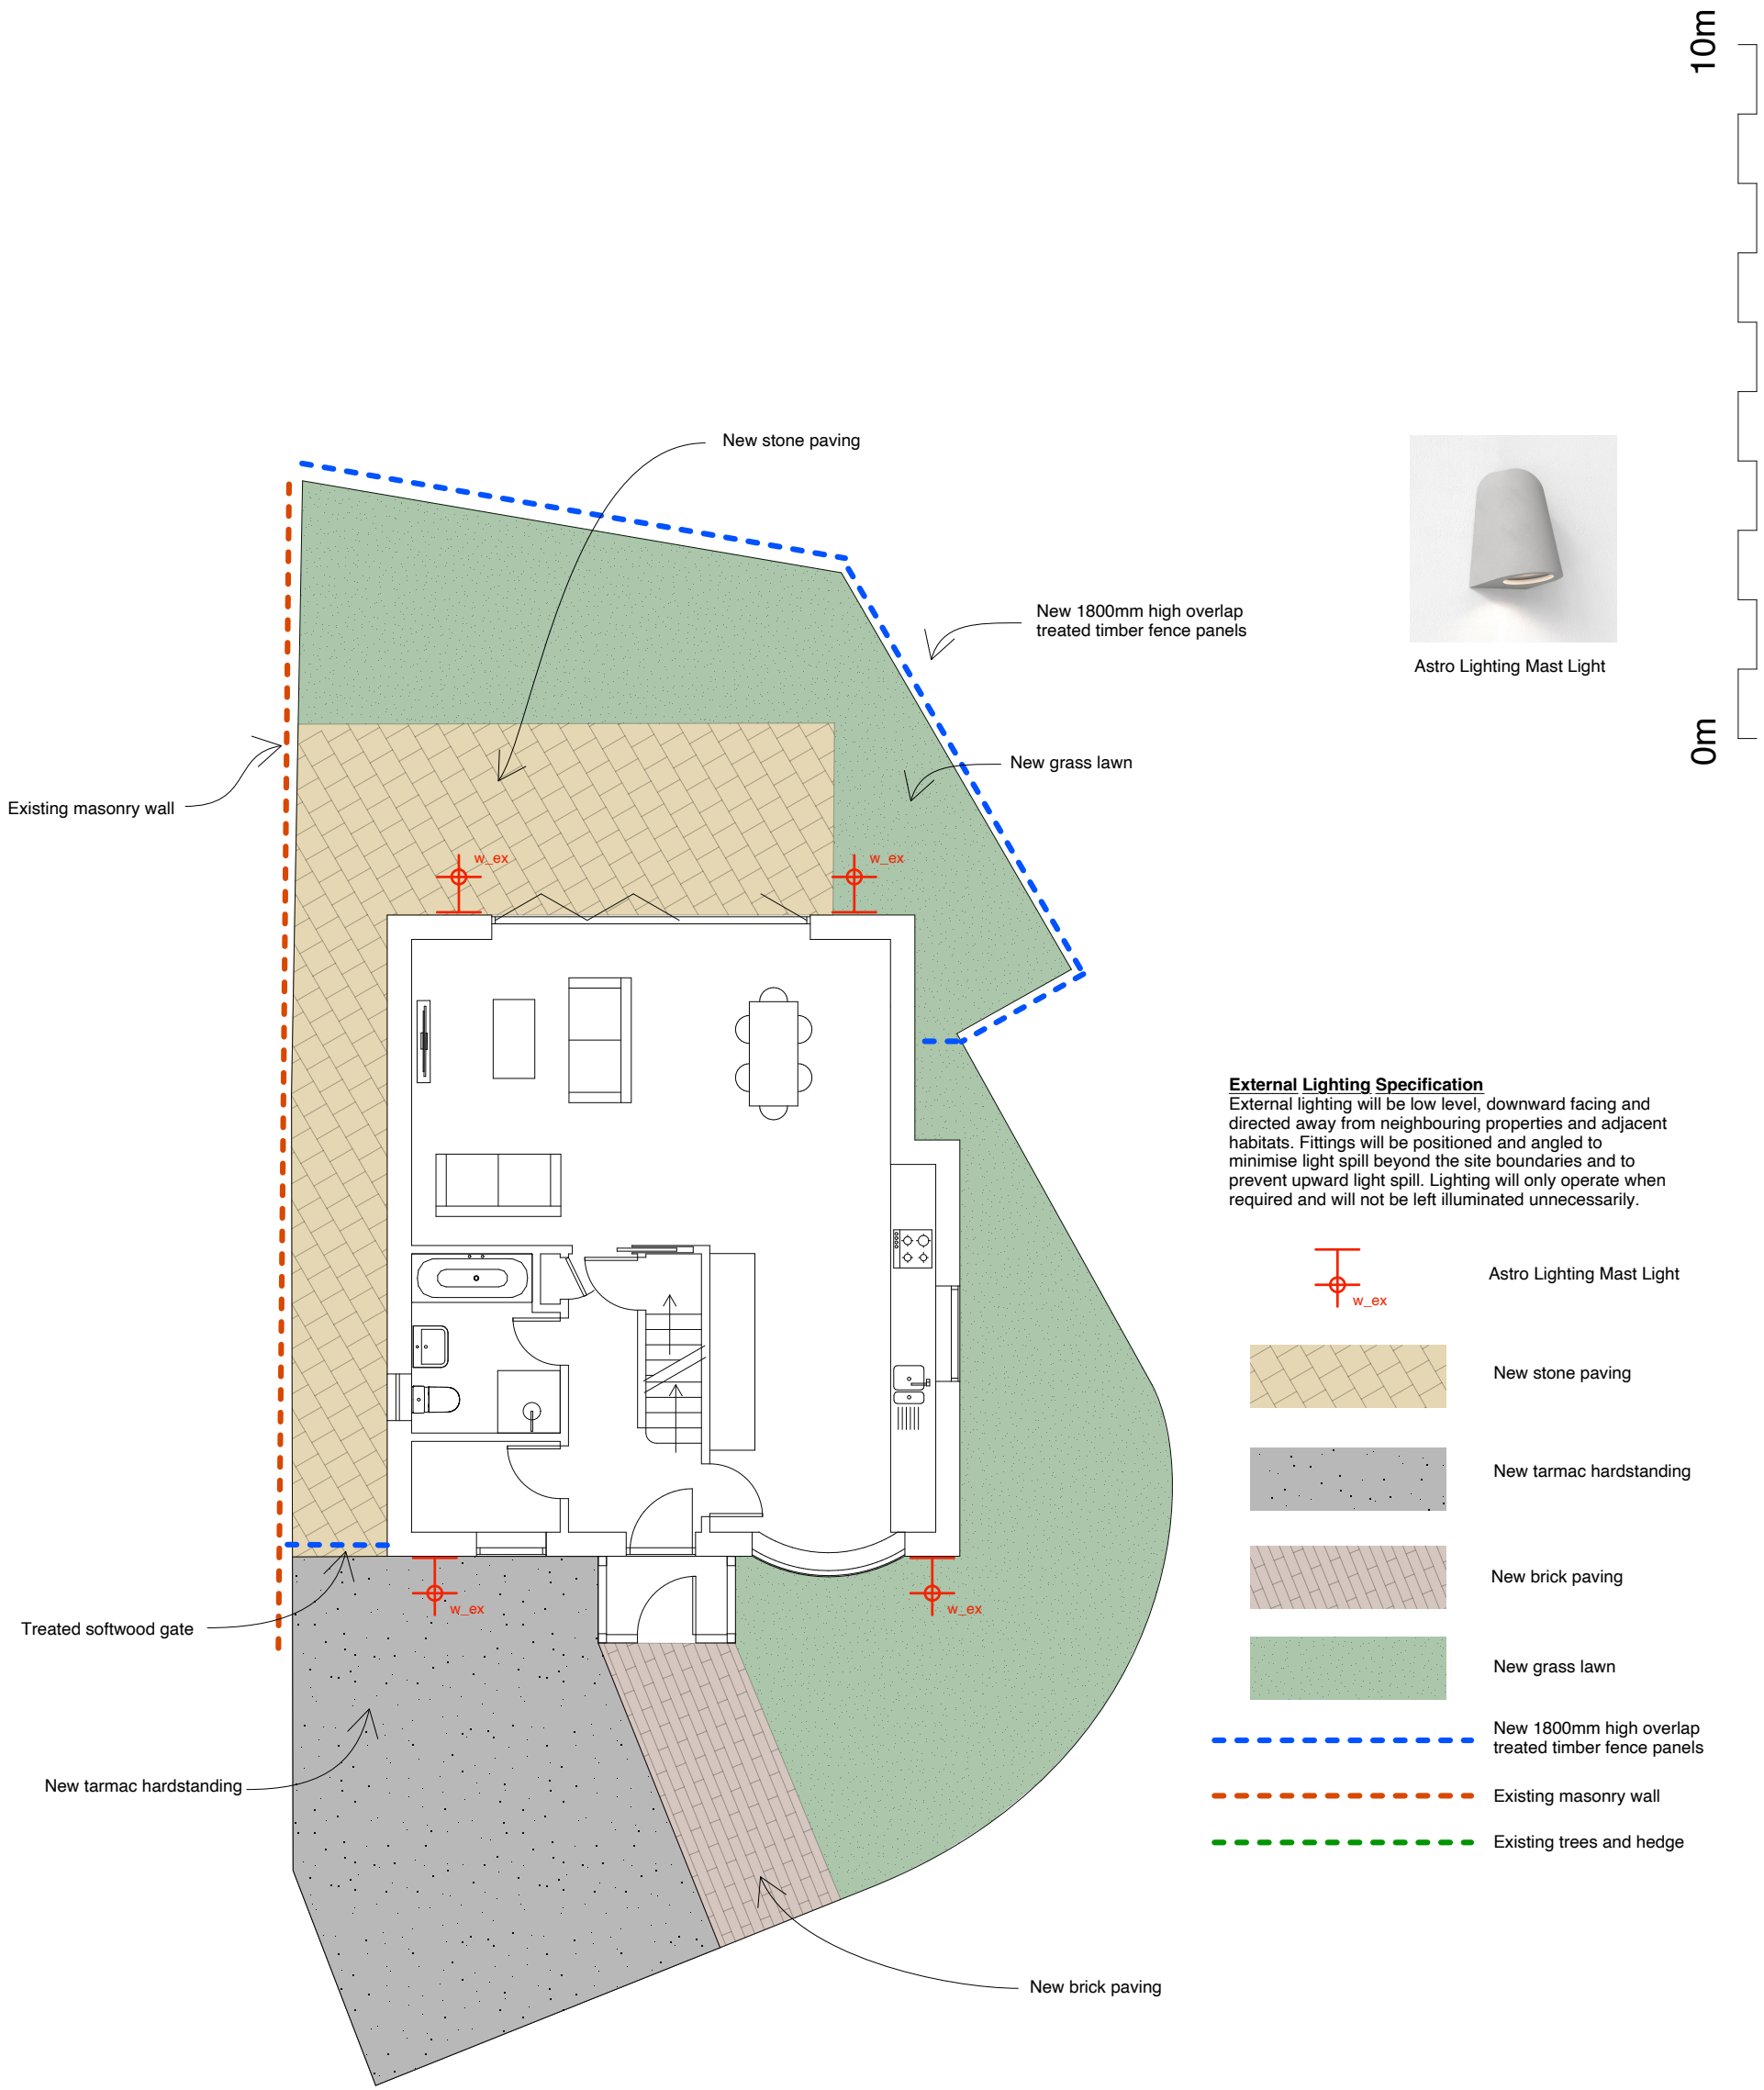

Holmbush Close
Landscaping, boundary treatment, & lighting plan
Mar '26 - scale 1:100 on A3 - drawing: NCR PL Landscaping
Wharmby Kozdon Architects - team@wka.org.uk