




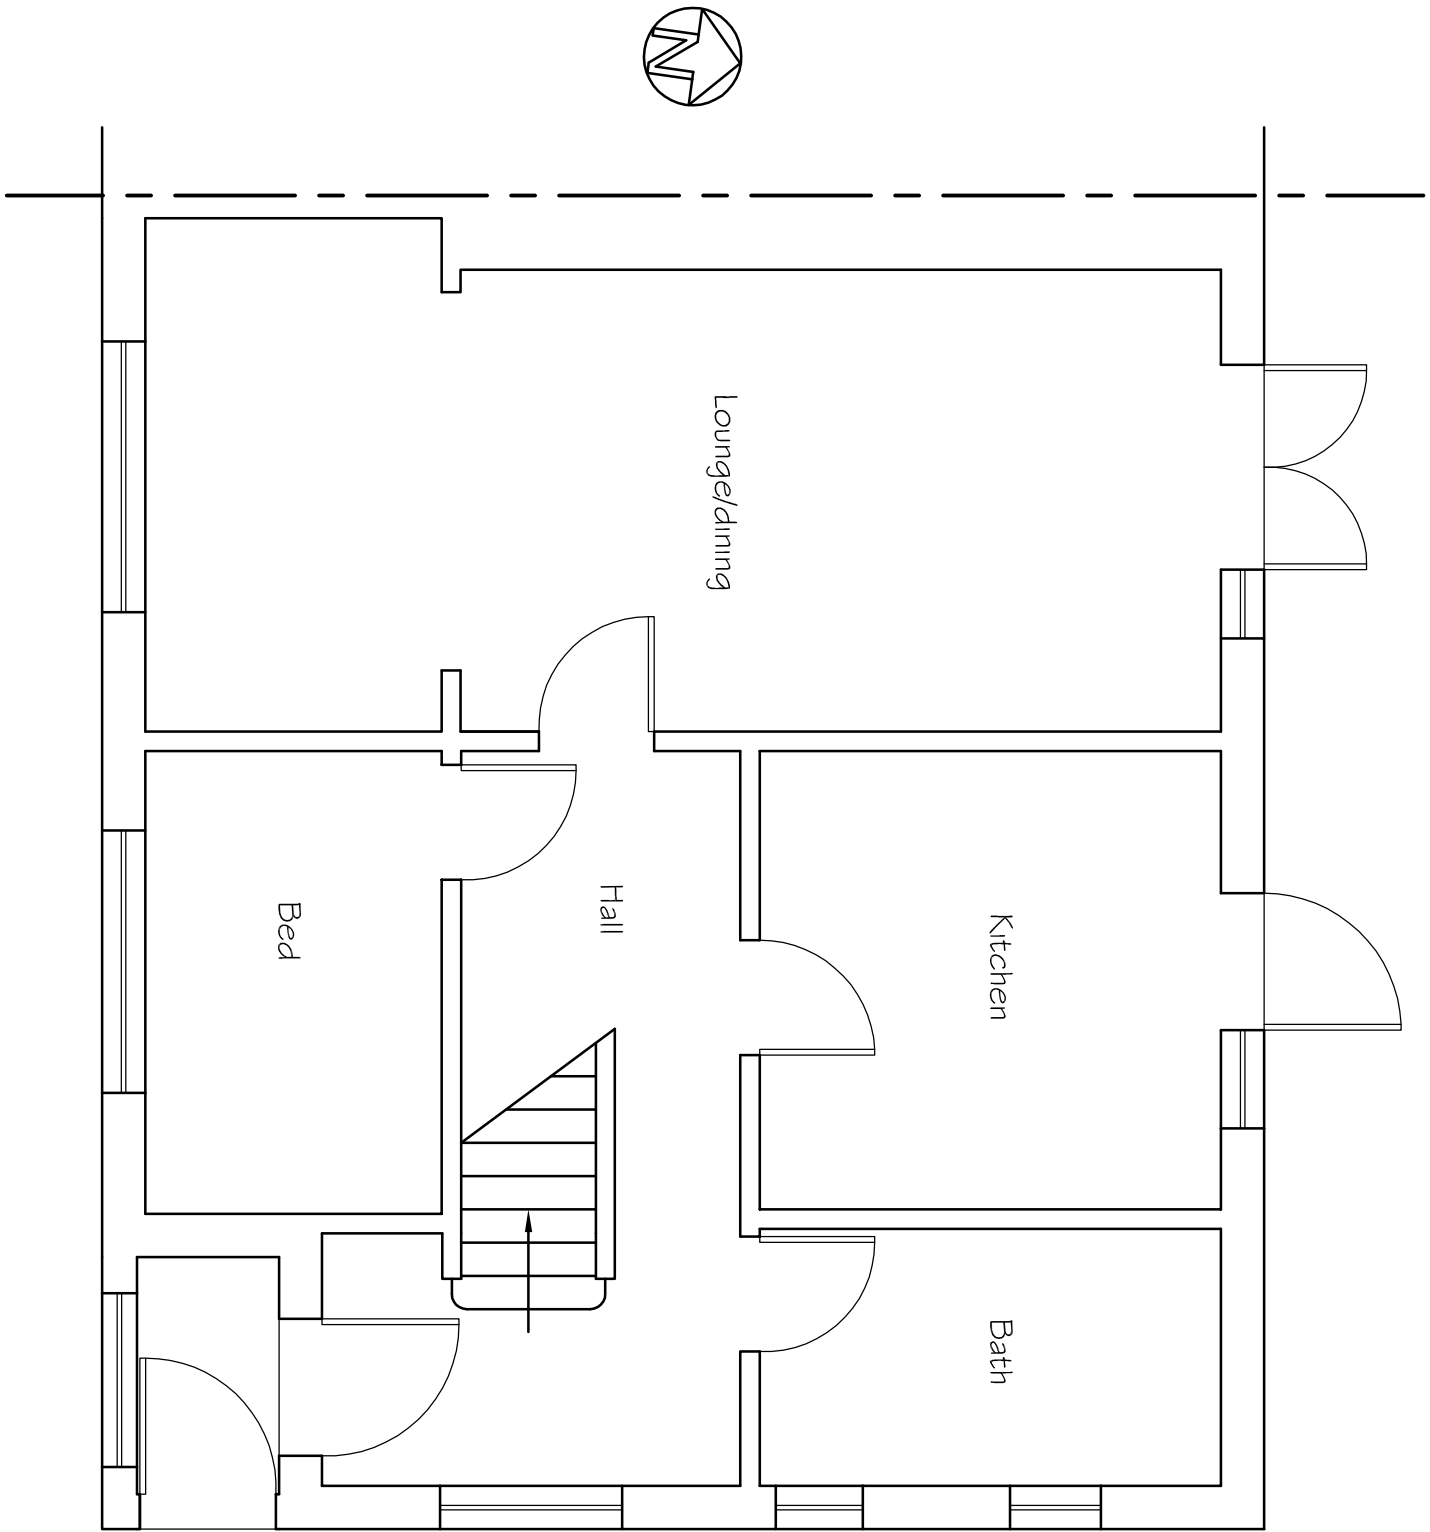


Existing Ground Floor Plan

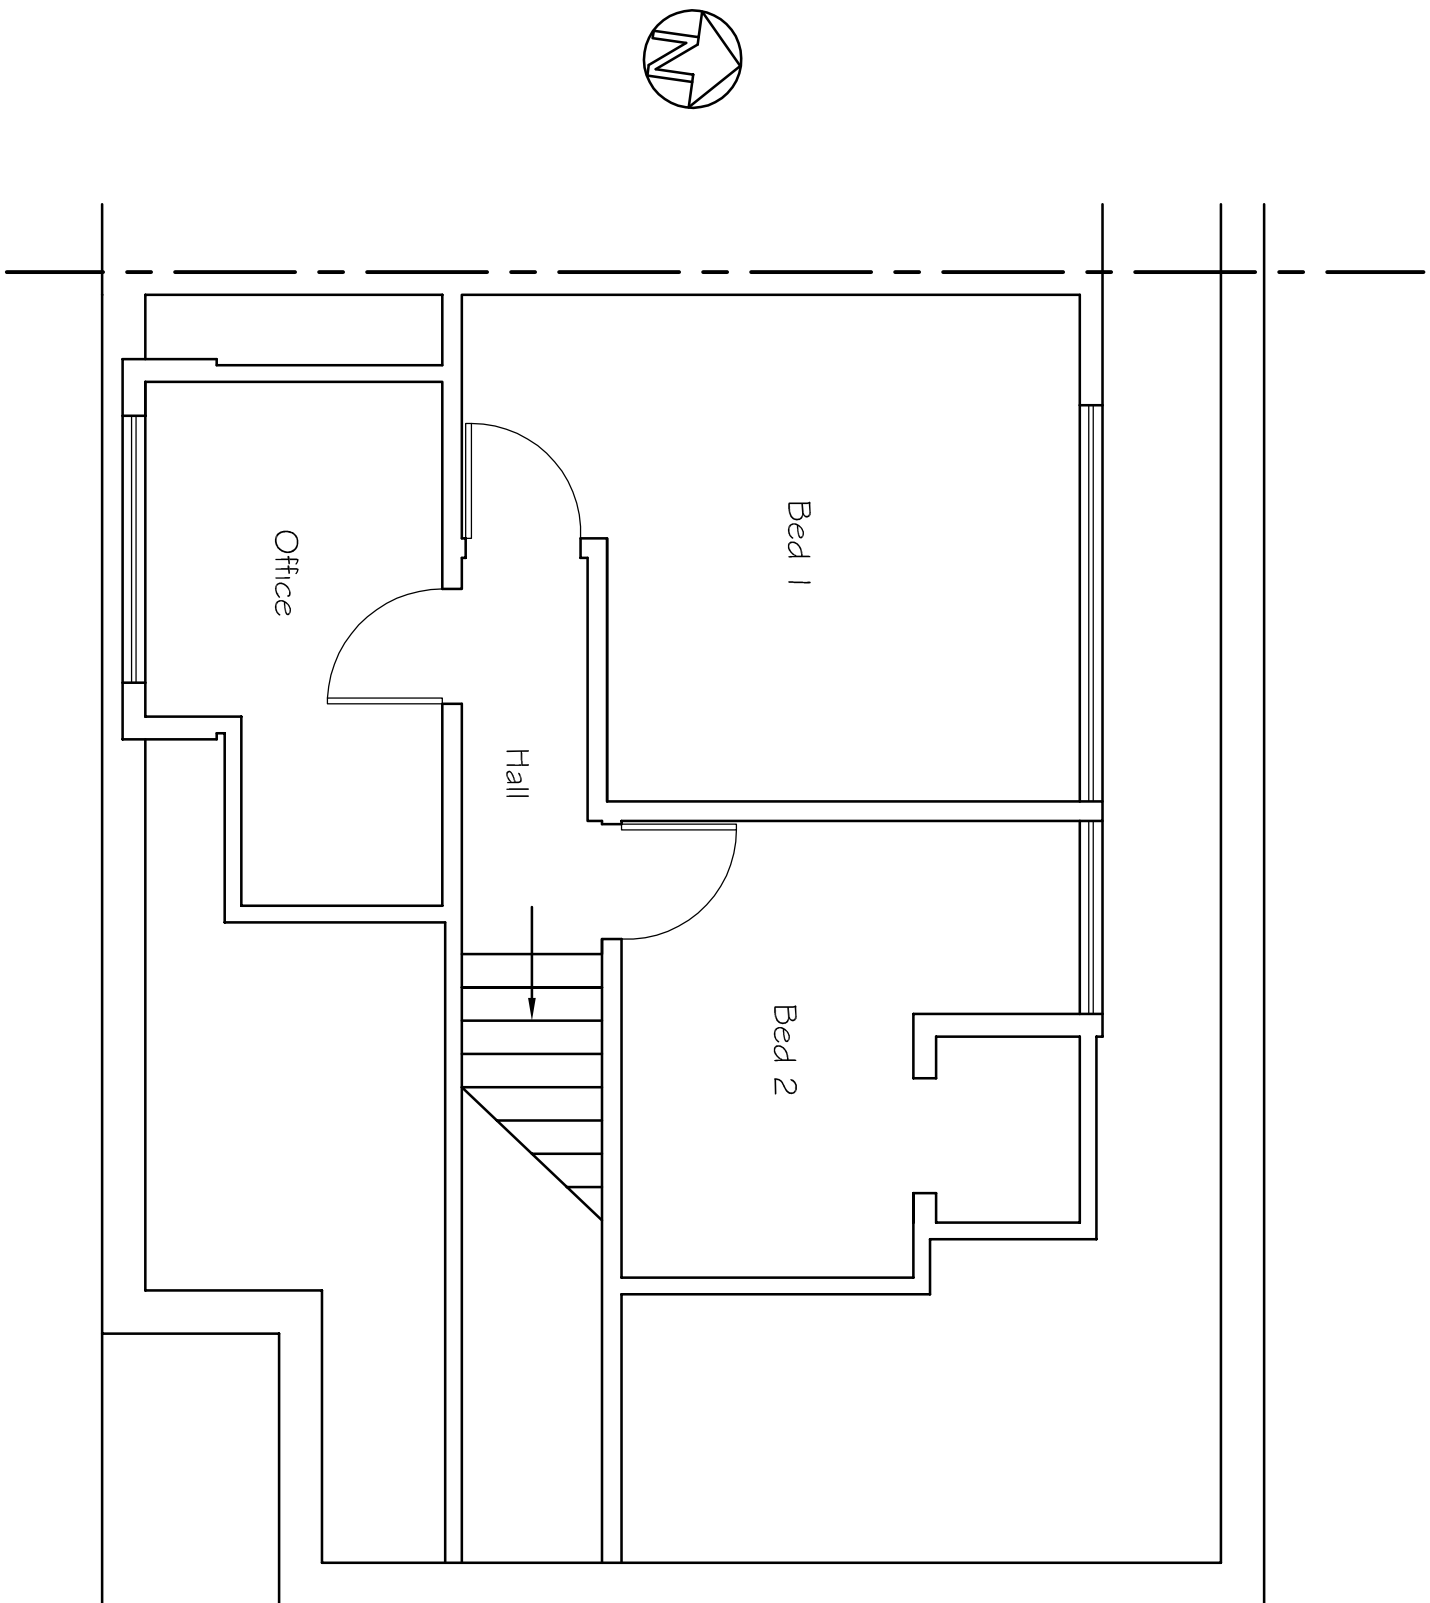






Existing First Floor Plan

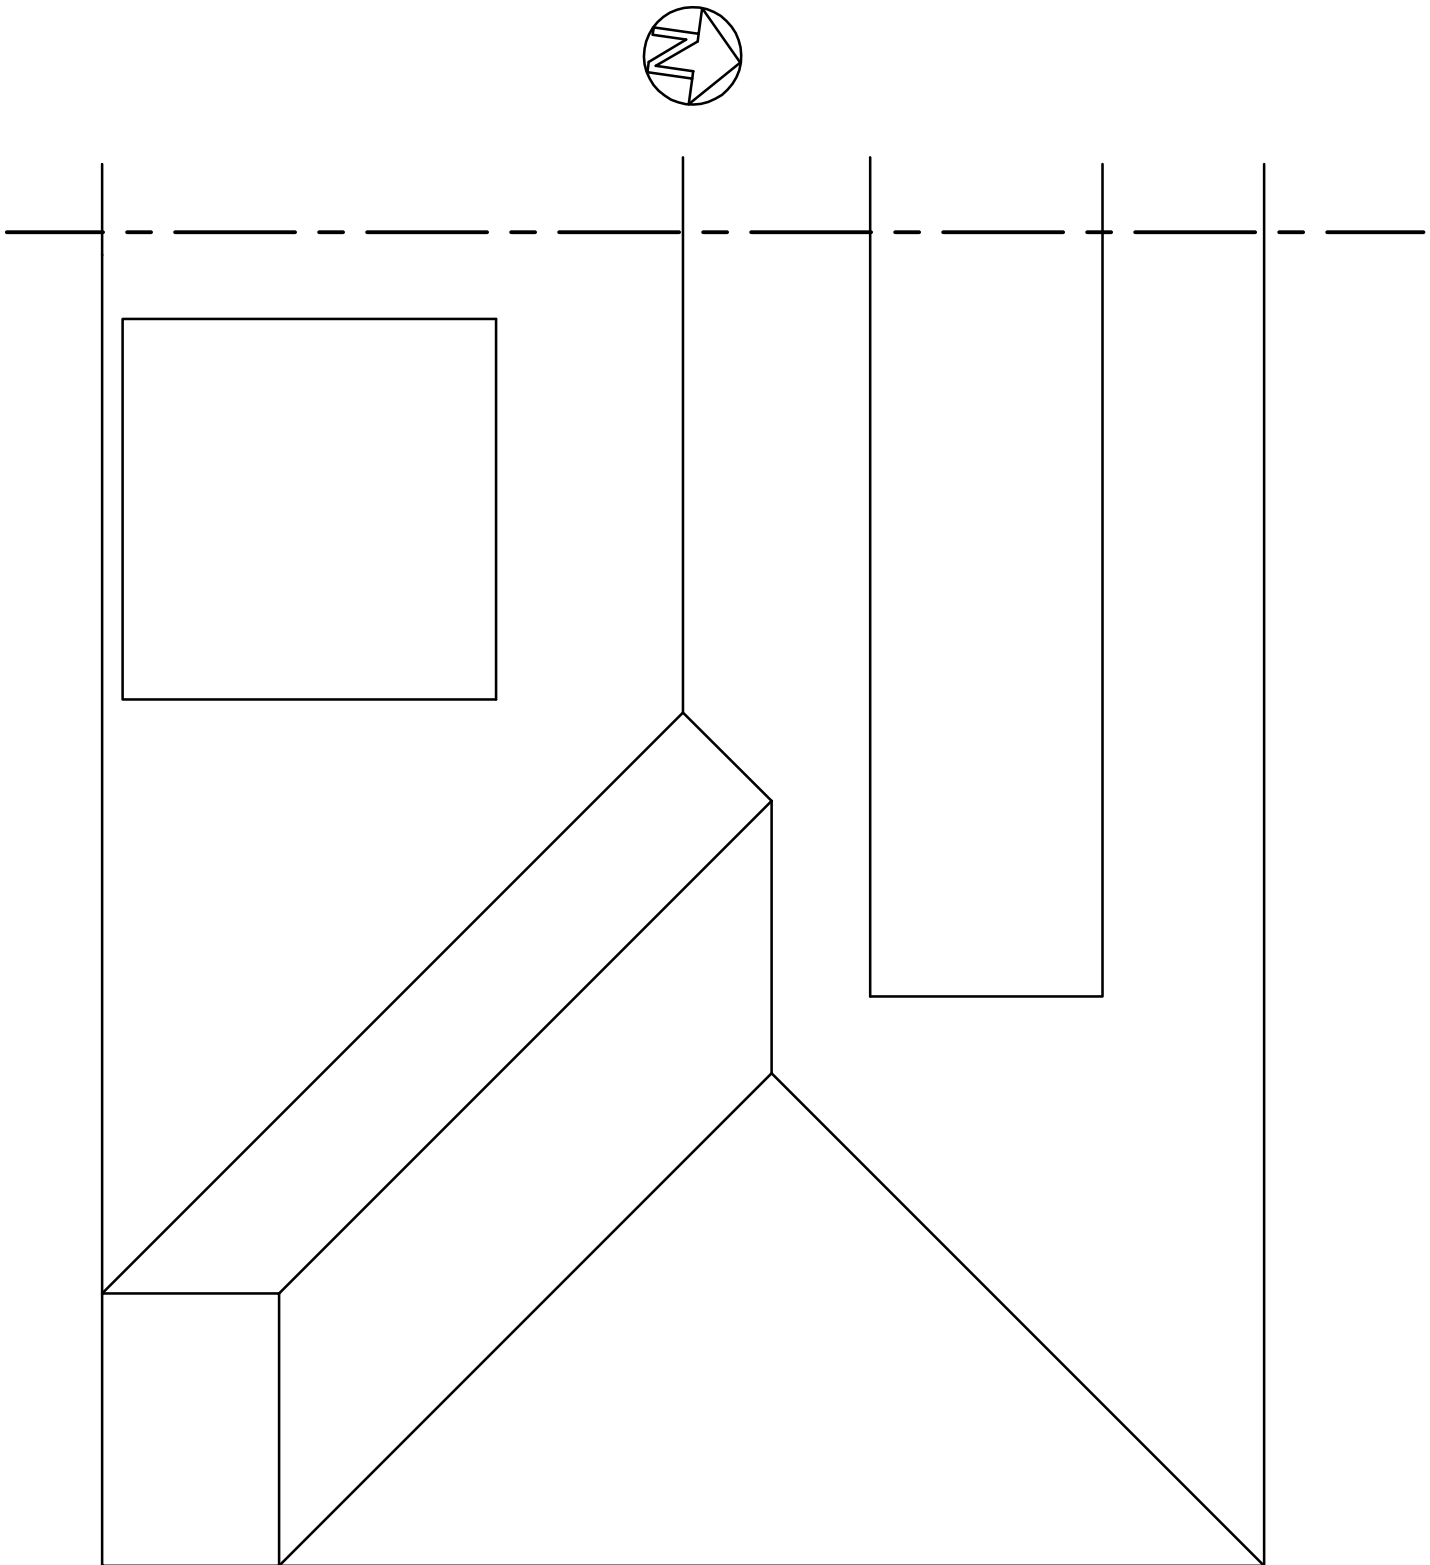

Existing Roof Plan

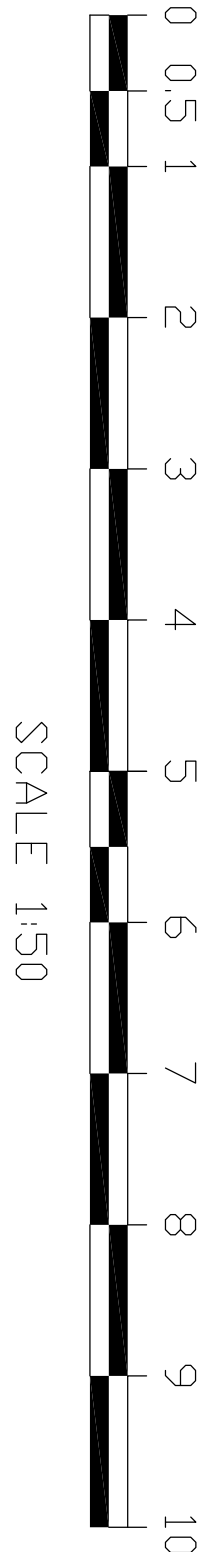

SCALE 1:50

 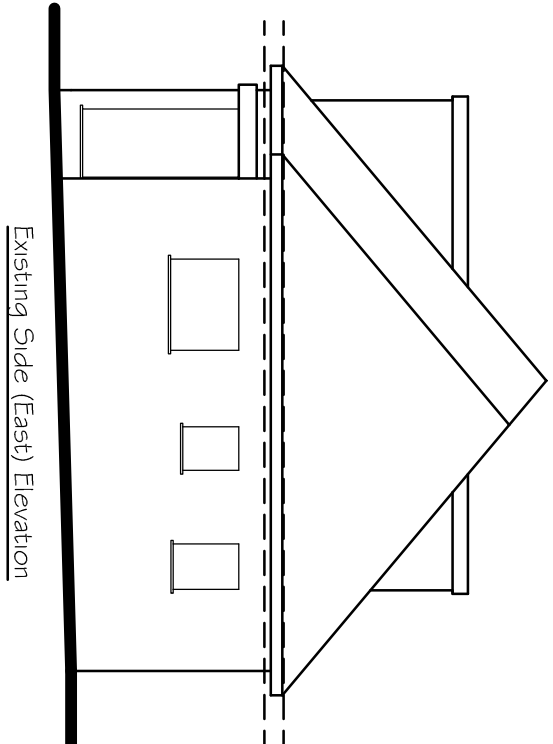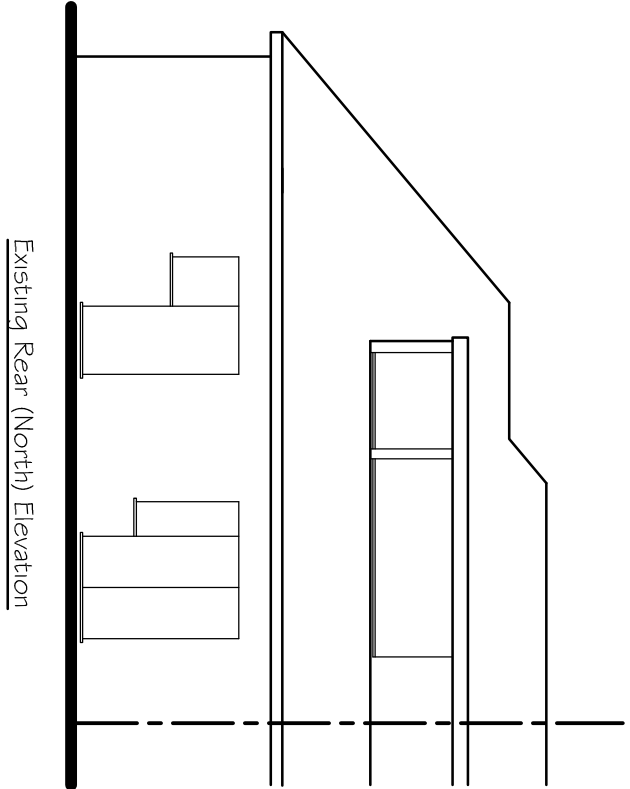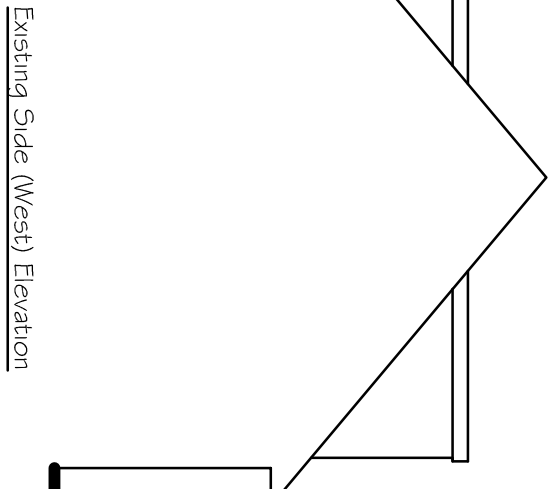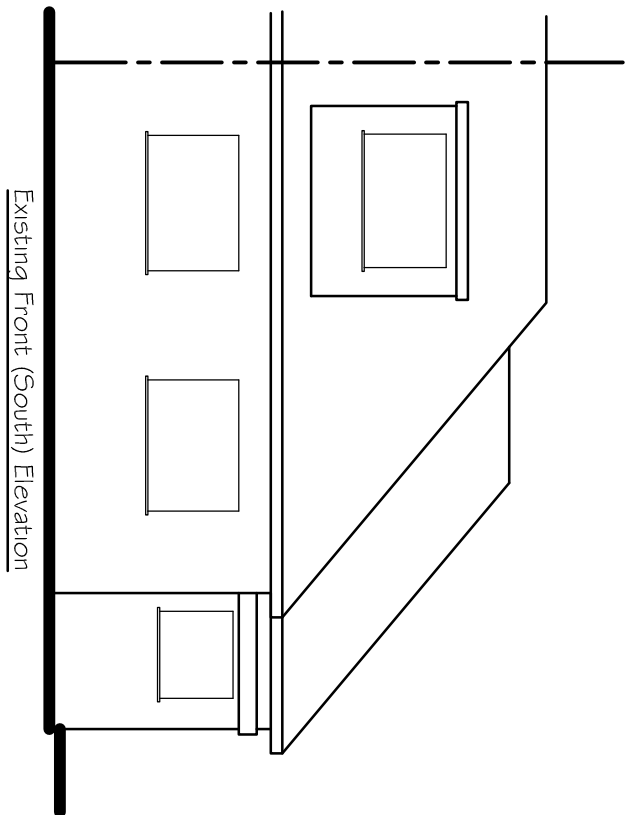

SCALE 1:100

Tony Rogers
Building Consultants

Address: 40 Dawn Crescent, Upper Beeding
West Sussex, BN44 3WH
Telephone: 01903 815225 Fax: 01903 815225

Rev.	Date	Revision Description

Client: Mr & Mrs A Whitthinton

Address: 174 Downsway
Southwick
West Sussex
BN42 4WF

Project: Proposed enlarged
roof with enlarged rear
dormer and front dormer

Scale: 1:50 1:100

Paper Size A1

Date: June 2026

Drawing No: 26/1634/01

Drawn By: AWR

Revision: