




3 South Facing Front Elevation

 


4 East Facing Side Elevation

 


5 North Facing Rear Elevation

 



6 West Facing Side Elevation

 


Rear Garden

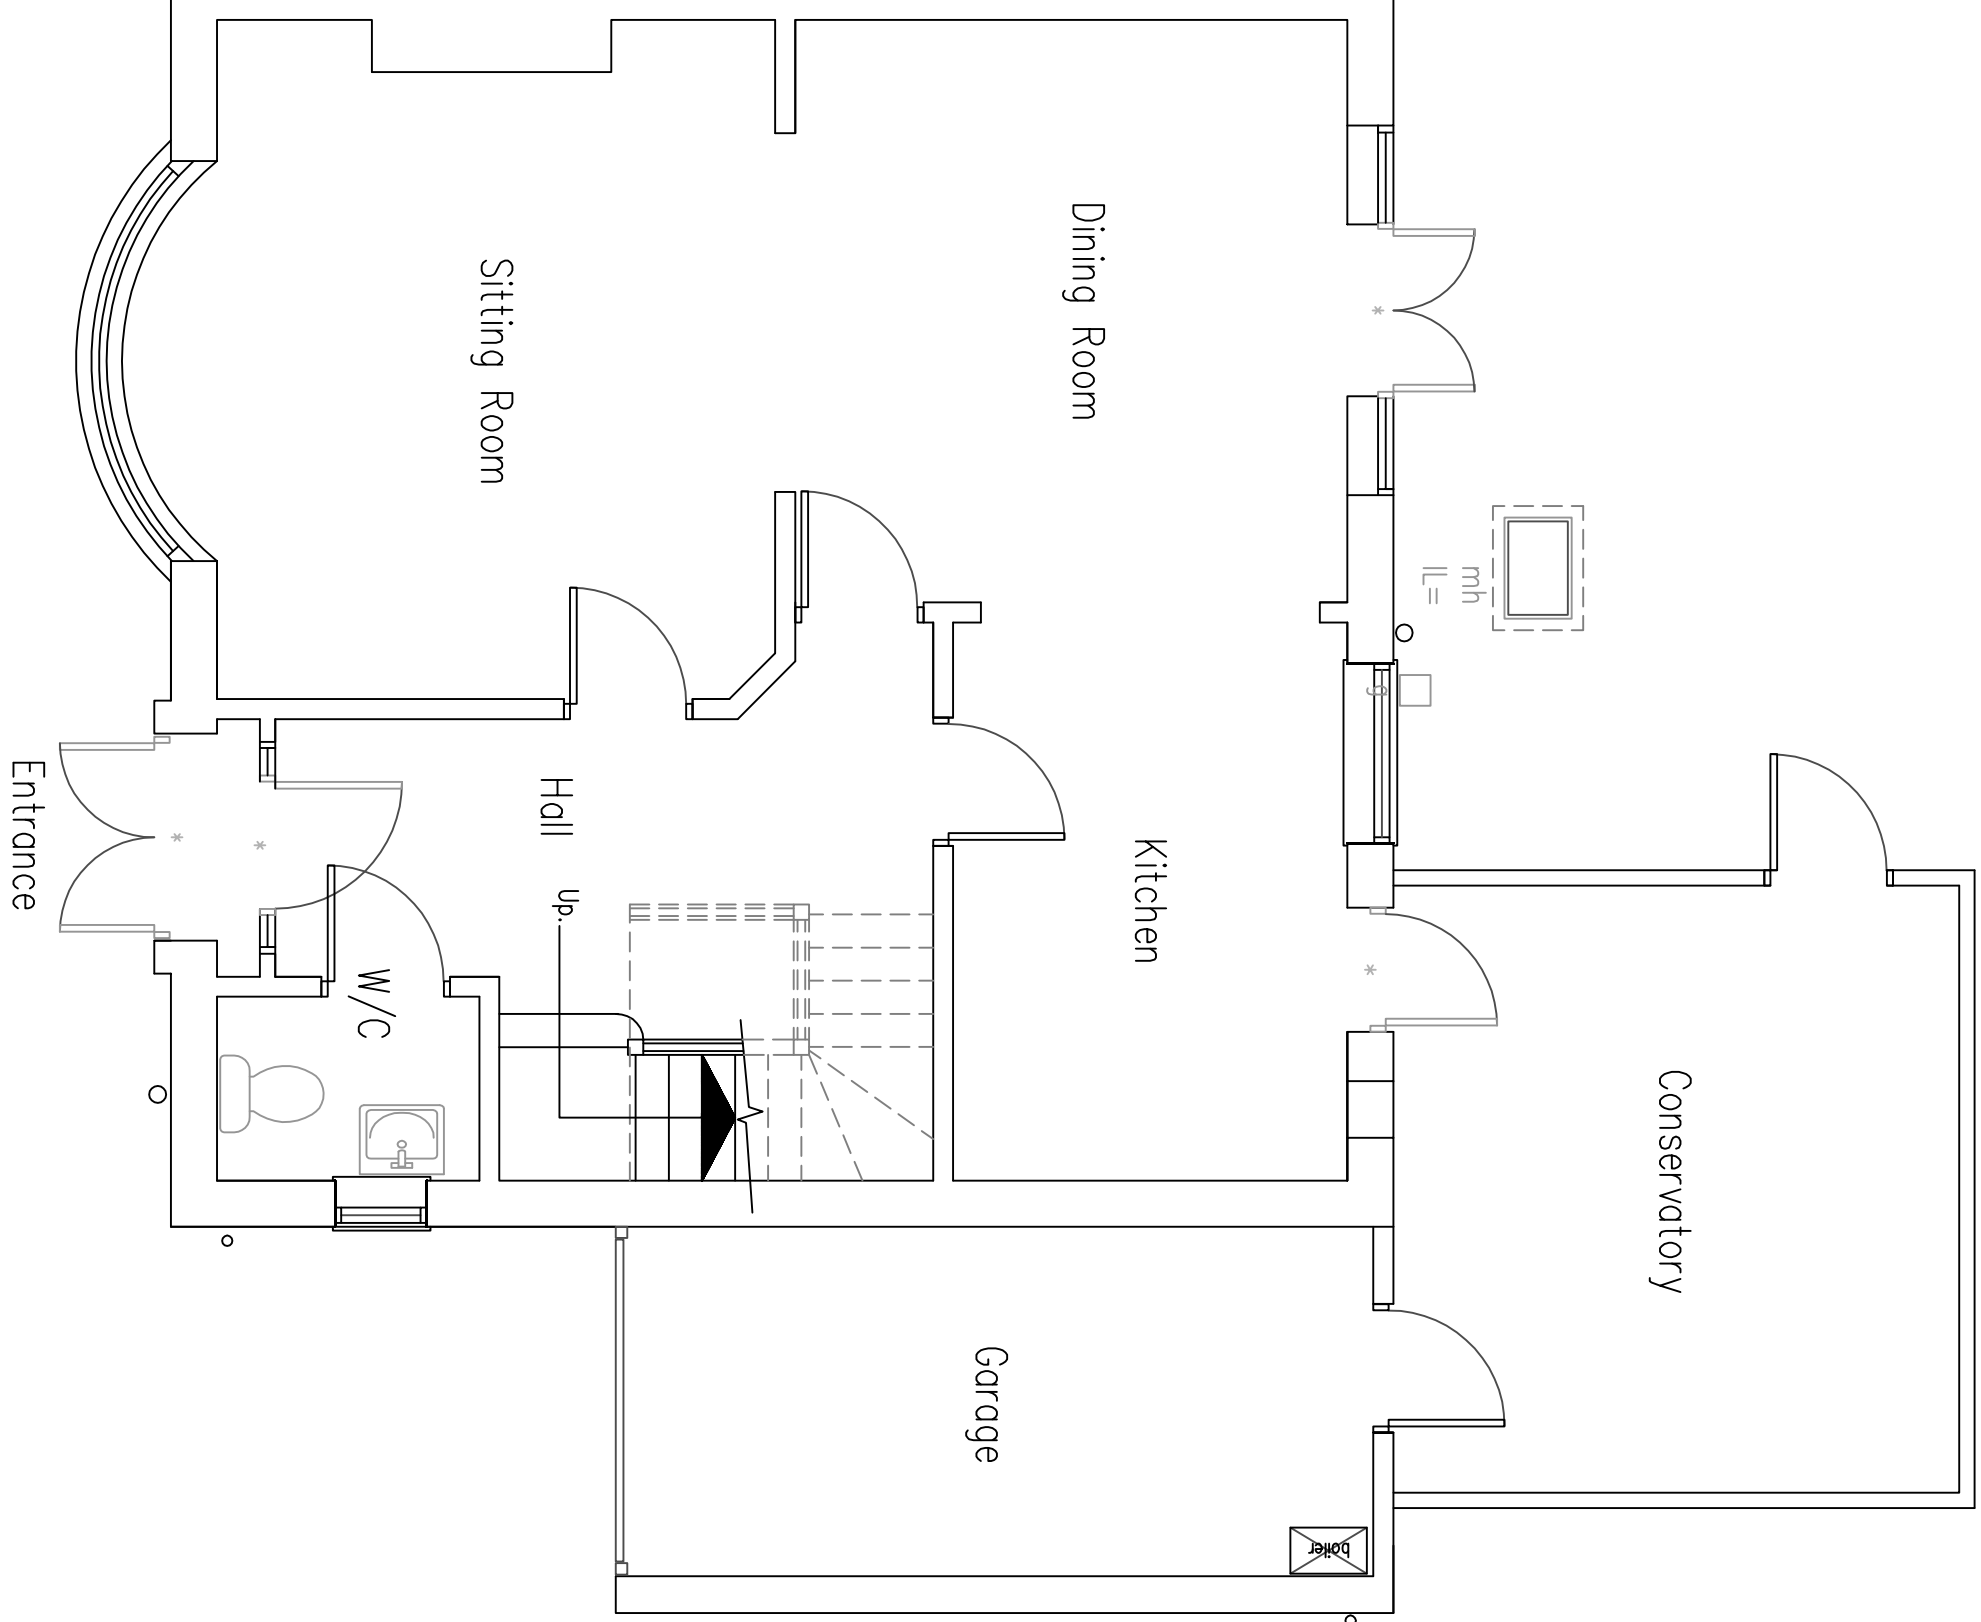

1 Ground Floor Plan

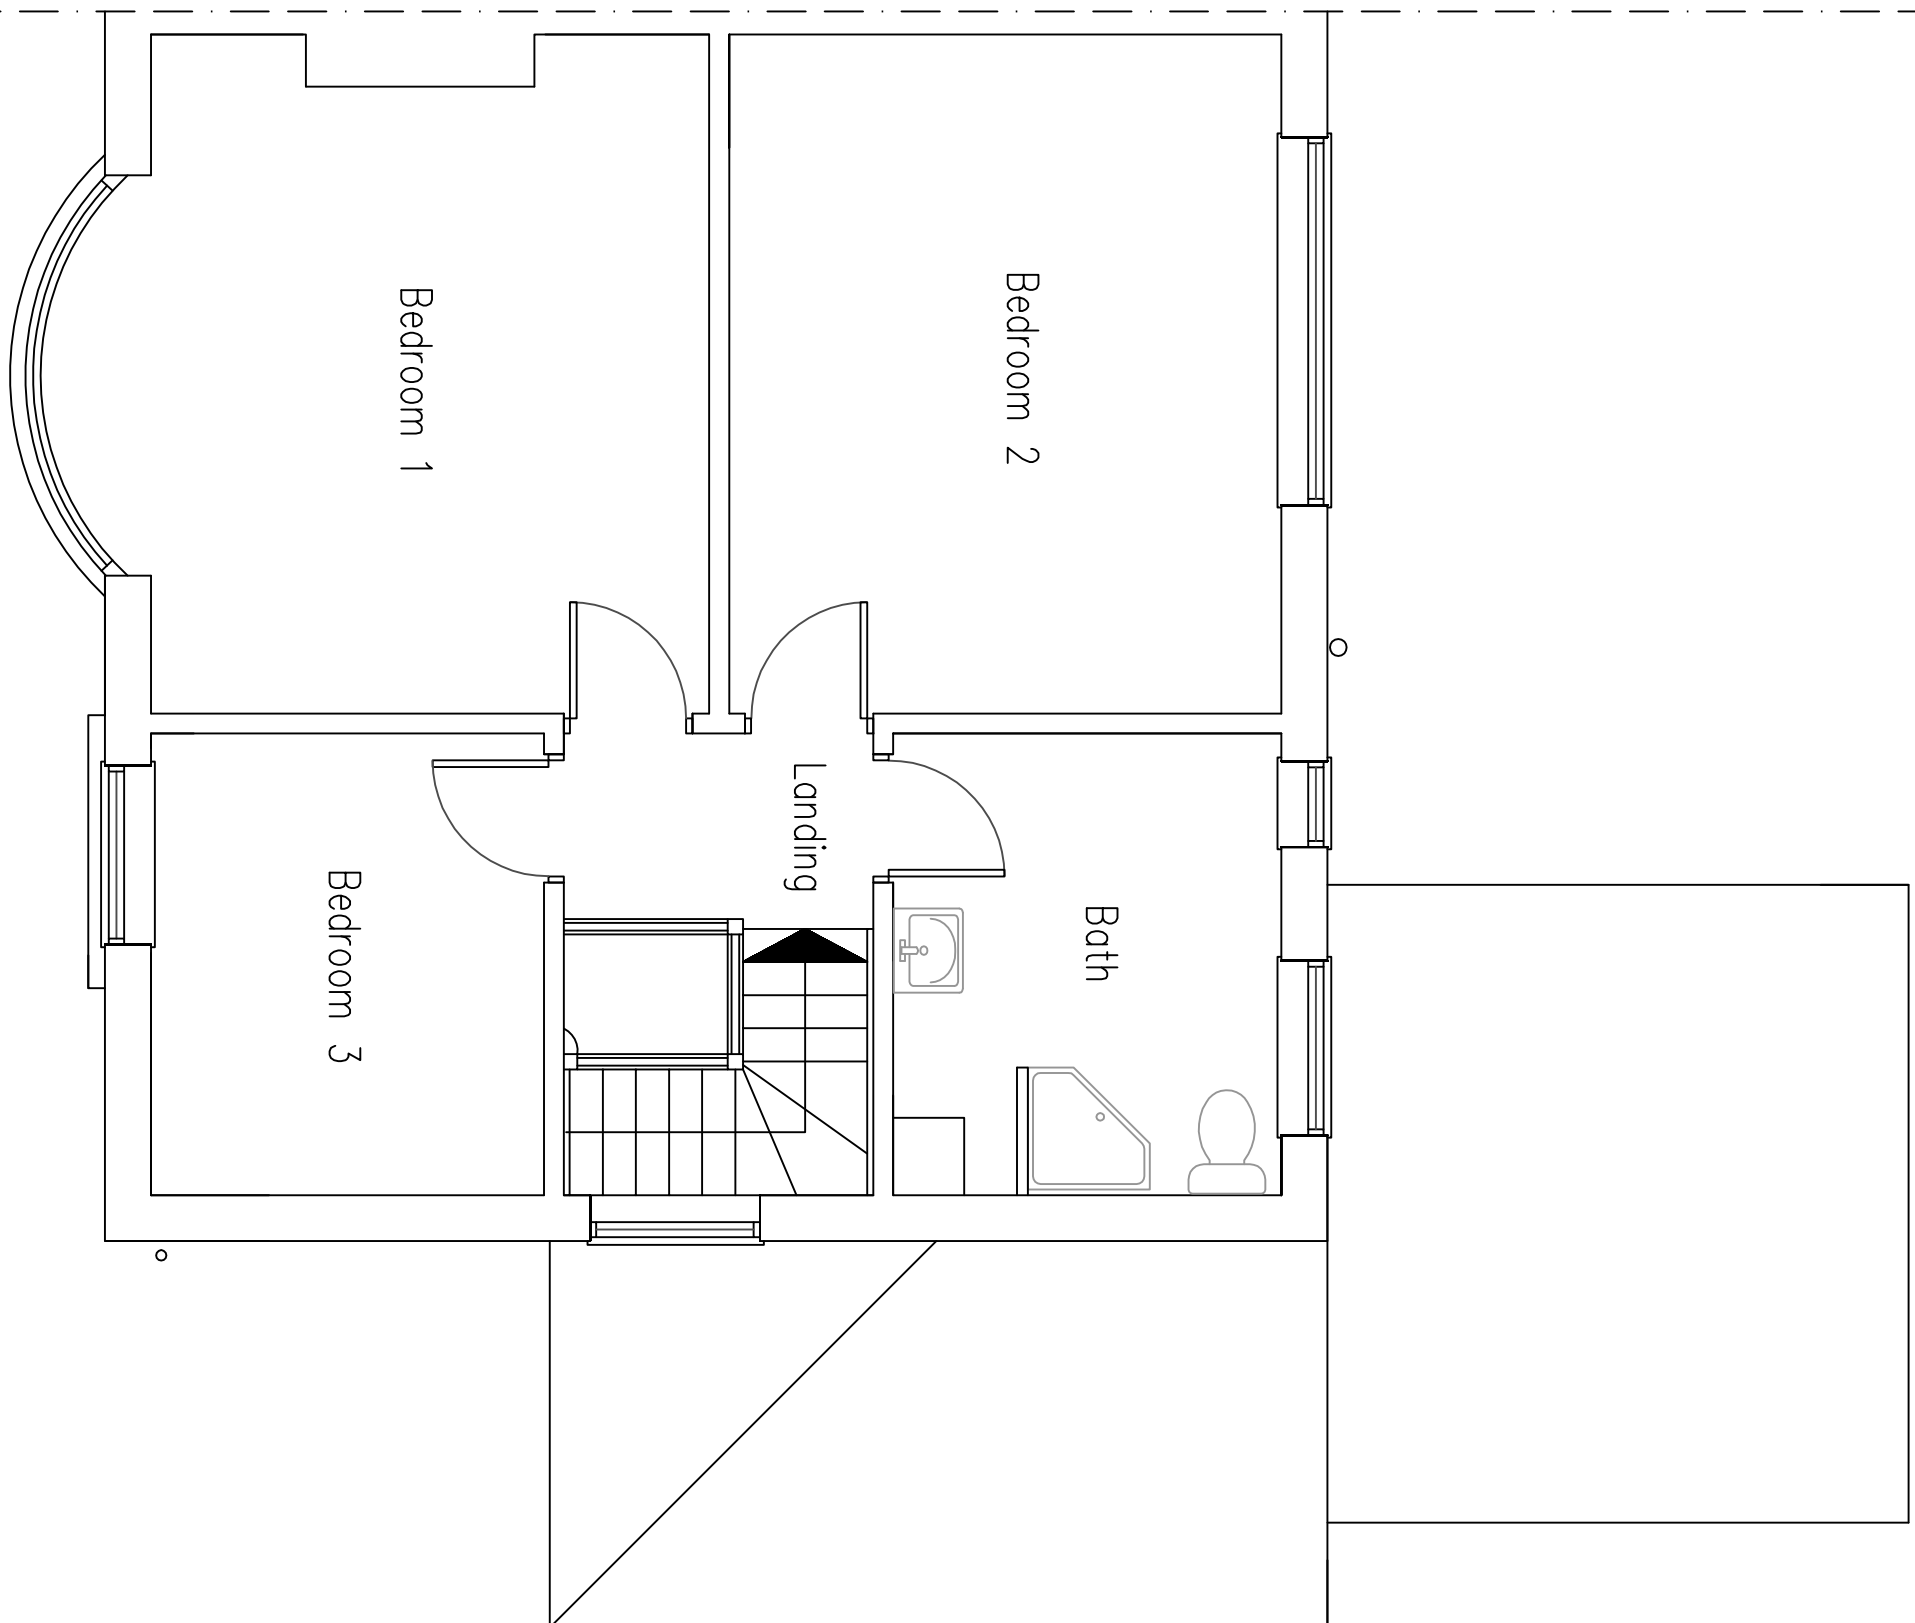 

2 First Floor Plan

 

DO NOT SCALE FROM THIS DRAWING EXCEPT FOR PLANNING AS PHOTOGRAPHS WILL BE SUBJECT TO DISTORTION. DRAWINGS TO BE READ IN CONJUNCTION WITH ALL OTHER ARCHITECTS' & STRUCTURAL ENGINEERS' CONTRACT DRAWINGS & SPECIFICATIONS. ANY DISCREPANCIES MUST BE BROUGHT TO THE ATTENTION OF THE ARCHITECT IMMEDIATELY. THE CONTRACTOR MUST VERIFY ALL DIMENSIONS BY SITE MEASUREMENT BEFORE ORDERING MATERIALS OR MANUFACTURING COMPONENTS. SUBSTITUTE MATERIALS & PRODUCTS TO THOSE NAMED WILL BE ACCEPTABLE IF PROVEN TO BE OF EQUAL OR HIGHER PERFORMANCE AND NOT IN CONFLICT WITH OTHER SPECIFICATIONS. CONSTRUCTION DESIGNED BY STRUCTURAL ENGINEER TO SUIT LOCAL FOUNDATIONAL & SOIL CONDITIONS. FOUNDATION & SOIL CONDITIONS PROXIMITY TO TREES ETC. ALL TO BE APPROVED BY BUILDING CONTROL.

Project:
Proposed
Conversion Of Roofspace
and Internal Alterations At:
162 Goring Road
Worthing
West Sussex

Drawing title:
Plans & Elevations As Existing

Client:
Richard & Emma Hazzledine

© Copyright of:
Architectural & Planning Services
7 Erringham Rd
Shoreham By Sea
West Sussex
BN43 5NQ
BJW
01273 441009
07856899101@bjwarchitectural.co.uk
website: bjwarchitectural.co.uk

Scale: 1:50 1:100 Paper size A1

Date: 10.9.2025 Drawn: BJW

Dwg. No. 01

Rev'n

Note: All dimensions to be checked on site.