


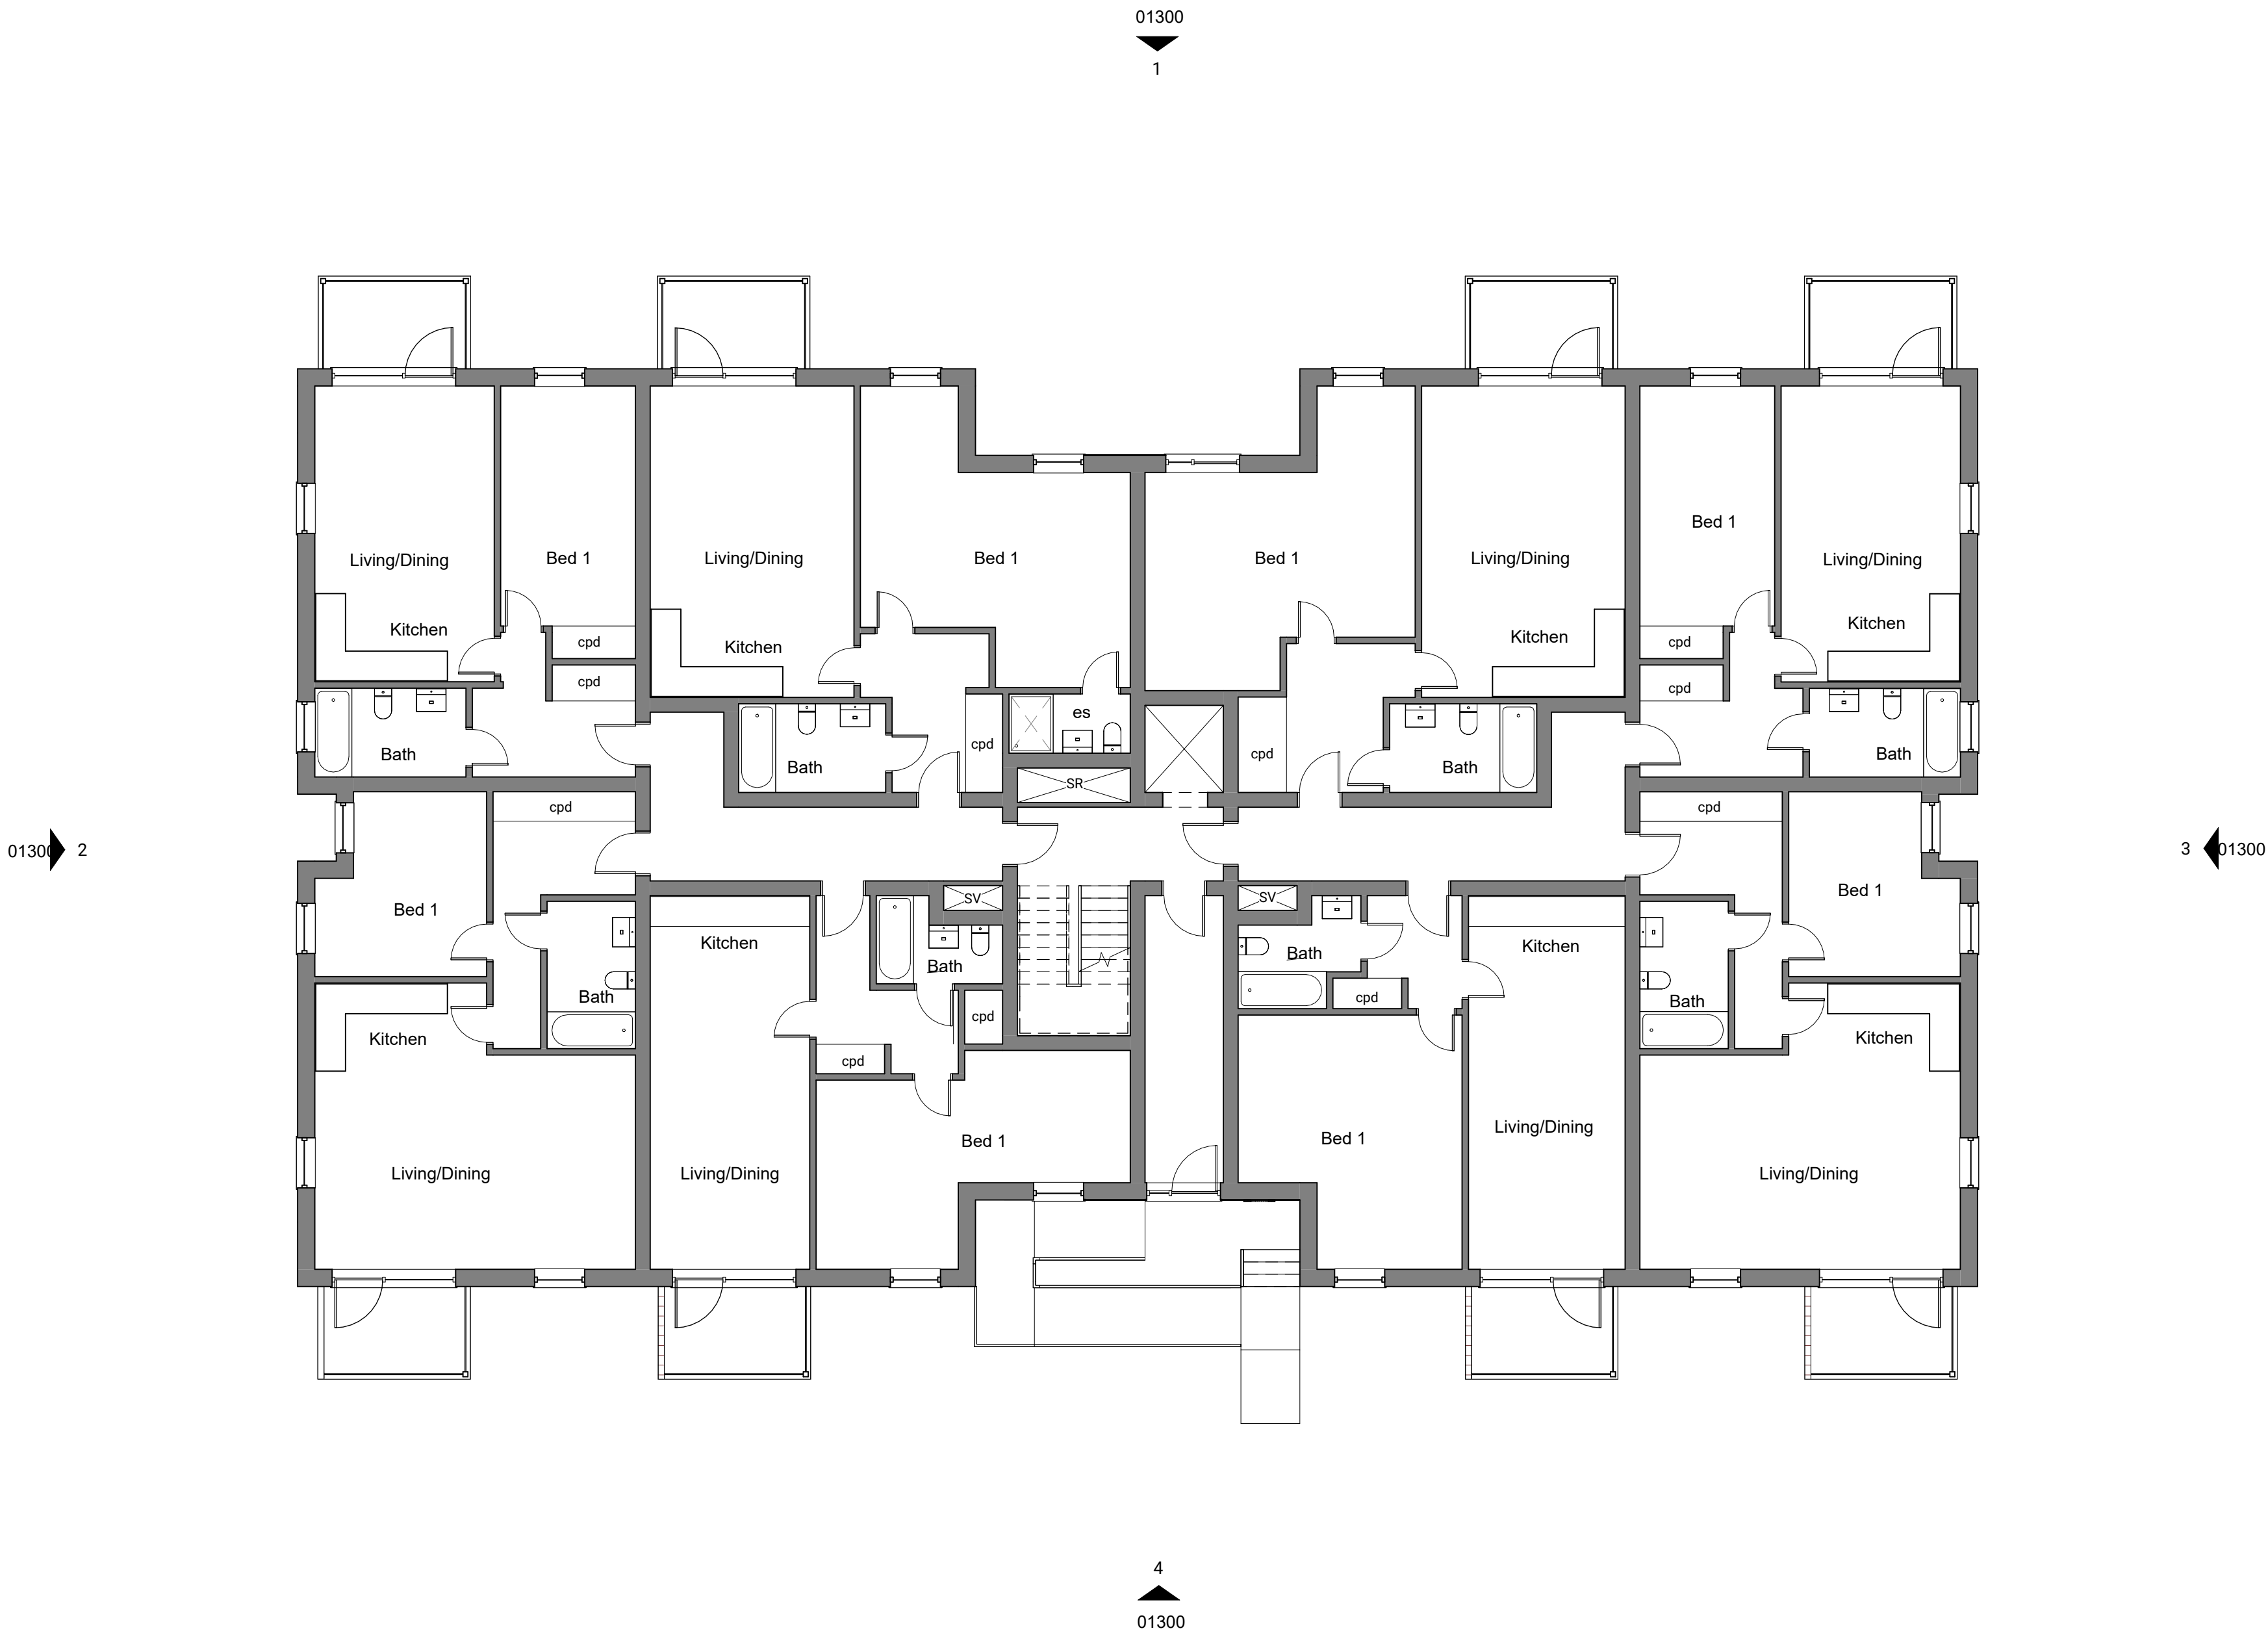

REV.	DATE	ISSUE
Fulbeck Avenue Worthing		
Proposed Ground Floor Plan		
STATUS	SIZE	REV
PLANNING	A1	
DRAWING NO. 25487-FLA-ZZ-00-DR-A-01100		