
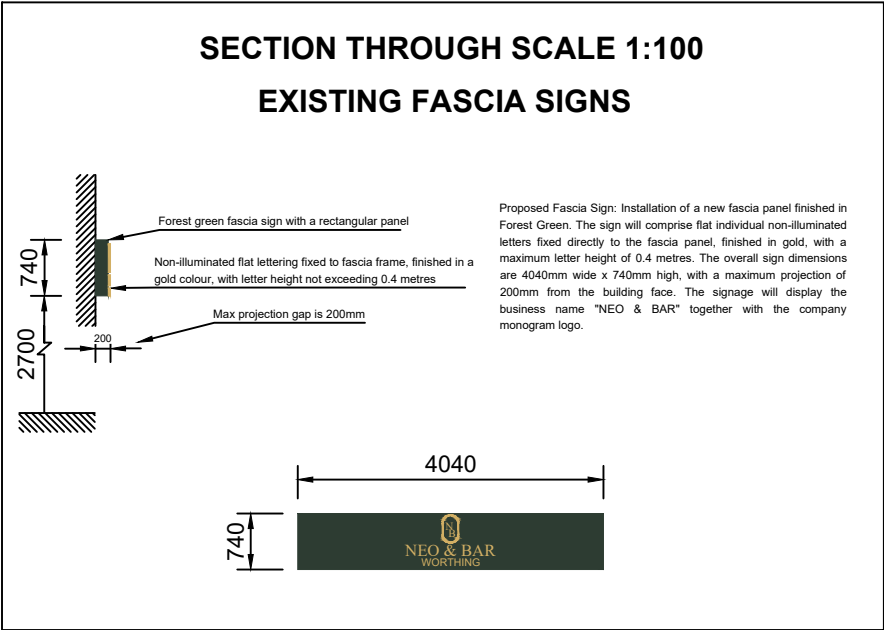


01_Existing Shop Front Elevation Plan
Scale 1:100

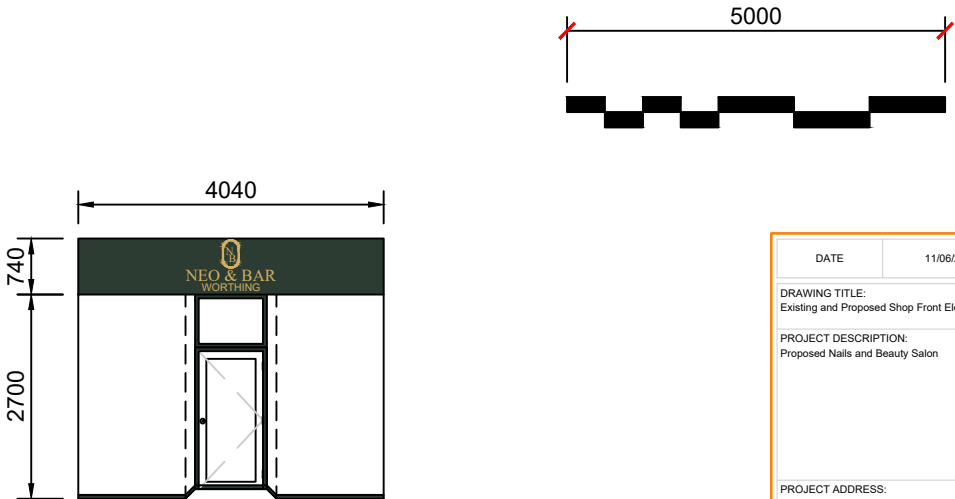

02_Proposed Shop Front Elevation Plan
Scale 1:100

DATE	11/06/2026
DRAWING TITLE:	Existing and Proposed Shop Front Elevation Plan
PROJECT DESCRIPTION:	Proposed Nails and Beauty Salon
PROJECT ADDRESS:	Unit 2 Worthing House, 6 South Street, Worthing, West Sussex, BN11 3AA
DRAWN BY:	
APPLICANT(S):	Vo Tu Nguyen
SCALE	1:100
DRAW NO.	110626.1