
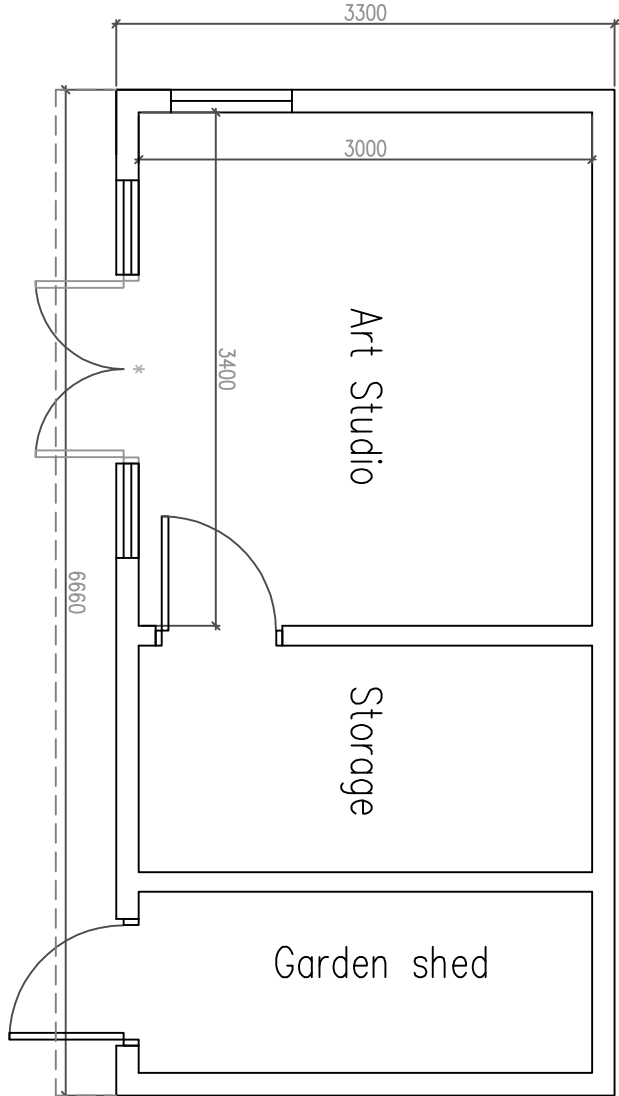


Side Elevation


Front Elevation

Rear Elevation

Side Elevation

 

Ground Floor Plan

 

DO NOT SCALE FROM THIS DRAWING
AS PHOTOGRAPHS WILL BE SUBJECT TO DISTORTION
DRAWINGS TO BE READ IN CONJUNCTION WITH ALL OTHER
ARCHITECTS' & STRUCTURAL ENGINEERS' CONTRACT
DRAWINGS & SPECIFICATIONS.
ANY DISCREPANCIES MUST BE BROUGHT TO THE
ATTENTION OF THE ARCHITECT IMMEDIATELY.
THE CONTRACTOR MUST VERIFY ALL DIMENSIONS BY SITE
MEASUREMENTS PRIOR TO ORDERING MATERIALS OR
MANUFACTURING COMPONENTS.
SUBSTITUTE MATERIALS & PRODUCTS TO THOSE
NAMED WILL BE ACCEPTABLE IF PROVEN TO BE OF EQUAL
OR HIGHER PERFORMANCE AND NOT IN CONFLICT
WITH OTHER ELEMENTS.

Project:

Proposed
Garden Building
At:
14 West Street
Shoreham By Sea
West Sussex
BN43 5WG

Drawing Title:

Plans & Elevations As Proposed

Client:

Jeff Gorbeck

© Copyright of:

Architectural & Planning Services
7 Erington Road
Shoreham By Sea
West Sussex
BN43 5NG
BJW
01273 441009
e-mail: bjw@bjwarchitectural.co.uk
website: bjwarchitectural.co.uk

Scale: 1:50

Paper size
A1

Date: 11.6.2026

Drawn: BJW

Dwg. No. 01

Rev'n

Note: All dimensions to be checked on site.