
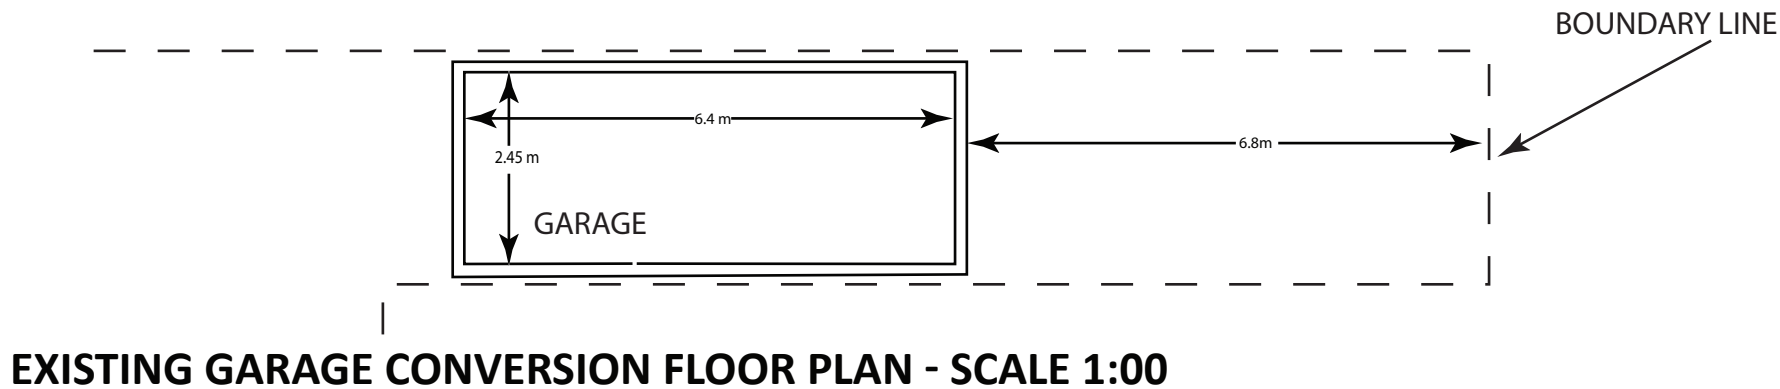


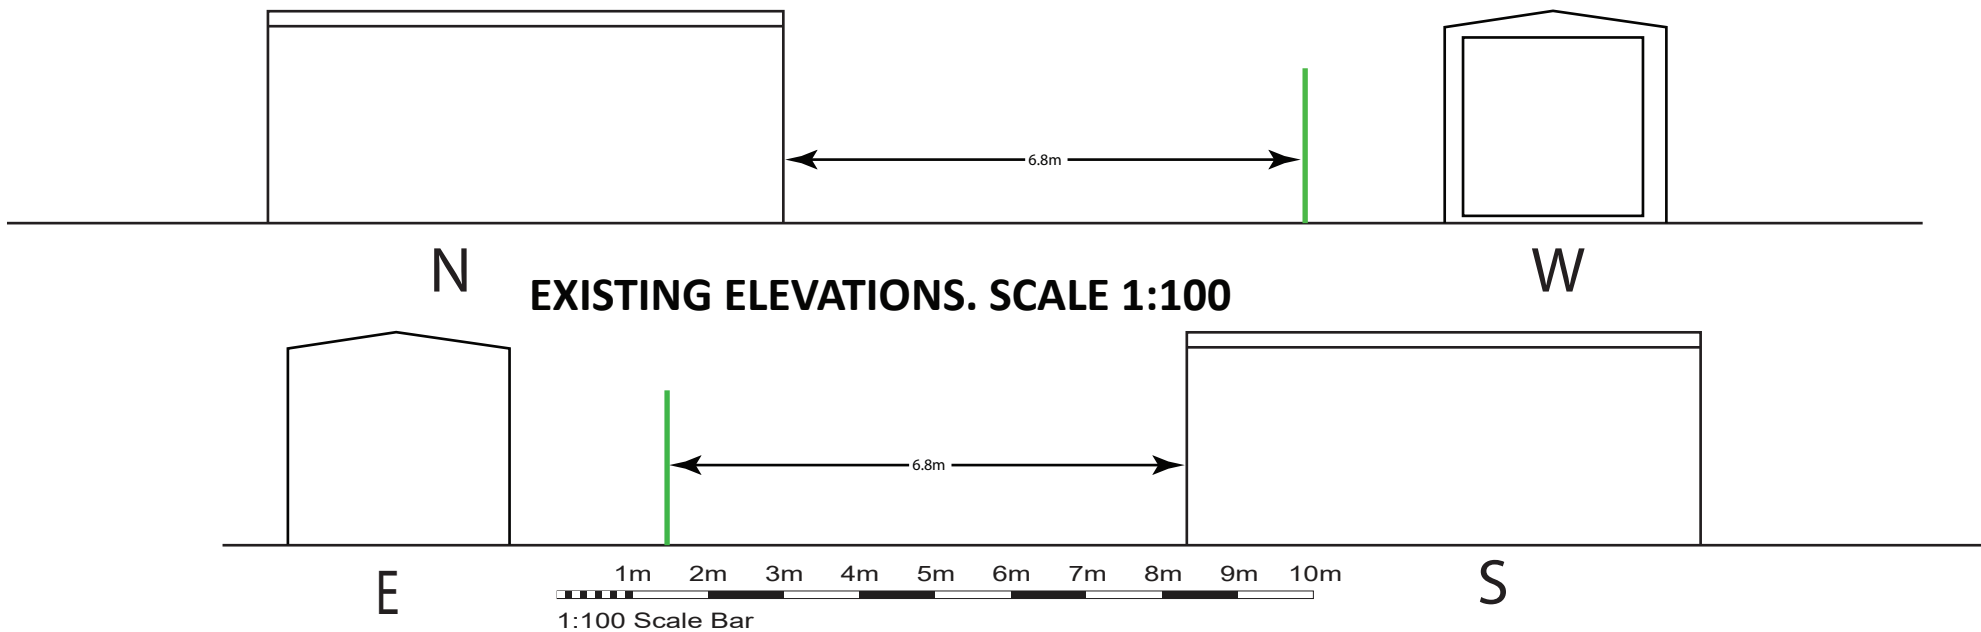

© copyright-D. Nelson	16 KINGSTON WAY SHOREHAM BY SEA				Drawing Title: EXISTING GARAGE FLOOR PLAN & ELEVATIONS		JOB TITLE: GARAGE CONVERSION	
				A4	Drawing No.- 16KW.GC	Rev:	Date: 05-06-2024	