




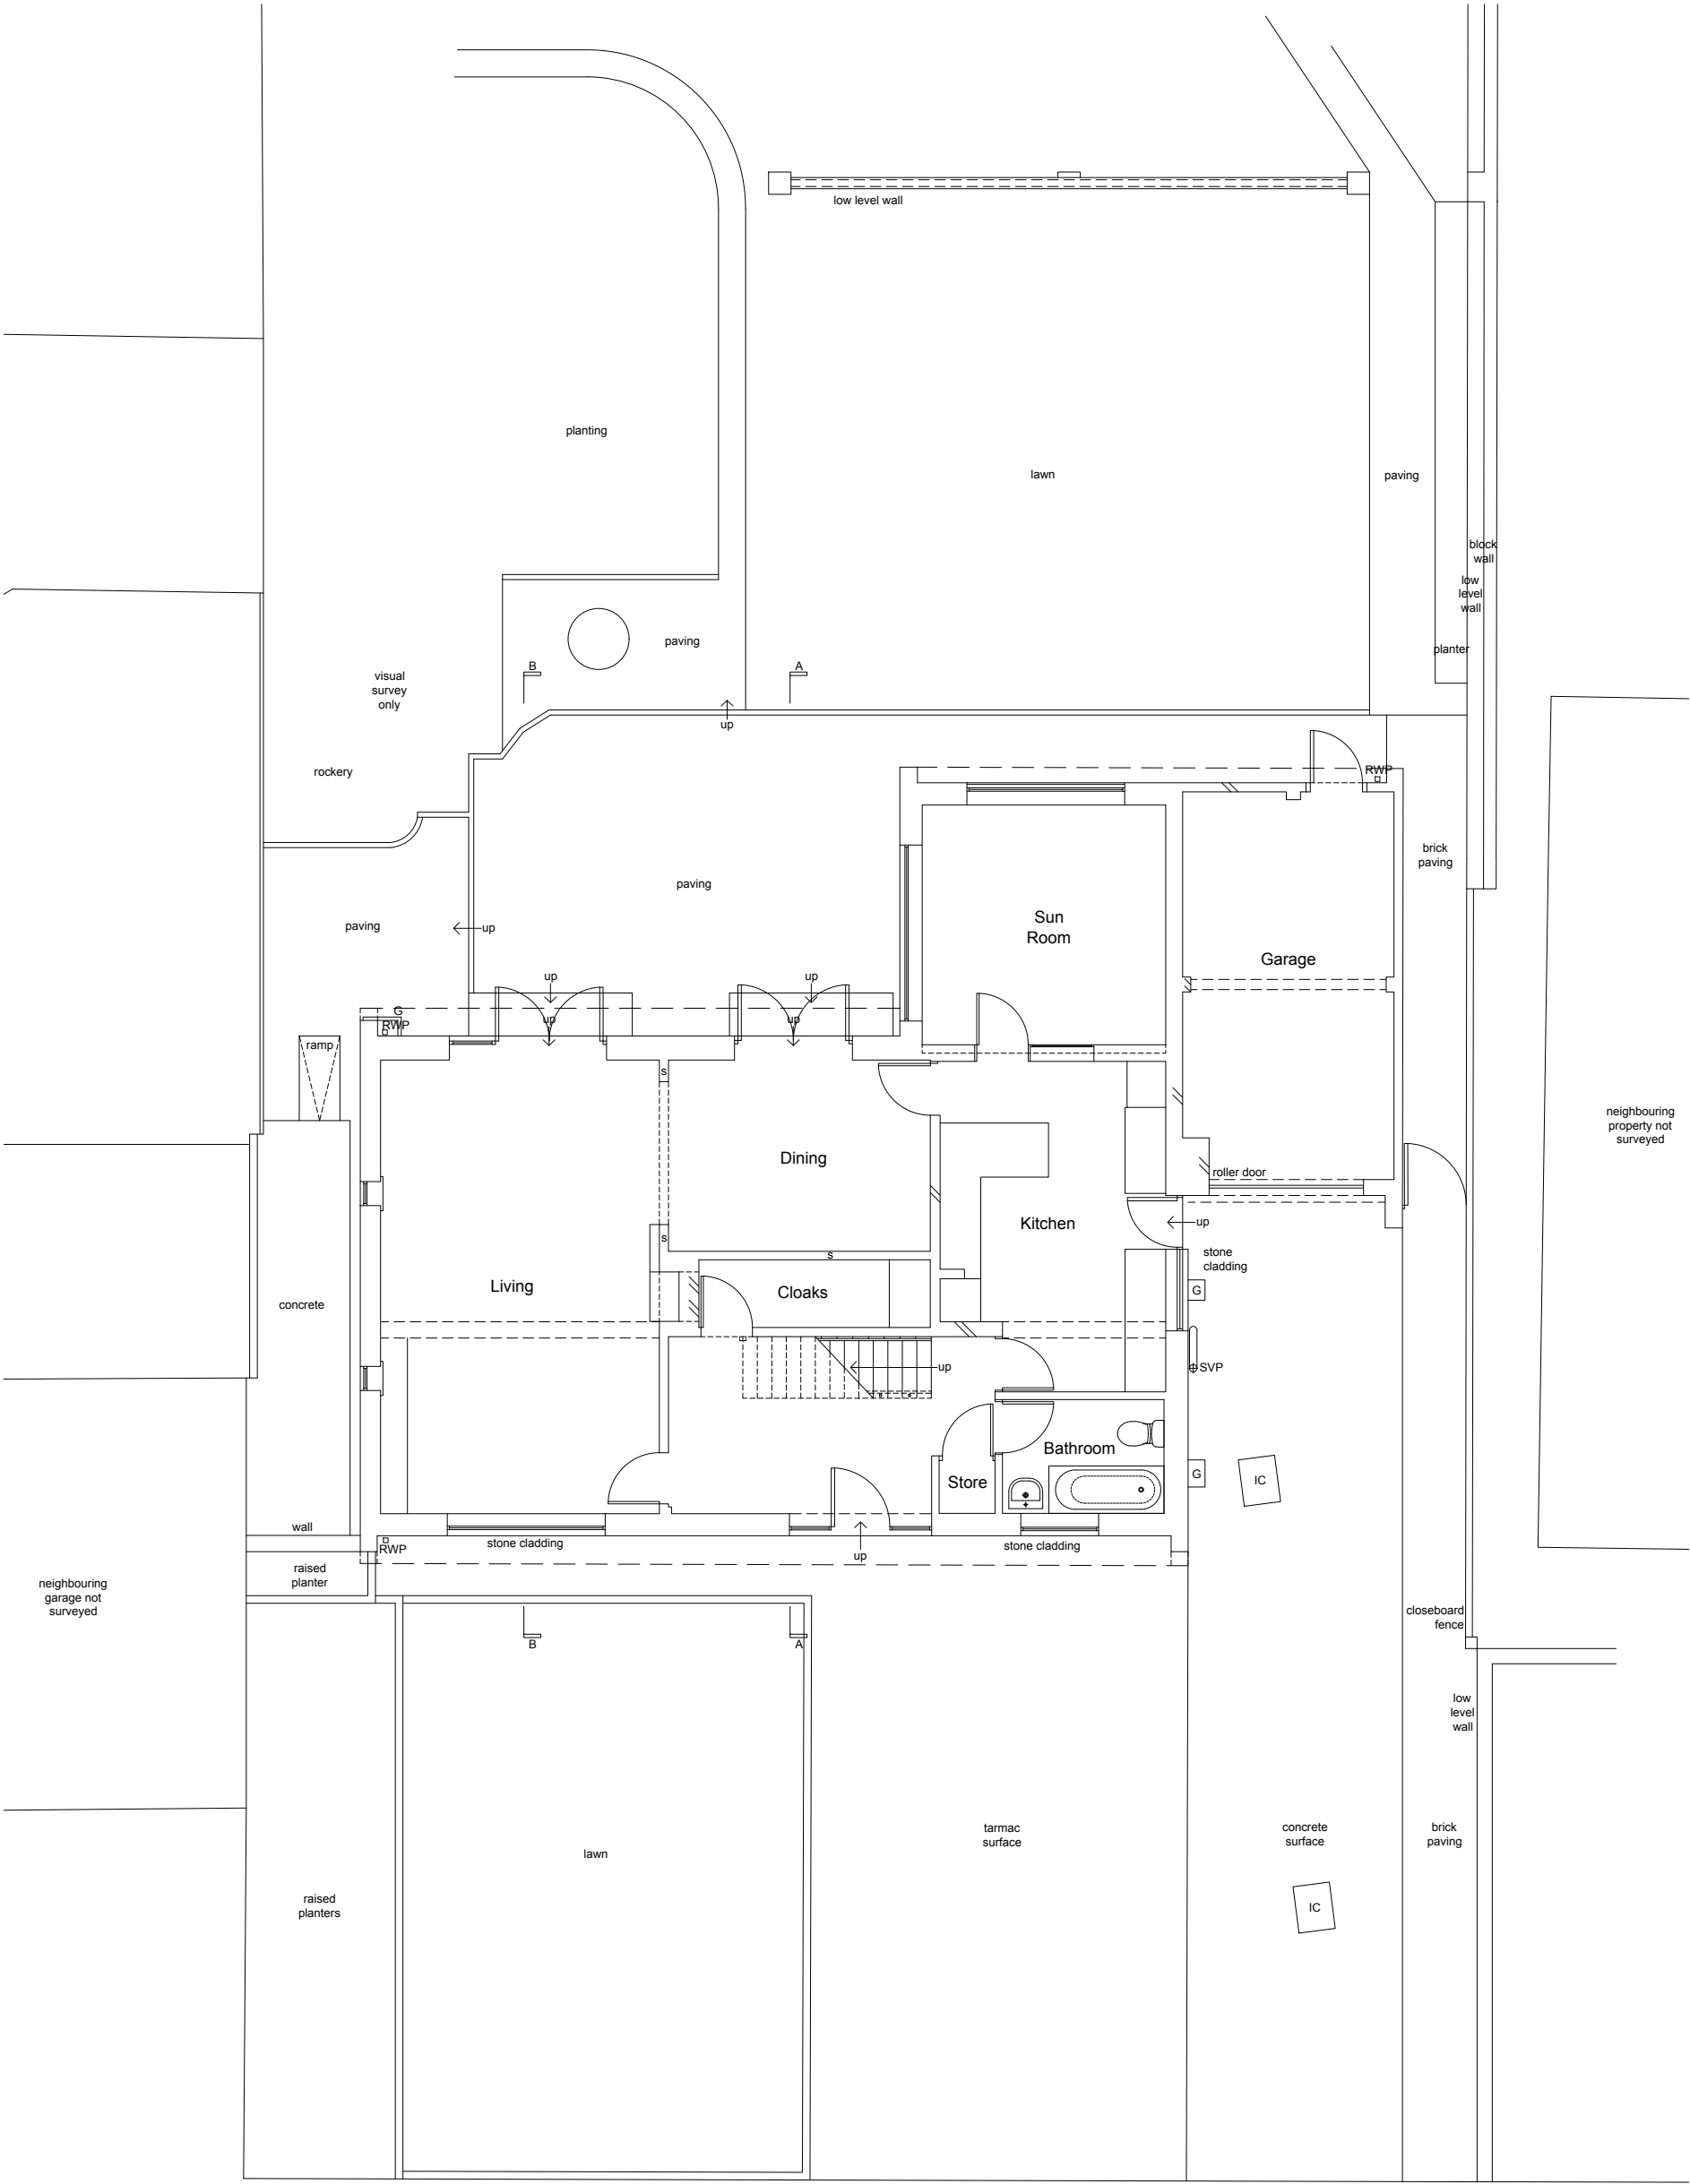

Ground Floor Plan and Part Site Plan

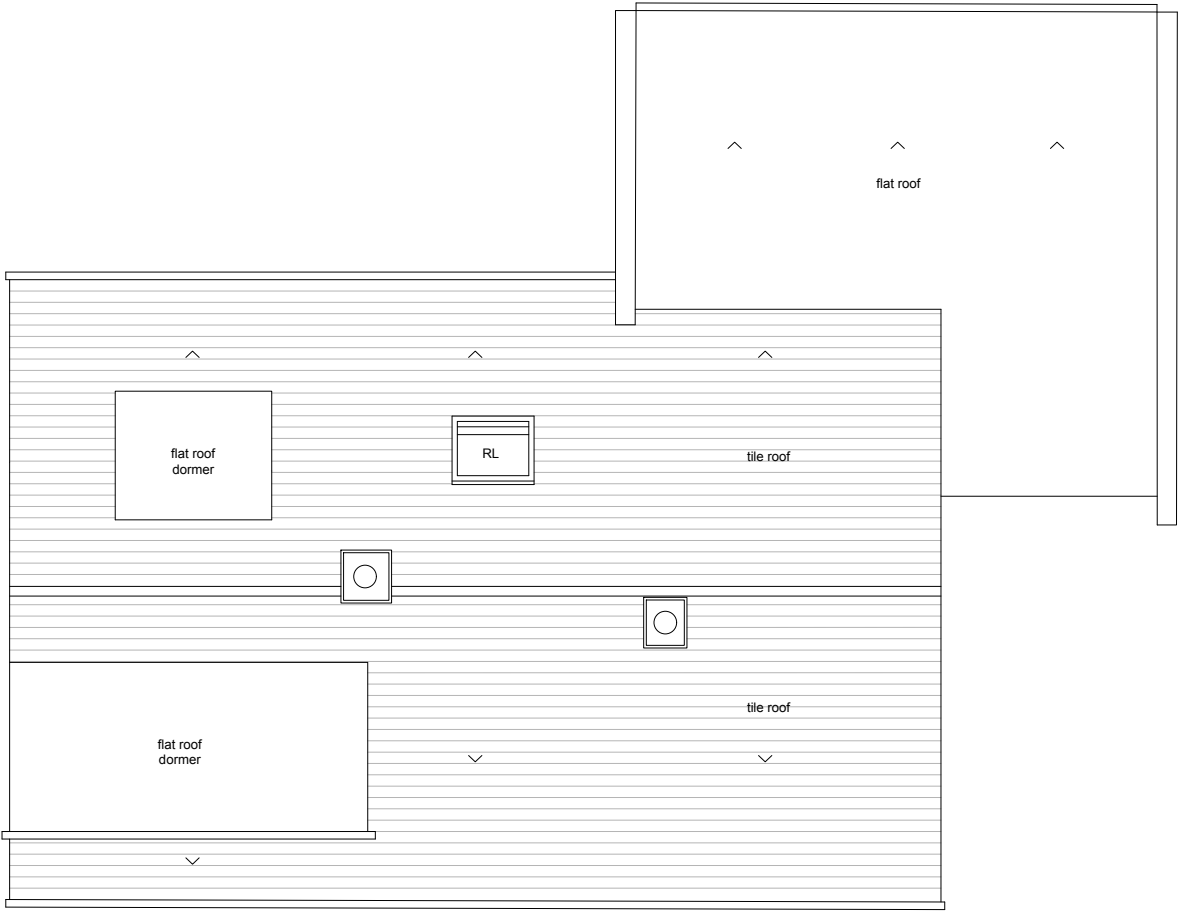


Roof Plan




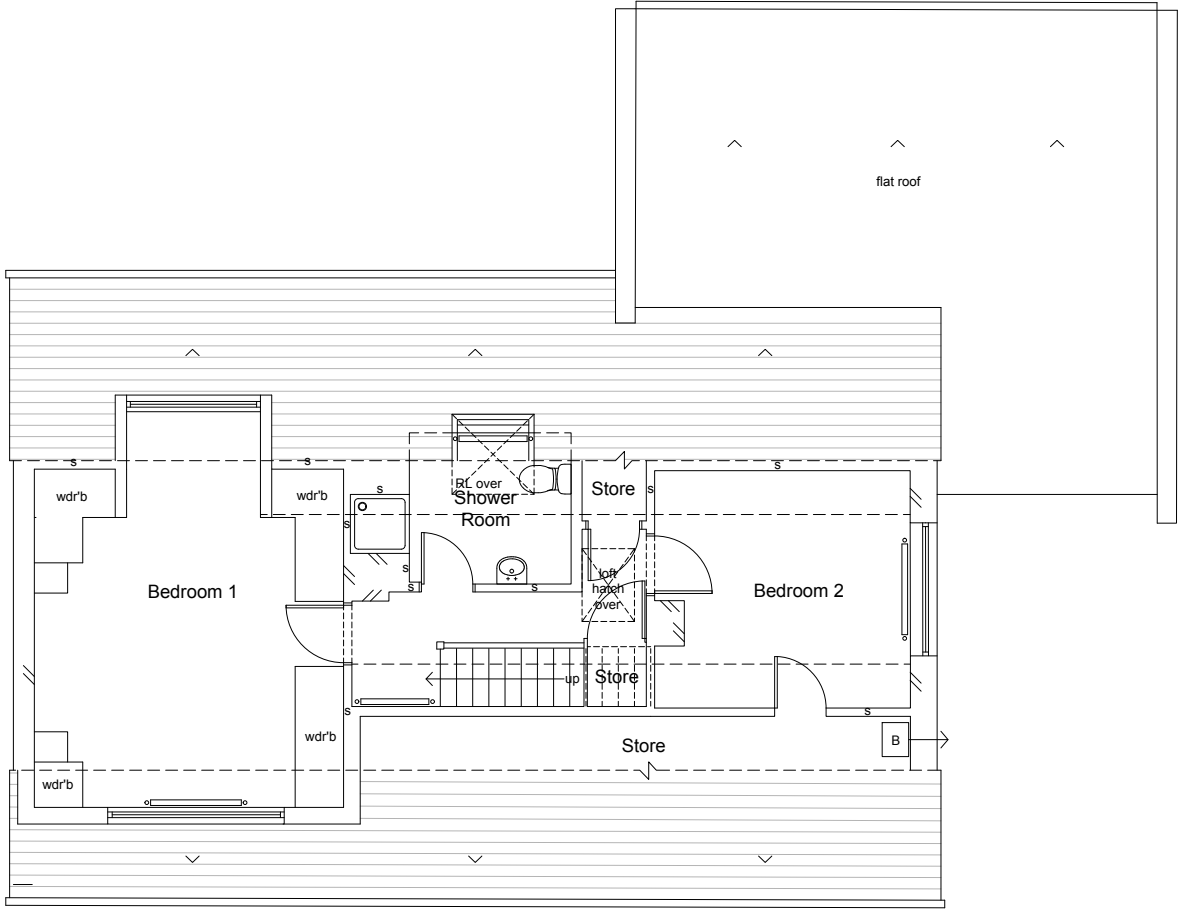


First Floor Plan

amendments			auth. chkd.	
rev.	date	comment		
-	-	-	-	-

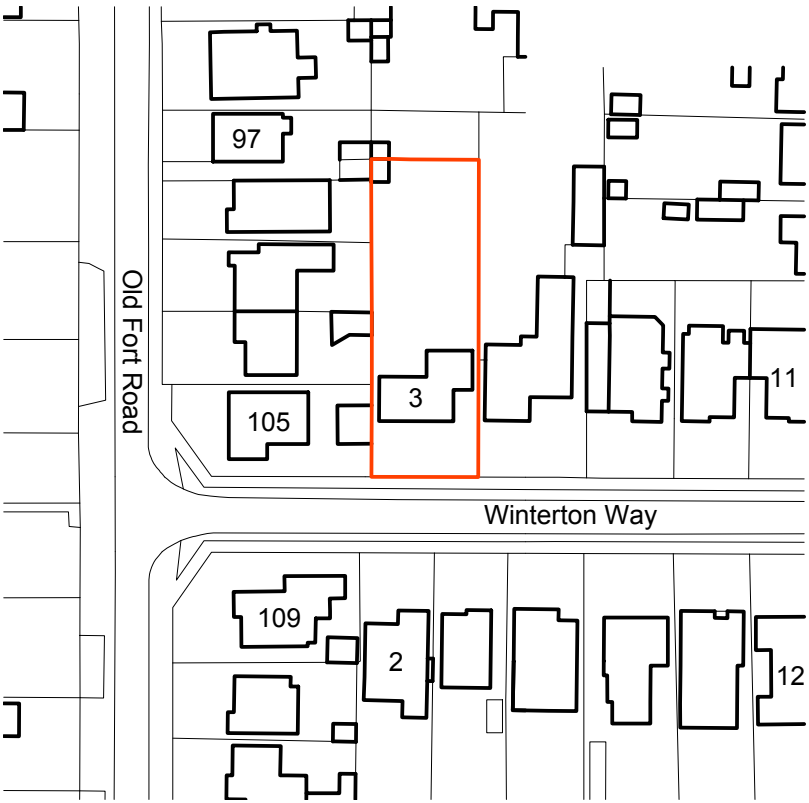

Location Plan

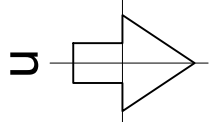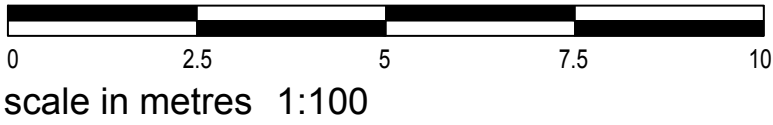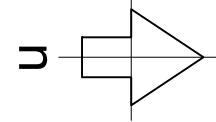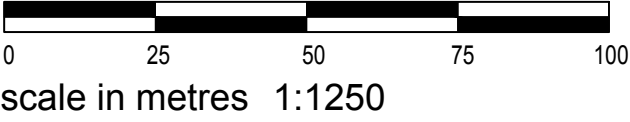

client	J. Shuttleworth & J. O'Farrell	drawing number	0772.EXG.001	revision	-
project	3 Winterton Way Shoreham-by-Sea BN43 5RE	drawing title	Existing Location, Ground Floor, First Floor and Roof Plan Measured Survey		
drawn by	ES	checked by	GI	riba work stage	MS
				date	June '26
				scale/original sheet size	1:100 @ A2
www.abir.co.uk studio@abirarchitects.co.uk Unit 1, Beta House, St John's Road, Hove, BN3 2FX, United Kingdom Hove +44 (0)1273 724 384 Company No 06877117 VAT No 971 4147 17			© ABIR Architects Ltd. Check all dimensions on site before work is undertaken. All goods, materials and workmanship to conform with current building regulations, BSS and COP's.		

ABIR Architects

