




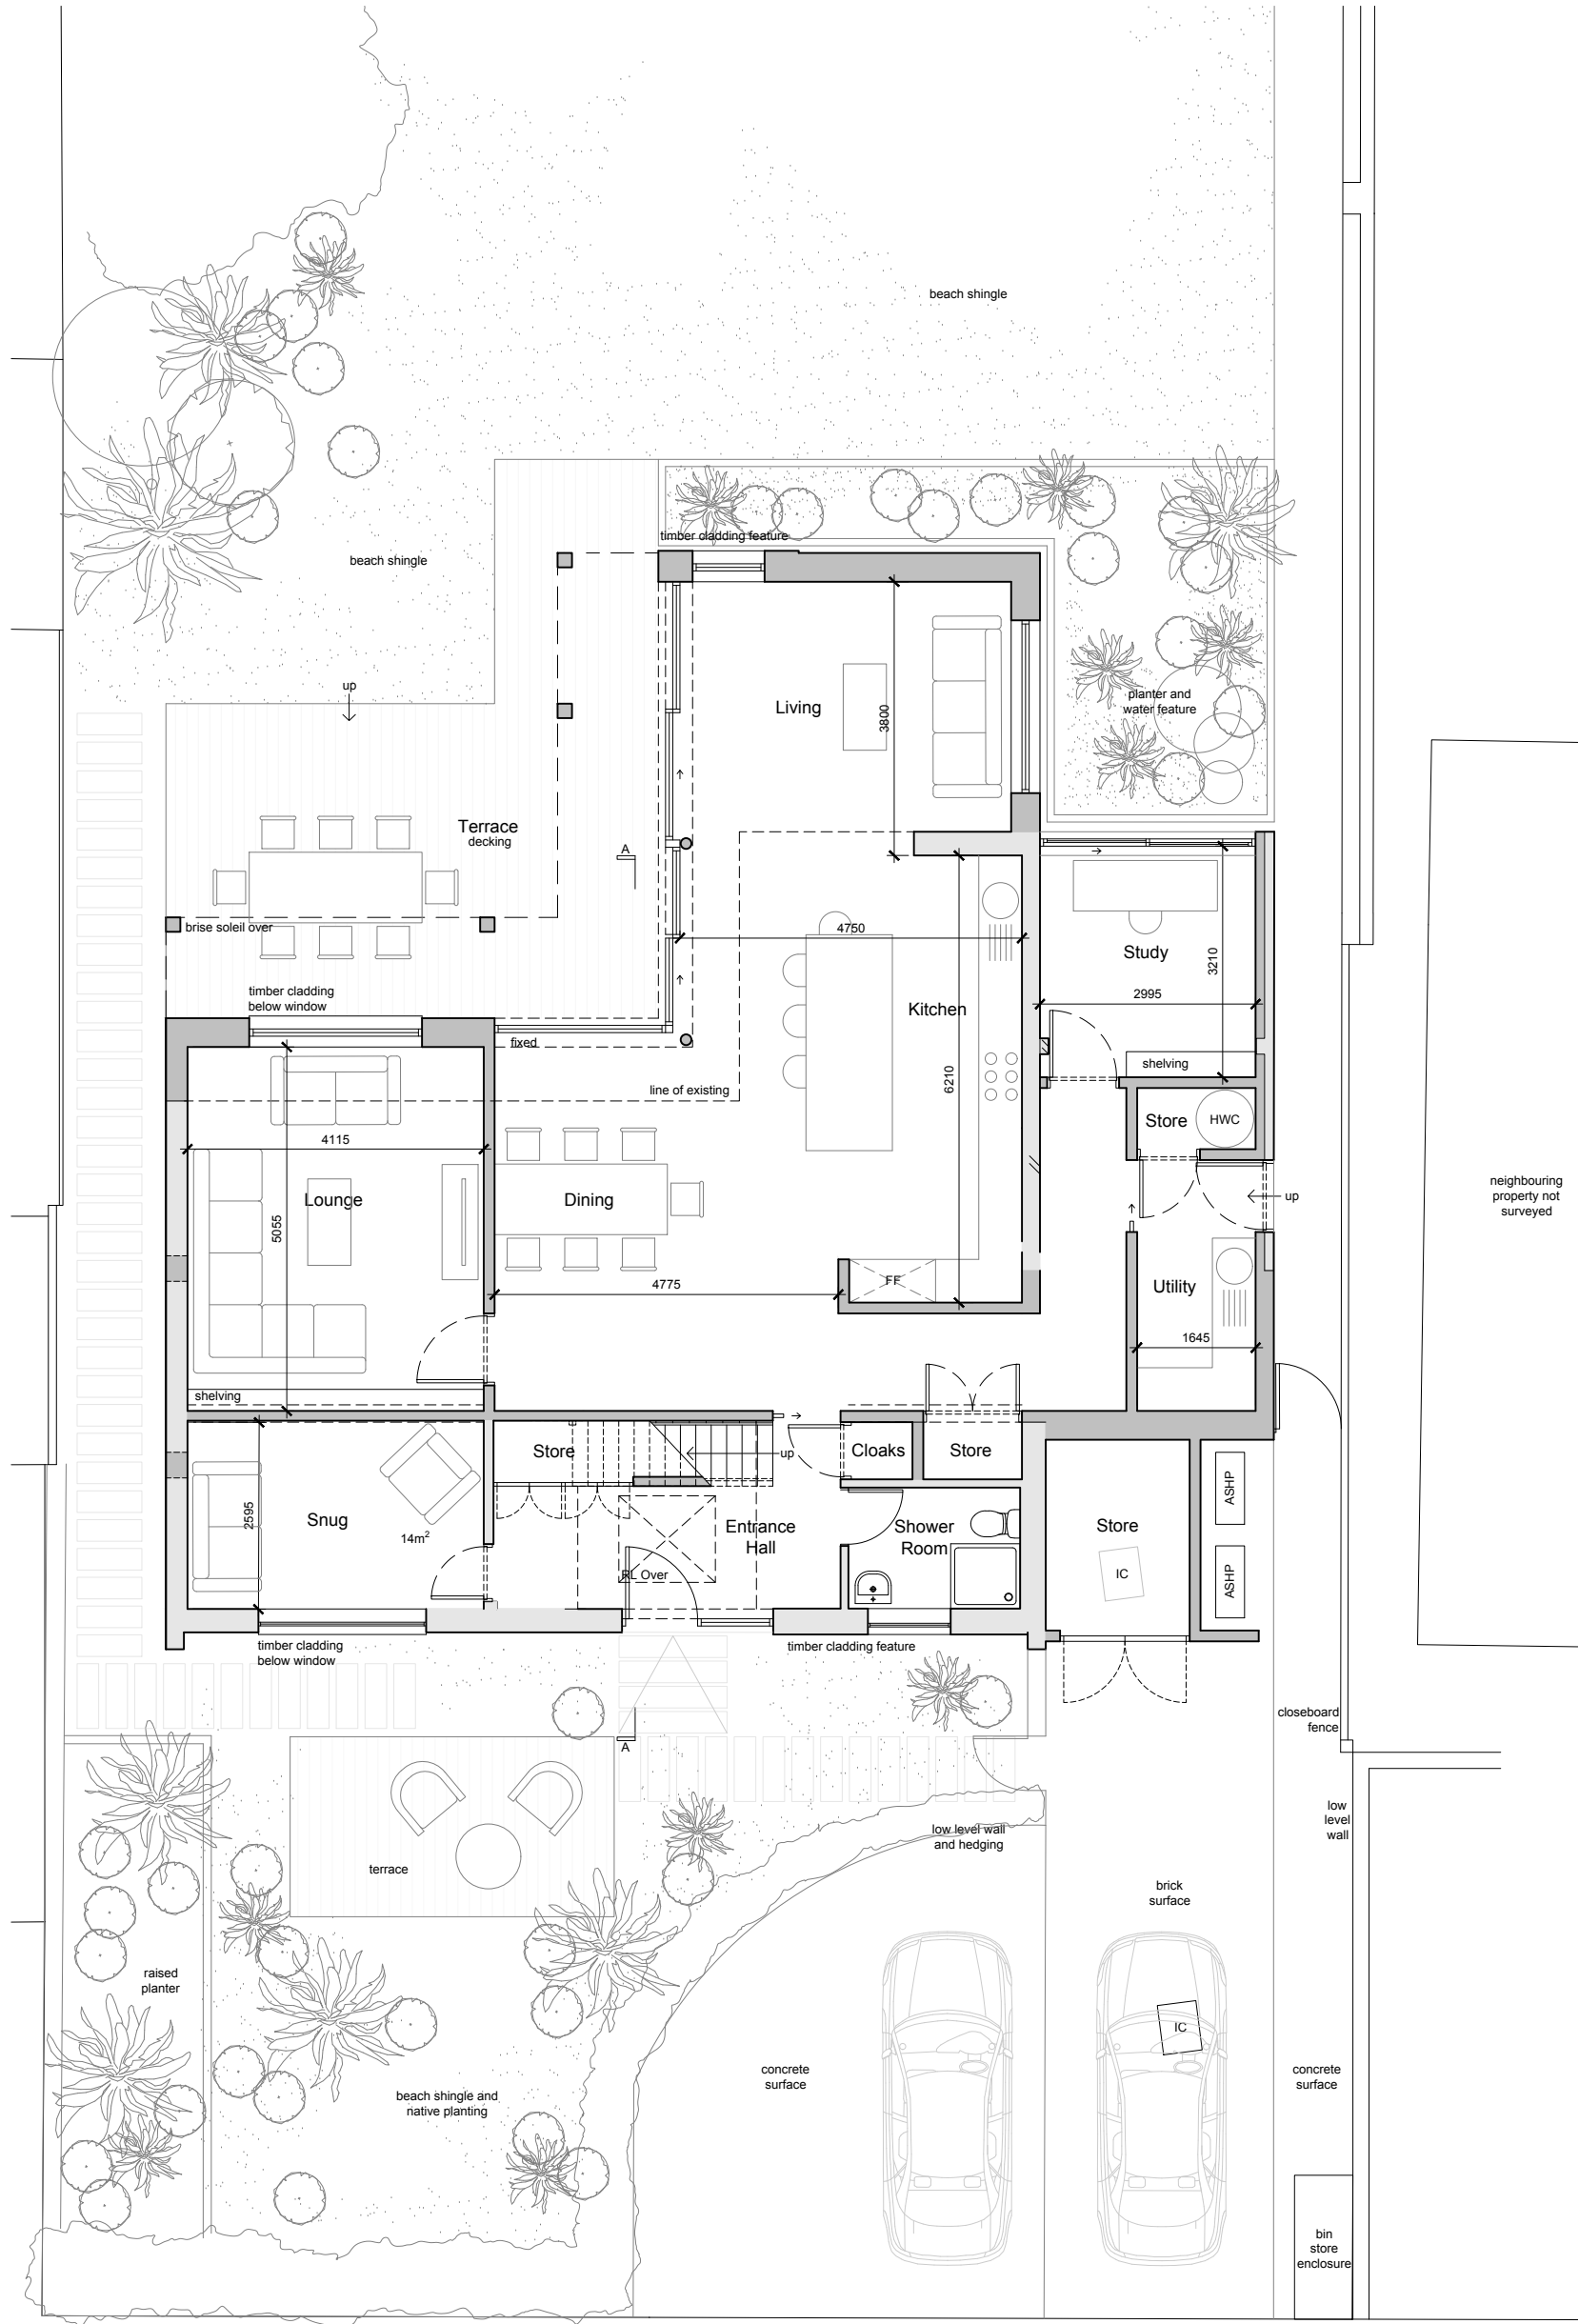


Ground Floor Plan and Part Site Plan 1:100

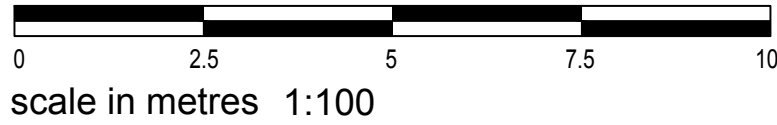


scale in metres 1:100

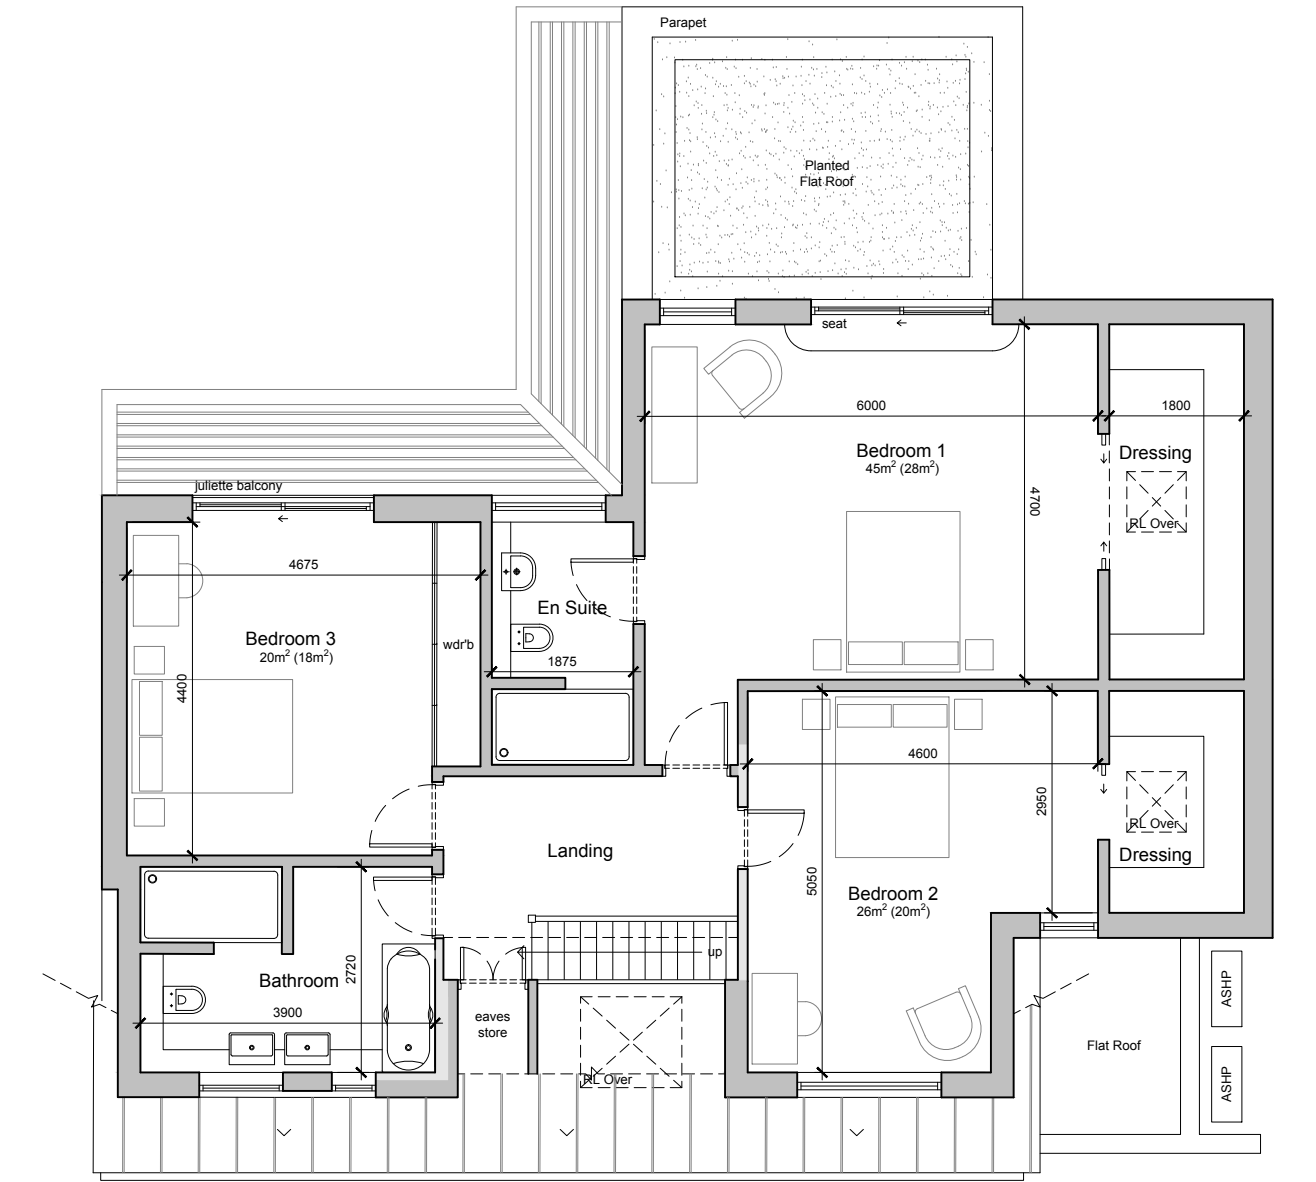


First Floor Plan 1:100

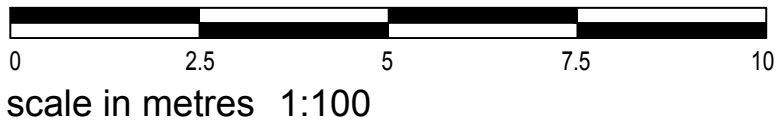


scale in metres 1:100

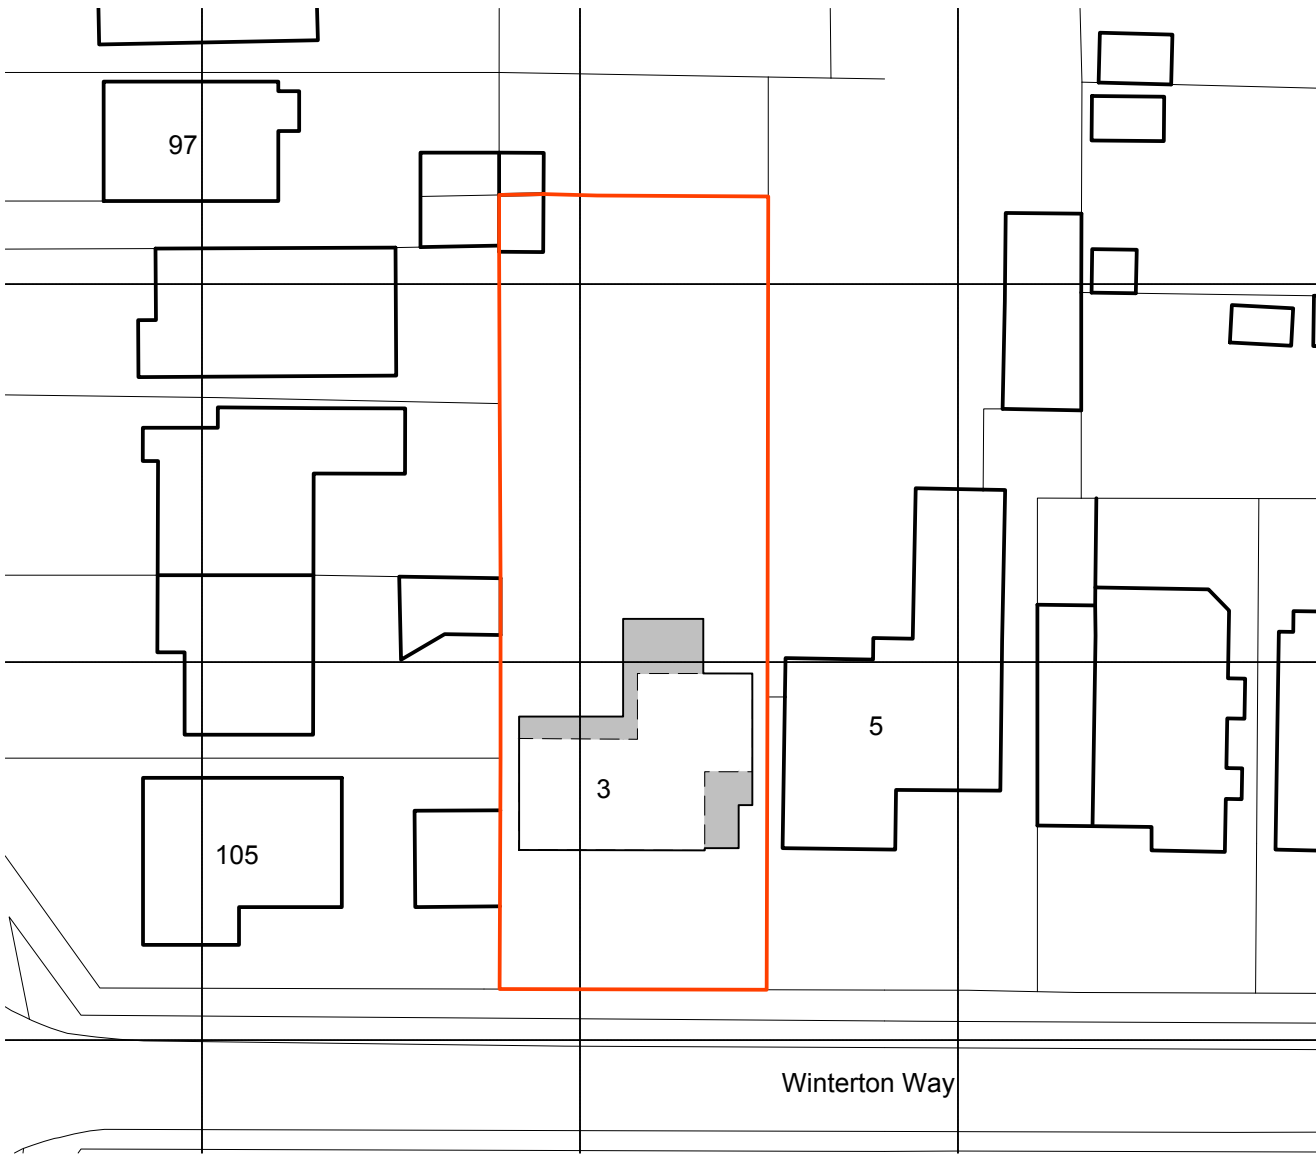


Block Plan 1:500

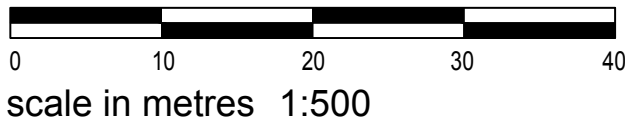

scale in metres 1:500

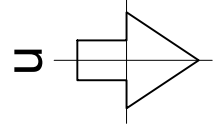

amendments			auth.	chkd.
rev.	date	comment	ES	GI
A	14.09.26	Minor amendments as client comments.		

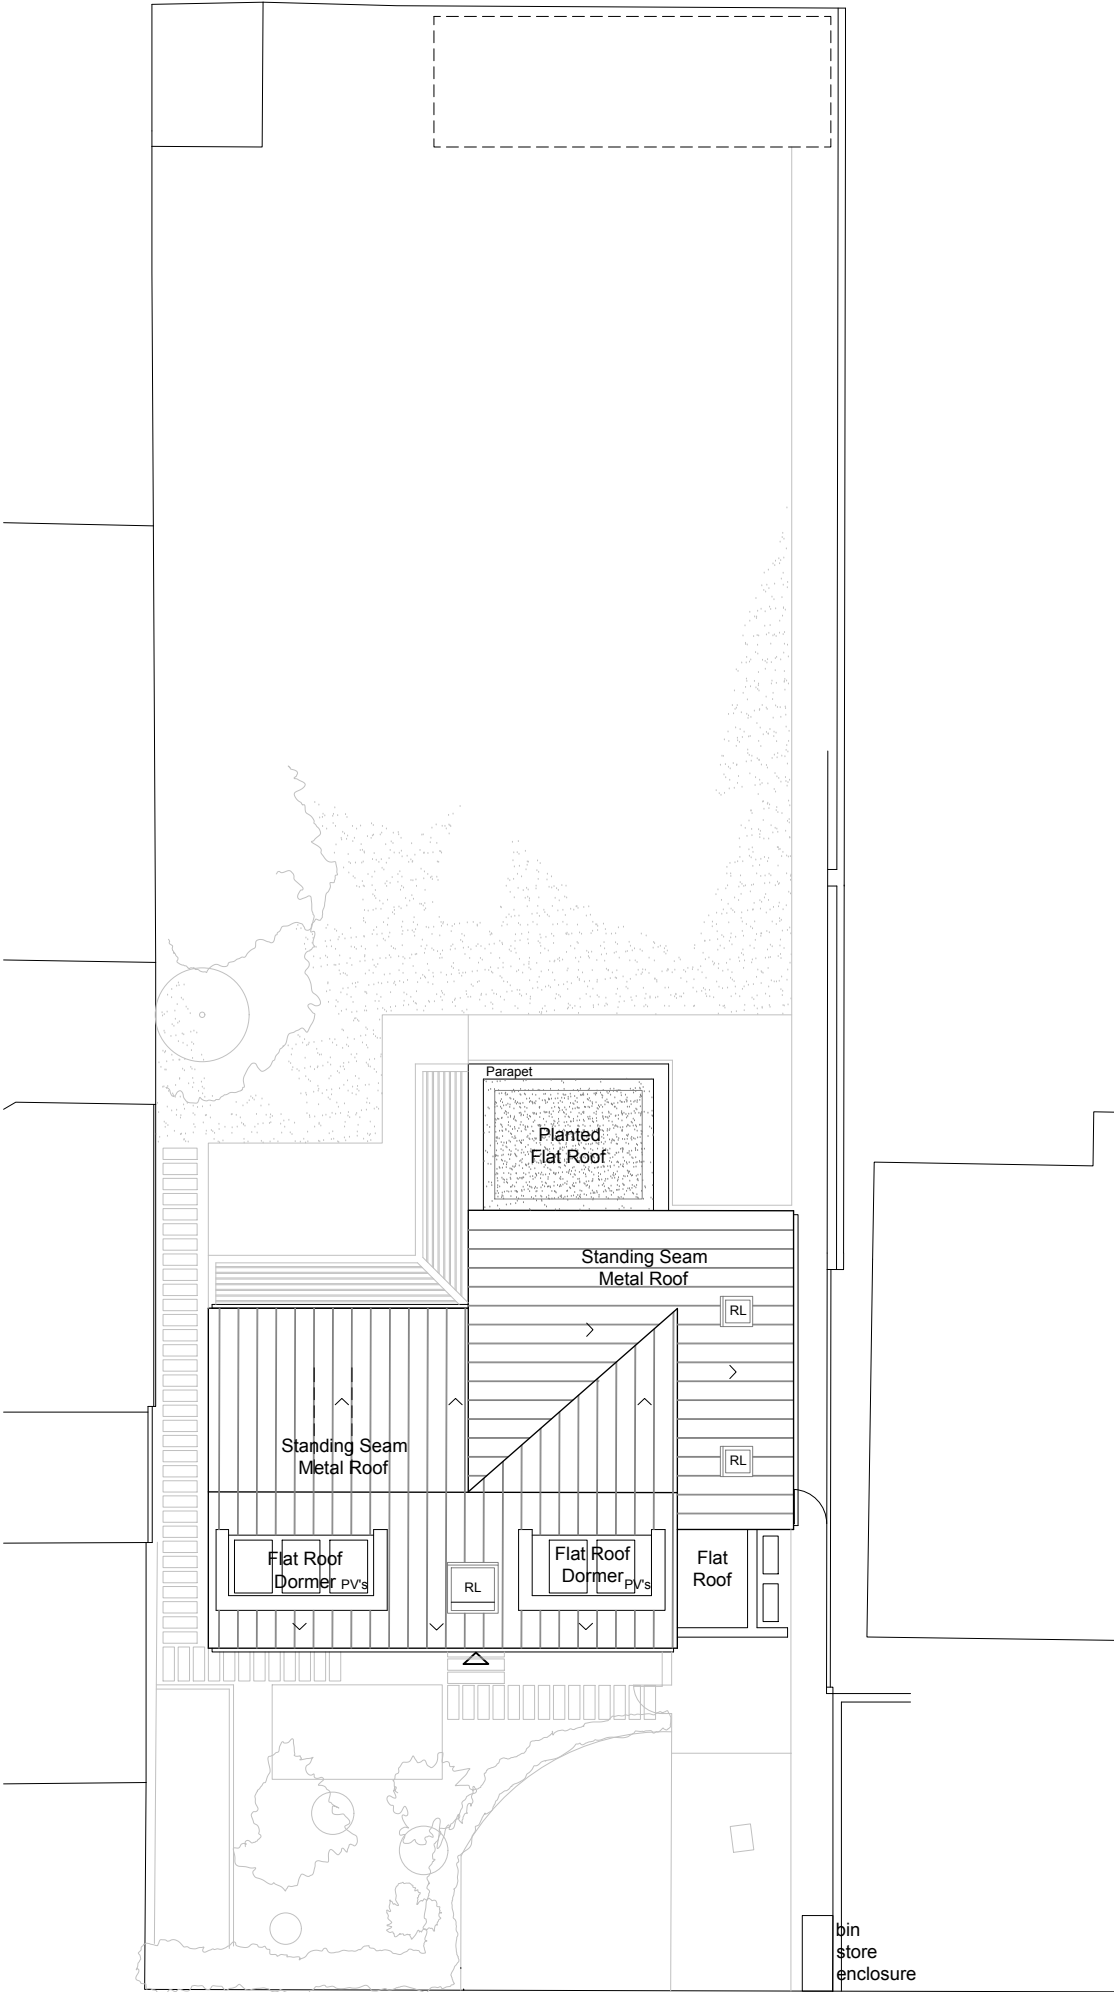

Roof / Site Plan 1:200



scale in metres 1:200

client		drawing number		revision
J. Shuttleworth & J. O'Farrell		0772.PL.001		A
project		drawing title		
3 Winterton Way Shoreham-by-Sea BN43 5RE		Proposed Ground Floor, First Floor, Roof/Site & Block Plan PLANNING		
drawn by	checked by	riba work stage	date	scale/original sheet size
ES	GI	3	Sept '26	1:100 @ A2
www.abir.co.uk studio@abirarchitects.co.uk Unit 1, Beta House, St John's Road, Hove, BN3 2FX, United Kingdom Hove +44 (0)1273 724 384 Company No 06877117 VAT No 971 4147 17			© ABIR Architects Ltd. Check all dimensions on site before work is undertaken. All goods, materials and workmanship to conform with current building regulations, BSS and COP's.	

ABIR Architects