



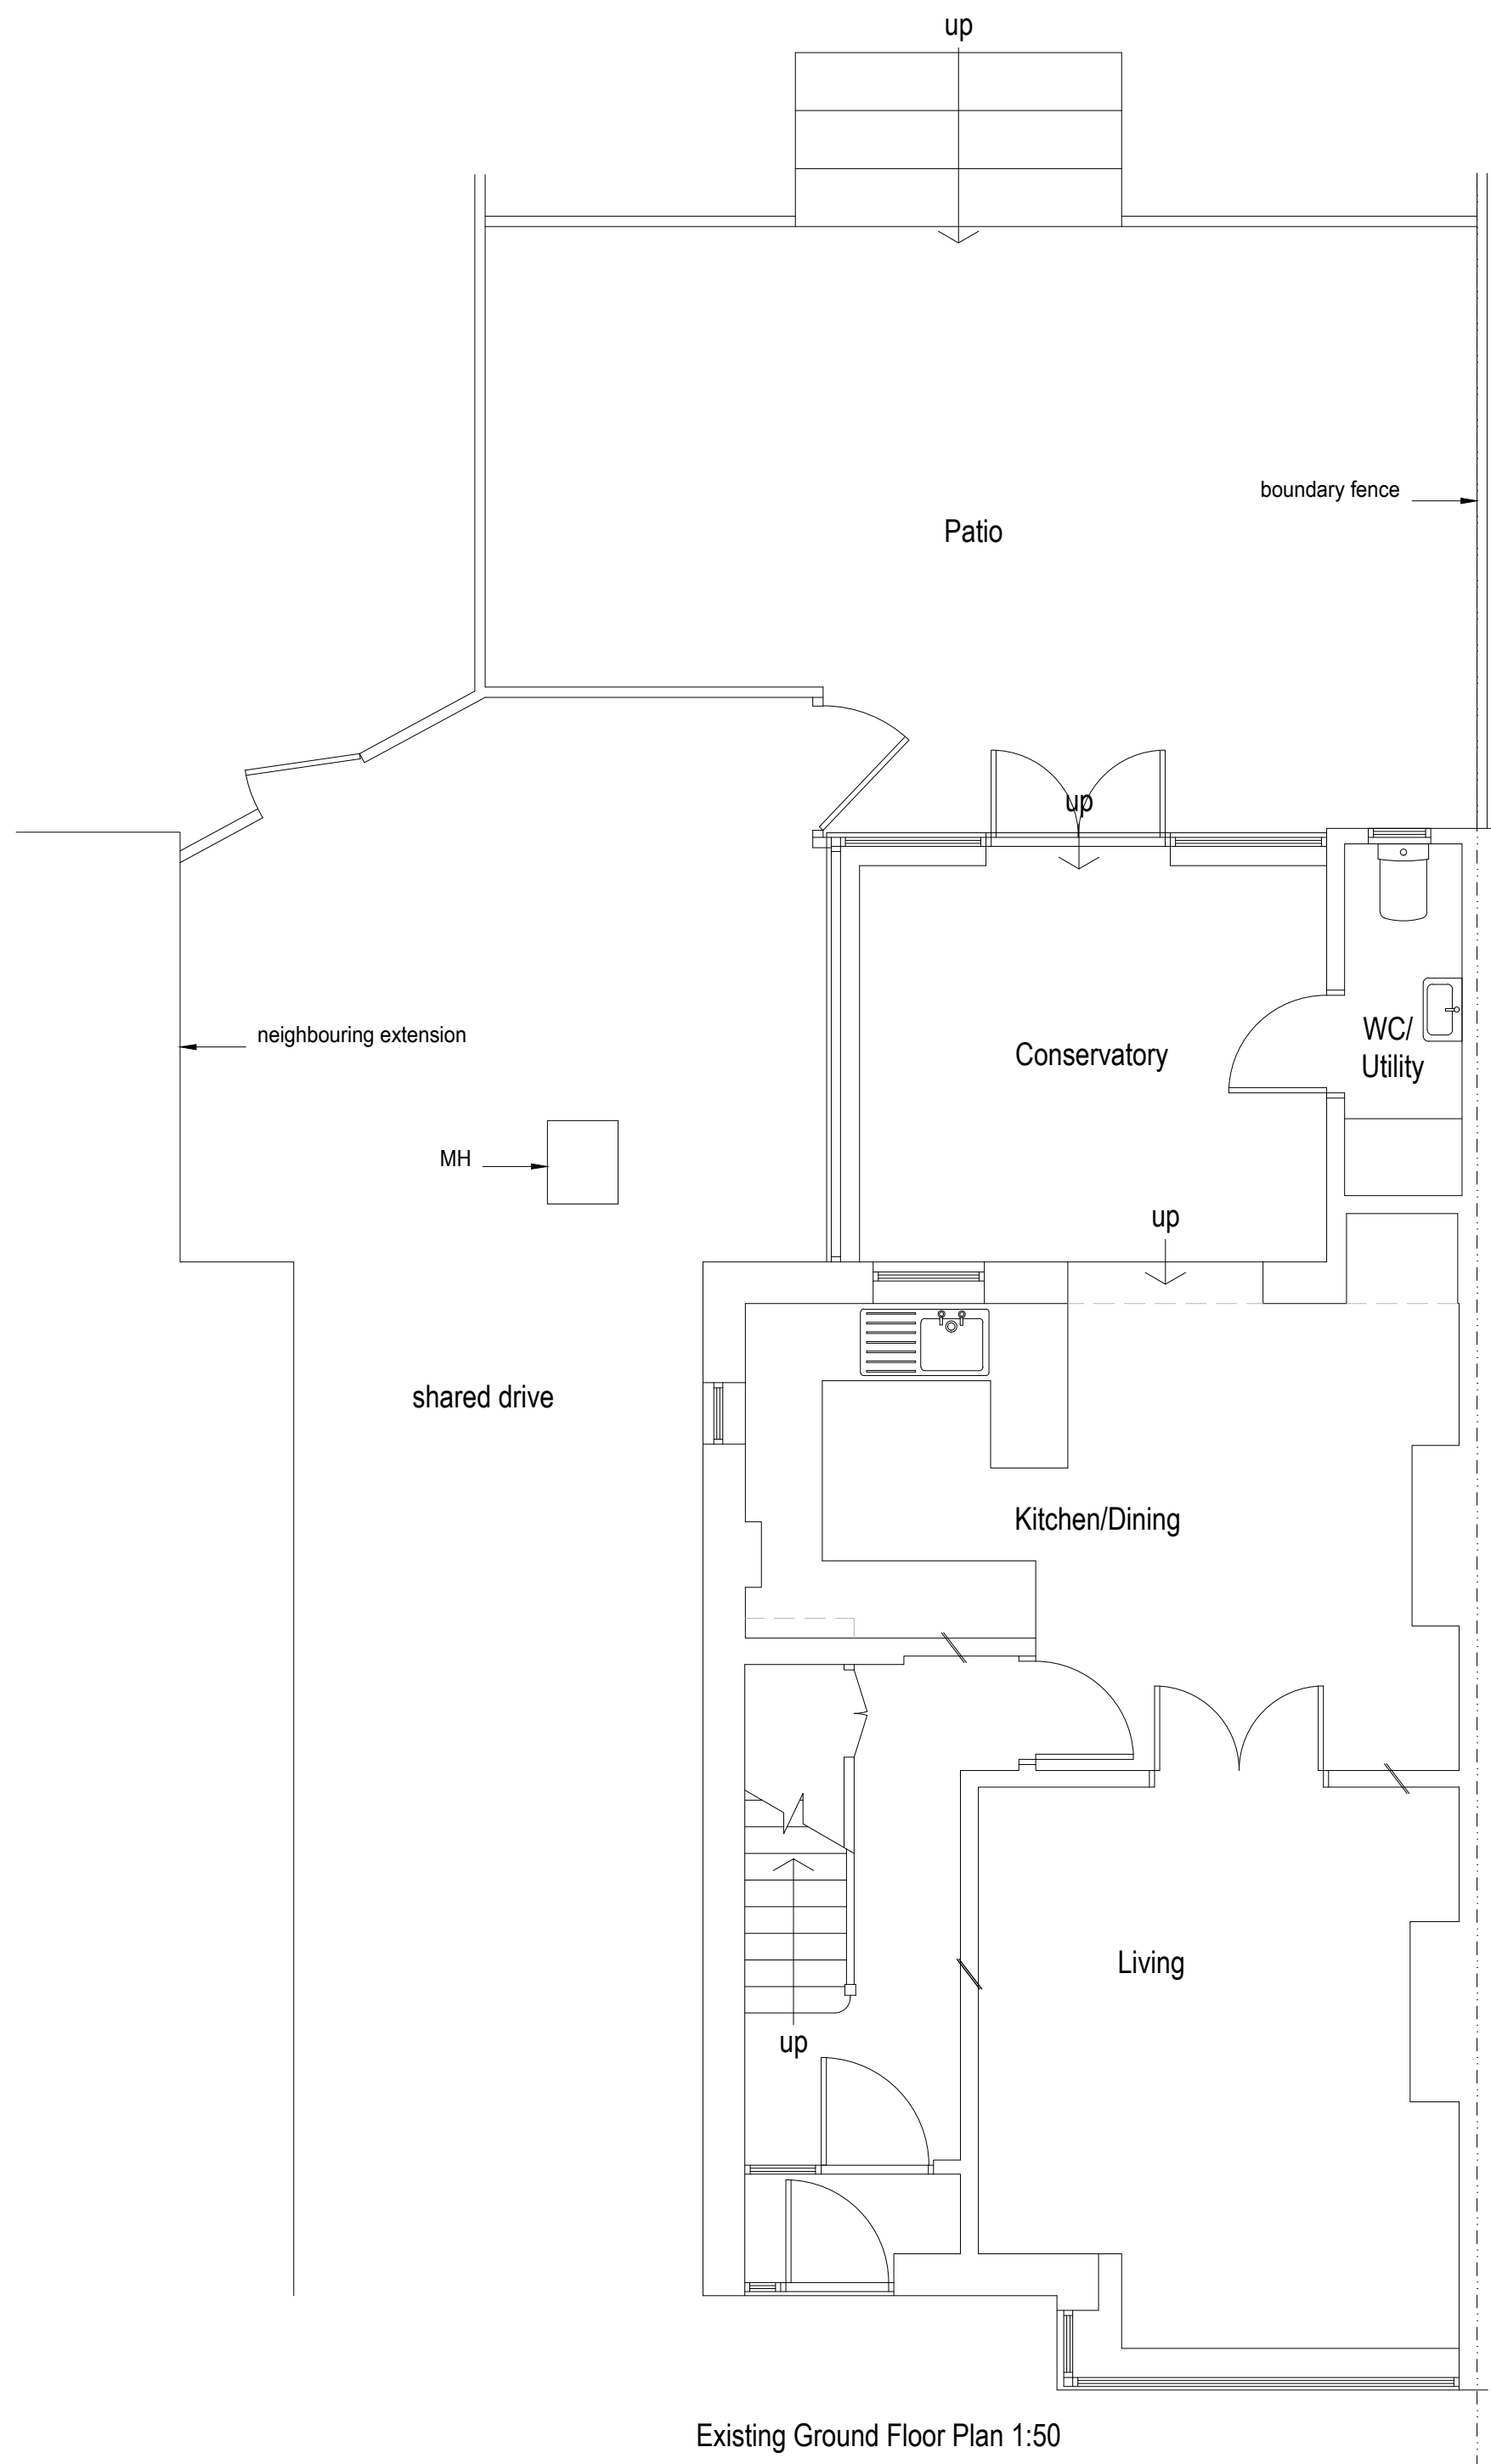


Existing Ground Floor Plan 1:50

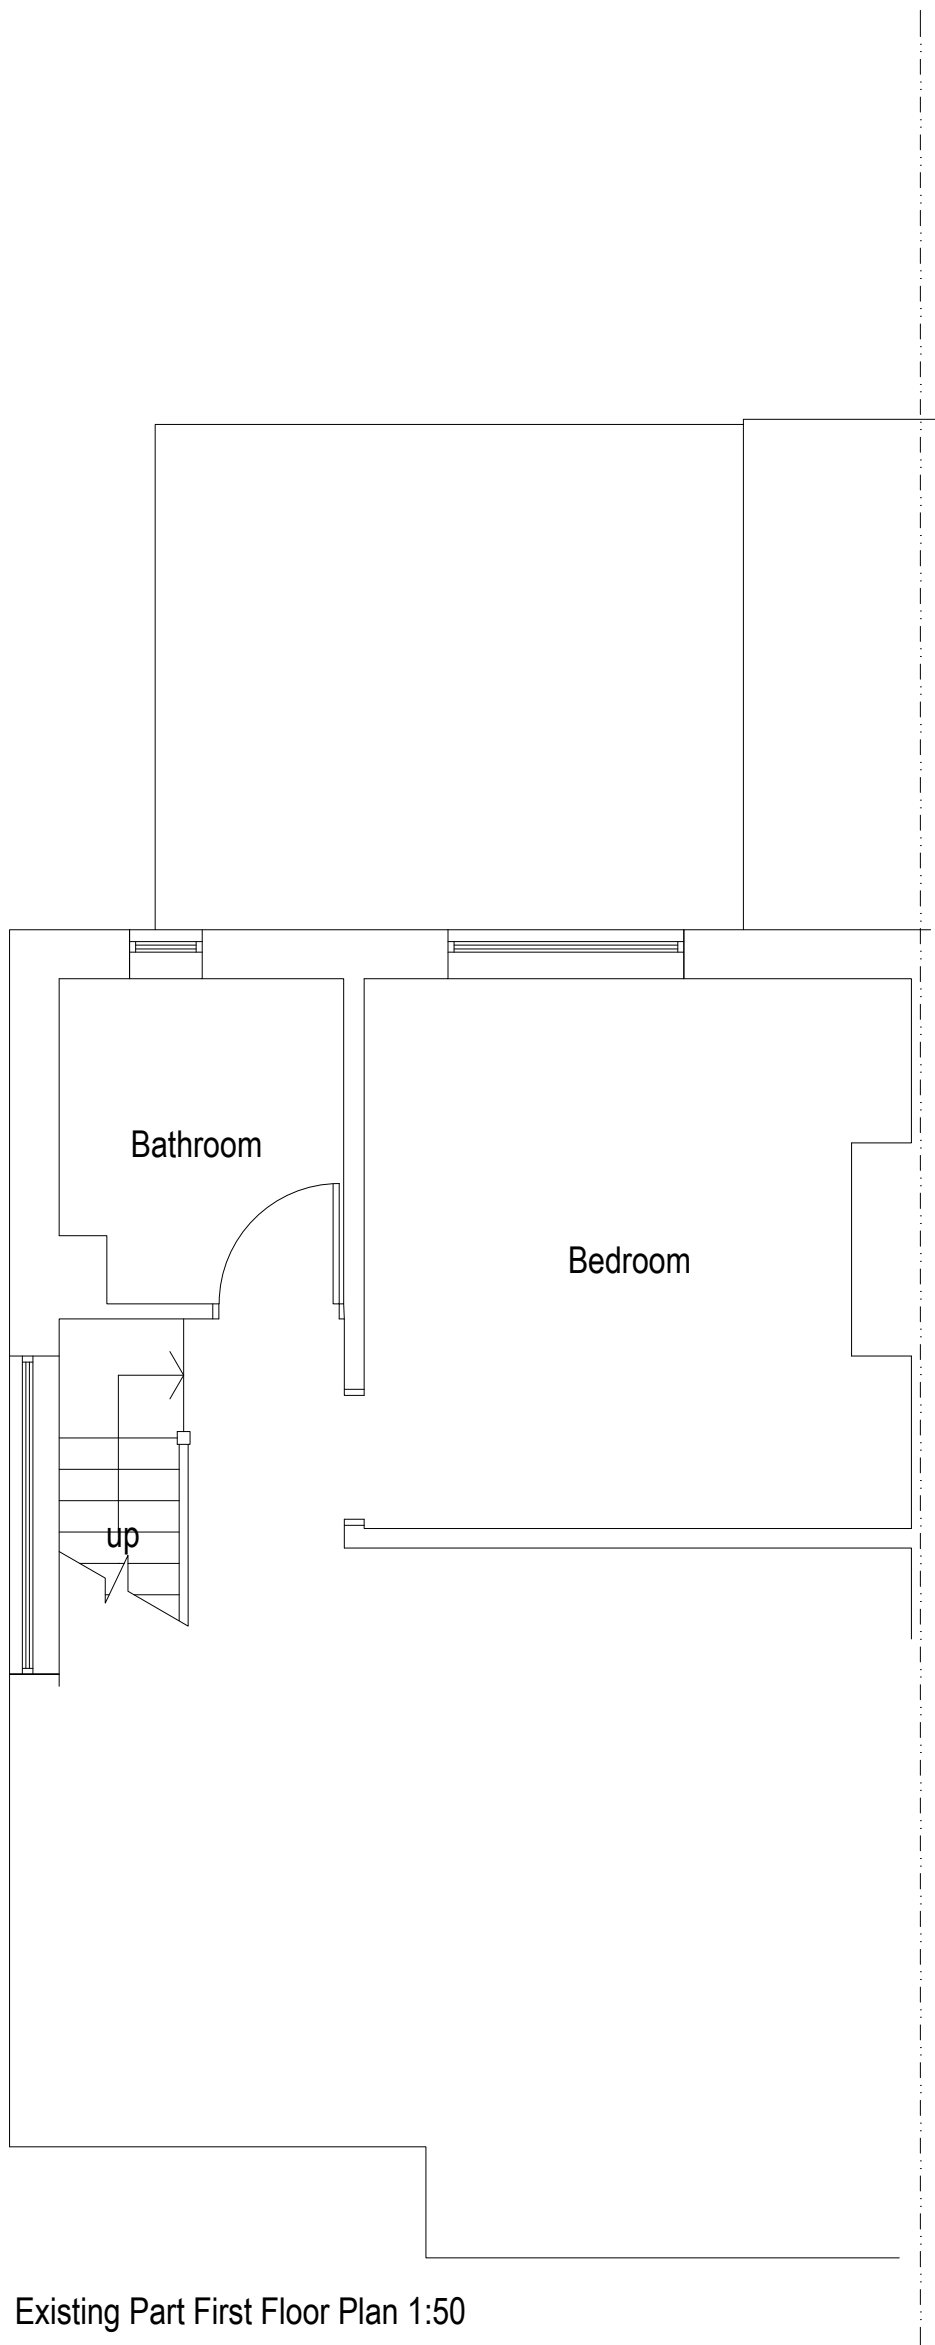

Existing Part First Floor Plan 1:50



Existing Cross Section 1:50

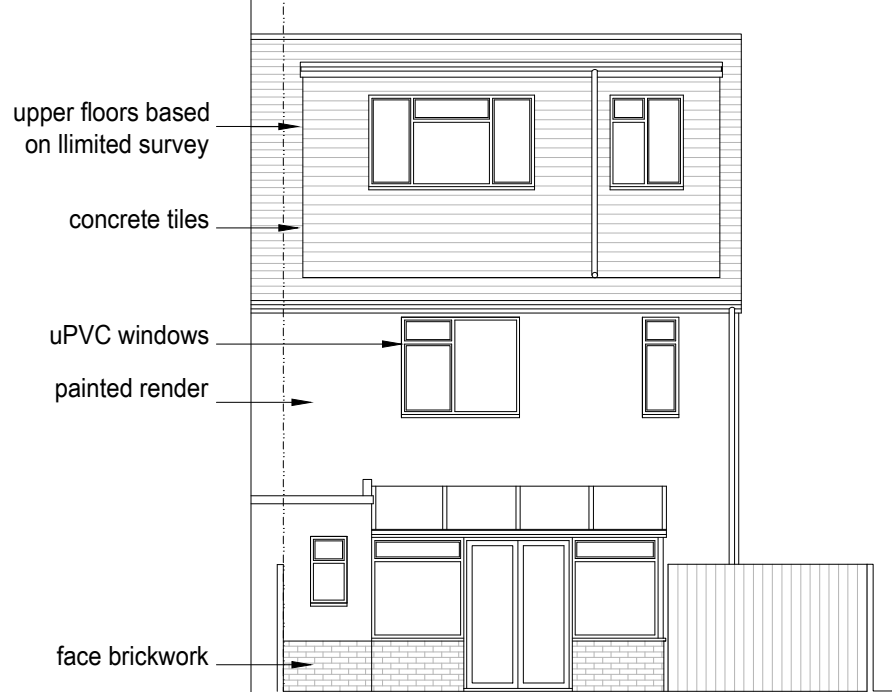

Existing Rear (South) Elevation 1:100



Existing Side (East) Elevation 1:100



Location plan 1:1250



1:1250 0 10 20 30 40 50 60 70 80 90 100

1:100 0 1 2 3 4 5 6 7 8 9 10m

1:50 0 1 2 3 4 5 6 7 8 9 10m

amendments	
client	Simon Cheesman & Emma McIntosh
project	11 Adur Avenue Shoreham - by Sea BN43 5NN
project ref.	3236
Drawing No.	01
drawing title	Existing plans , elevations and sections
drawn by	J Boys
date	April 26
scale	1:50/100@ A1
	www.bpmnet.co.uk info@bpmnet.co.uk
Do not scale off drawing, check all dimensions on site before all work is commenced. All goods materials workmanship to conform with current building regs BSS and COPs	