



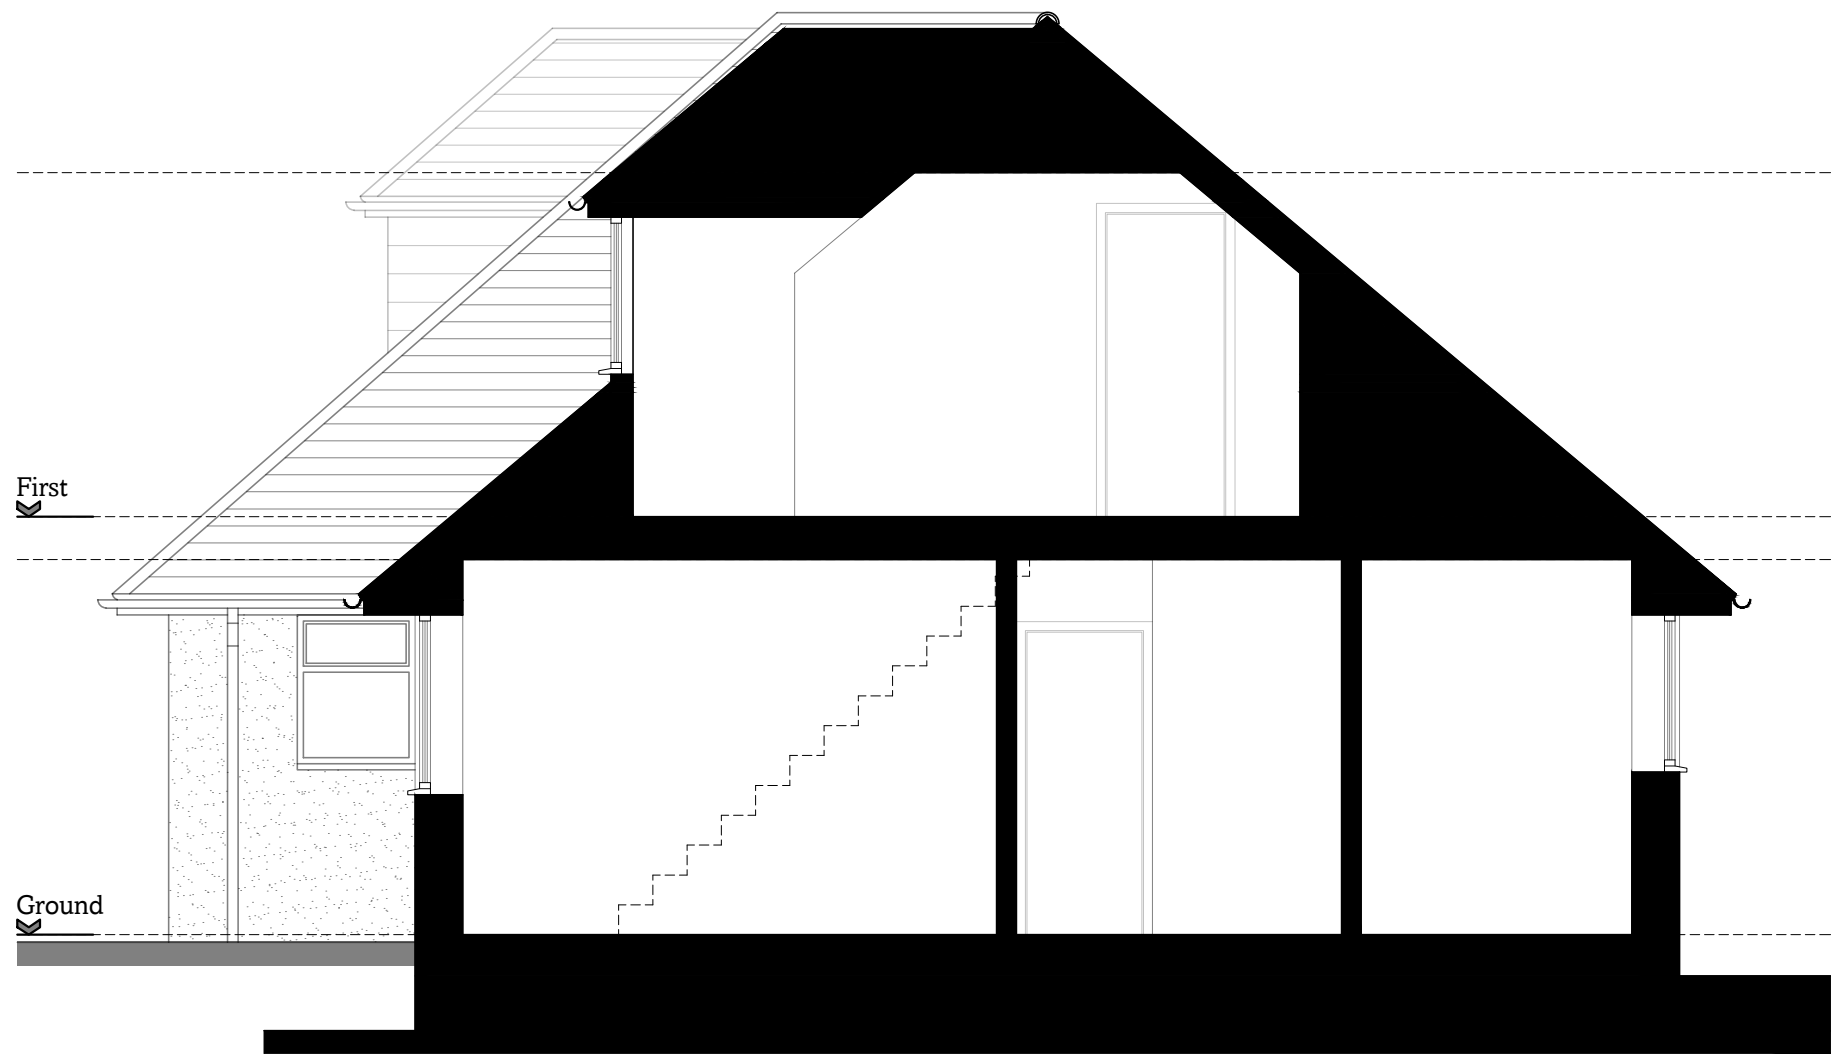


Existing Section AA 1:50

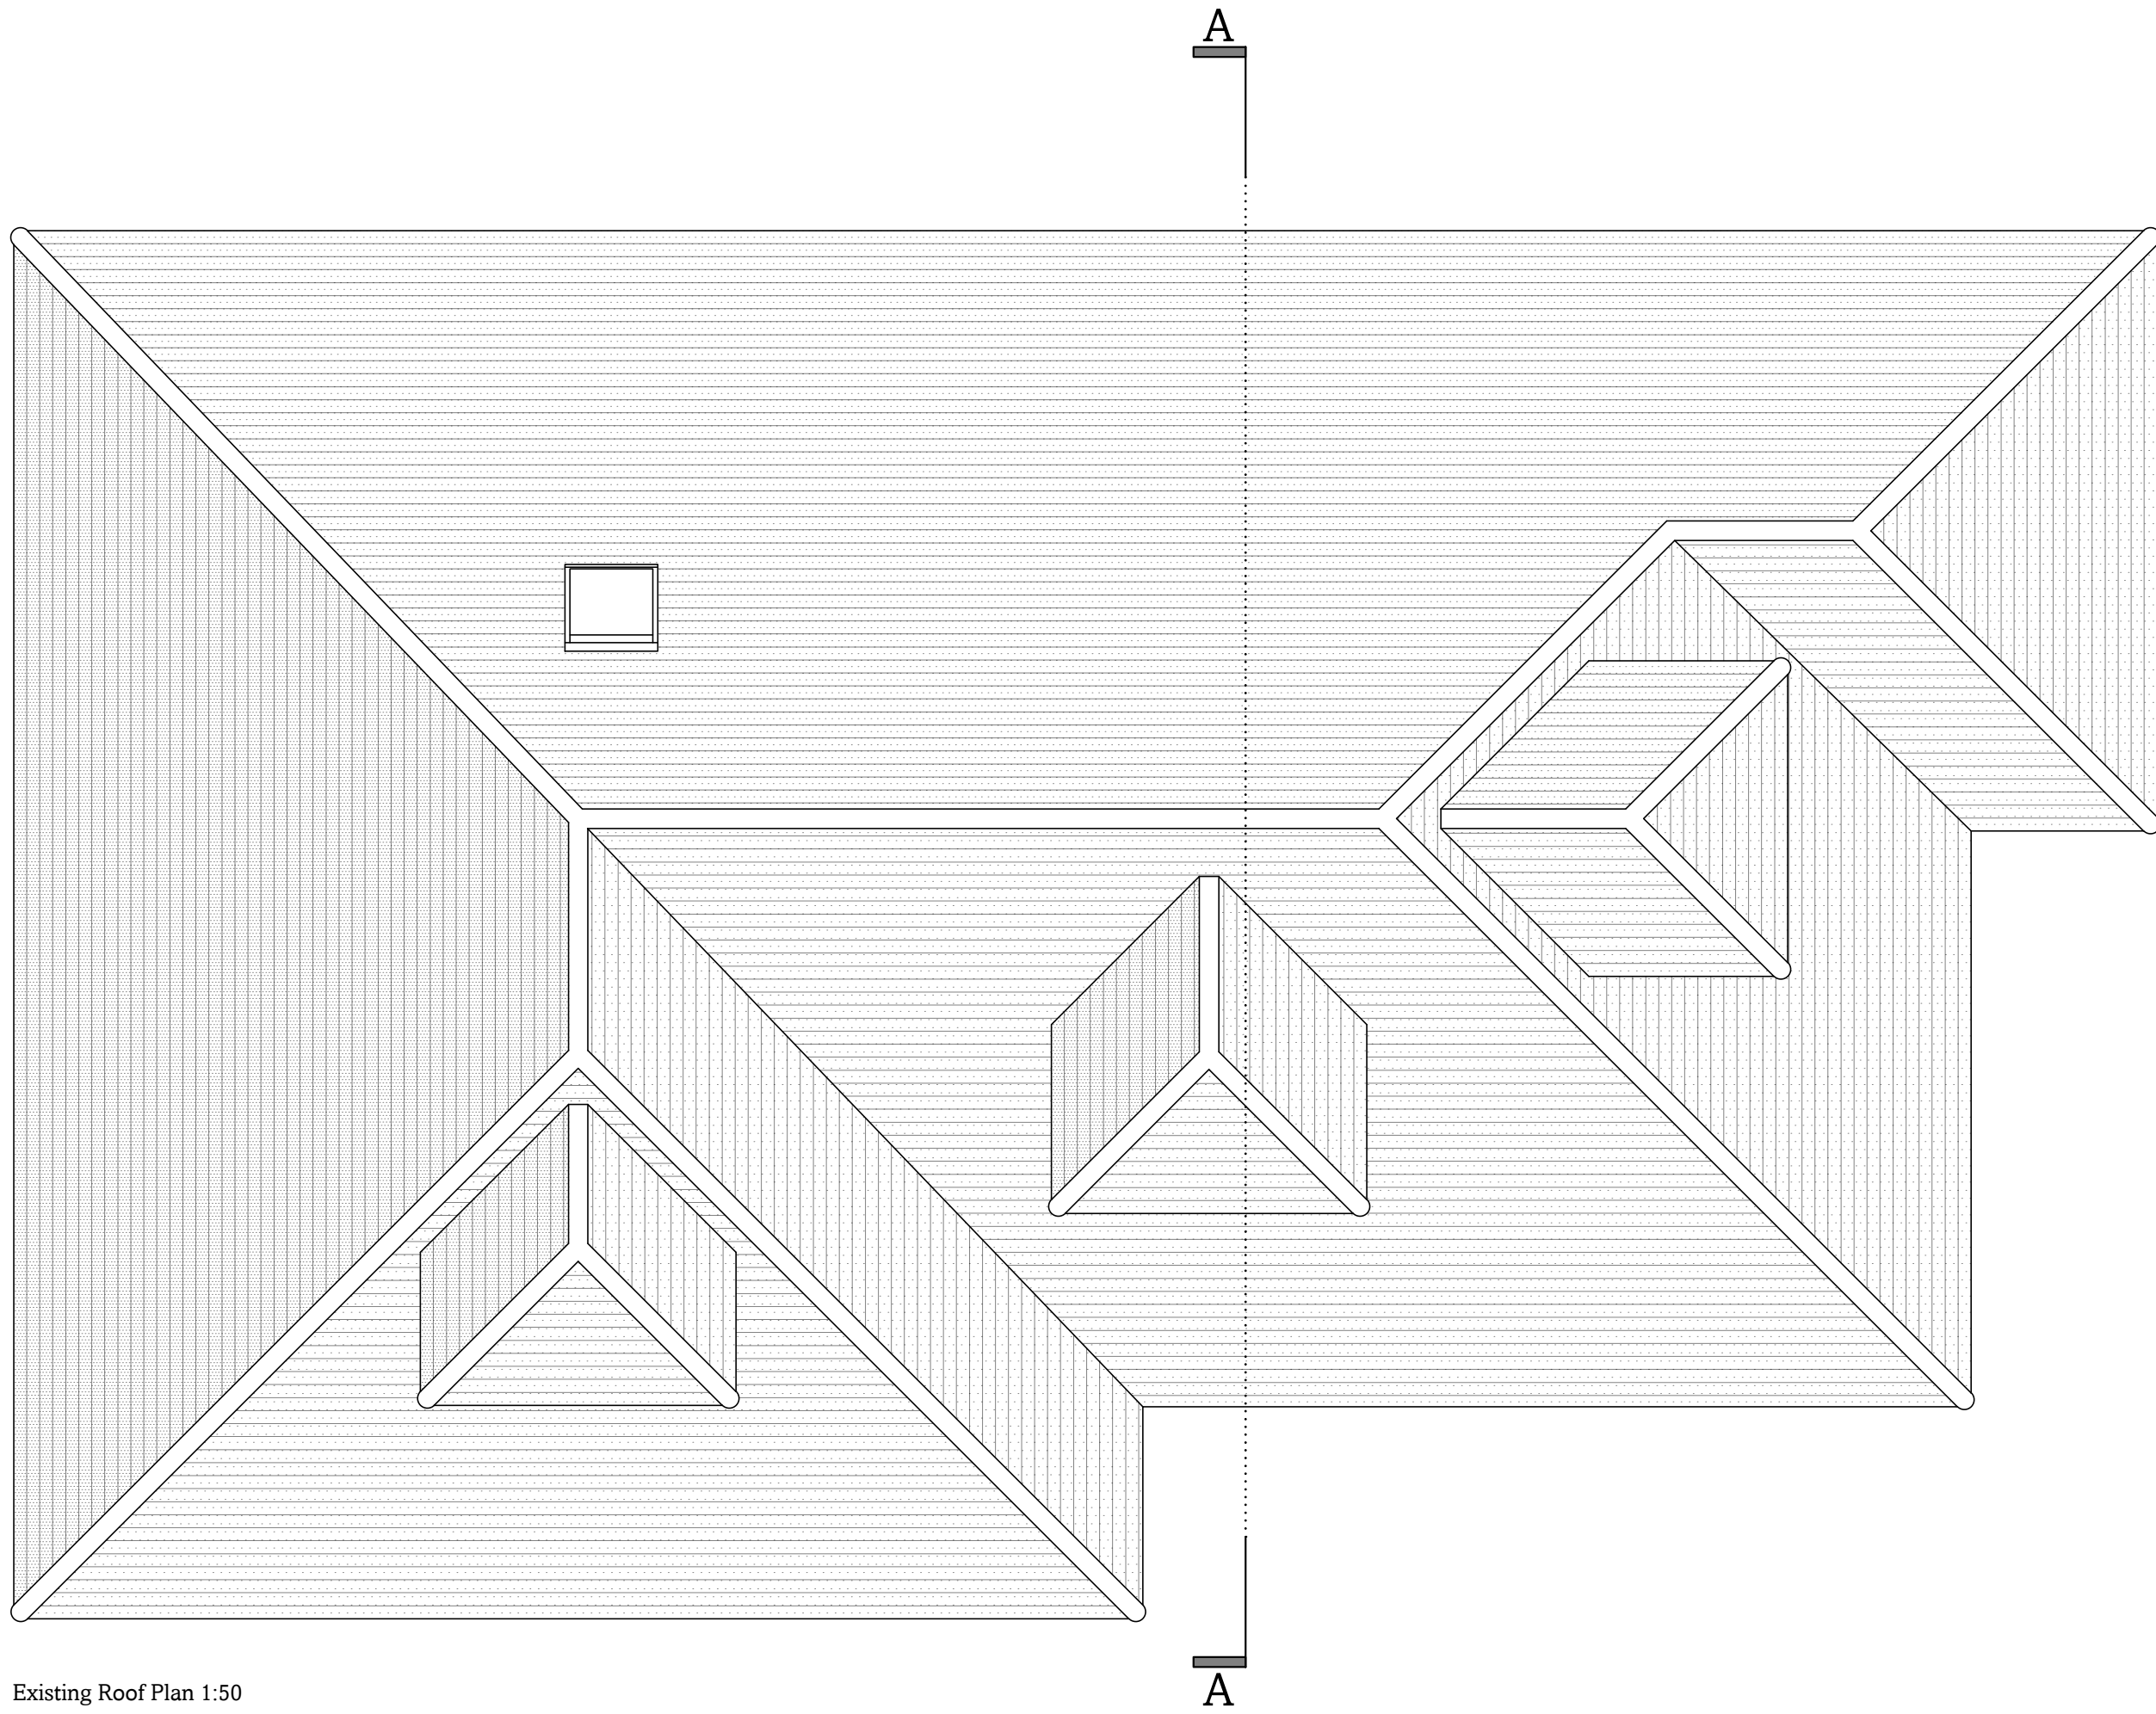

Existing Roof Plan 1:50

Notes

- All dimensions should to be checked on site
- Drawings are shown to scale, however dimensions are available on request
- Copyright of all data produced by Darby Architectural shall remain with Darby Architectural unless otherwise agreed
- Measures to mitigate risk should be considered at all stages of design development and throughout construction

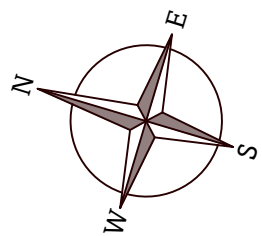

Alert Symbol

Particular attention to be paid where this symbol is placed on a drawing



Rev.	Date	Details	Dr.	Ch.
------	------	---------	-----	-----

Darby Architectural.

84 Westbourne Street
Hove, BN3 5FA
T: 01273 884923
W: www.darby-archi.com
E: hello@darby-archi.com

DA.

Stage

Survey

Client

Mr and Mrs Beeny

1:50

metres 1 2 3 4 5

Site

**14 Furze Close,
Worthing**

Drawn

CD

Checked

05.11.2025

Date

Drawing Title

**Existing:
Section and Roof Plan**

Project No.

0622

Stage

E

Dwg No.

02

Revision

Sheet Size

A1