


This drawing is copyright and may not be copied or reproduced without the written consent of Finola Brady Architectural Services.


The contractor is responsible for setting out and must check all levels and dimensions prior to work being put in hand.

Responsibility is not accepted for errors made by others in scaling from this drawing. All construction information should be taken from figured dimensions.

The designer is to be immediately notified of any suspect omissions or discrepancies.

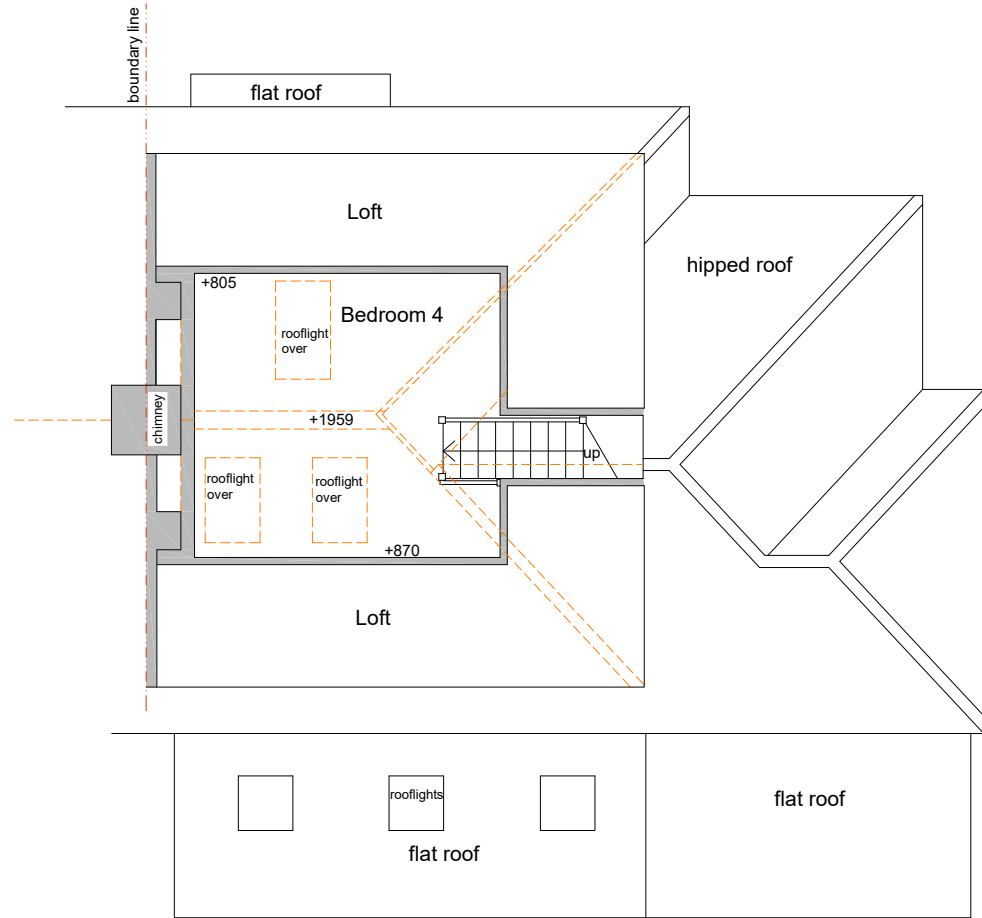

Existing Second-Floor Plan @ 1 : 100

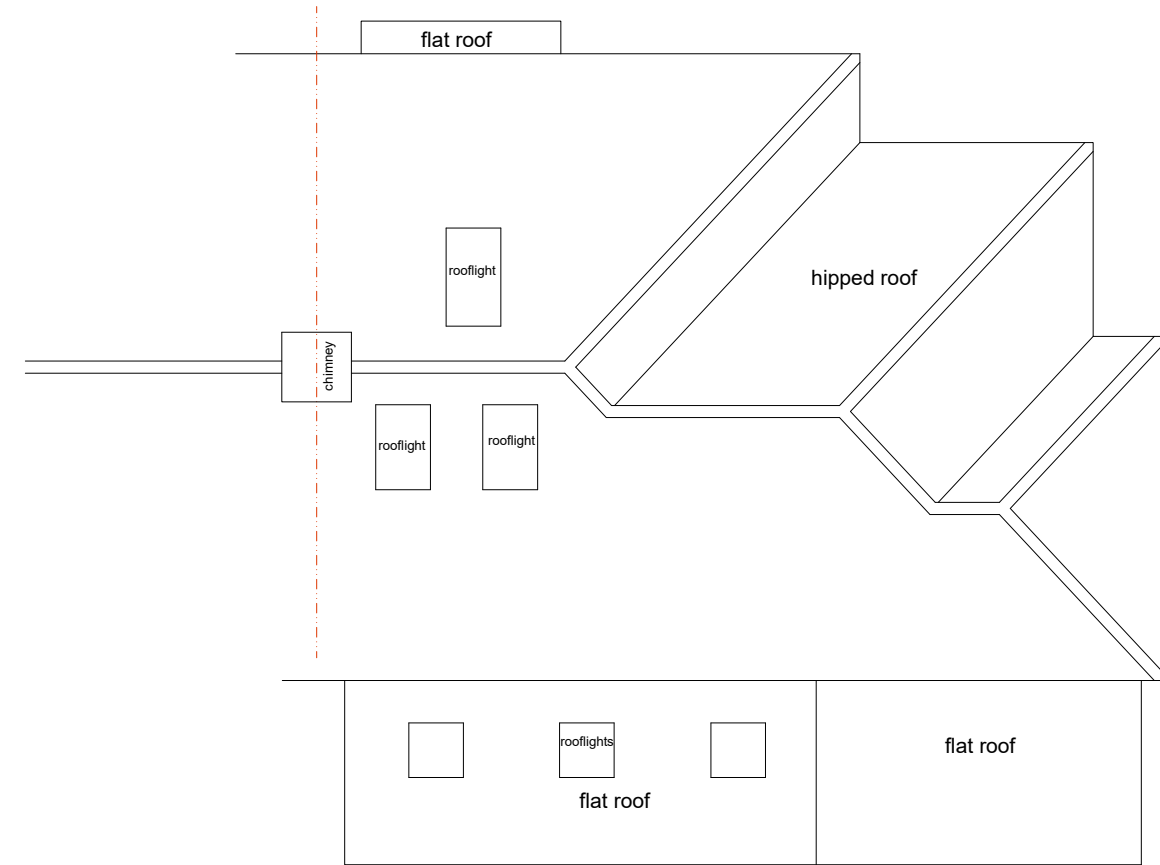

Existing Roof Plan @ 1 : 100



Existing Rear North-West Elevation @ 1 : 100

|                                                                                       |   |
|---------------------------------------------------------------------------------------|---|
|  | <p><b>Finola Brady</b><br/><b>Architectural Services</b><br/>TEL 07960 235756 <a href="http://www.fbarchitectural.co.uk">www.fbarchitectural.co.uk</a></p> |
| Site Location :                                                                       | 51 Nutley Crescent, Worthing, BN12 4LA   |
| Project Name :                                                                        | Single-Storey Rear Extension & Internal Alterations   |
| Drawing Name :                                                                        | Existing Second-Floor & Roof Plans & Rear Elevation   |
| Drawing No:                                                                           | FB26-0209 EX02   |
| Date :                                                                                | 16th March 2026   |
|                                                                                       | Scale : 1 : 100 @ A3   |