


This drawing is copyright and may not be copied or reproduced without the written consent of Finola Brady Architectural Services.


The contractor is responsible for setting out and must check all levels and dimensions prior to work being put in hand.

Responsibility is not accepted for errors made by others in scaling from this drawing. All construction information should be taken from figured dimensions.


The designer is to be immediately notified of any suspect omissions or discrepancies.

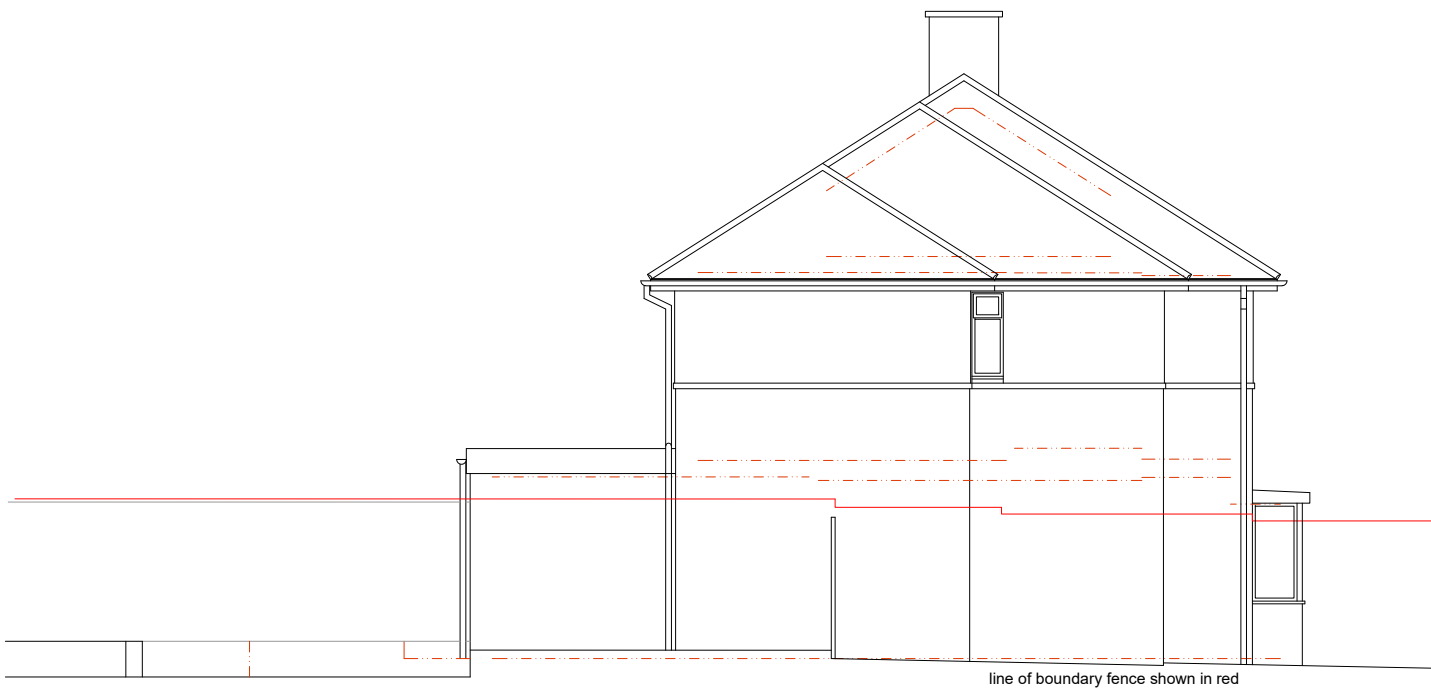


Existing Side South-West Elevation @ 1 : 100

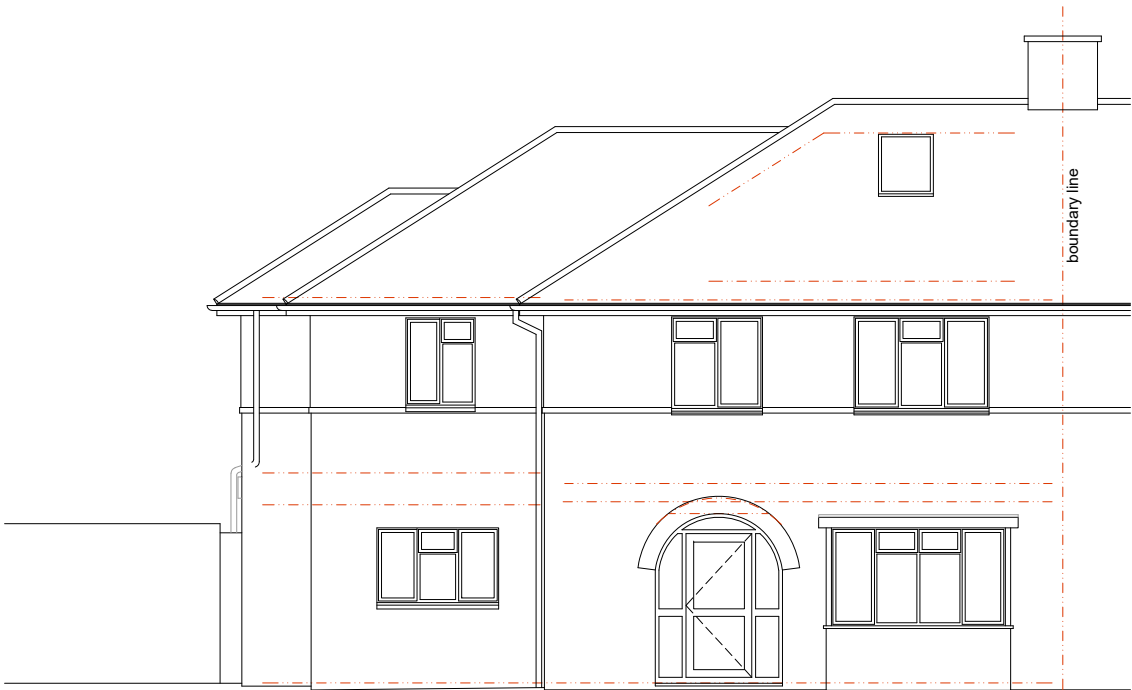

Existing Front East Elevation @ 1 : 100

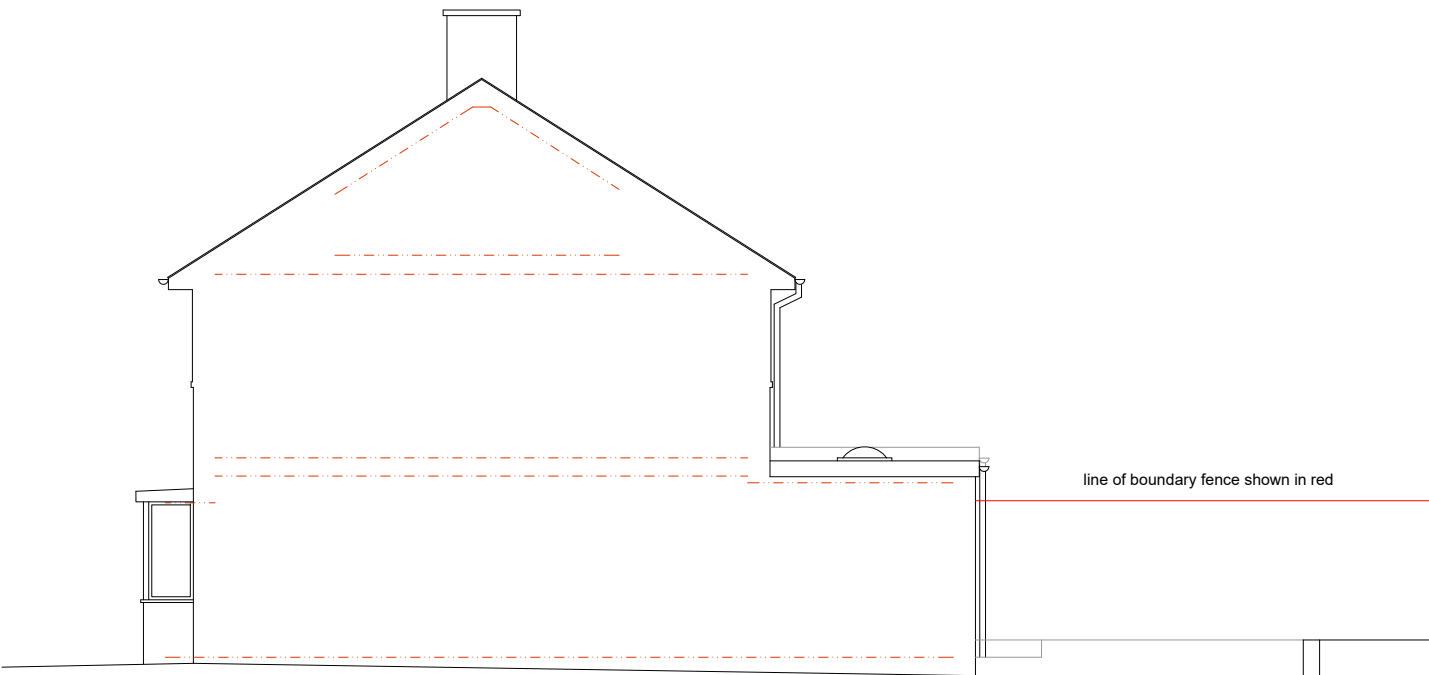

Existing Side North-East Elevation @ 1 : 100

 

	Finola Brady Architectural Services TEL 07960 235756 www.fbarchitectural.co.uk	
	Site Location :	51 Nutley Crescent, Worthing, BN12 4LA
	Project Name :	Single-Storey Rear Extension & Internal Alterations
	Drawing Name :	Existing Elevations
	Drawing No:	FB26-0209 EX03
Date :		16th March 2026
		Scale : 1 : 100 @ A3