




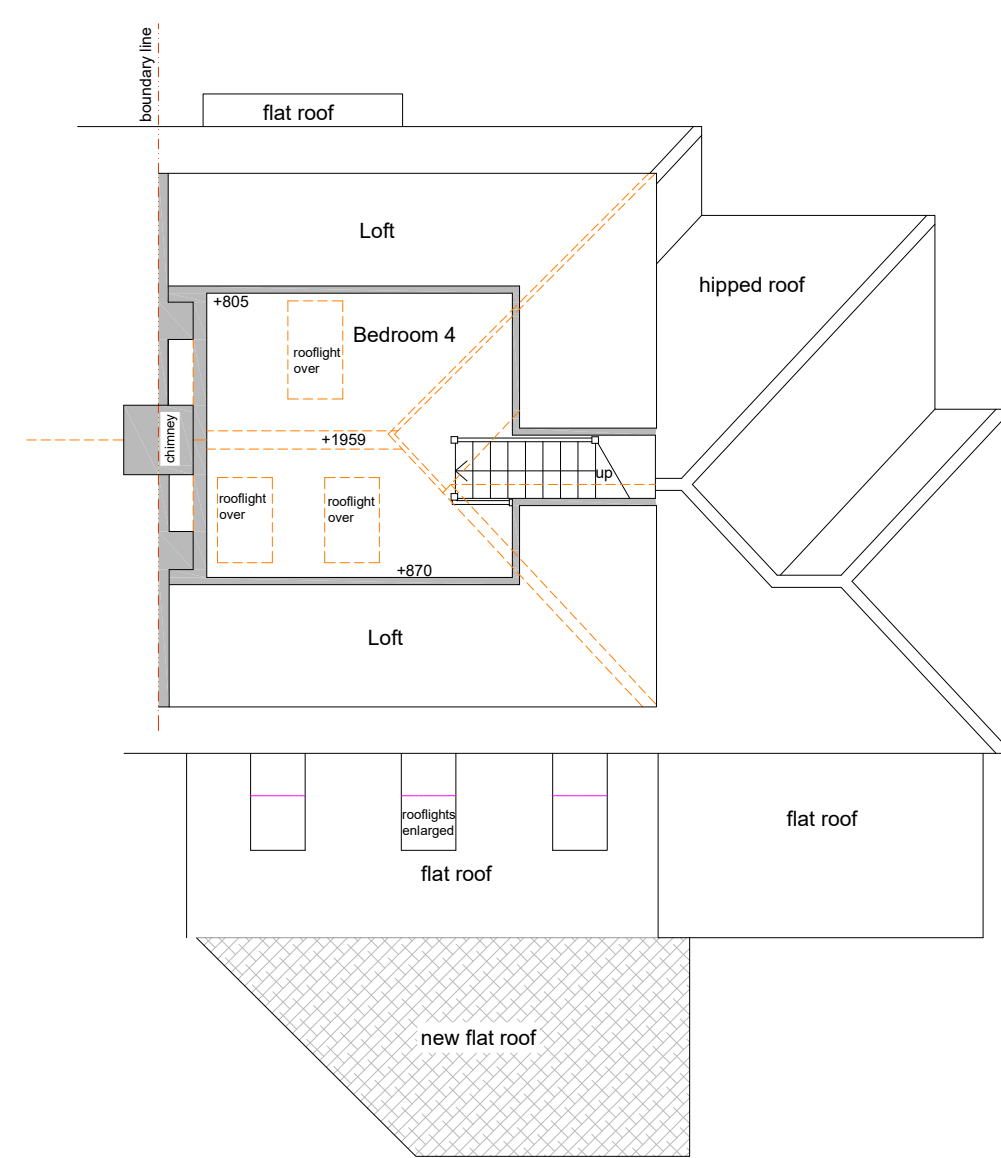

Proposed Second-Floor Plan @ 1 : 100

 

- Indicates demolished construction
- Indicates new walls

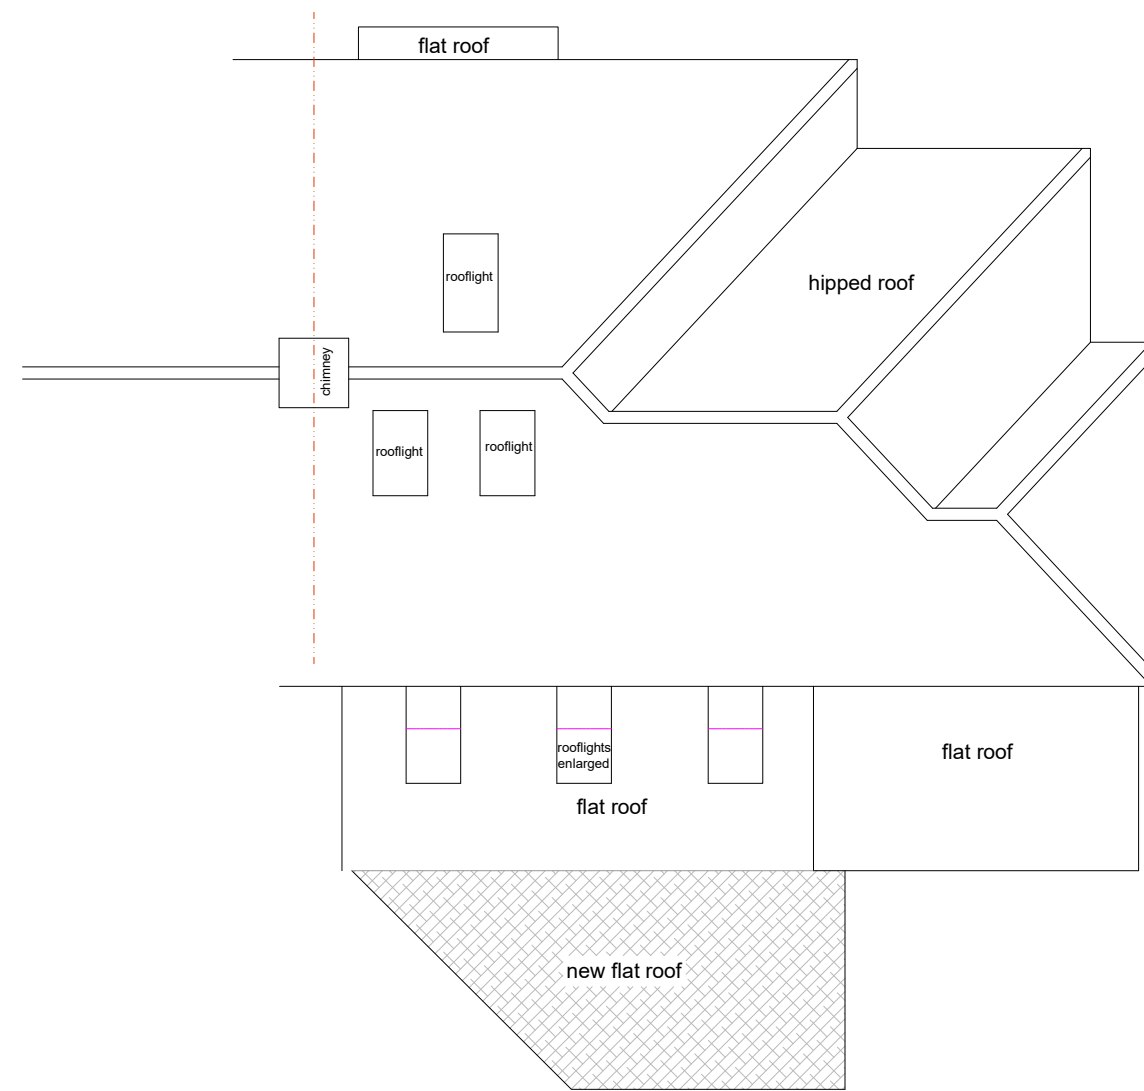

Proposed Roof Plan @ 1 : 100



Proposed Rear North-West Elevation @ 1 : 100

This drawing is copyright and may not be copied or reproduced without the written consent of Finola Brady Architectural Services.

The contractor is responsible for setting out and must check all levels and dimensions prior to work being put in hand.

Responsibility is not accepted for errors made by others in scaling from this drawing. All construction information should be taken from figured dimensions.

The designer is to be immediately notified of any suspect omissions or discrepancies.

	Finola Brady Architectural Services TEL 07960 235756 www.fbarchitectural.co.uk	
Site Location :	51 Nutley Crescent, Worthing, BN12 4LA	
Project Name :	Single-Storey Rear Extension & Internal Alterations	
Drawing Name :	Proposed Second-Floor & Roof Plans & Rear Elevation for Planning	
Drawing No:	FB26-0209 PL02	
Date :	14th April 2026	
	Scale : 1 : 100 @ A3	