

This drawing is copyright and may not be copied or reproduced without the written consent of Finola Brady Architectural Services.

The contractor is responsible for setting out and must check all levels and dimensions prior to work being put in hand.


Responsibility is not accepted for errors made by others in scaling from this drawing. All construction information should be taken from figured dimensions.

The designer is to be immediately notified of any suspect omissions or discrepancies.


- Indicates demolished construction
- Indicates new walls




Proposed Side South-West Elevation @ 1 : 100

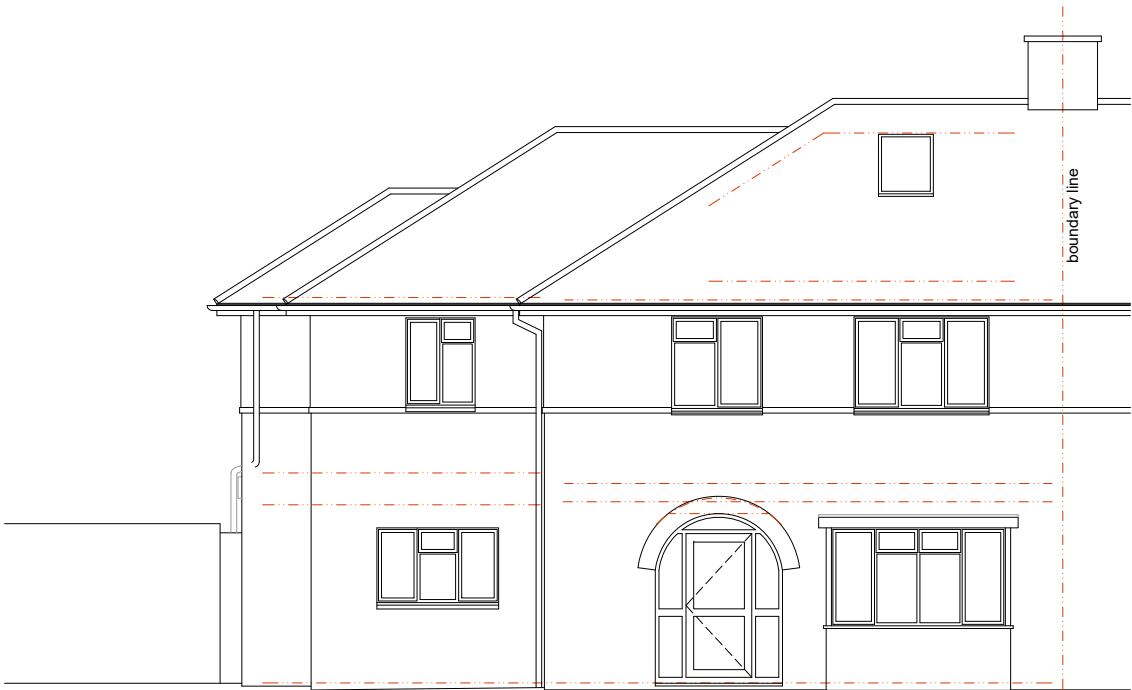

Proposed Front East Elevation @ 1 : 100

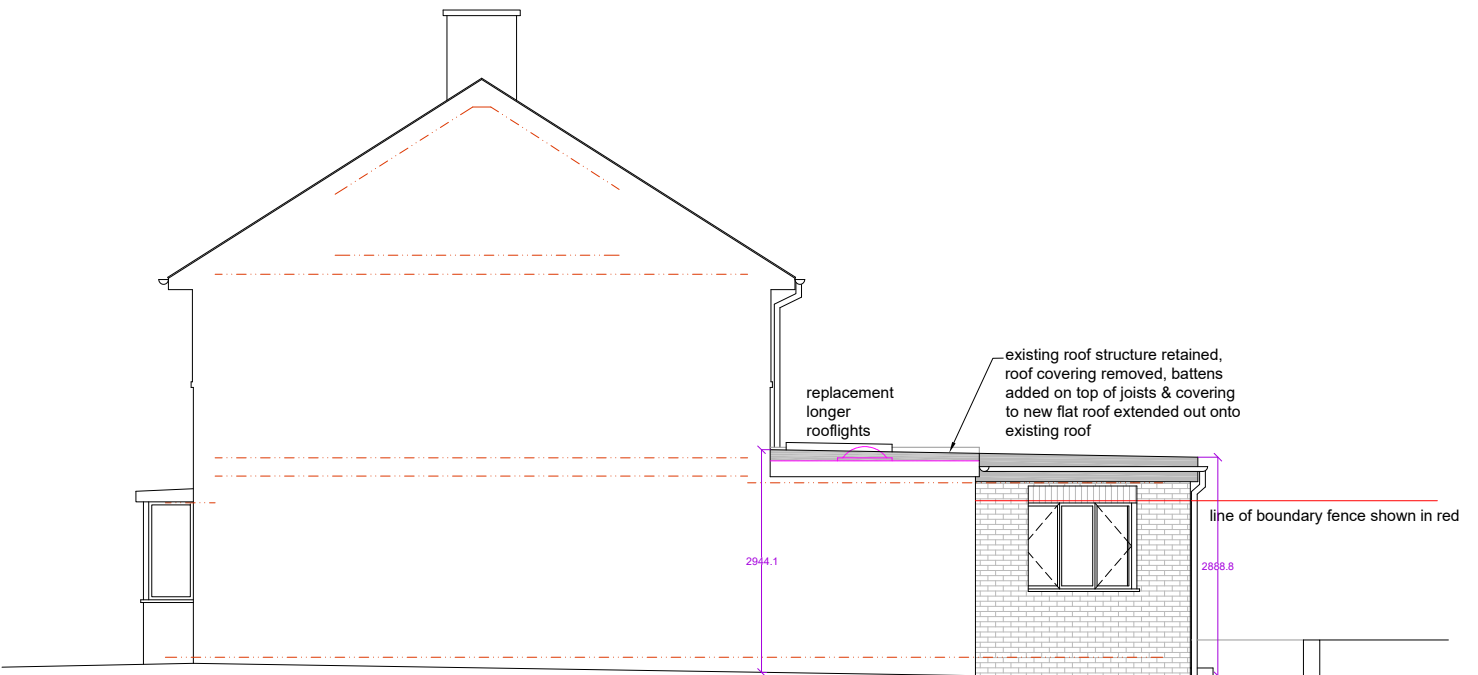

Proposed Side North-East Elevation @ 1 : 100

 

	Finola Brady Architectural Services TEL 07960 235756 www.fbarchitectural.co.uk
Site Location :	51 Nutley Crescent, Worthing, BN12 4LA
Project Name :	Single-Storey Rear Extension & Internal Alterations
Drawing Name :	Proposed Elevations for Planning Submission
Drawing No:	FB26-0209 PL03
Date :	14th April 2026
Scale : 1 : 100 @ A3	