




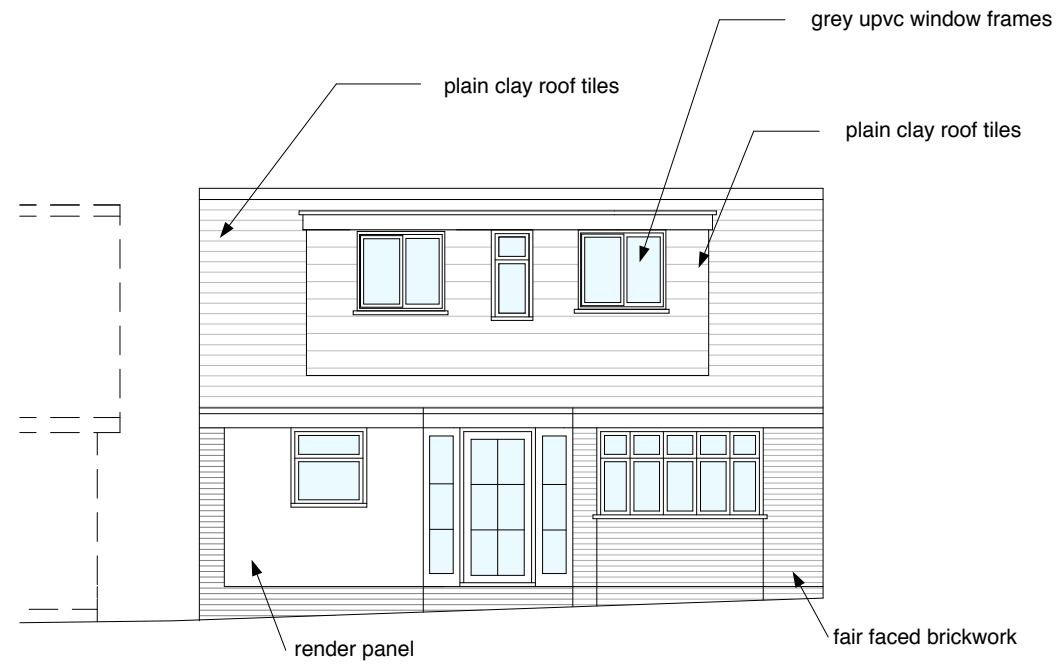


front elevation - south facing

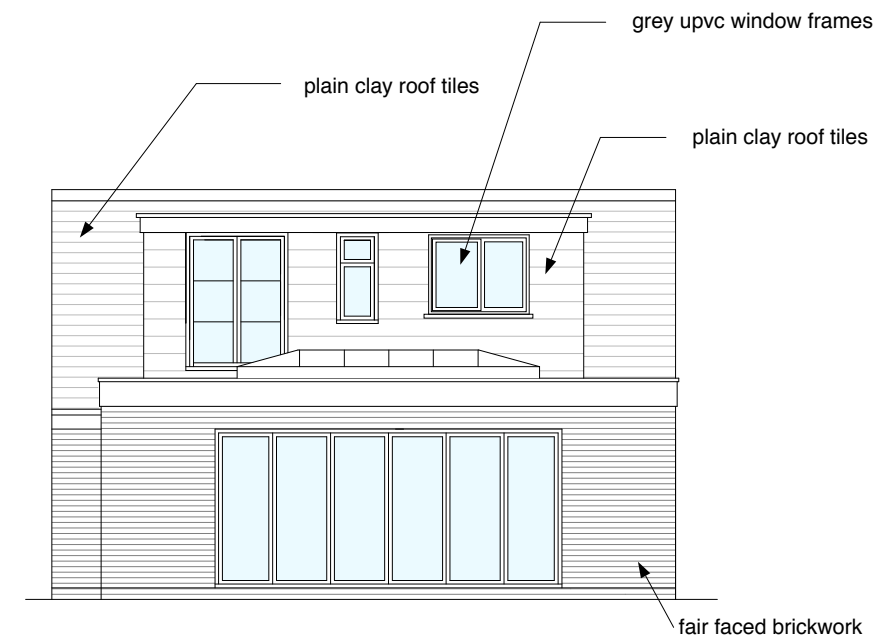


rear elevation - north facing

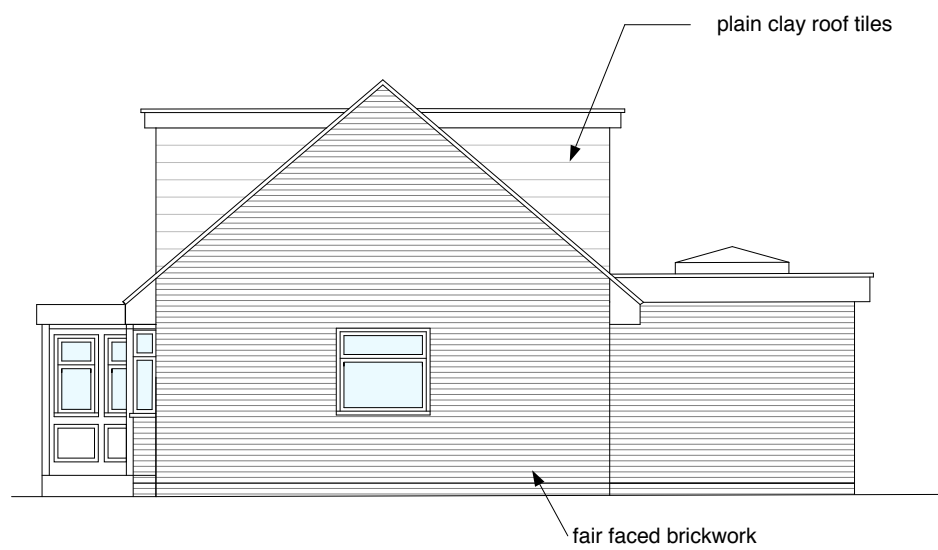

side elevation - east facing

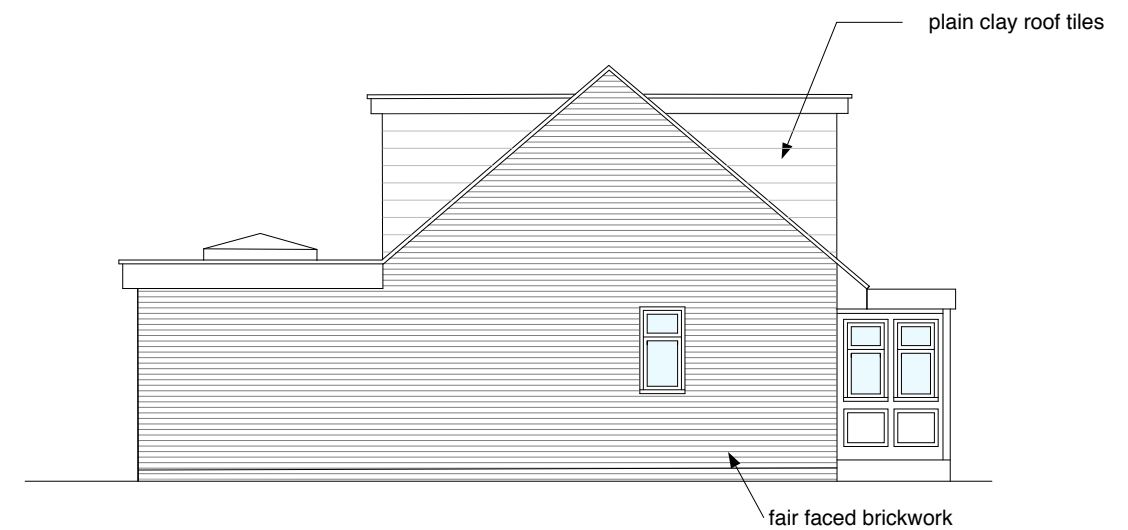

side elevation - west facing

 

Holmbush Close Shoreham-by-Sea BN43 6TT

ELEVATIONS PROPOSED

NOV '25 - Scale 1:100 @ A3 - DRAWING NO. HC 204C

WHARMBY KOZDON ARCHITECTS - 07768 948951 - TOM@WKA.ORG.UK