


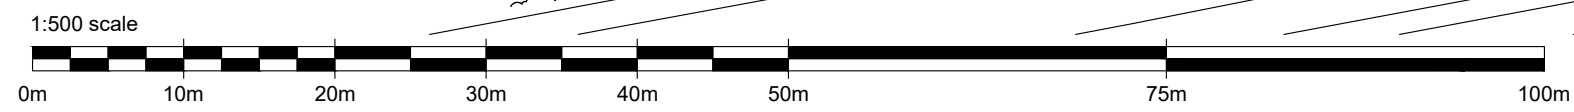

- KEY**
- 1 Sports Hub Building & Associated Facilities
 - 2 Full Size Floodlit 3G Pitch (100m x 64m)
 - 3 Dugouts
 - 4 Equipment Storage
 - 5 Cycle Store
 - 6 Improved Access To/From Main Car Park
 - 7 Accessible Parking
 - 8 Cabinet/Phone Mast
 - 9 Existing Substation
 - 10 Covered Spectator Seated & Standing Accommodation
 - 11 Turnstile Locations



IMPORTANT

- © This drawing is copyright and remains the property of this practice
- Do not scale this drawing
- All dimensions to be checked on site
- Positions of existing services to be confirmed prior to proceeding

REVISION STATUS

S Information issued for feasibility or scheme design
T Information issued for tender purposes only
C Information issued for Construction
NB: Only those drawings containing a C revision to be used for construction

NOTES

NOTE: Some of the hard standing areas should be resurfaced/extended, for NLS compliance.

LEGEND

- Proposed Ball Stop Netting 8m
- Proposed High Ball Stop Fence 4.5m
- Proposed High Pitch Barrier 1.1m
- Existing Floodlight E.FL
- Proposed Floodlight FL

REVISION	DATE	DESCRIPTION
P4	July 23	Plans updated following email from Football Foundation
P3	July 23	Plans updated following meeting/ comments from client
P2	June 23	Plans updated following meeting/ comments from client
P1	June 23	Plans updated following meeting/ comments from RM Foundation & Football Foundation

CLIENT
Russell Martin Foundation

PROJECT
Proposed 3G Pitch and Clubhouse

DRAWING TITLE
Proposed Site Plan

SCALE	DATE	DRAWN	CHECKED
1:500@A2	Apr'23	DG	MBT

DRG NO.	REVISION
7217_03	P4

fwp

8 & 7 RIBBLESDALE PLACE
PRESTON PR1 3NA
T (01772) 259824
F (01772) 203375
E mail@fwp-uk.com
www.fwpgroup.co.uk

Frank Whittle Partnership Limited