


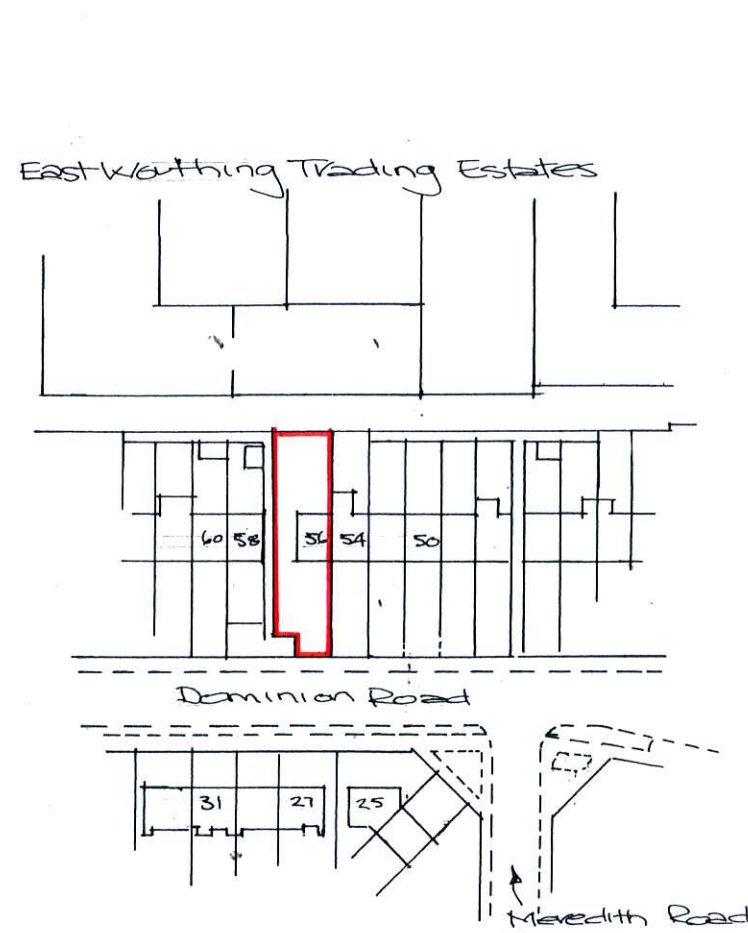


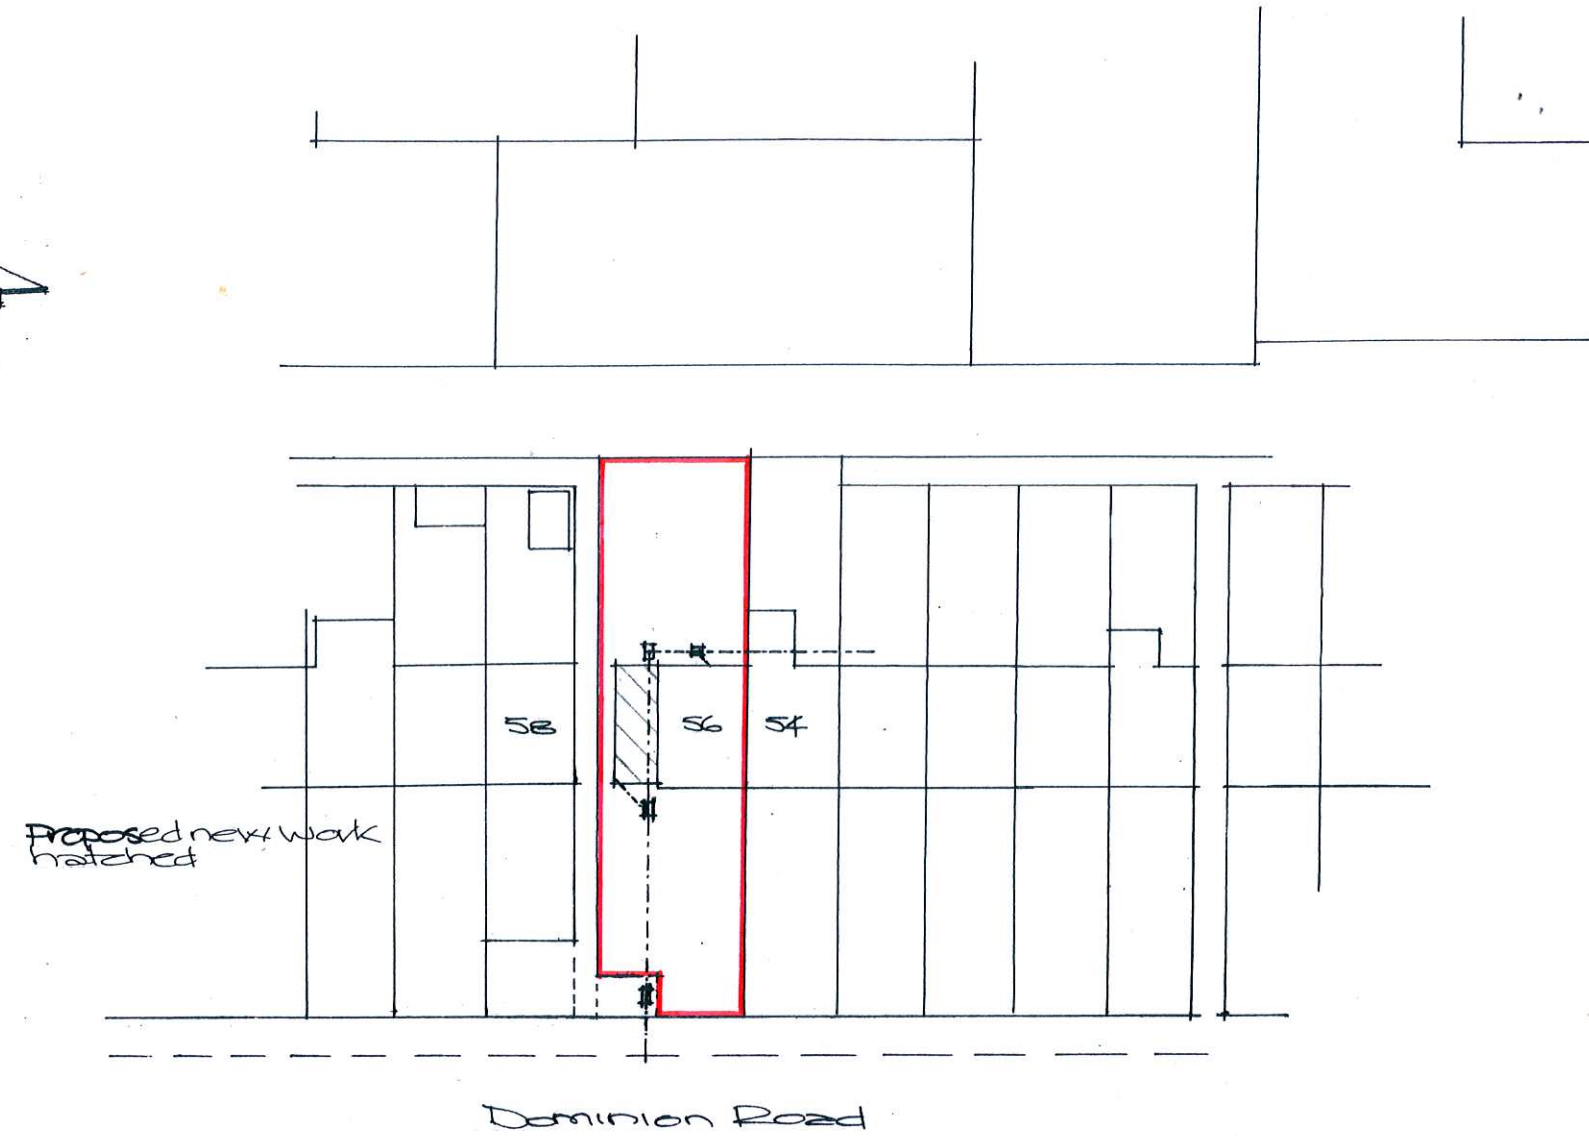

Location Plan - scale: 1/1250

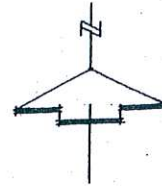

Site Plan - scale: 1/500

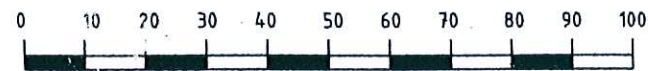

56 DOMININON ROAD
 WORTHING
 WEST SUSSEX BN14 8JT

Paul Trussler
 44 Firle Road
 Lancing
 West Sussex
 BN15 0NZ

Drawing No. 26/56/1