



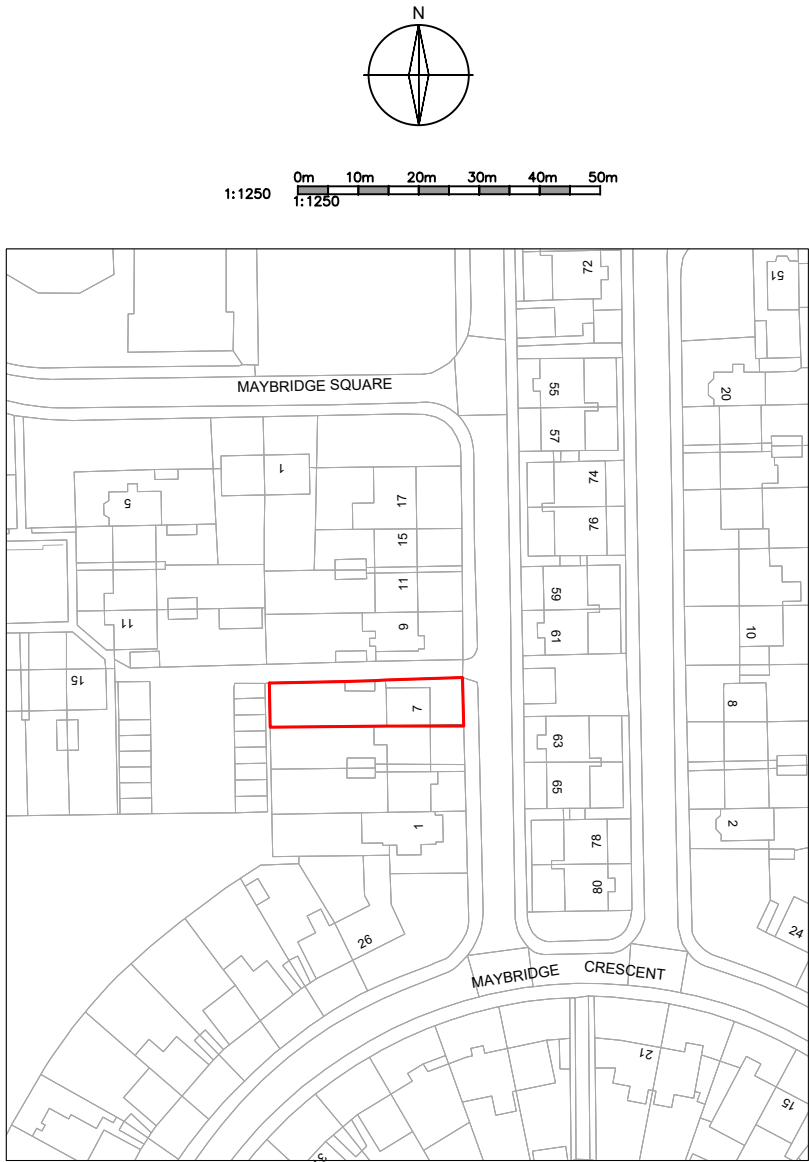

Location plan 1:1250

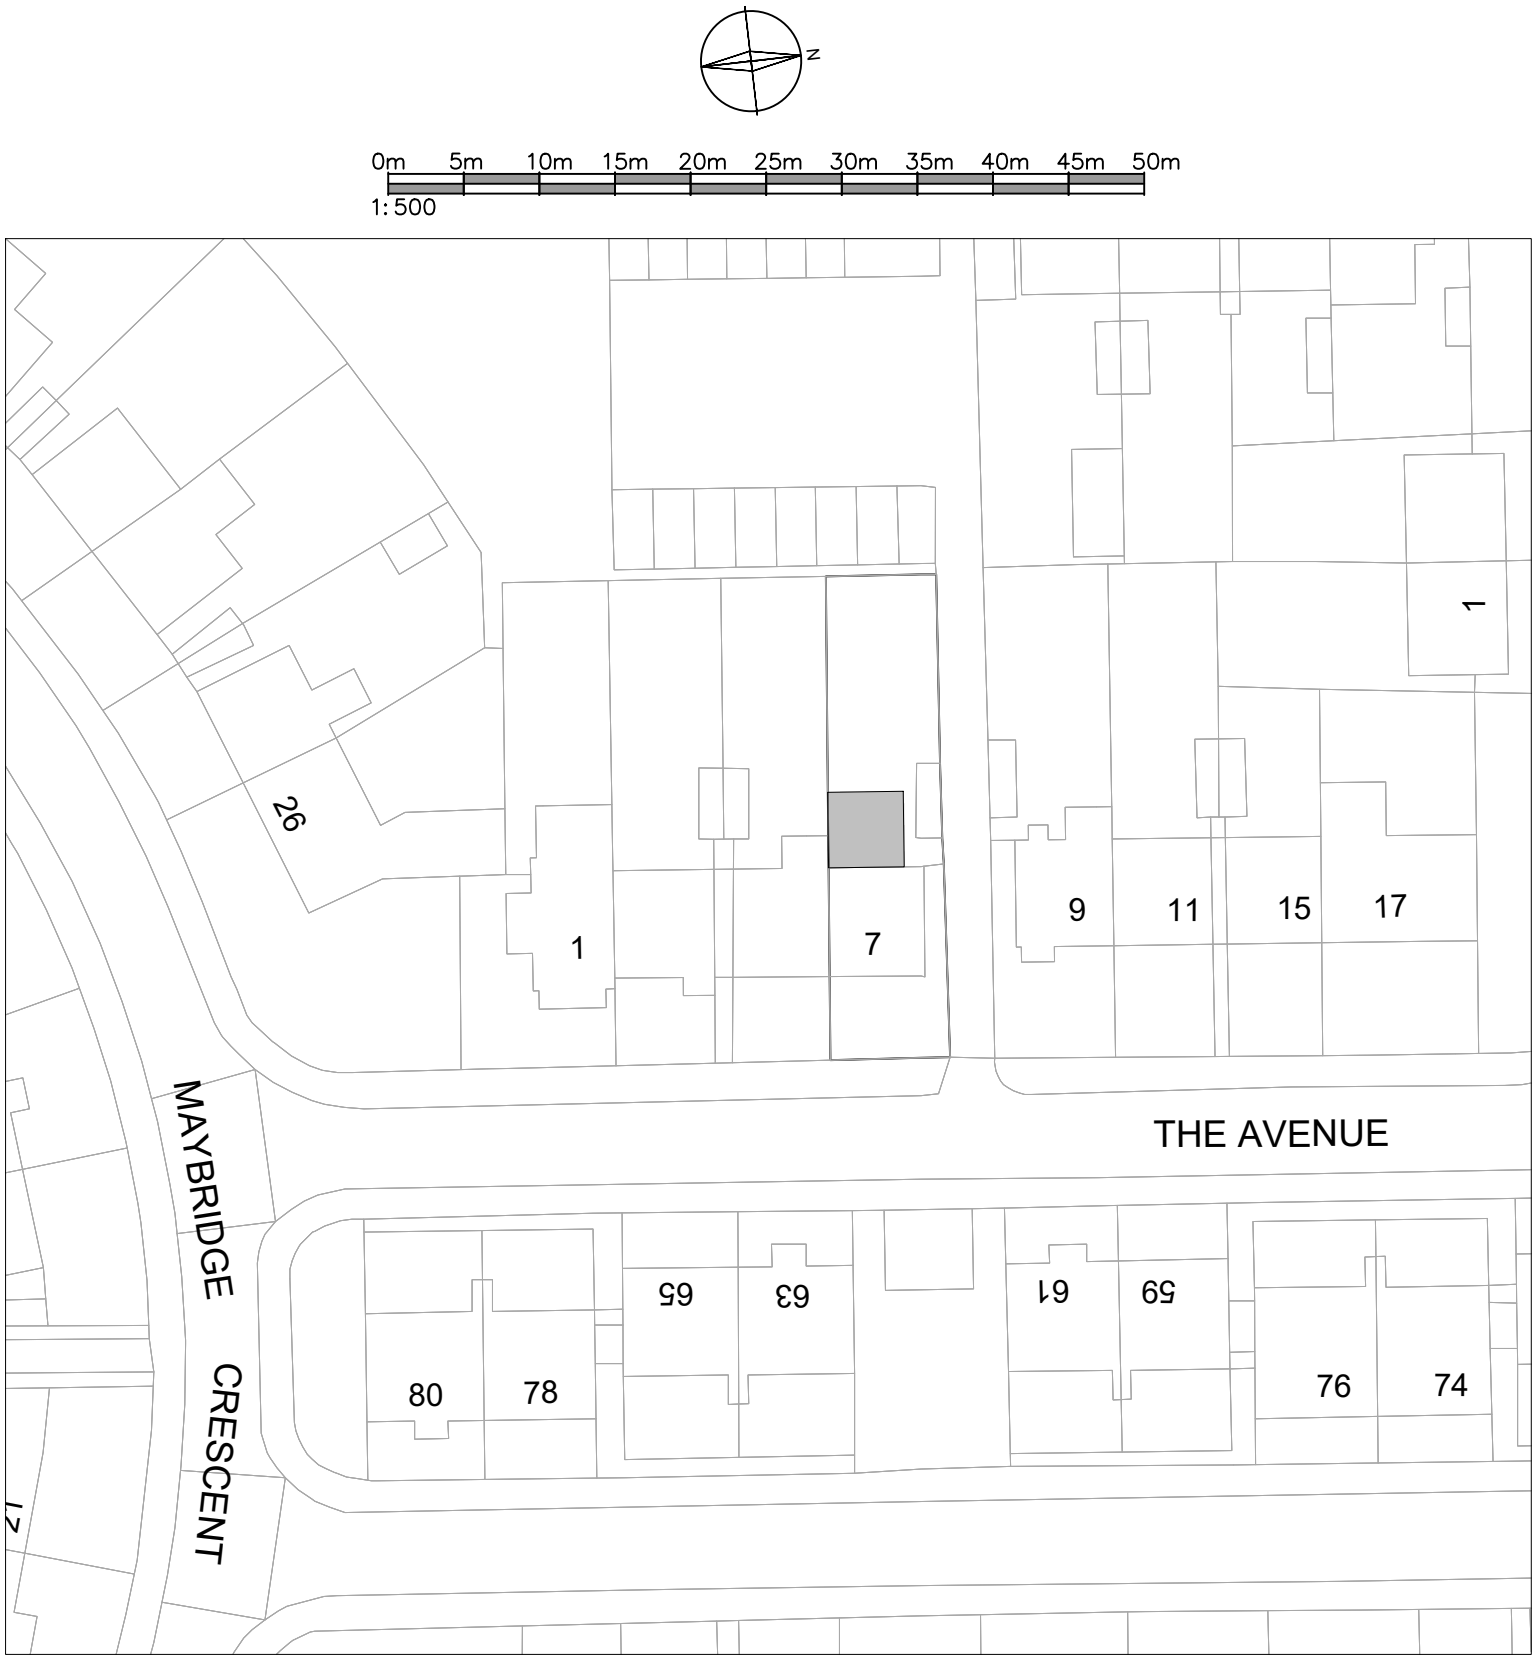

Proposed site plan 1:500

NOTES:
1. All dimensions are in mm and must be checked on site.
2. Drawings are to be read in conjunction with accompanying documents.
3. Any errors or inaccuracies should be brought to the attention of Amber Living.

Revision	Description	By	Date
-	-	-	-

Contact Information

Unit 3, Tungsten Building,
George Street, Portslade,
Brighton, BN41 1RA

Tel: 01273 410836
Email: michael@amberliving.co.uk

living
independently
amber

CIAT
CHARTERED PRACTICE

RICS

Client Name

Mr & Mrs Valledor

Address

7 The Avenue, Worthing, BN12 6HJ

Drawing Title

Location and site plan

Drawing Reference

DT/TheAvenue7/00

Date

05/03/2026

Scale	Paper	Drawn By	Revision	Direction
Varies	A2	DT	-	