

NOTE:

- ALL DIMENSIONS ARE IN MM, UNLESS STATED OTHERWISE.
- ANY ERRORS OR OMISSIONS TO BE NOTIFIED TO CITYZEN IMMEDIATELY.
- THIS DRAWING IS TO BE READ IN CONJUNCTION WITH ALL NECESSARY ARCHITECTURAL, STRUCTURAL AND SPECIALIST DRAWINGS, SPECIFICATIONS, SCOPES OF WORK & ROOM DATA SHEETS.
- ALL MATERIALS AND WORKMANSHIP SHALL CONFORM WITH THE RELEVANT BRITISH AND EUROPEAN STANDARD, SPECIFICATIONS AND CODES OF PRACTICE.
- ALL PROPERTY BOUNDARY LINES ARE ASSUMED.
- CITYZEN IS NOT RESPONSIBLE FOR ANY BUILDING WORK THAT IS CARRIED OUT ON SITE.

- M&E DESIGN BY OTHERS


NOTE:

- IF IN ANY DOUBT, ASK.
- 1) ALL PROJECTS MUST HAVE THE FOLLOWING:
- WORKERS WITH THE RIGHT SKILLS, KNOWLEDGE TRAINING AND EXPERIENCE.
 - CONTRACTORS PROVIDING APPROPRIATE SUPERVISION, INSTRUCTION AND INFORMATION.
 - A WRITTEN CONSTRUCTION PHASE PLAN.
- 2) WHERE MORE THAN ONE CONTRACTOR IS INVOLVED, A PRINCIPLE DESIGNER AND A PRINCIPLE CONTRACTOR MUST BE APPOINTED. A HEALTH & SAFETY FILE WILL ALSO BE REQUIRED.
- 3) IF WORK IS SCHEDULED TO LAST LONGER THAN 30 WORKING DAYS AND HAVE MORE THAN 20 WORKERS WORKING SIMULTANEOUSLY AT ANY POINT IN THE PROJECT OR EXCEEDS 500 PERSON DAYS THE CLIENT MUST ALSO NOTIFY PROJECT TO HSE.



SOUTH ELEVATION

1 : 100 @ A1

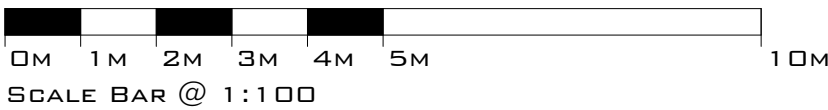

PO2	05.02.26	FLAT TYPE REFERENCE UPDATED	RS	RS	RS
PO1	12.1.26	ISSUED FOR APPROVAL	MQ	RS	RS
REV	DATE	REVISION	DRN	CHD	APP
CITYZEN ARCHITECTURE ENVIRONMENT MARITIME HOUSE BASIN ROAD NORTH HOVE EAST SUSSEX BN41 1WR COPYRIGHT CITYZEN LIMITED CONTACT@CITYZENDESIGN.CO.UK WWW.CITYZENDESIGN.CO.UK 01273 915010 CIAT CHARTERED PRACTICE					
CLIENT: CRAIG CONSTRUCTION SERVICES LTD			PROJECT: DEBENHAMS, 14-20 SOUTH STREET & MARINE PLACE, WORTHING		
TITLE: SOUTH ELEVATION HIGHLIGHTING SPLIT FLATS					
SCALE: 1 : 100 @ A1					
DESIGNER: MATT QUINE		DATE: 12.01.26	REVISION: PO2		
PURPOSE OF DRAWING: STAGE APPROVAL		SUITABILITY: S4	RIBA STAGE: 3		
DRAWING NUMBER: 2236-CTZ-XX-XX-DR-A-3171					