

Residential Waste Requirements

Waste Provision based on Adur and Worthing Council Guidance on Household Waste and Recycling Collection July 2025. See table below.


Building	Units	AWC Requirement	Required Refuse / Recycling	Provided Refuse	Provided Recycling	Provided Food Waste
Building 1	30		3600L	3660L	3660L	280L
Building 2	52	120L of Refuse and Recycling Capacity / Unit	6240L	6600L	6600L	420L
Building 3	52		6240L	6600L	6600L	420L
Building 4	42		5040L	5500L	5500L	420L
Total Values	176		21120L	22360L	22360L	1540L

Commercial Waste Requirements

There is no specific Adur and Worthing Council Guidance on Commercial Waste. A minimum of 2no. 1100L Eurobins have been provisioned per commercial unit. Collections are to be arranged privately.




Building 1 - First Floor Plan
1:200

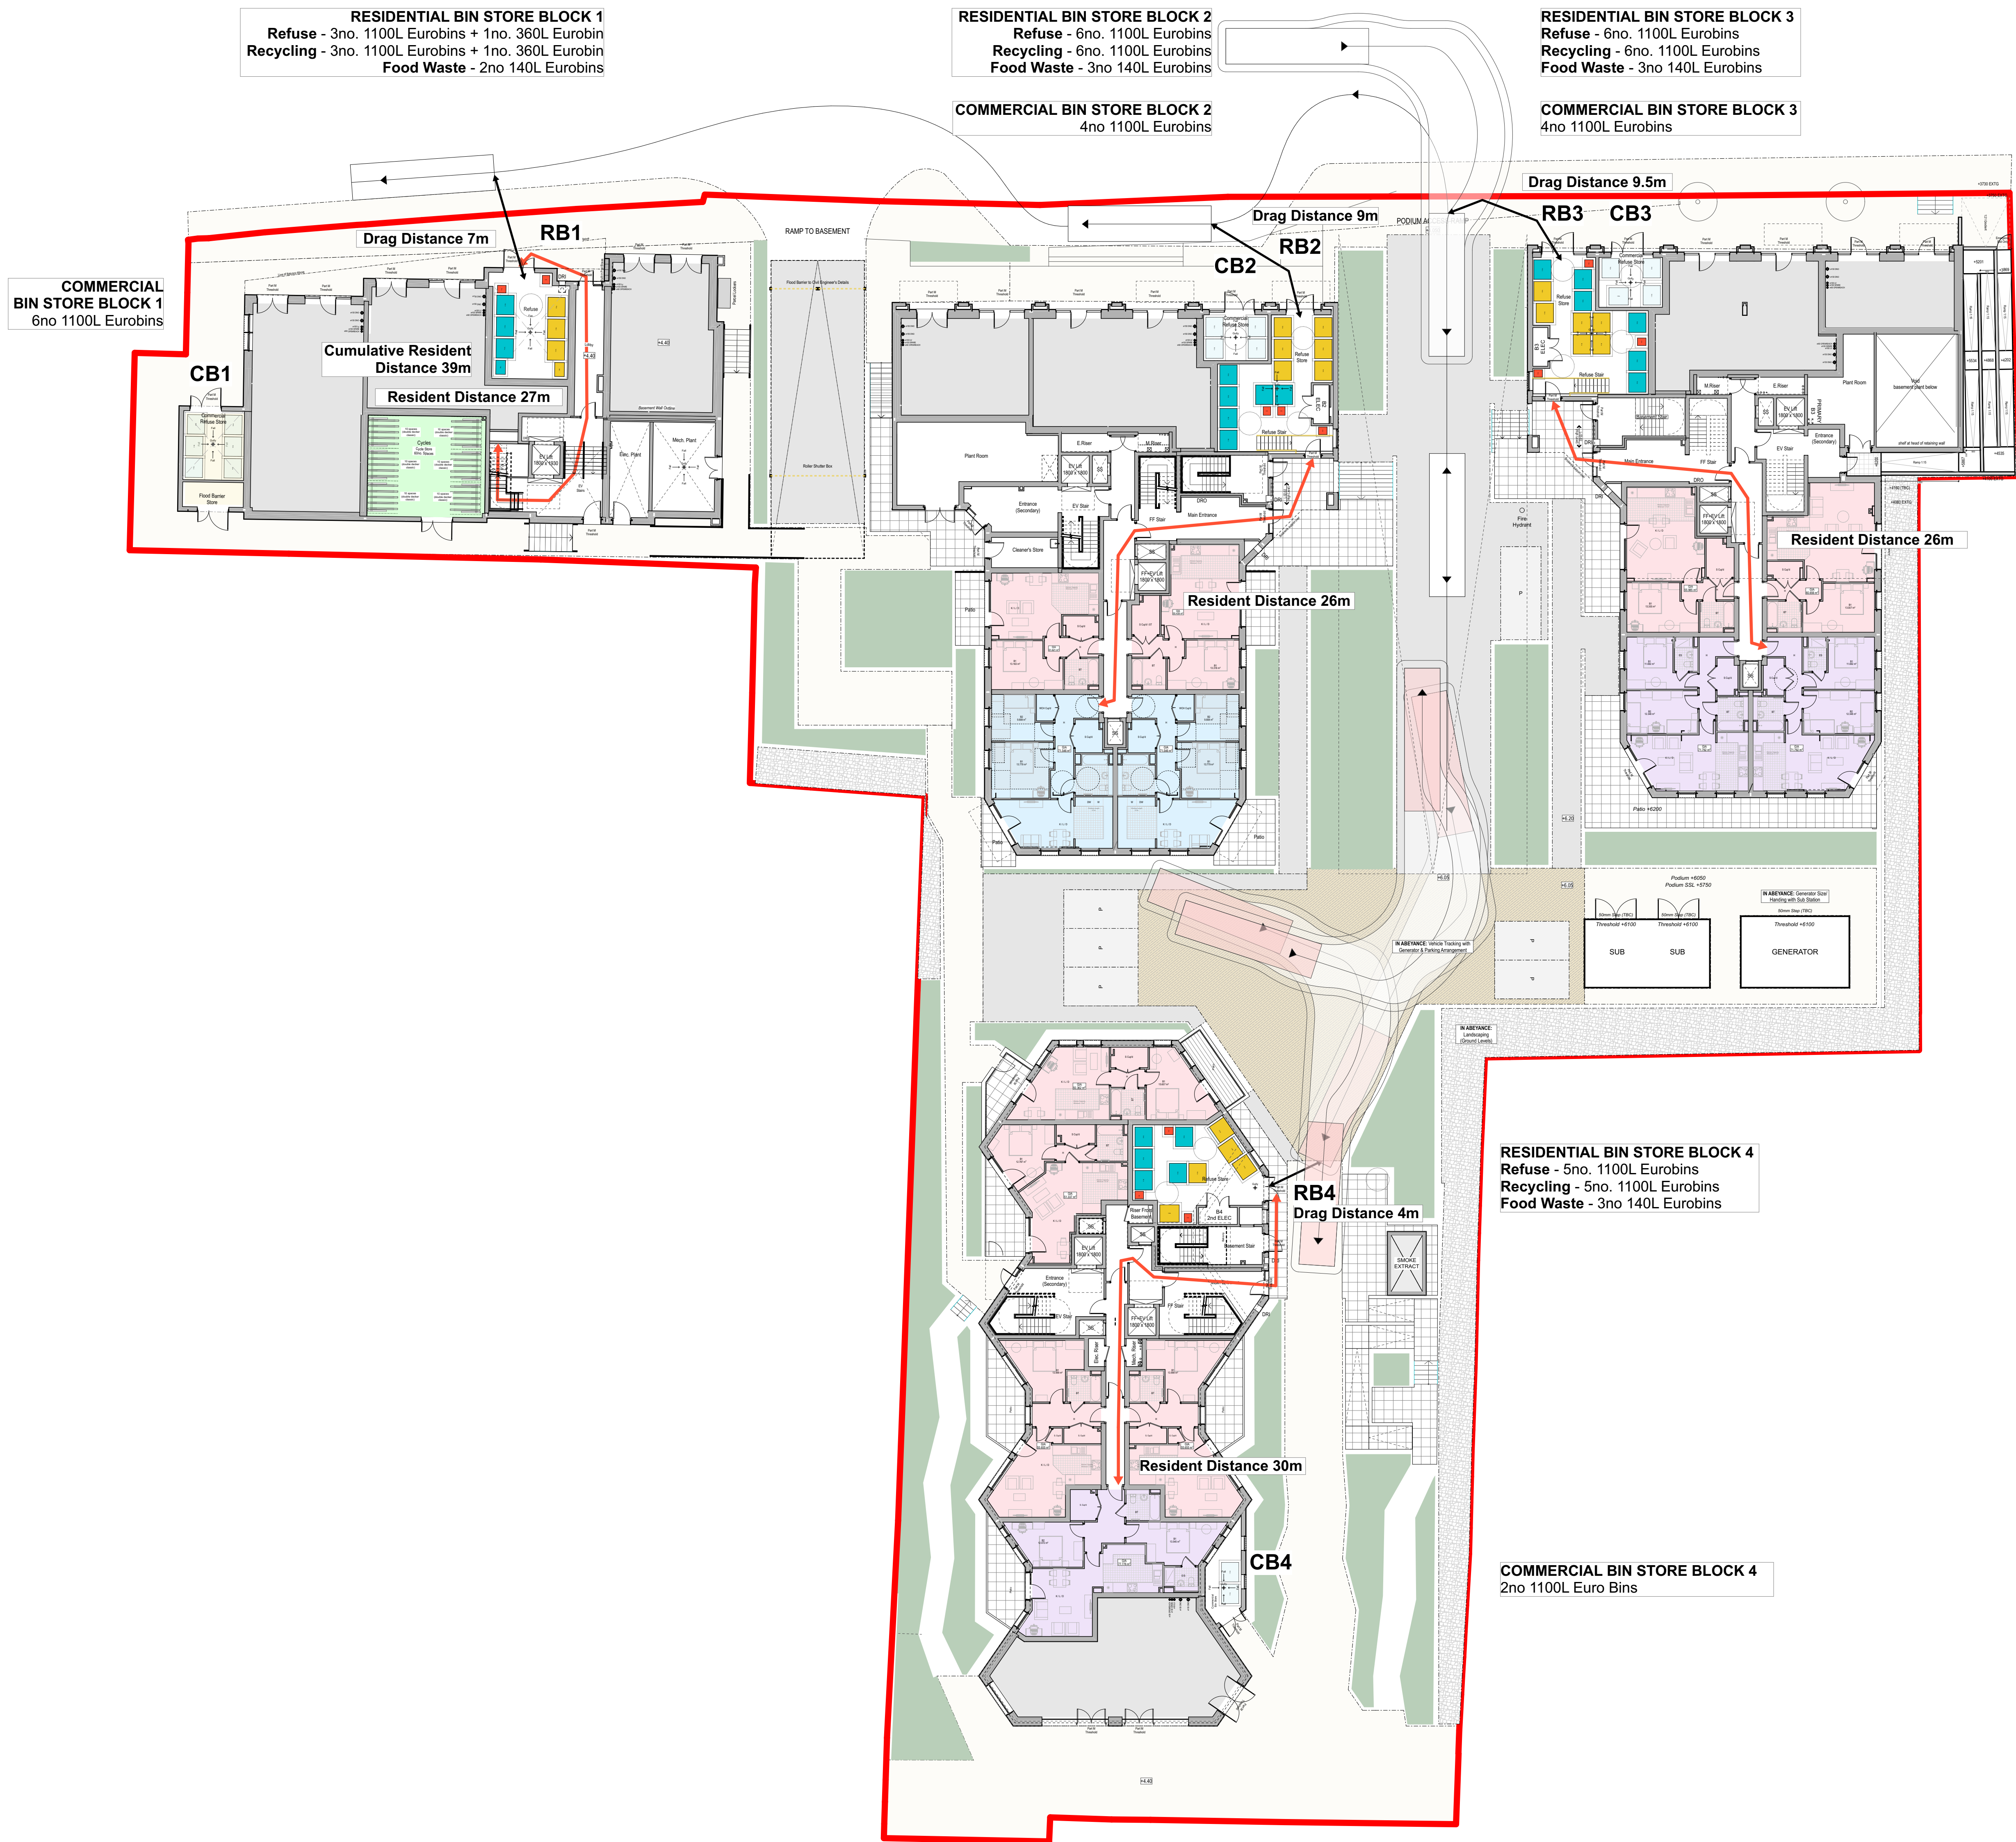

LEGEND

- General Waste
- Recycling
- Food Waste
- Commercial Refuse Store

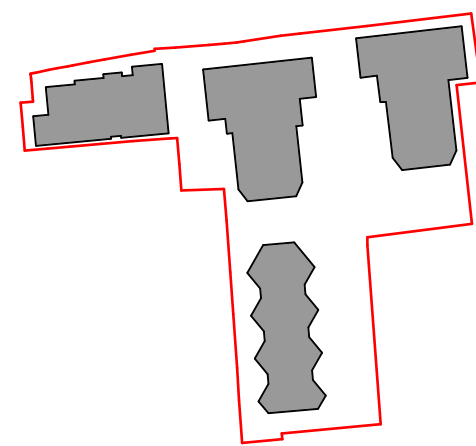

Key Plan NTS



P04 Issued for Section 73 Application	04.09.26	RH	MLE
P03 Issued for PCBA	16.07.26	GA	MLE
P02 Issued for review with local authority	10.09.26	NC	MLE
P01 First Issue	16.03.26	NC	MLE
Rev	Description	Date	DB CB

Site Plan - Refuse Strategy

PROJECT Brighton Road - Old Frost's Garage	JOB NO 25.026
SCALE 1:200 @ A0	DATE March 2026
DRAWN BY / CHECKED BY NC / MLE	REVISION P04
DWG# 25.026-HGP-ZZ-ZZ-D-A-0700	

© HGP Architects Ltd.
Furzehill Farm, Wickham Road,
Fareham, Hampshire, PO15 7JH

01329 283 225
email@hgp-architects.co.uk
hgp-architects.co.uk

